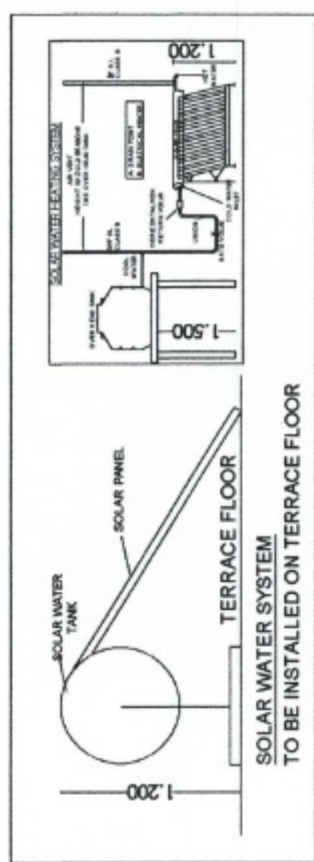
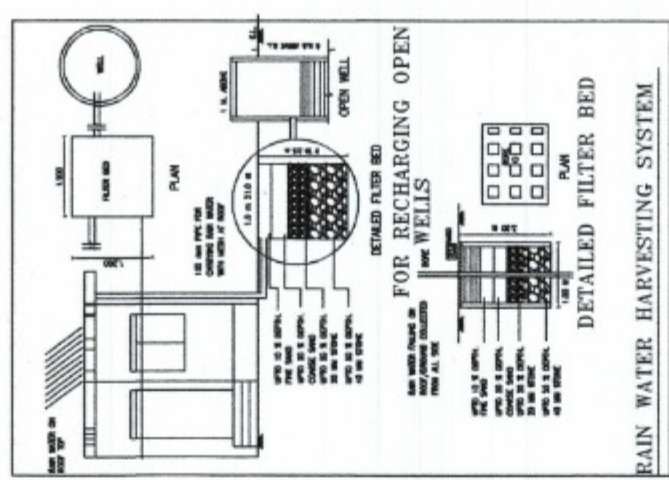


COMPOUND WALL ELEVATION (N.T.S.)

JOB TITLE
PLAN SHOWING PROPOSED CONSTRUCTION OF MULTI FAMILY RESIDENTIAL DWELLING UNIT, ON PLOT NO.-04 & 09, KHNO- 25 , MOUZA-ZINGABAI TAKLI, MALIK MAKBUJA TAH-NAGPUR, DIST- NAGPUR

BELONGS TO
MR. ASHOK DEYRAOJI GIRHE
SHRI. VINODKUMAR GARG
THROUGH P.O.A
SMT. SHRUTI PANKAJ DHAW

SCHEDULE OF OPENINGS:				
CODE	SIZE	SILL LVL	LUL LVL	REMARKS
W1	1800 x 1200	900	2100	ALUMINUM FRAME GLASS WINDOW
W2	1500 x 1200	900	2100	ALUMINUM FRAME GLASS WINDOW
W3	1200 x 1200	900	2100	ALUMINUM FRAME GLASS WINDOW
W4	1200 x 1200	900	2100	ALUMINUM FRAME GLASS WINDOW
V	600x 750	1200	2100	LOVERED VENTILATOR
D	1065 x 2100	-----	2100	T.W. DOOR
D1	915 x 2100	-----	2100	RCC FRAME FLUSH DOOR
D2	765 x 2100	-----	2100	RCC FRAME FLUSH DOOR
FRO	VARIABLES	-----	2100	FIRE RESISTANT DOOR
S1	1500 x 2100	-----	2100	GLASS SLIDING DOOR
S2	1800 x 2100	-----	2100	GLASS SLIDING DOOR
S3	1800 x 2100	-----	2100	GLASS SLIDING DOOR

REFERENCE :

PLOT BOUNDARY SHOWN IN THIS
DROCKED, CONSTRUCTION COLUMN IN TILIS

DRAWING TITLE
SUBMISSION DWG.

Architect's Sign.	Client's Sign.
-------------------	----------------

MR. ASHOK DEVRAOJI GIRHE

MR. VINOD KUMAR GARG

THROUGH P.O.A

COA, REG. NO	N.J.T. REG. NO	N.M.C. REG. NO

Note - ALL DIMENSIONS ARE IN MM

Ar. LOKESH W. KADII

H. LOBERT W. RADO
Architecture, Planning, Interior's

E-manate
Block No. 11, 11A, 12, A-Wing (J.B Wing), Mangalwari Complex
Sadar, Nagpur - 440010. (M.S.), India.
Call: +91 0673673784 + 91 7076386706


DESIGN
 chizha@shilina.nankai.edu.cn; fax: 86-22-23391206;
 mail us: emanatodesign9@gmail.com, web: www.emanatedesign.com; 491-90436723391206

FLOORS	FLOOR WISE FS1 STATEMENT AS PER P-LINE - BUILDING 1 (WING-A)			TOTAL BUILT UP AREA	TOTAL BUILT UP
	COMPL.	PROCESSED BY AREA	PROPOSED TENDERS		
GROUND FLOOR	0.0000	0.0000	0	0.000	
1st FLOOR	0.0000	682.873	8	686.859	
2nd FLOOR	0.0000	682.873	8	686.873	
3rd FLOOR	0.0000	682.873	8	686.873	
4th FLOOR	0.0000	682.873	8	686.873	
5th FLOOR	0.0000	682.873	8	682.873	
6th FLOOR	0.0000	682.873	8	682.873	
7th FLOOR	0.0000	682.873	8	682.873	
TOTAL	0.0000	4734.197	56	4734.197	


[illegible]

OFFICE OF THE MAGPIR IMPROVEMENT TRUST
Building Permit No. 88-0406060606 - CDM-P-0240
Date 20-02-2011 486
SANCTIONED
12/11 15/10/12
Building Engineer
Magpir Improvement Trust


BUILT UP AREA ON TYPICAL 2nd TO 7TH FLOOR		DIMENSIONS		TOTAL		AREA
SER. NO.	NO. OF COLUMNS	1	2	1	2	
1	1	22.40	1	39.90		886.029
TOTAL						886.029
DEDUCTIONS						
L1	2	1	1.850	1	1.850	6.945
M1	1	1	1.350	2	2.400	3.240
2	4	1	0.615	1	3.265	8.032
3	2	1	0.000	1	2.100	9.600
4	3	0	3.800	0	3.265	10.448
5	4	4	2.865	1	1.770	20.284
6	2	4	2.415	1	1.800	17.388
7	4	2	1.665	0	2.215	5.316
8	2	1	0.000	0	2.215	5.316
9	4	0	2.835	1	1.650	10.780
10	4	0	2.935	3	3.150	17.980
11	1	1	5.165	1	2.400	12.366
12	1	1	8.115	2	9.030	20.568
13	1	1	2.260	0	1.165	6.209
14	2	2	2.665	0	2.480	13.218
15	2	2	2.665	1	1.650	5.312
16	2	2	3.790	0	2.160	19.725
TOTAL						213.576
B	TOTAL SER. NO. (A-B)					672.453
TOTAL B/UP AREA ON PER FLOOR						618.877

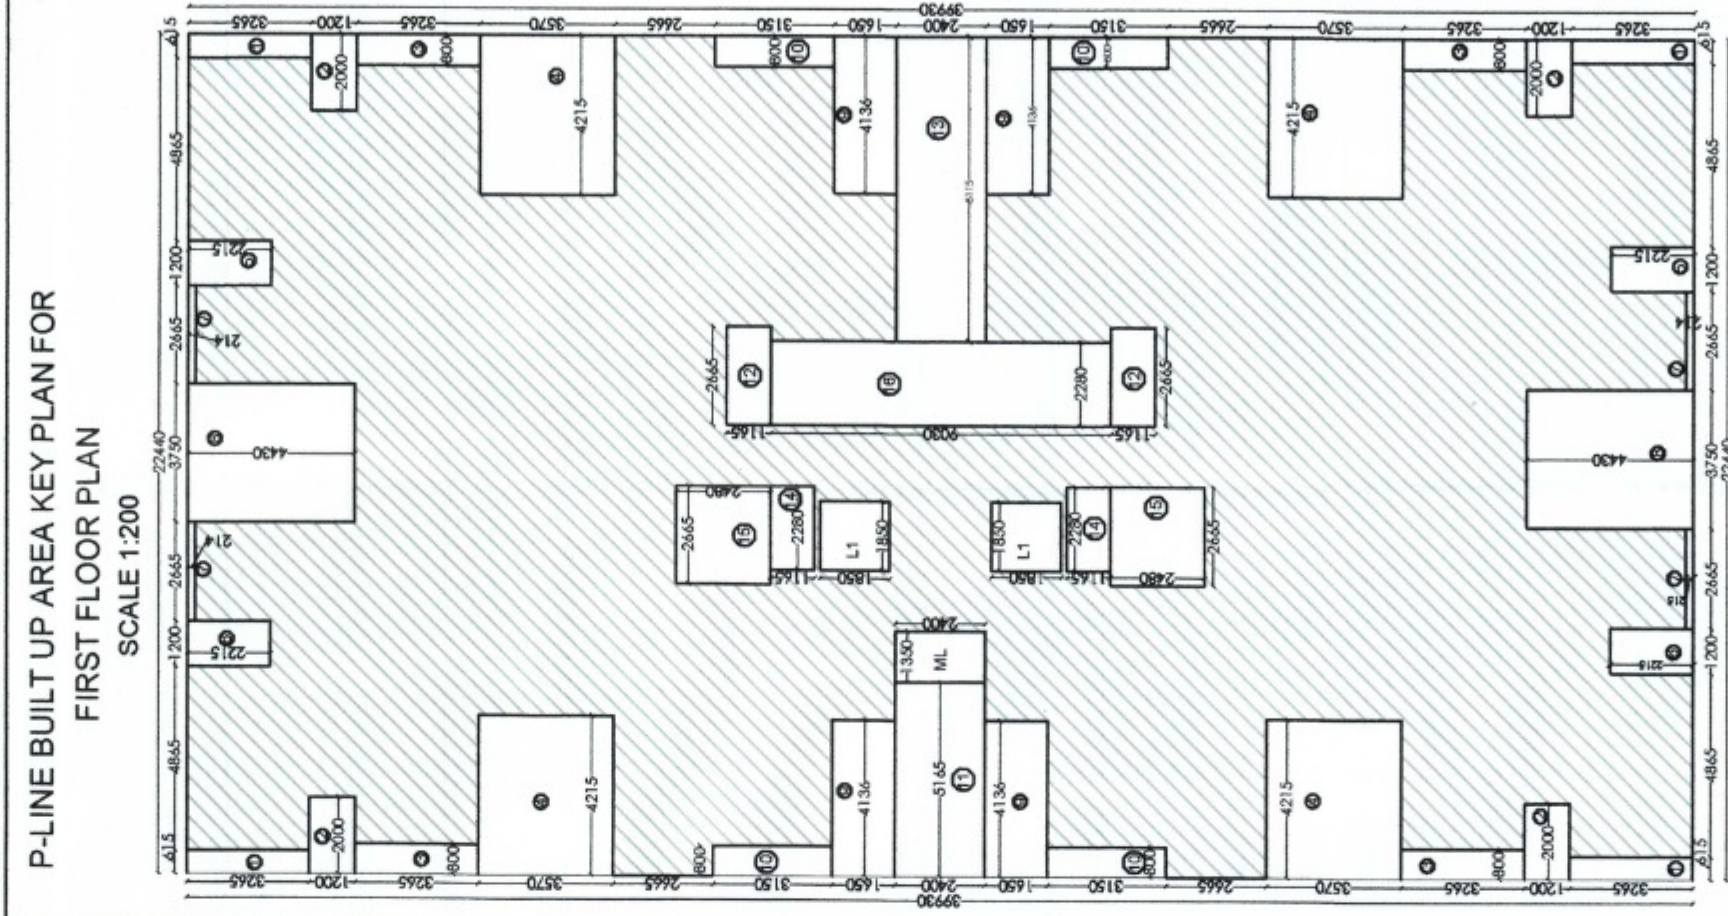

BUILT UP AREA KEY PLAN FOR
FIRST FLOOR PLAN

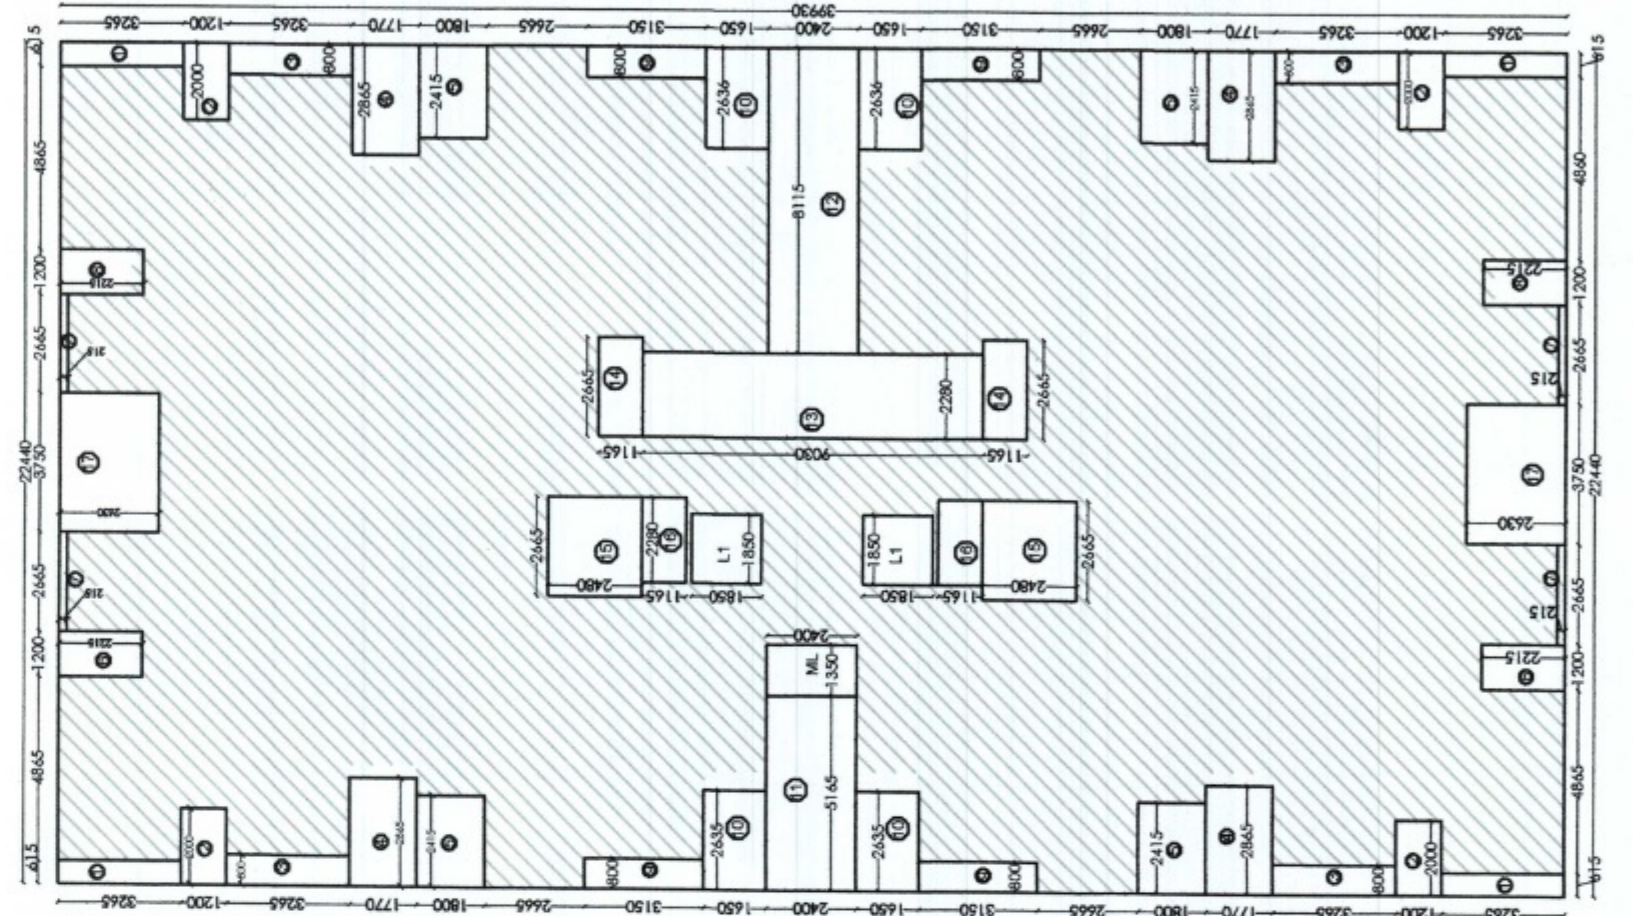


LINE BUILT UP AREA KEY PLAN FOR
TYPICAL 2ND TO 7TH FLOOR PLAN

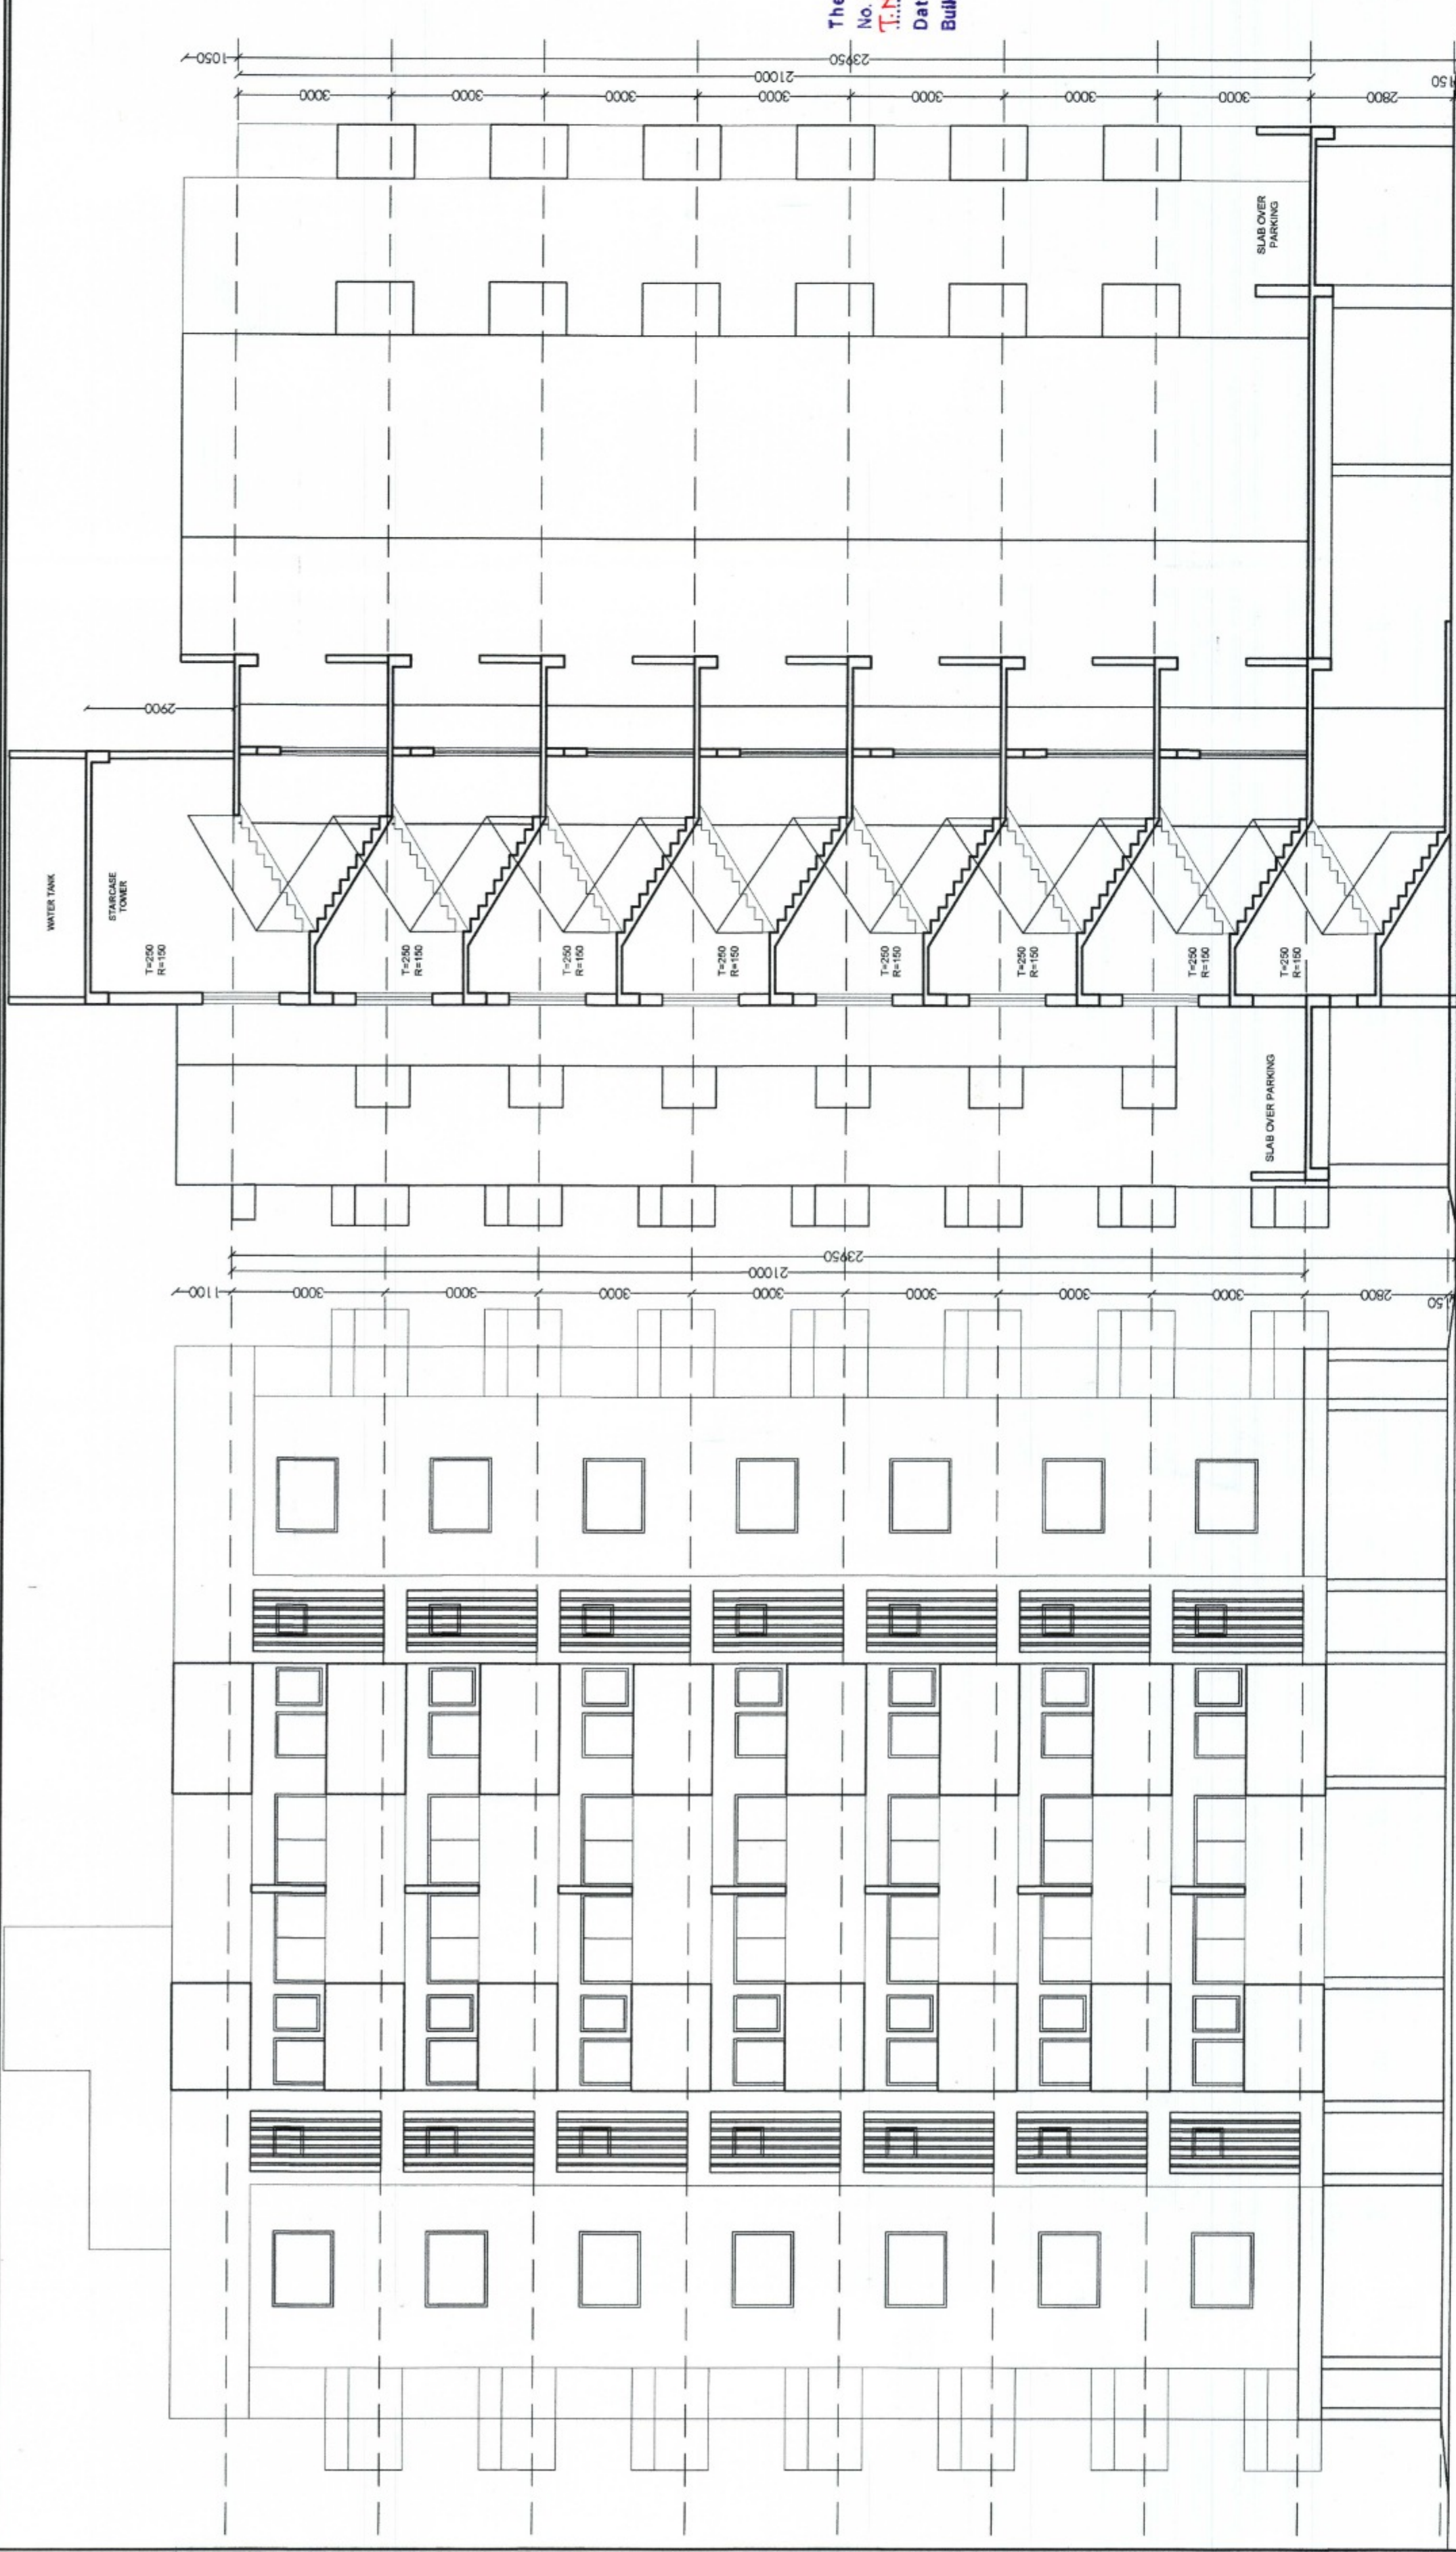

FRONT ELEVATION
SCALE 1:100

SECTION - AA

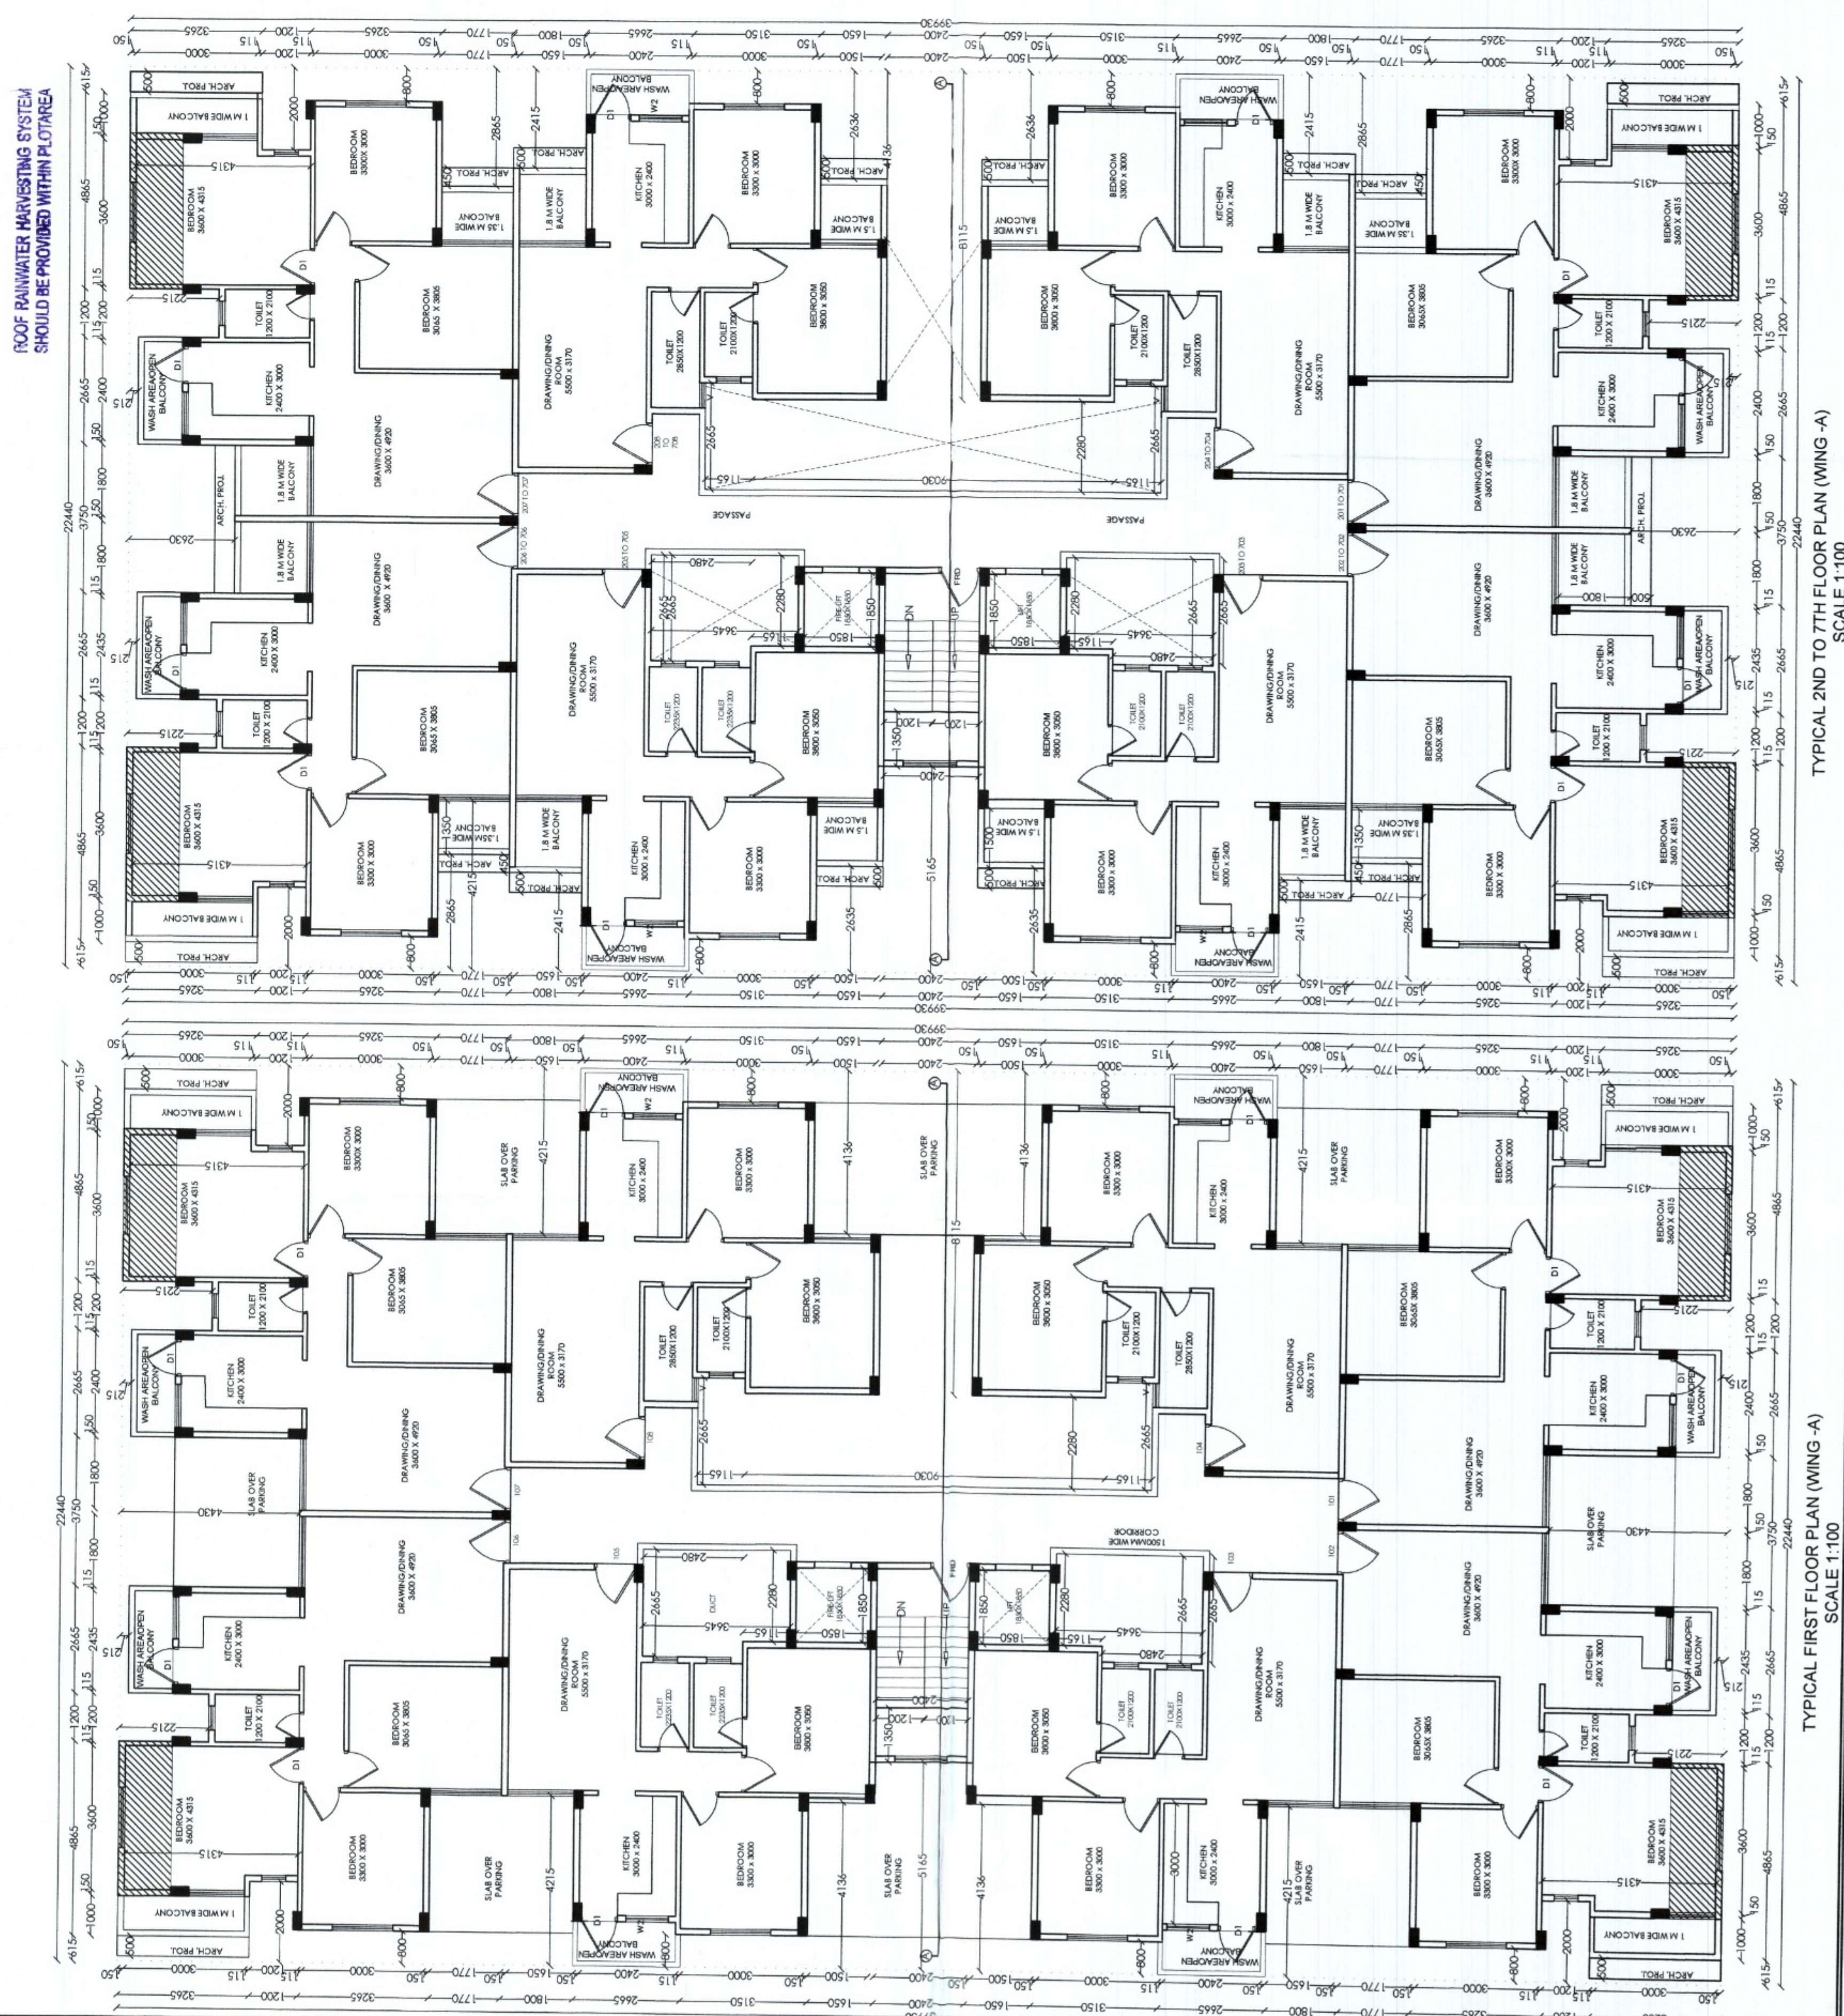

TYPICAL FIRST FLOOR PLAN (WING-A)
SCALE 1:100

22440
TYPICAL 2ND TO 7TH FLOOR PLAN (WING-A)
CONC. 1-100