


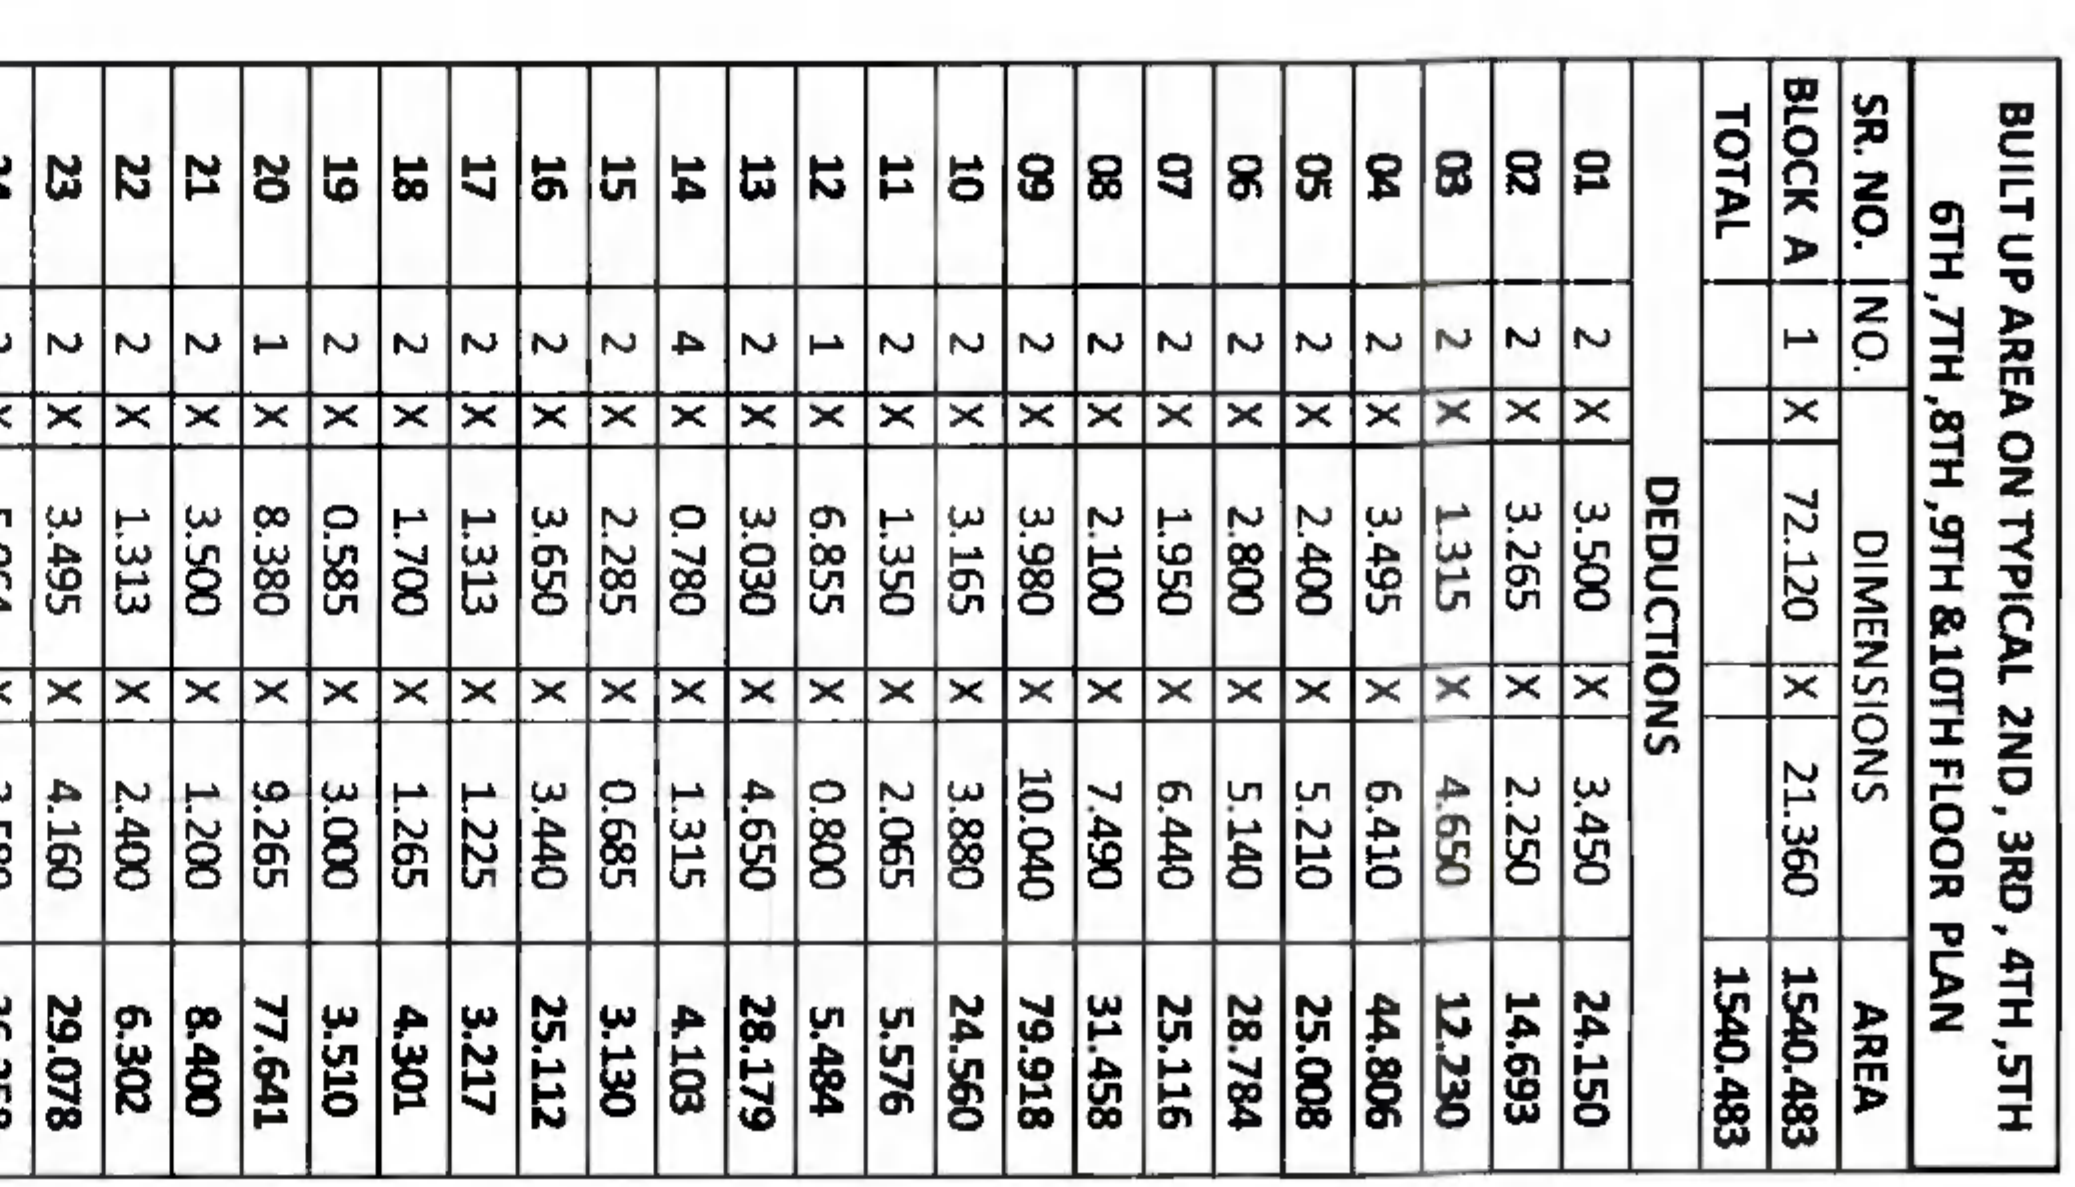


THIS SANCTION IS SUBJECT TO
CONDITIONS MENTIONED IN RELEASE
LETTER OF N.M.R.D. DATED 6/20/71

TYPICAL 2ND, 3RD, 4TH, 5TH, 6TH, 7TH
9TH, 10TH FLOOR PLAN


OFFICE OF THE
MAGISTRATE/JUDICIAL REGION DEVELOPMENT AUTHORITY

Subject to Condition of
N.O.C from Airport Authority
Dt 20.11.2021

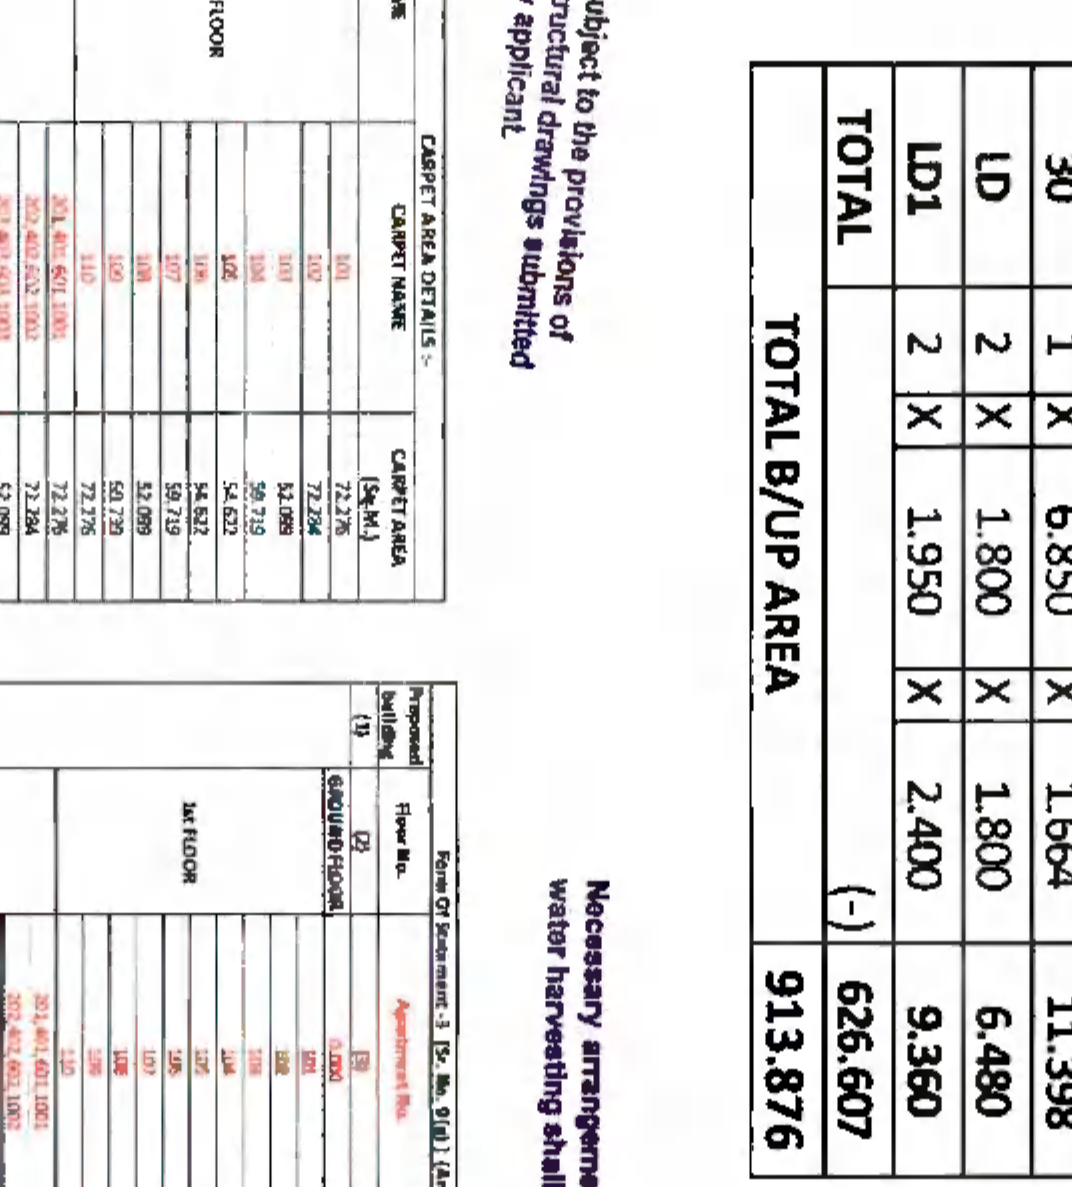

Subject to terms and condition of Government circular dated 30-01-2018 that Developer have to construct the temporary shed, toilet and arrangement for drinking water for the labourers.

Applicant shall construct sewage treatment plant (STP) as per the required norms of Maharashtra Pollution Control Board and shall submit the plan within 75 days of the date of the order.

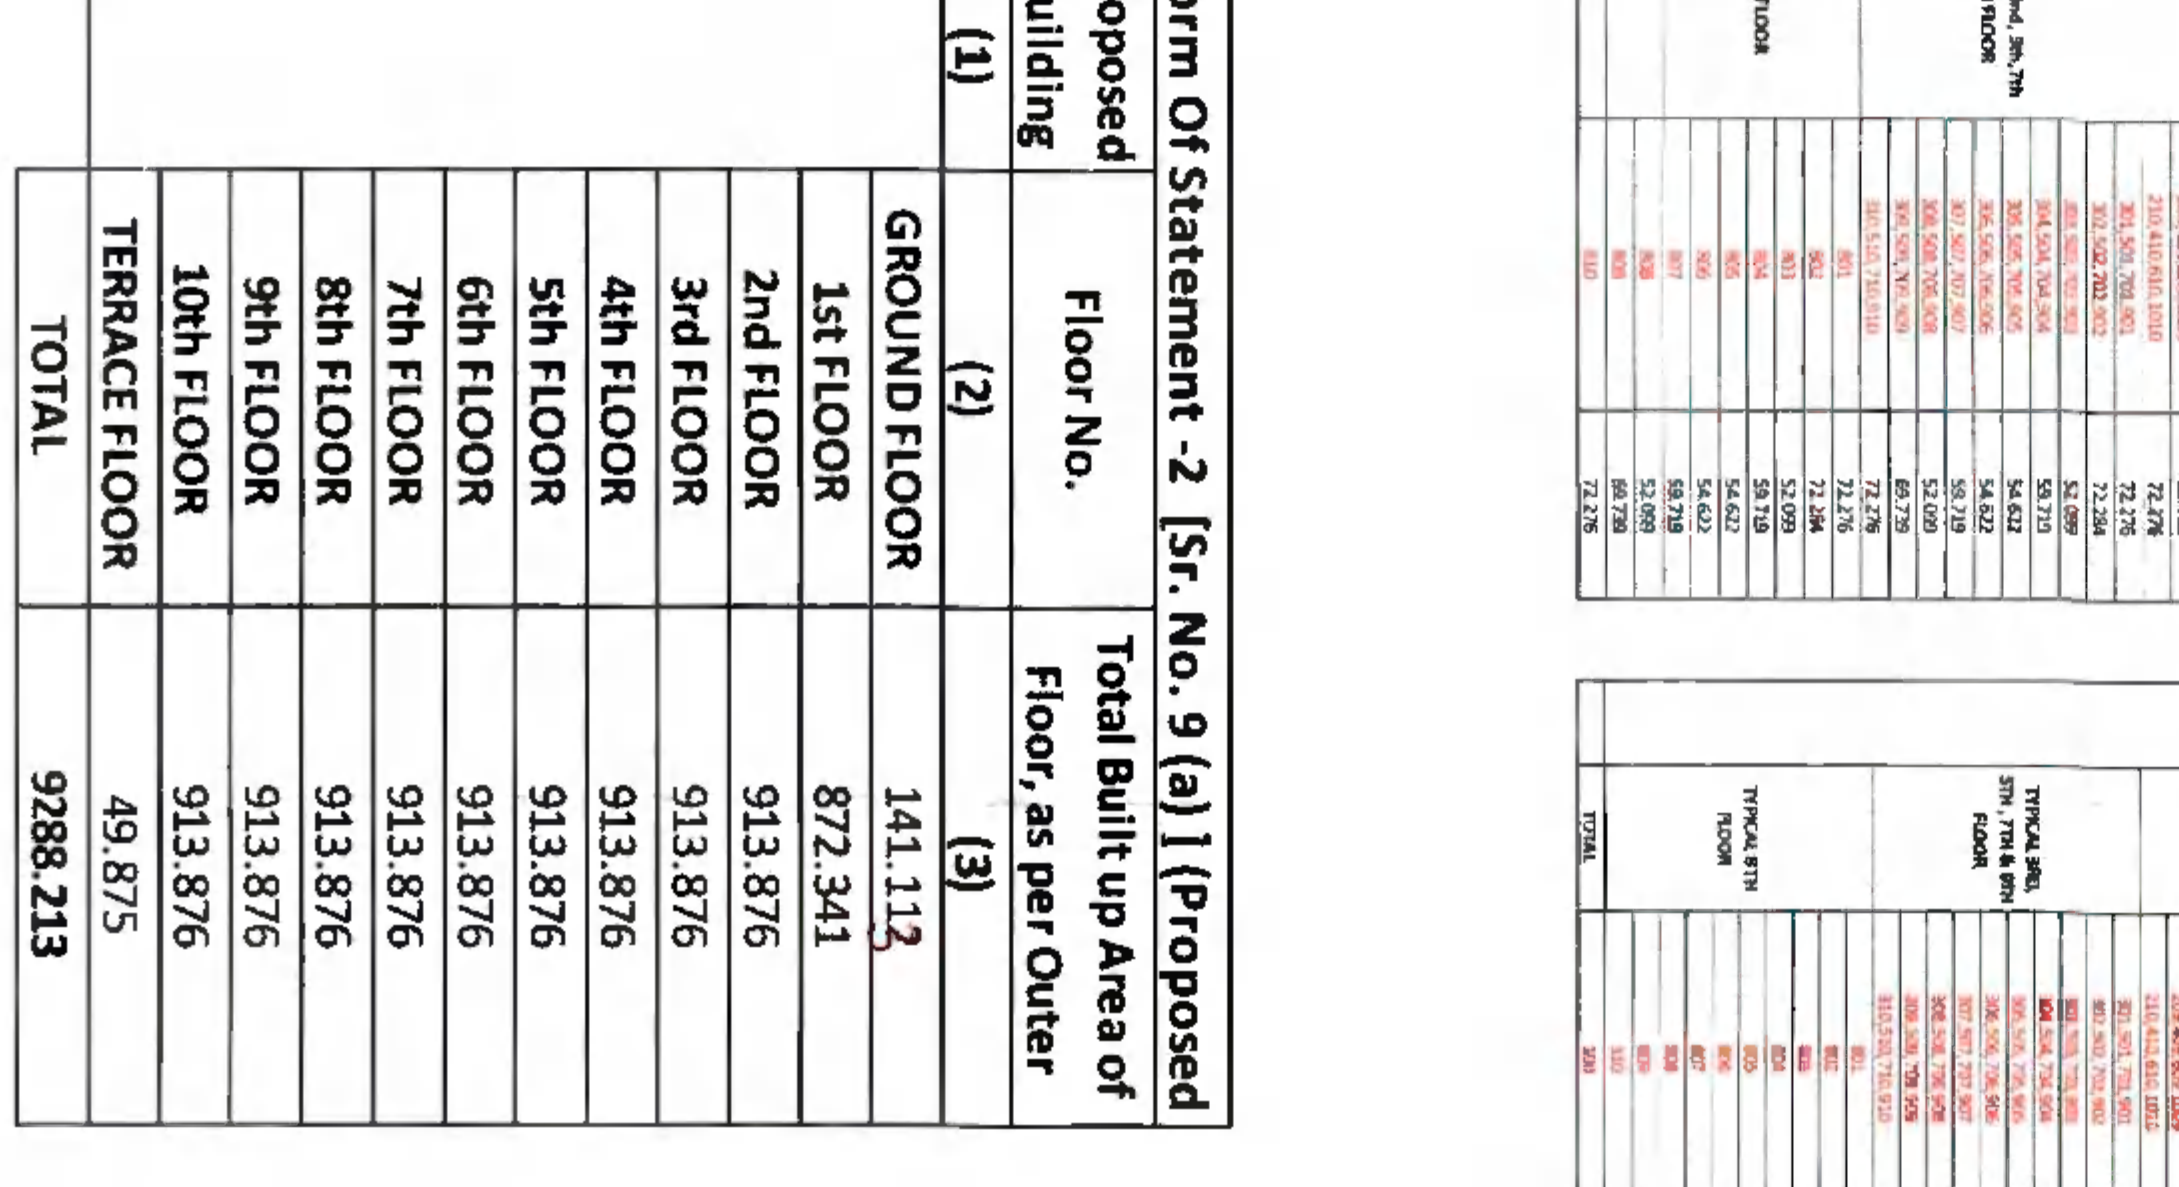

8TH FLOOR PLAN
SCALE 1:100

①

BUILT UP AREA ON TYPICAL 2ND, 3RD, 4TH, 5TH 6TH, 7TH, 8TH, 9TH & 10TH FLOOR PLAN									
SR. NO.	NO.	DIMENSIONS			AREA				
BLOCK A	1	72.120	X	21.360	1540.483				
TOTAL					1540.483				
DEDUCTIONS									
01	2	X	3.500	X	3.450	24.150			
02	2	X	3.265	X	2.250	14.693			
03	2	X	1.315	X	4.650	12.220			
04	2	X	3.495	X	6.410	44.806			
05	2	X	2.400	X	5.210	25.008			
06	2	X	2.800	X	5.140	28.784			
07	2	X	1.950	X	6.440	25.116			
08	2	X	2.100	X	7.490	31.458			
09	2	X	3.980	X	10.040	79.918			
10	2	X	3.165	X	3.880	24.560			
11	2	X	1.350	X	2.065	5.576			
12	1	X	6.855	X	0.800	5.484			
13	2	X	3.030	X	4.650	28.179			
14	4	X	0.780	X	1.315	4.103			
15	2	X	2.285	X	0.685	3.130			
16	2	X	3.650	X	3.440	25.112			
17	2	X	1.313	X	1.225	3.217			
18	2	X	1.700	X	1.285	4.301			
19	2	X	0.585	X	3.000	3.510			
20	1	X	8.380	X	9.265	77.641			
21	2	X	3.500	X	1.200	8.400			
22	2	X	1.313	X	2.400	6.302			
23	2	X	3.064	X	4.160	29.078			
24	2	X	5.064	X	3.580	36.258			
25	2	X	1.550	X	4.780	14.818			
26	2	X	3.265	X	0.465	3.036			
27	2	X	3.500	X	0.967	6.769			
28	2	X	4.365	X	2.063	18.010			
29	2	X	3.315	X	0.863	5.722			
30	1	X	6.850	X	1.664	11.398			
UD	2	X	1.800	X	1.800	6.480			
UD1	2	X	1.950	X	2.400	9.360			
TOTAL					(-)	626.806			
TOTAL B/UP AREA						913.877			

[illegible]

Form Of Statement -2 [Sr. No. 9 (a)] [Proposed		
proposed building	Floor No.	Total Built up Area of Floor, as per Outer
(1)	(2)	(3)
	GROUND FLOOR	141,112
	1st FLOOR	872,341
	2nd FLOOR	913,876
	3rd FLOOR	913,876
	4th FLOOR	913,876
	5th FLOOR	913,876
	6th FLOOR	913,876
	7th FLOOR	913,876
	8th FLOOR	913,876
	9th FLOOR	913,876
	10th FLOOR	913,876
	TERRACE FLOOR	49,875
	TOTAL	9288,213

PLAN SHOWING PROPOSED CONSTRUCTION OF MULTIFAMILY RESIDENTIAL DWELLING UNIT, ON LOT NO. 0-1(K)-NO. 942, TOWNSHIP OF MOUNTAIN VIEW, COUNTY OF ASPEN (RURAL), BE LONGING TO	1 SHRI RAJESH AMRUTLATA VASANI 2 SMT KIRAN RAJESH VASANI 3 SHRI DILIP PRADESHO AGRAWAL 4 SMT SAROJ DILIP AGRAWAL 5 MCH ASLAM MOH RFIQ 6 SMT SHAULA BEGAM IMOH ASLAM			
CACHE	SHEET	SECTION	DATE	REMARKS
SCHEDULE OF WORKS				

PROPOSED B/UP AREA ON GRADING FLOOR	164.111	PER EXISTING FLOOR
PROPOSED B/UP AREA ON FIRST FLOOR	872.343	
PROPOSED B/UP AREA ON SECOND FLOOR	913.876	
PROPOSED B/UP AREA ON THIRD FLOOR	913.876	
PROPOSED B/UP AREA ON FOURTH FLOOR	913.876	
PROPOSED B/UP AREA ON FIFTH FLOOR	913.876	
PROPOSED B/UP AREA ON SIXTH FLOOR	913.876	
PROPOSED B/UP AREA ON SEVENTH FLOOR	913.876	
PROPOSED B/UP AREA ON EIGHTH FLOOR	913.876	
PROPOSED B/UP AREA ON NINTH FLOOR	913.876	
PROPOSED B/UP AREA ON TENTH FLOOR	913.876	
PROPOSED B/UP AREA ON TERRACE FLOOR	493.876	
TOTAL B/UP AREA ON ALL FLOORS	9208.713	

REFERENCE :	 PLOT BOUNDARY SHOWN IN THIS  PROPOSED CONSTRUCTION SHOWN IN THIS  DRAWING TITLE
SUBMISSION DWG.	
Architect's Stamp	Client's Stamp

2. STATE OF NEW YORK COUNTY OF ALBANY
 IN SENATE,
 January 10, 1907.
 REPORT
 OF THE
 COMMISSIONERS OF THE LAND OFFICE,
 IN RESPONSE TO A RESOLUTION
 PASSED BY THE SENATE
 APRIL 11, 1905.
 ALBANY:
 J. B. FROST, PRINTERS.
 1907.

DATE 16/12/2021		HAASHA CHECKED BY
--------------------	---	----------------------

Note - ALL DIMENSIONS ARE IN MM