
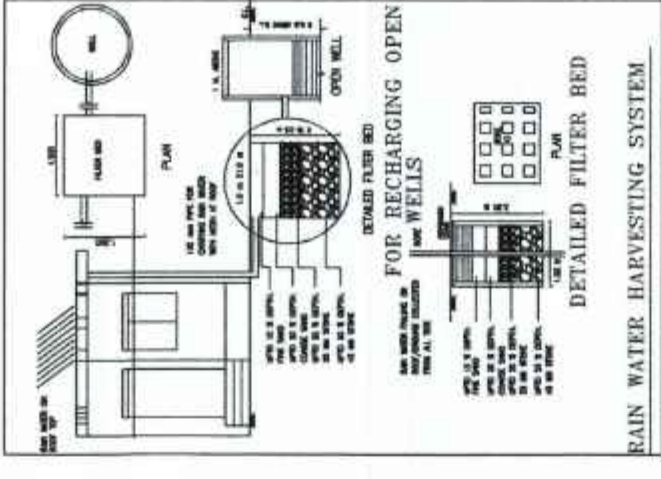


The Previous Building Permit
No BE (Nagpur) 2143-552456
T.M. 20/11/2016 / 2143
Dated: 19.12.2014
Building Plan is stands to be Cancelled

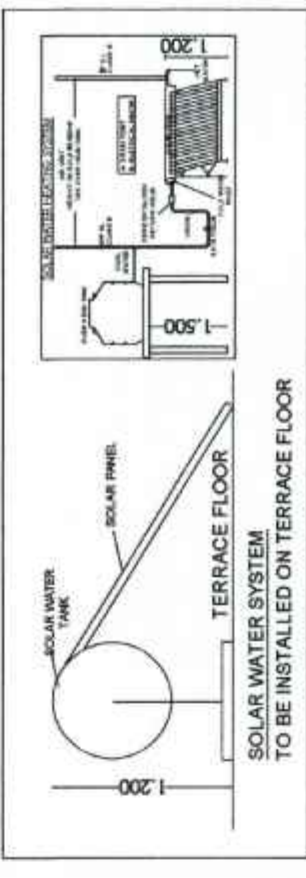

PLAN SHOWING PROPOSED CONSTRUCTION OF
MULTI FAMILY RESIDENTIAL DWELLING UNIT,
ON PLOT NO-04 & 08, KHNO- 25
MOUZA-ZINGABAI TAKLI, MALIK MAKBUJA
TAH-NAGPUR, DIST- NAGPUR

BELONGS TO
MR. ASHOK DEWPAU GRIHE
THROUGH P.O.A.
MR. VINOD KUMAR GARG
SMT. SHRUTI PANKAJ DHAWAN

SCHEDULE OF OPENINGS :

CODE	SIZE	SILL LVL	LVL LVL	REMARKS
W1	1800 x 1200	900	2100	ALUMINUM FRAME GLASS WINDOW
W2	1500 x 1200	900	2100	ALUMINUM FRAME GLASS WINDOW
W3	1200 x 1200	900	2100	ALUMINUM FRAME GLASS WINDOW
W4	900 x 900	1200	2100	ALUMINUM FRAME GLASS WINDOW
V	600 x 750	—	2100	LOVERED VENTILATOR
D	1065 x 2100	—	2100	T.W. DOOR
D1	915 x 2100	—	2100	RCC FRAME FLUID DOOR
D2	765 x 2100	—	2100	RCC FRAME FLUID DOOR
FRD	VARIES	—	2100	FIRE RESISTANT DOOR
SD	1500 x 2100	—	2100	GLASS SLIDING DOOR
SD1	1800 x 2100	—	2100	GLASS SLIDING DOOR

REFERENCE :

PLOT BOUNDARY SHOWN IN THIS

PROPOSED CONSTRUCTION SHOWN IN THIS

SUBMISSION DWG.

Client's sign.

MR. ASHOK DEWPAU GRIHE

MR. VINOD KUMAR GARG

THROUGH P.O.A.

SMT. SHRUTI PANKAJ DHAWAN

Ar. LOKESH W. KADU


Ar. LOKESH W. KADU

Ar. LOKESH W. KADU


Ar. LOKESH W. KADU

FLOOR WISE FSI STATEMENT AS PER P-LINE : BUILDING 1 (WING-A)	COMPL.	RESL.	PROPOSED BUILT UP AREA	TOTAL BUILT UP AREA
GROUND FLOOR	0.0000	0.0000	0	0.0000
1ST FLOOR	0.0000	0.0000	636.959	636.959
2ND FLOOR	0.0000	0.0000	682.873	682.873
3RD FLOOR	0.0000	0.0000	682.873	682.873
4TH FLOOR	0.0000	0.0000	682.873	682.873
5TH FLOOR	0.0000	0.0000	682.873	682.873
6TH FLOOR	0.0000	0.0000	682.873	682.873
7TH FLOOR	0.0000	0.0000	682.873	682.873
TOTAL	0.0000	0.0000	4734.197	4734.197

P-LINE BUILT UP AREA KEY PLAN FOR
FIRST FLOOR PLAN
SCALE 1:200

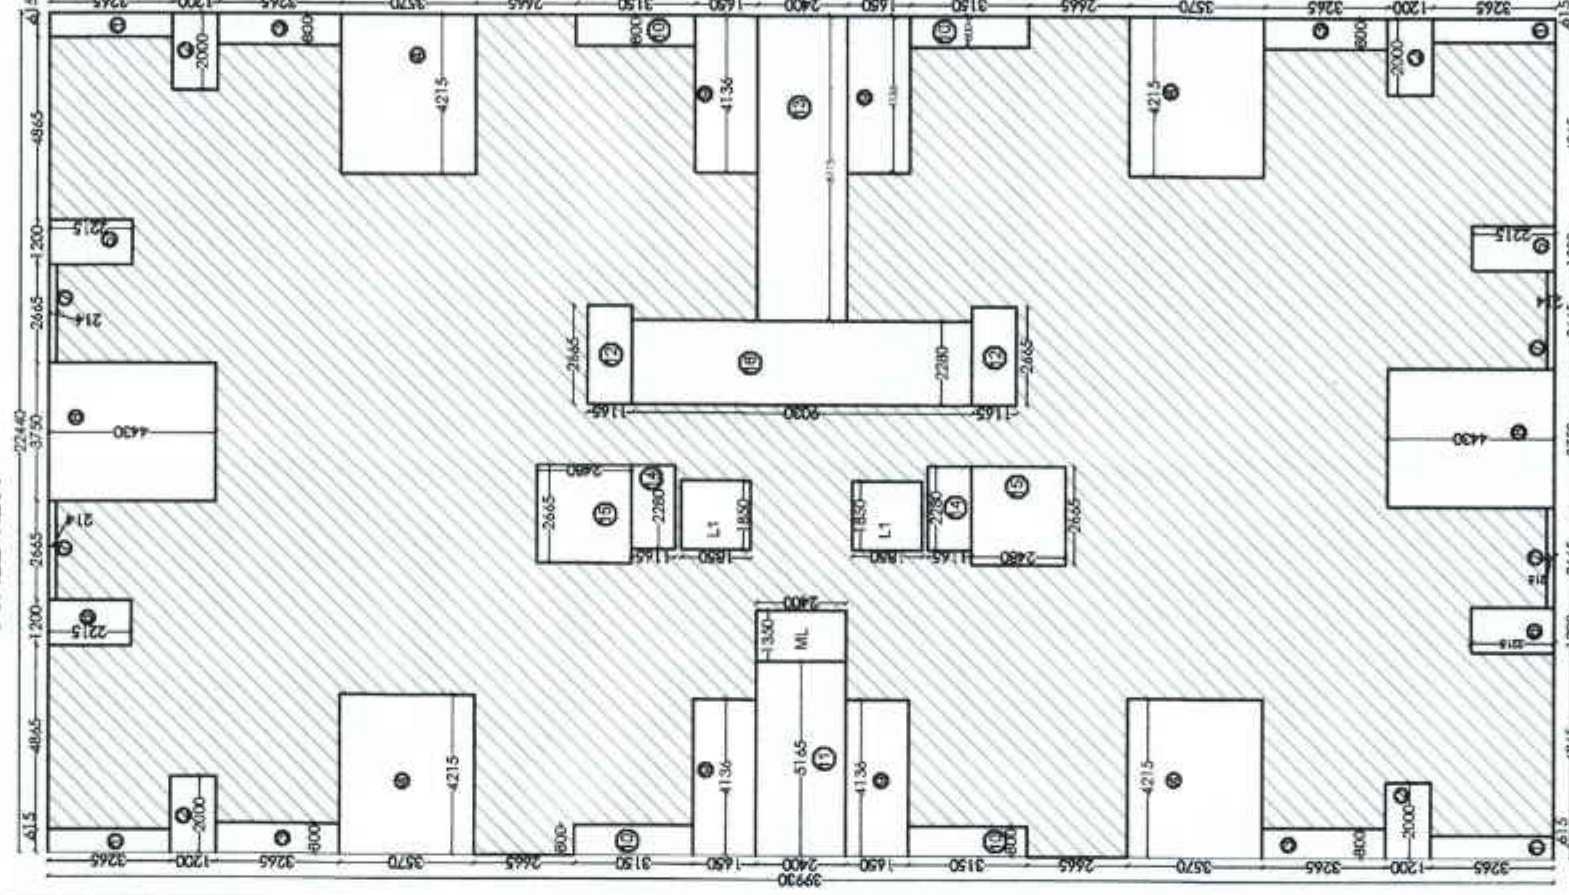


P-LINE BUILT UP AREA KEY PLAN FOR
TYPICAL 2ND TO 7TH FLOOR PLAN
SCALE 1:200

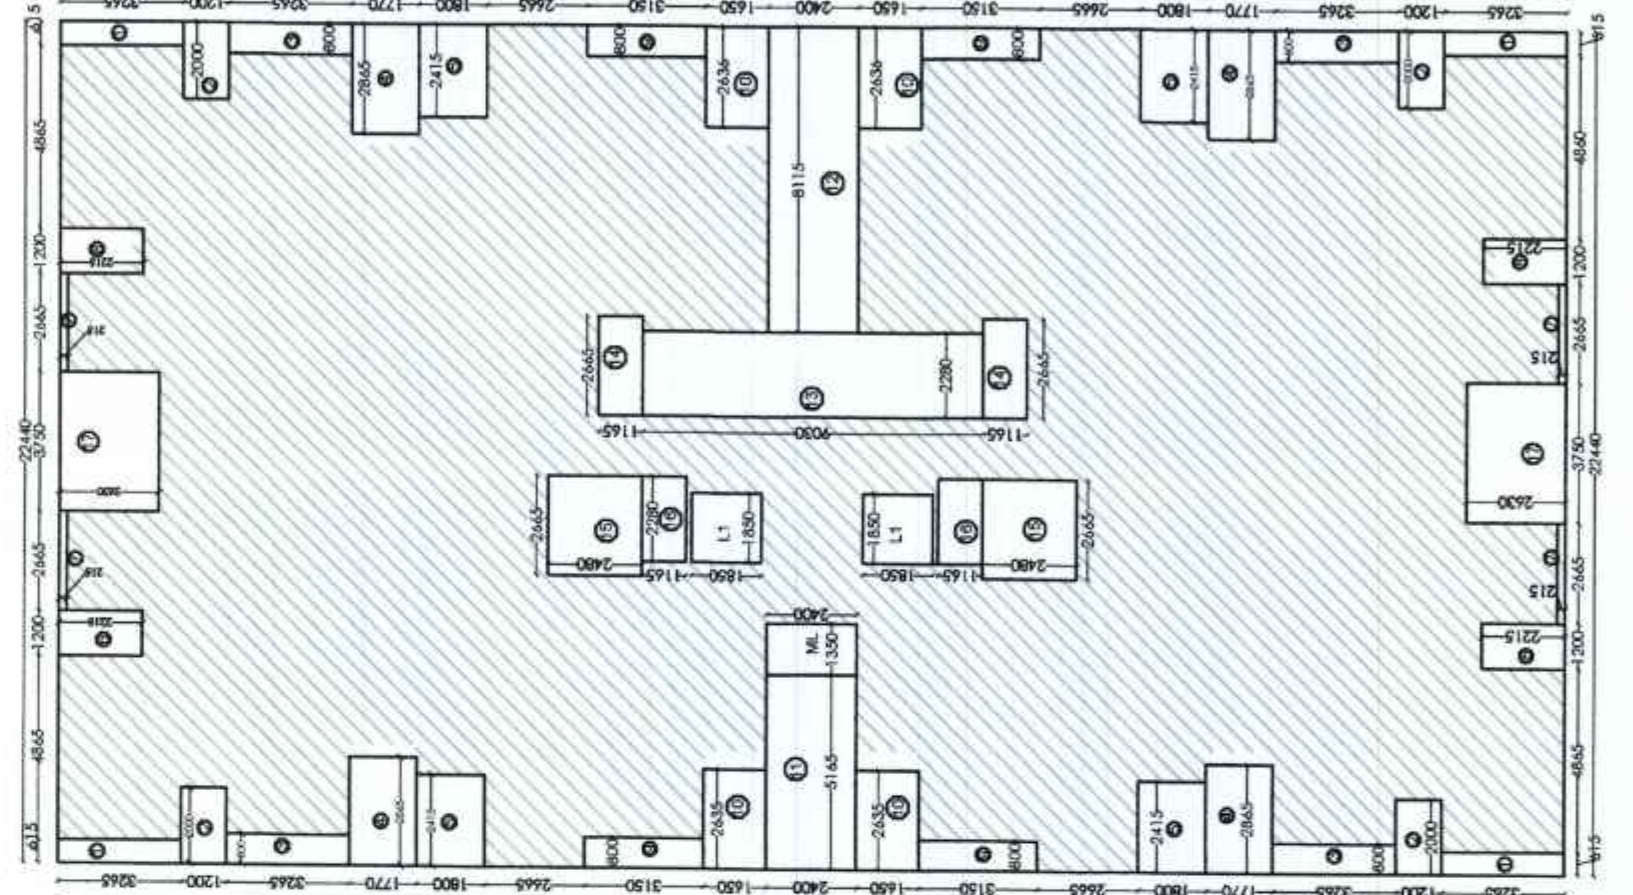

ROOF RAINWATER HARVESTING SYSTEM
SHOULD BE PROVIDED WITHIN PLOT AREA

SECTION - AA
SCALE 1:100

FRONT ELEVATION
SCALE 1:100

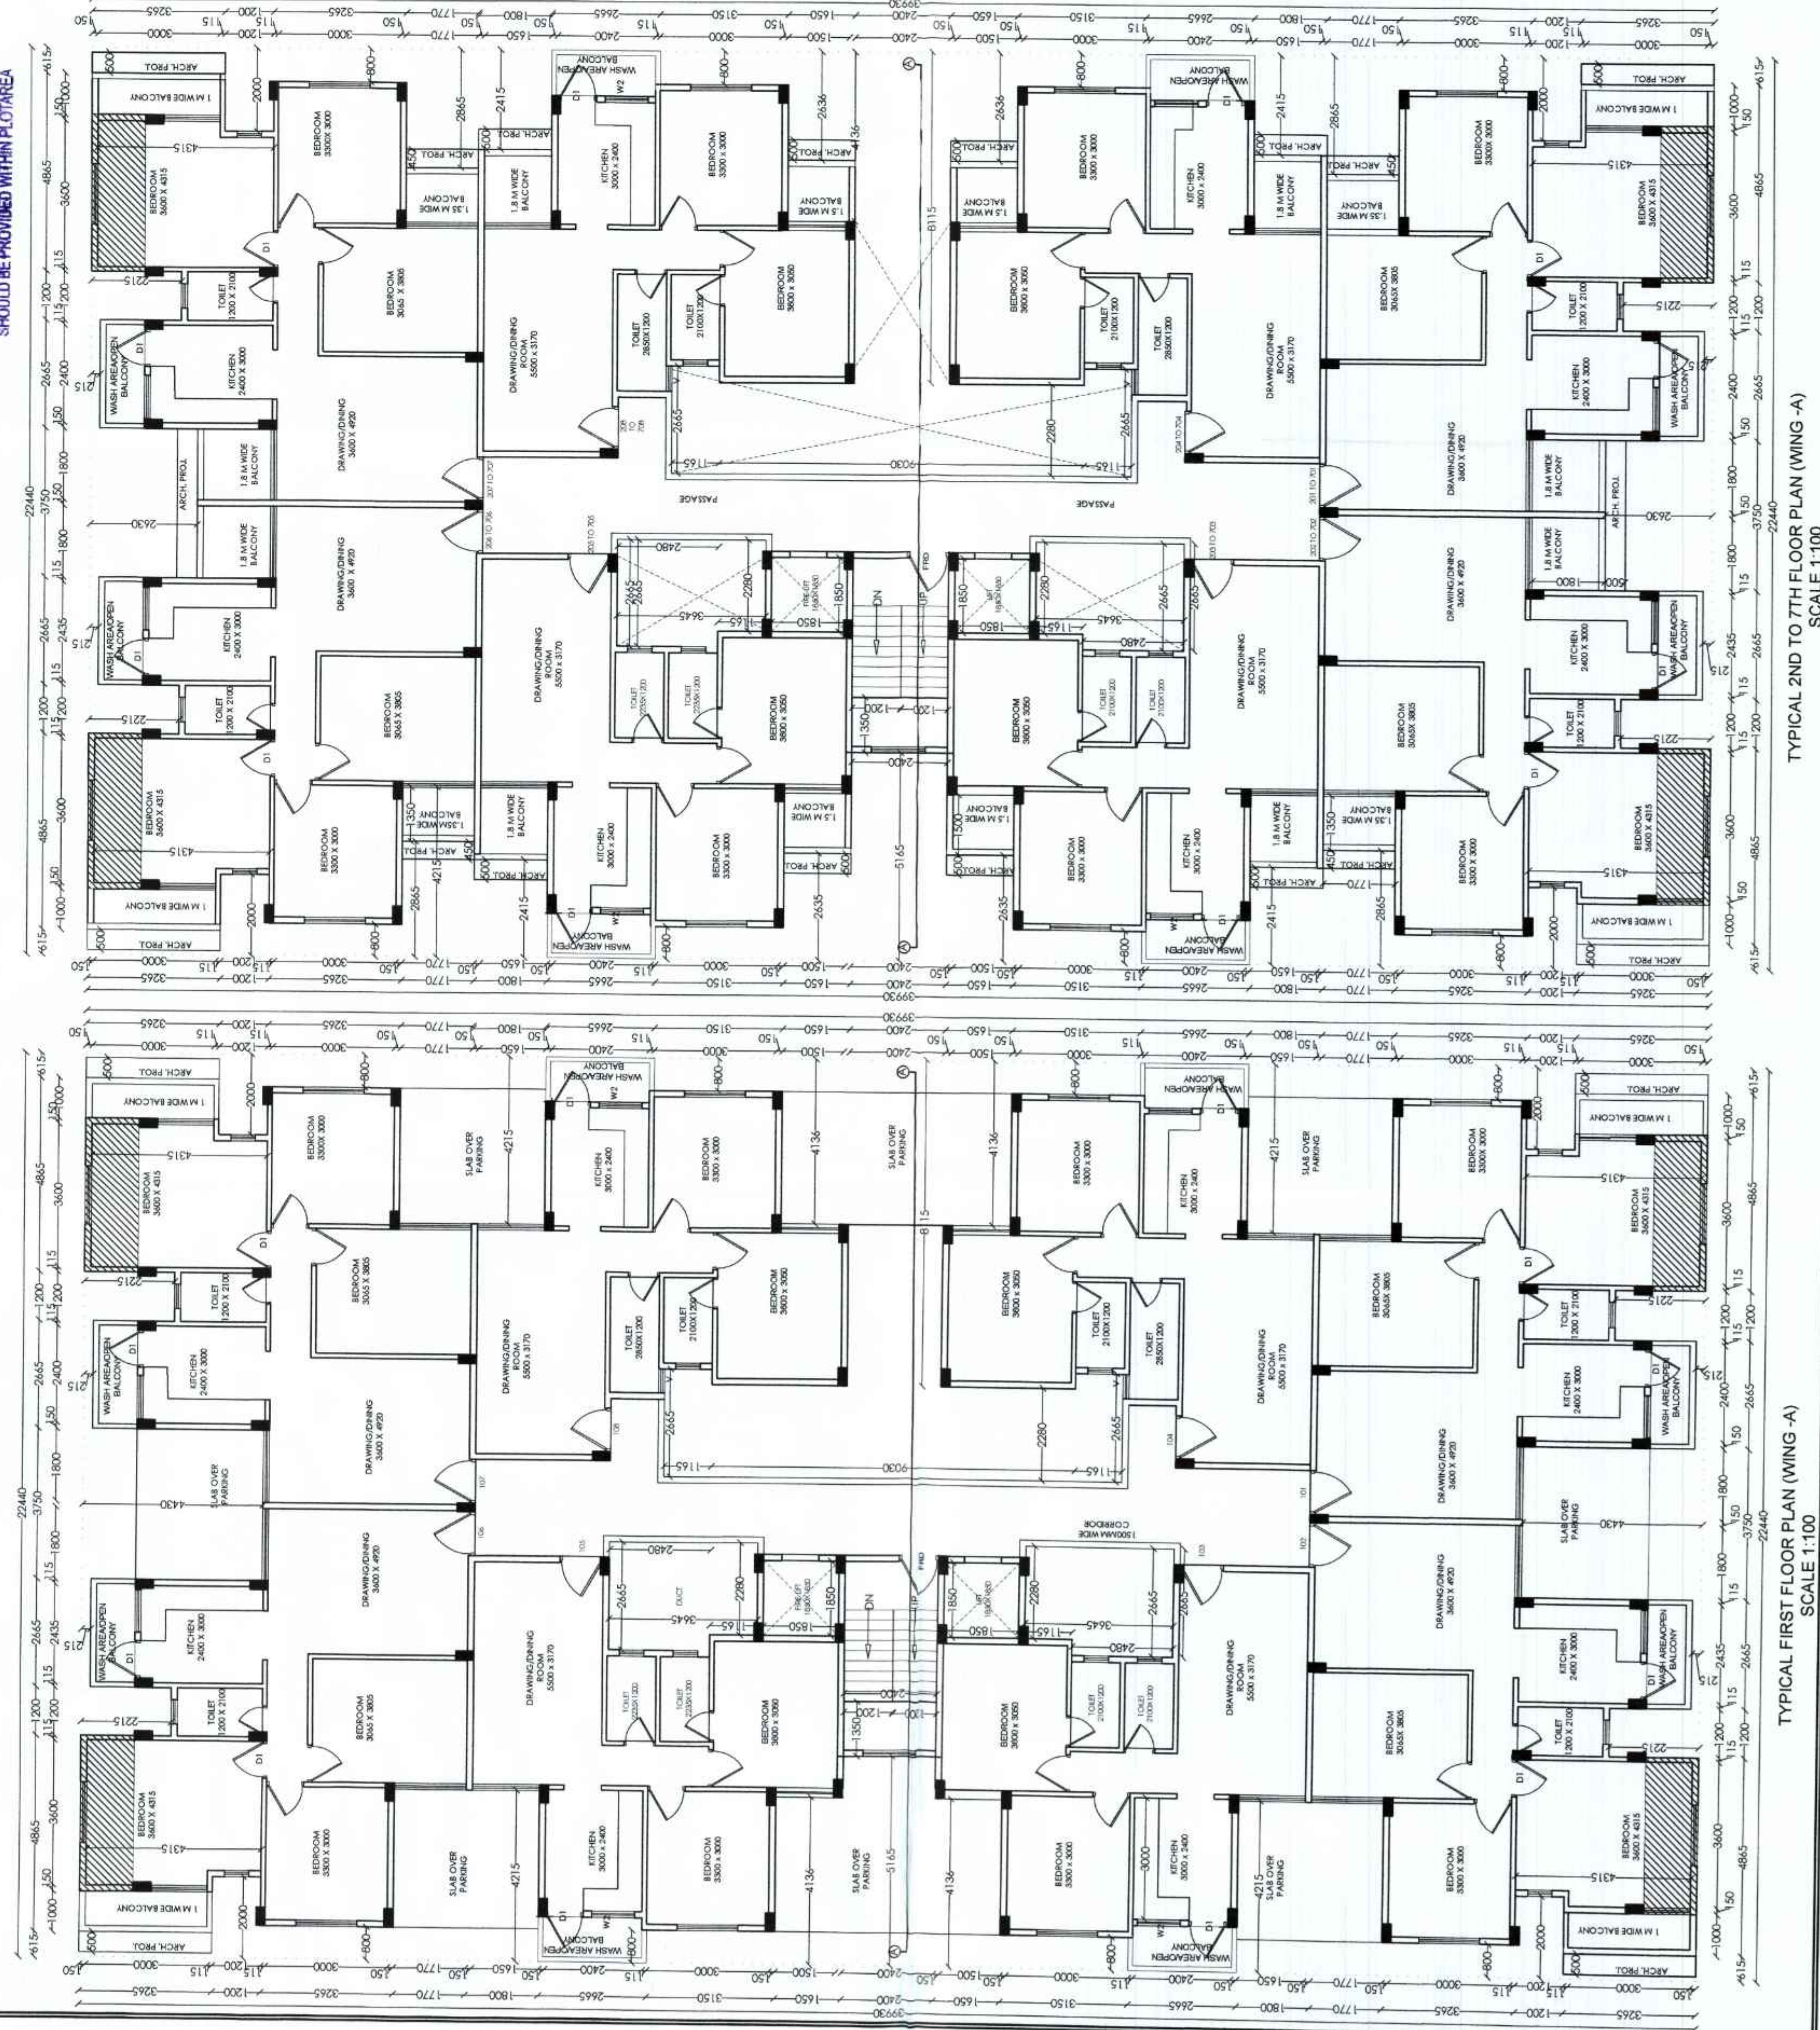

TYPICAL FIRST FLOOR PLAN (WING-A)
SCALE 1:100

TYPICAL 2ND TO 7TH FLOOR PLAN (WING-A)
SCALE 1:100