




SECTION

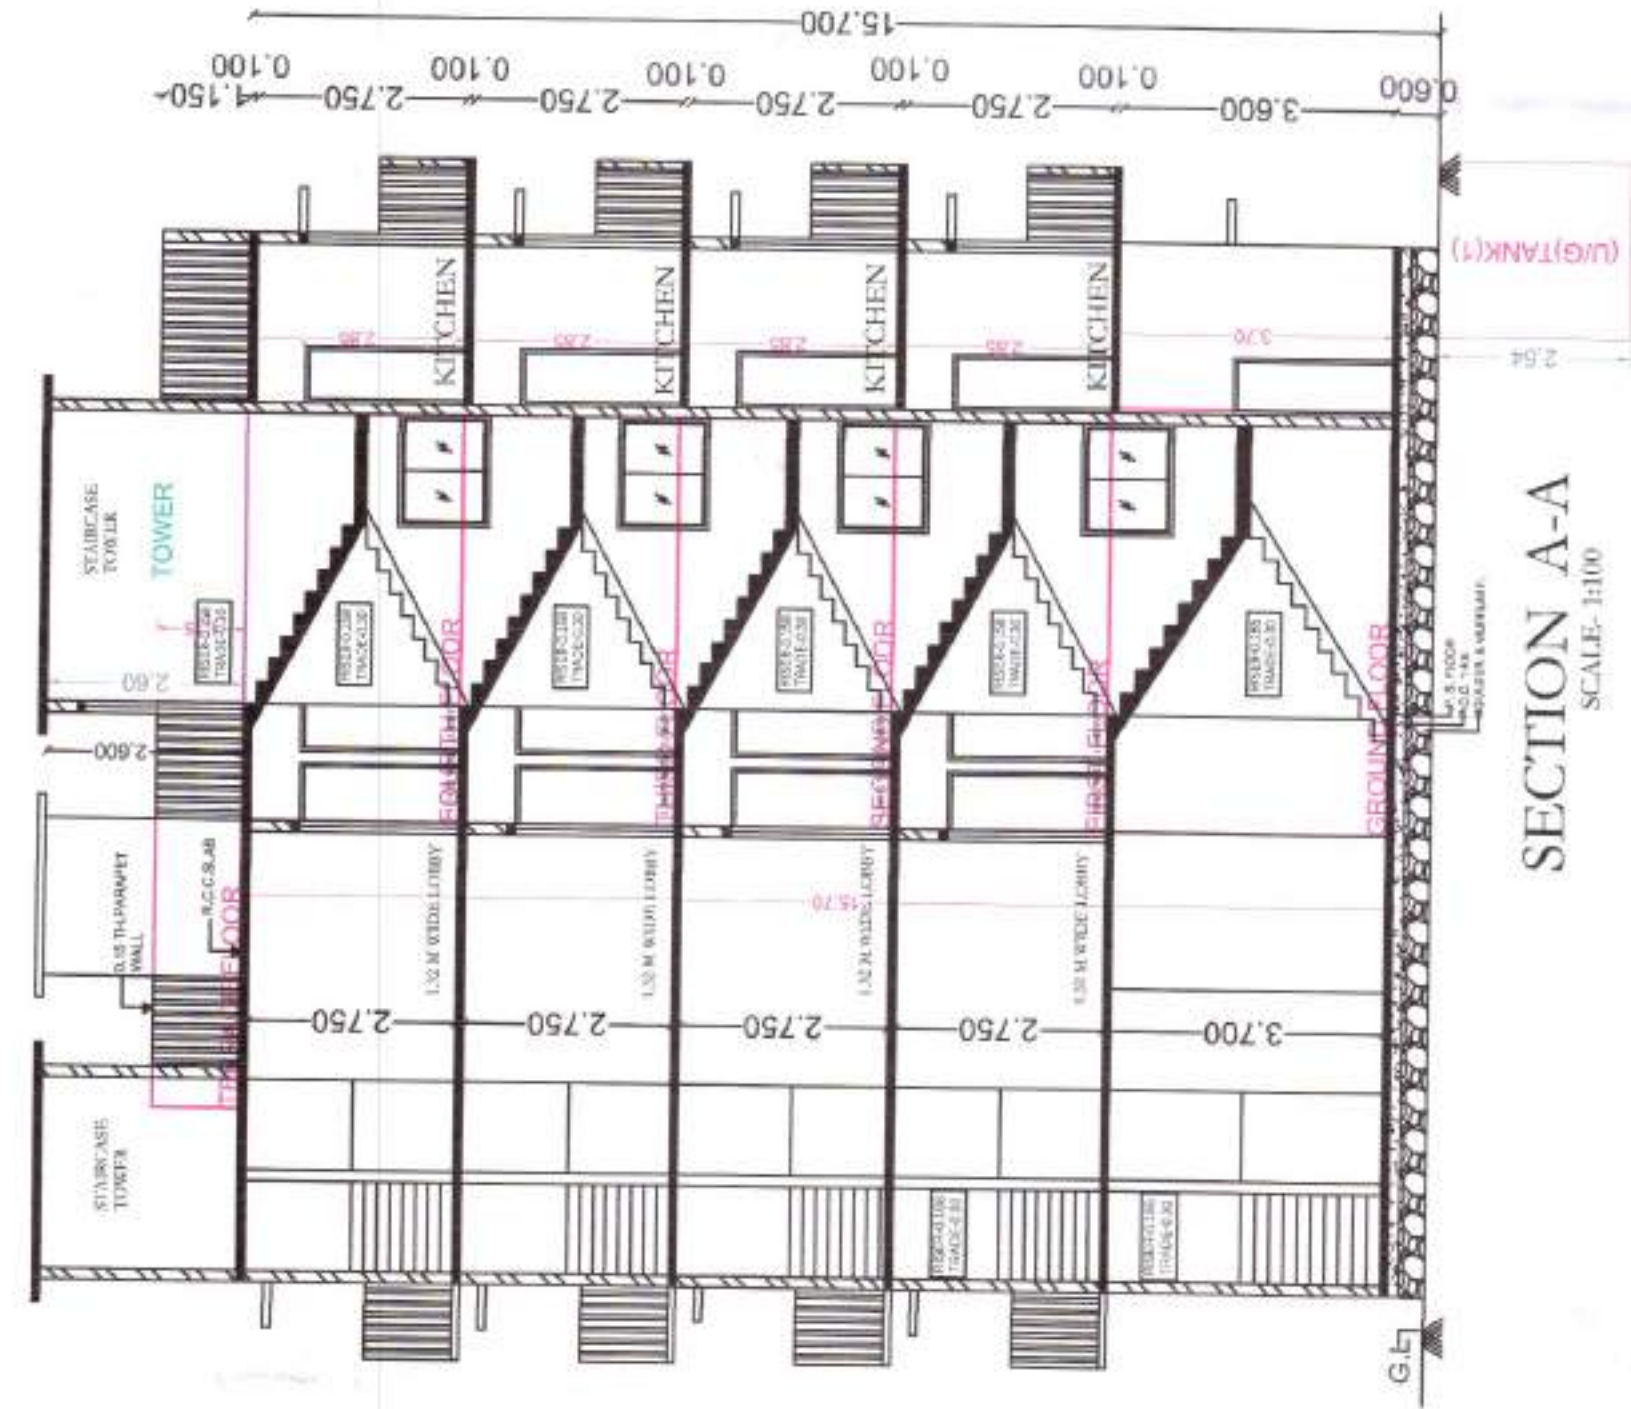

SECTION A-A
SCALE: 1:100

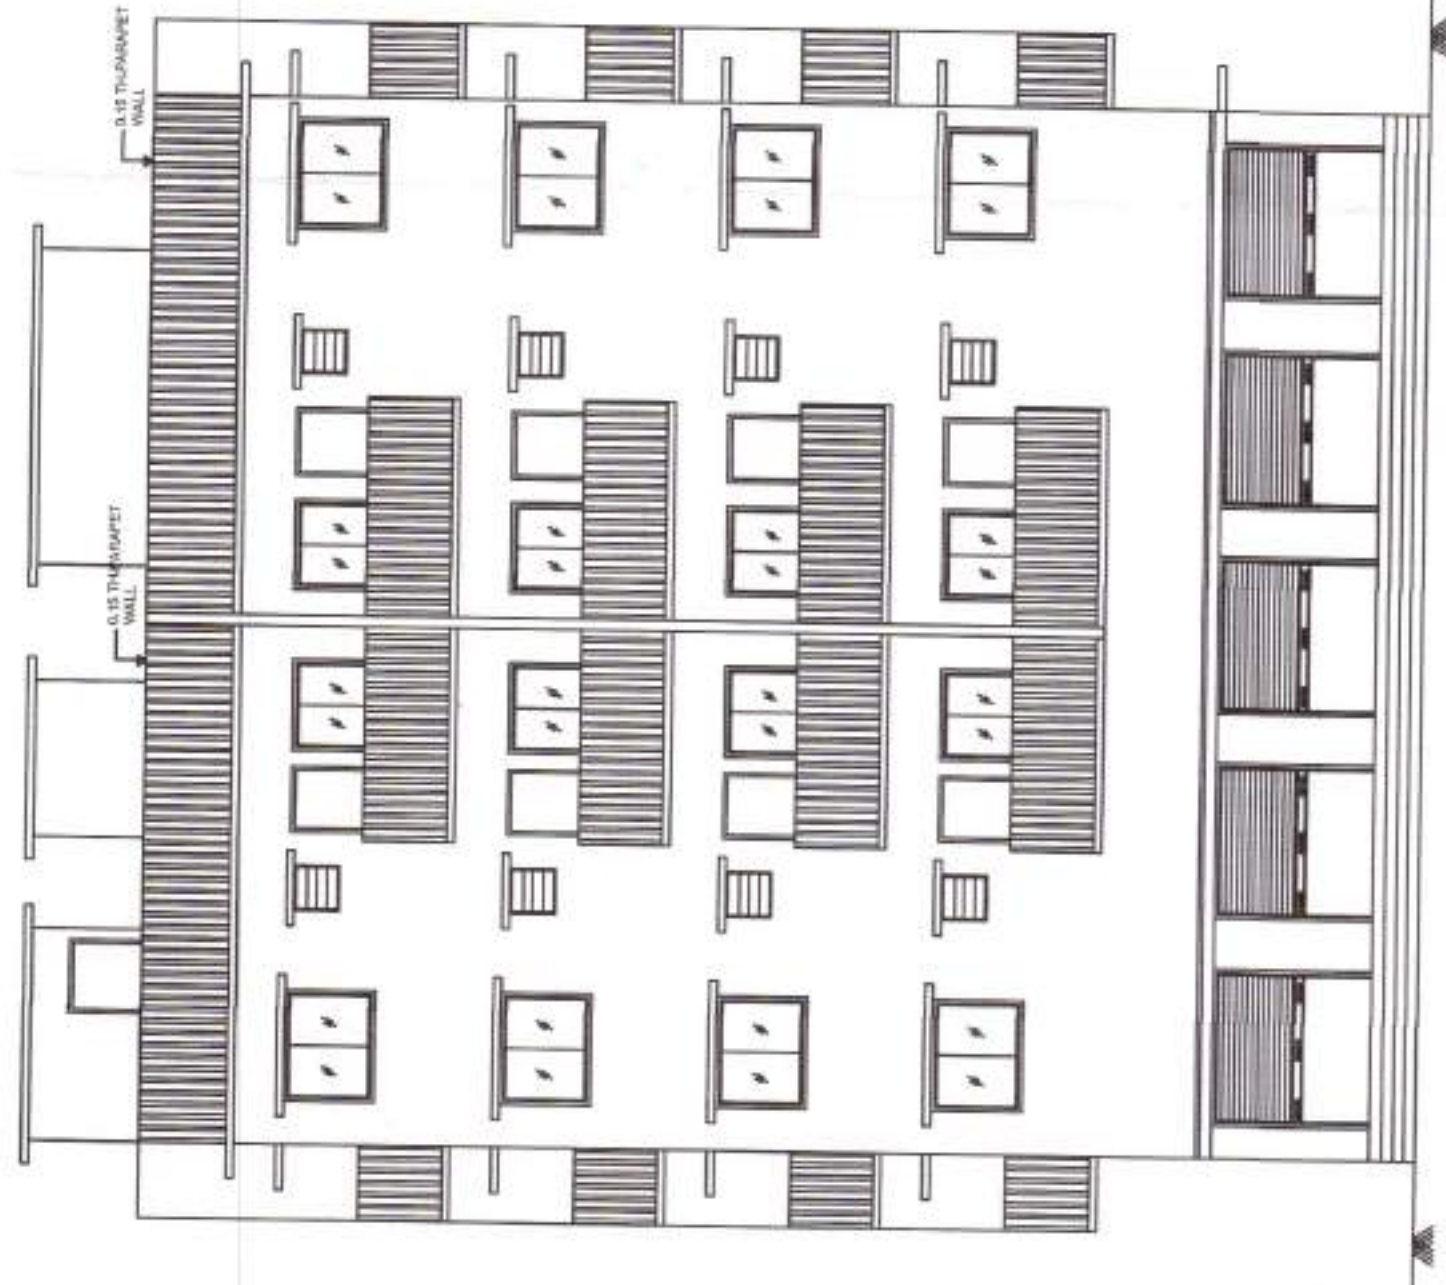

FRONT ELEVATION
SCALE: 1:100

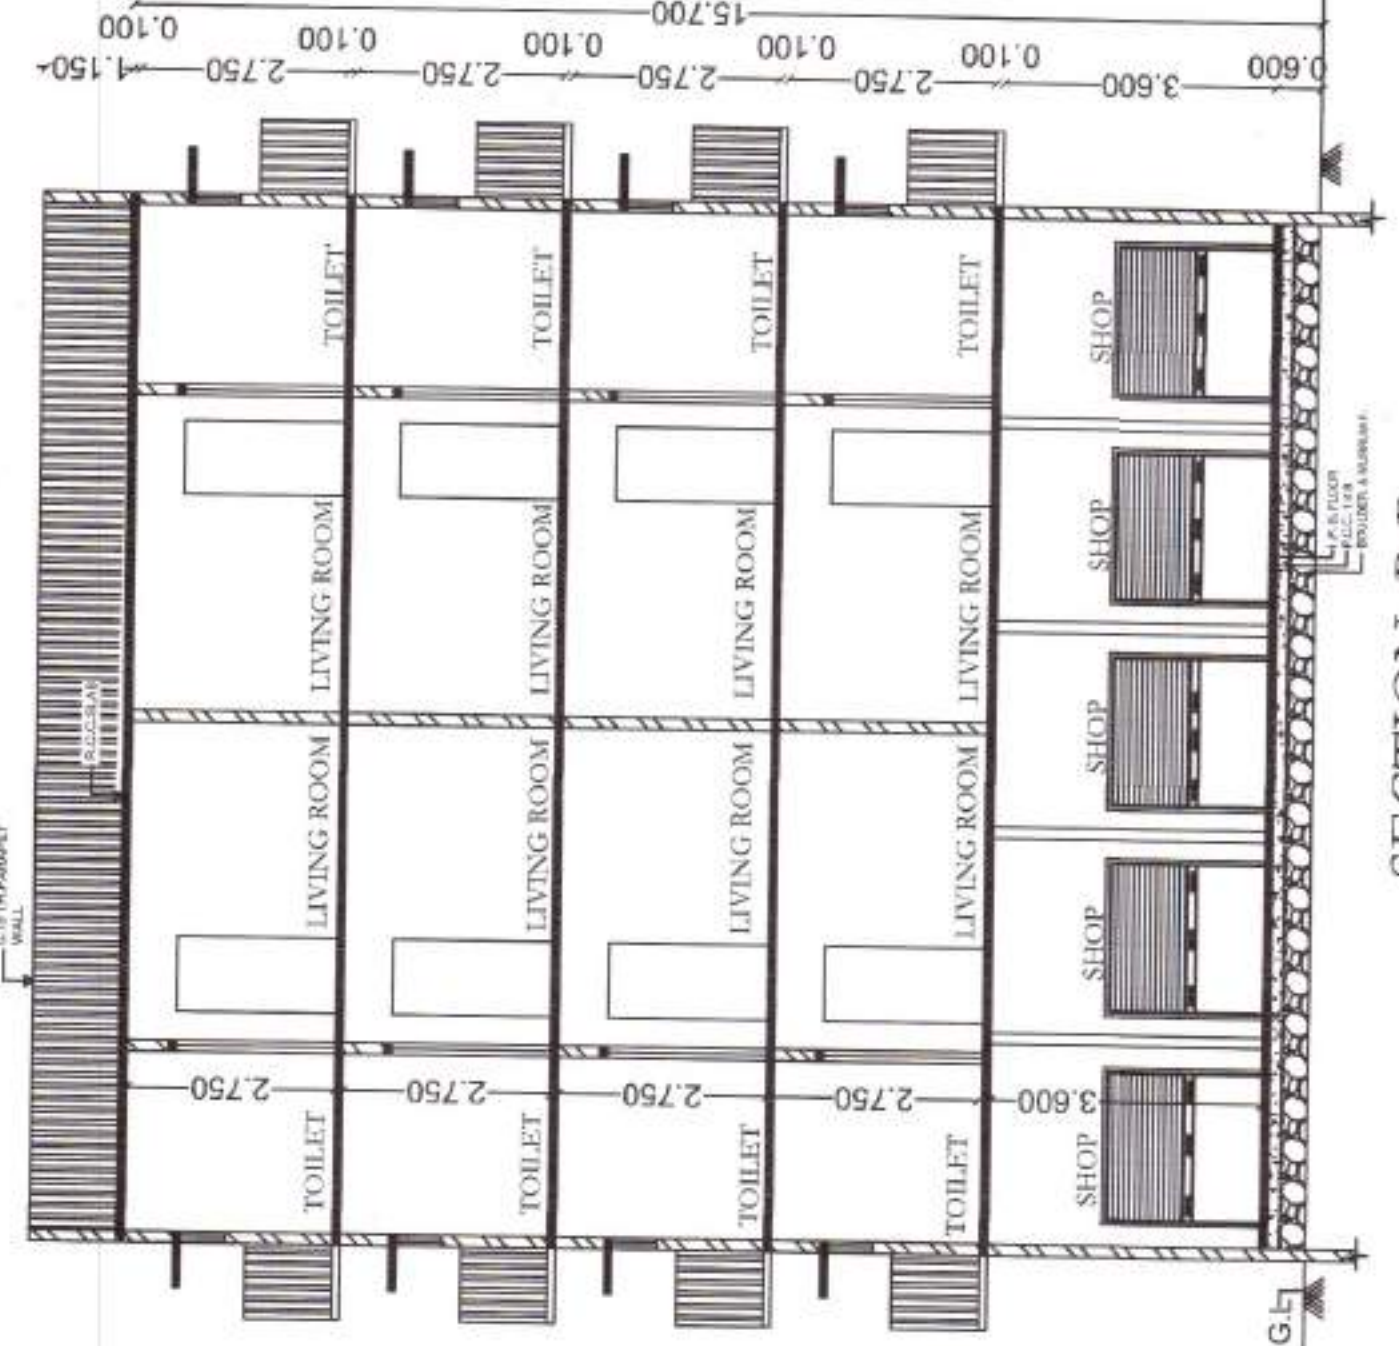

SECTION B-B
SCALE: 1:100



SECTION C-C
SCALE: 1:100




SOUTH SIDE ELEVATION
SCALE: 1:100

STAMP OF APPROVAL

DRAWING(S) APPROVED SUBJECT TO THE CONDITIONS AND LIMITATIONS SET OUT IN THE APPROVAL LETTER NO. EE-1P/49/2016 DCR D-3474 / DATED: 19/12/2020

RAJU SAKHARA M BORUDE
SPECIAL PLANNING AUTHORITY
& DIVISION, NO. 1, NAGPUR

BUILDING: A (BUILDING)

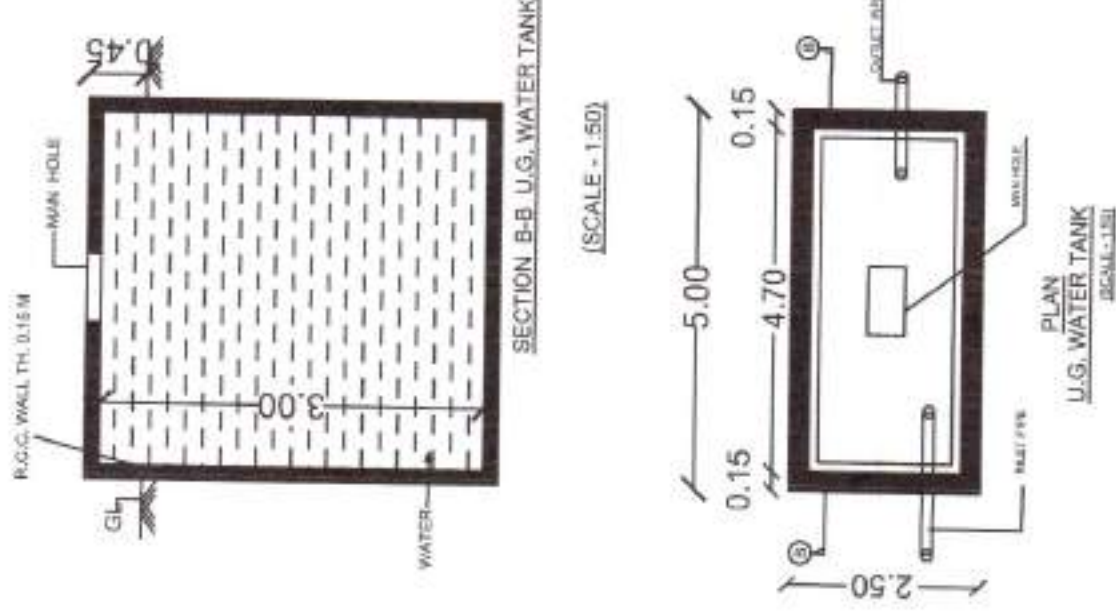

OWNER'S NAME: Ms. Addhya Infrastructure

OWNER'S SIGN: [Signature]

PROJECT: Plot No. : RM-21 Survey No. : 0 Ward : Nagpur Village : -

INDUSTRIAL AREA : Bulburi

ARCHITECT: Girish Shindharao Shindehale 182 Neko Society, Near Subhash Nagar Chowk, Nagpur

ARCHITECT'S SIGN: **GIRISH S. SHINDEHALE** B.ARC (ARCHITECT) Regd. No. : NPT LIC No. E70 20072872353

JOB NO. : DRG. NO. : SCALE: 1:100

INWARD NO. : 2072872353

KEY NO. : -S








DATE : 20-10-2020

SHEET NO. : 3 / 4


This is a system generated drawing as per the soft copy submitted by the Architect/ License Engineer

[illegible]


100 MM Ø
VENTILETER PIPE

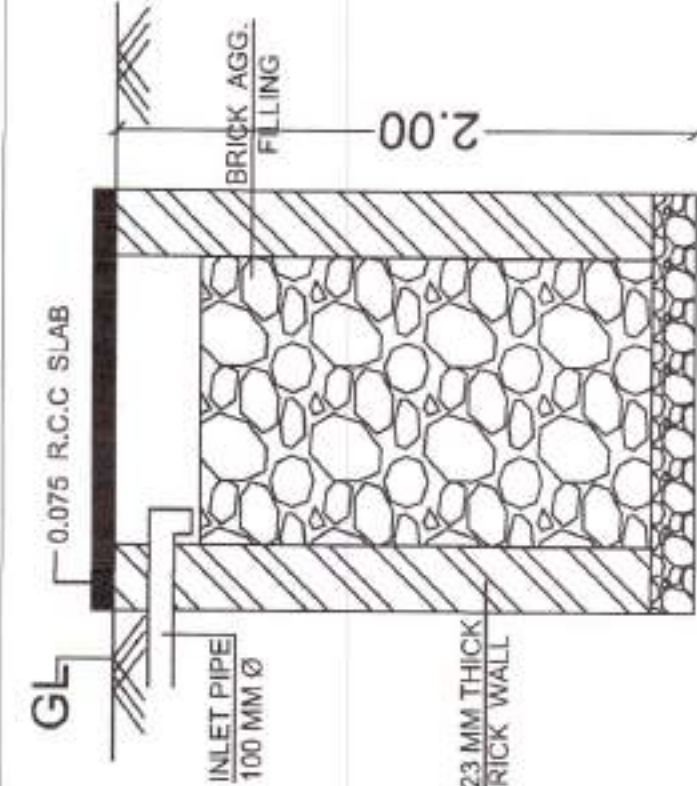 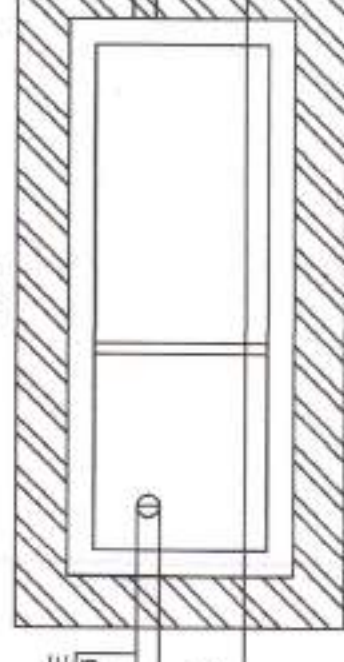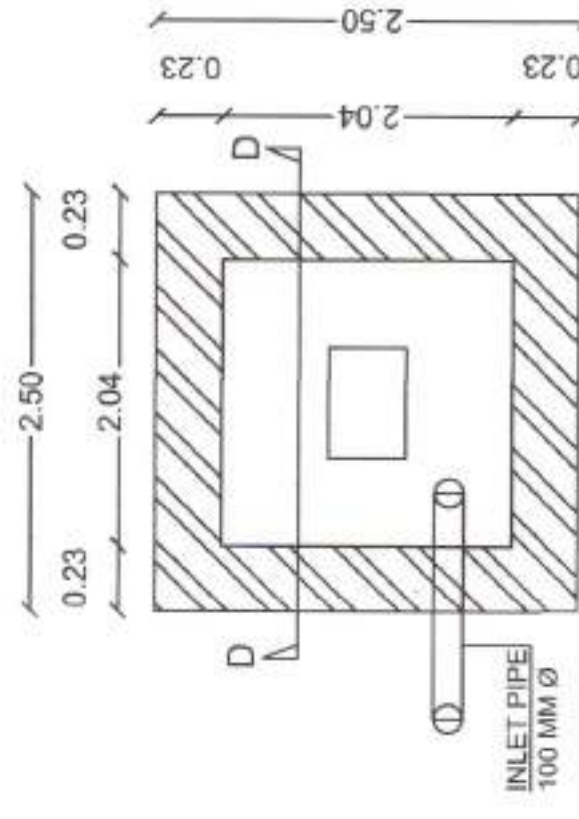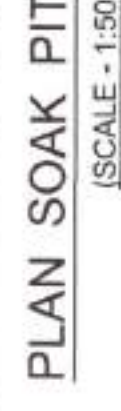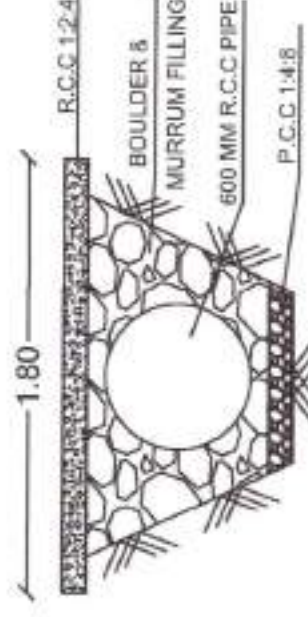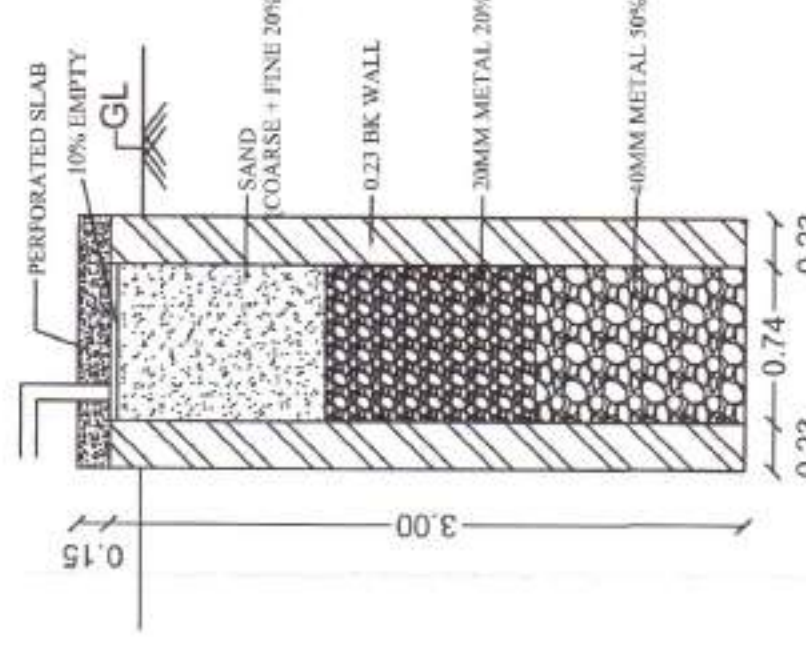

**RAIN WATER HARVESTING
STRUCTURES (1.20X1.20X3.00)**
(SCALE - 1:50)

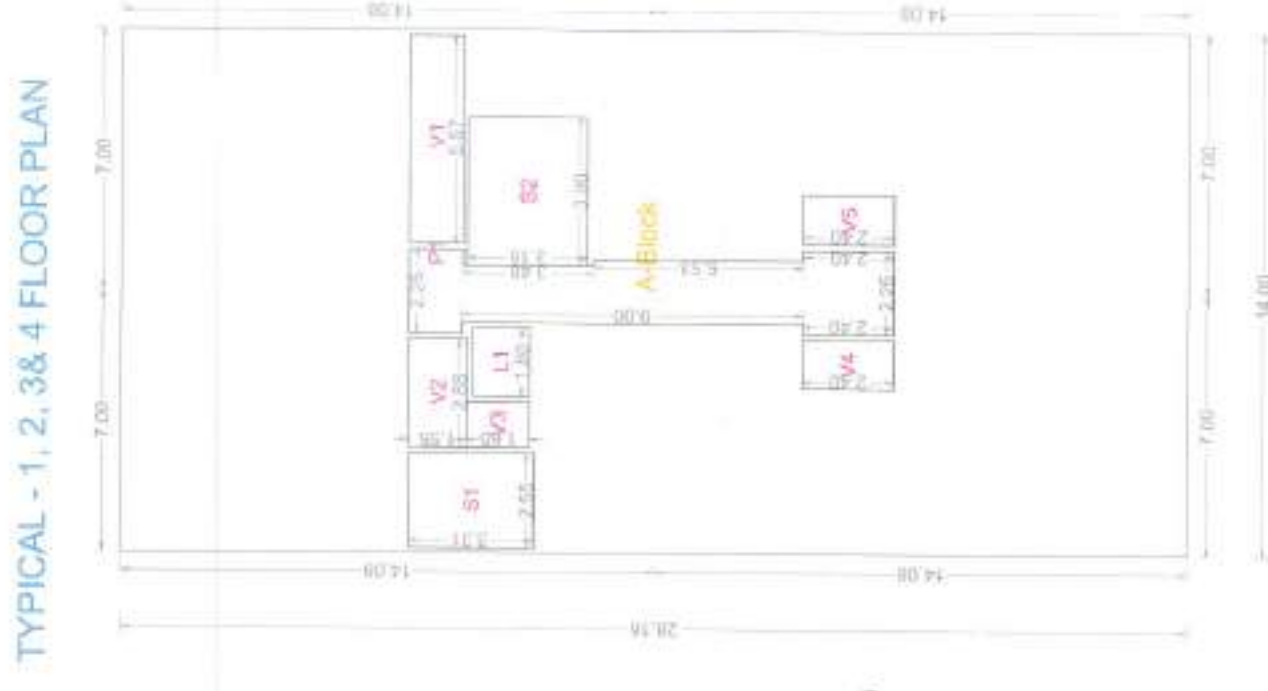

Polygon	Area
A-Block	394.24
L1	2.70
V1	7.80
V2	4.46
V3	1.99
V4	3.11
V5	3.11
P1	23.29
S1	8.45
S2	12.28
Total	327.05

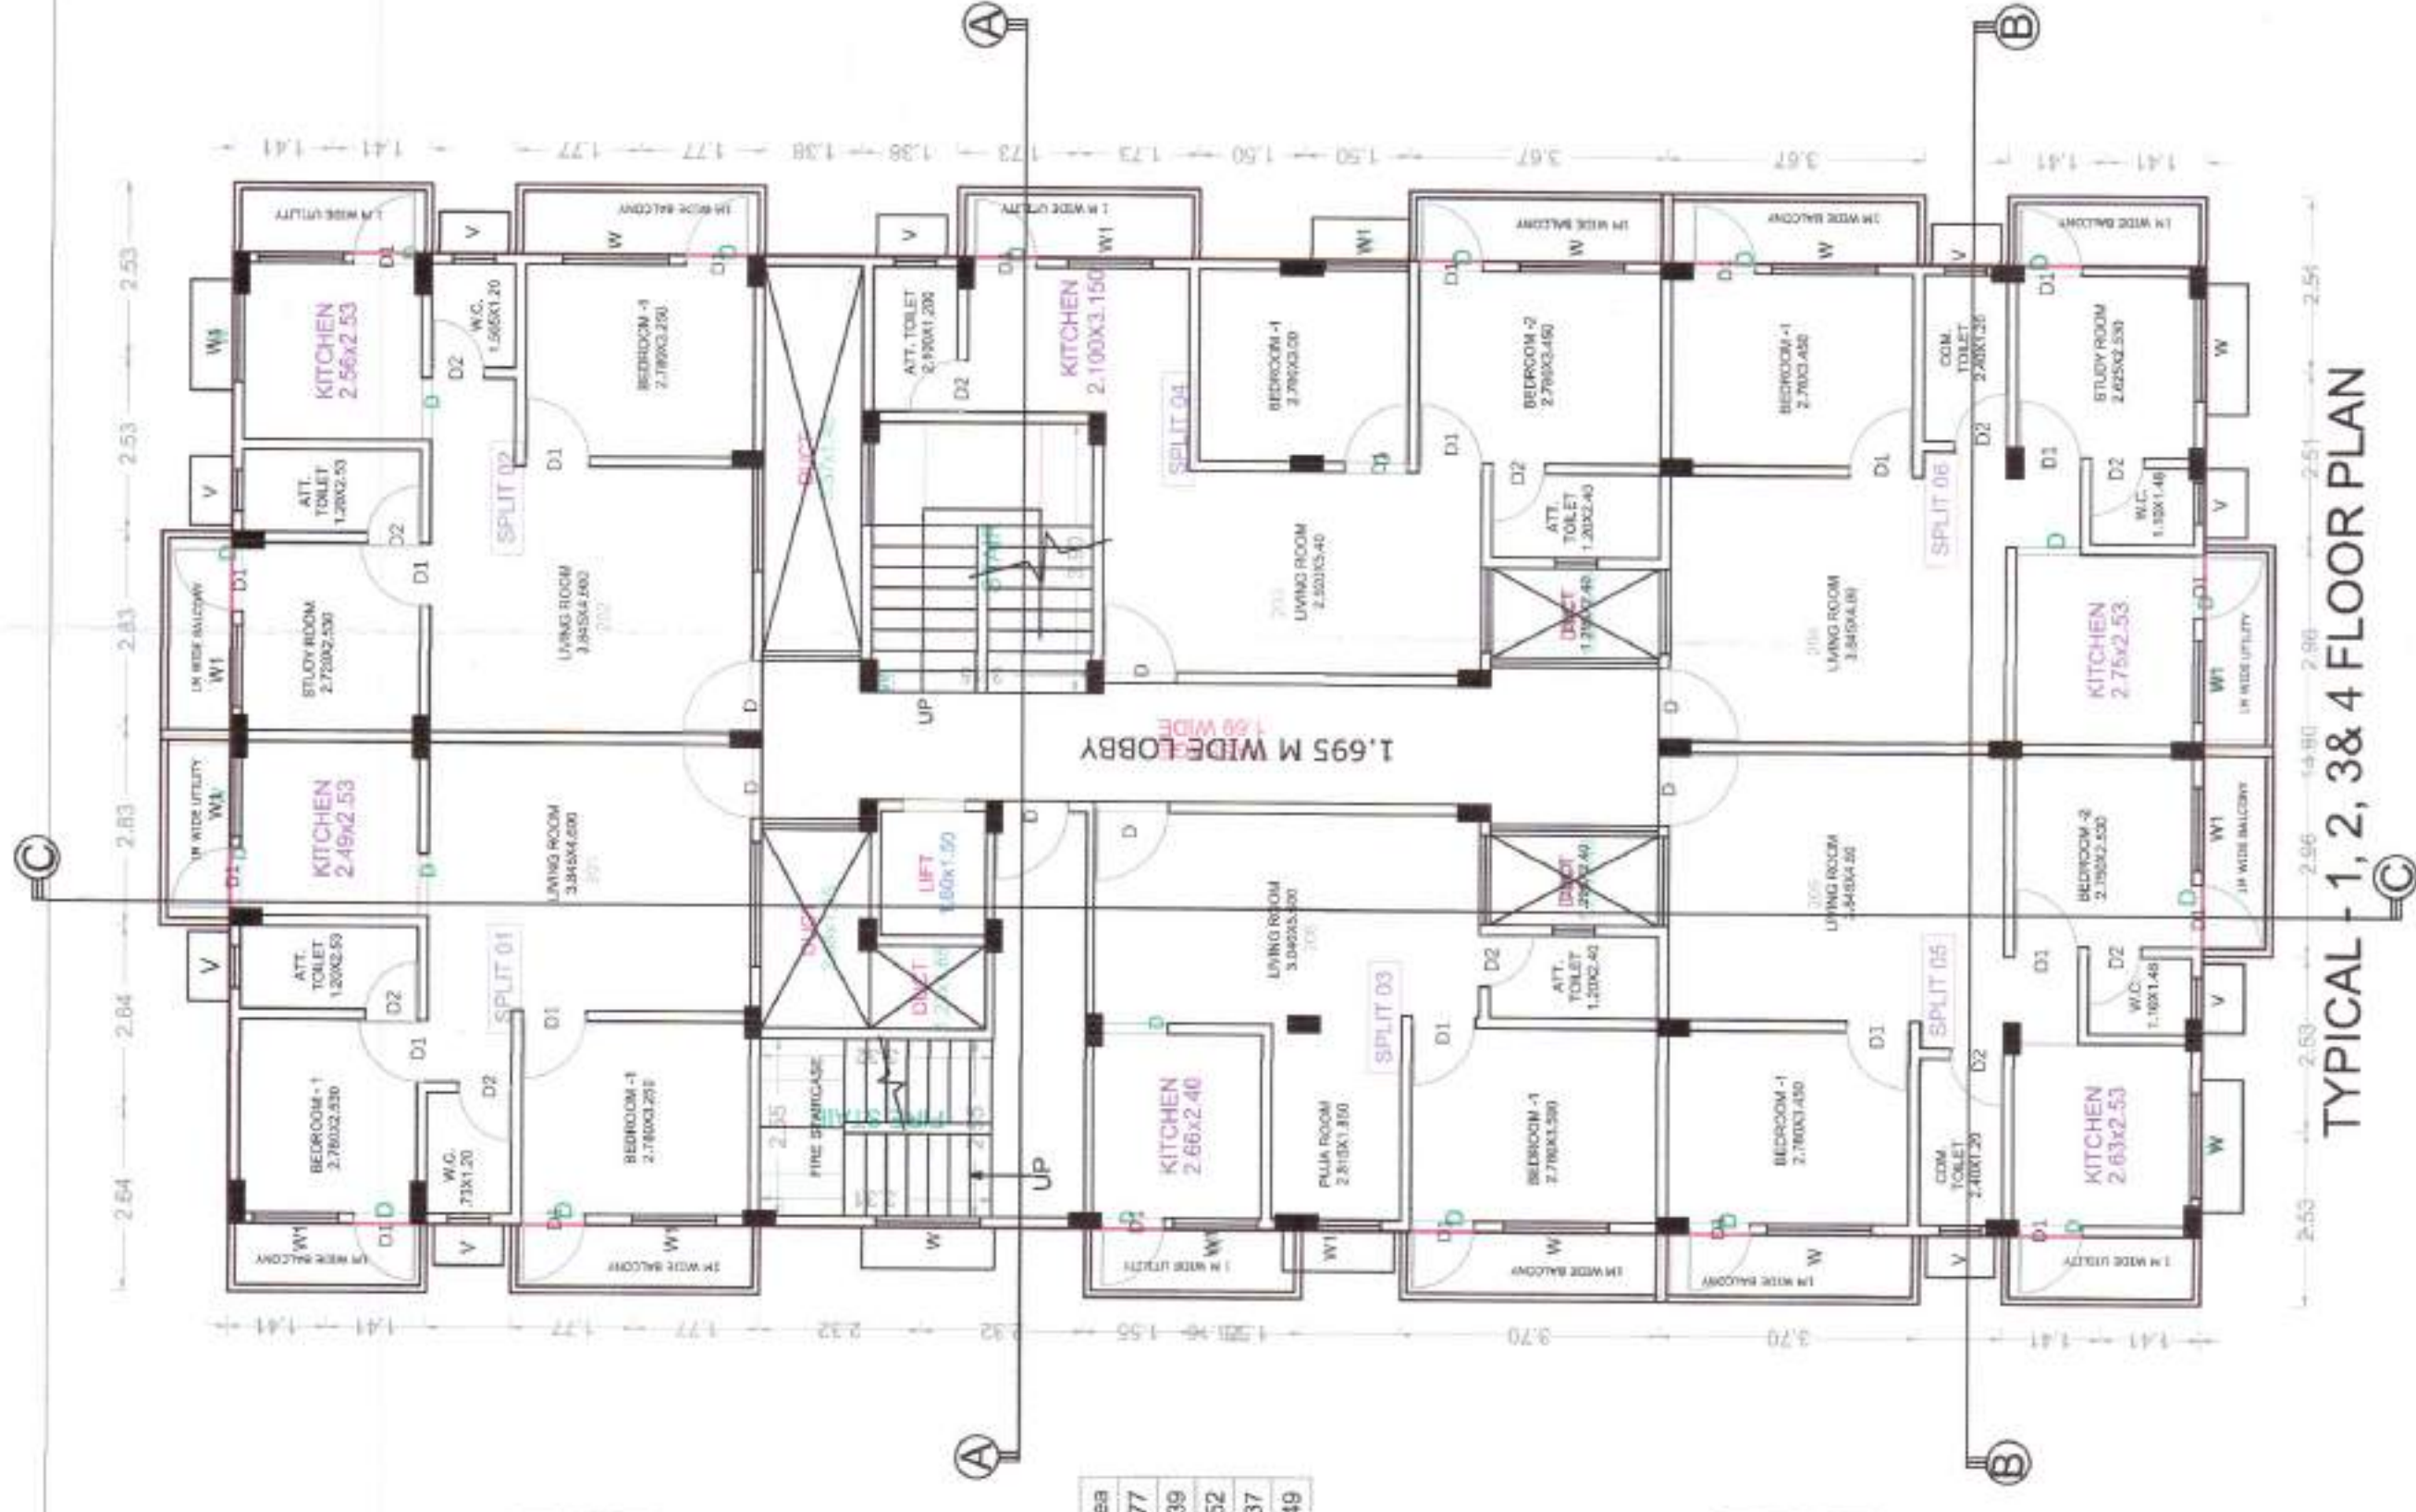

TYPICAL - 1, 2, 3 & 4 FLOOR PLAN



GROUND FLOOR PLAN



Polygon	Area
A-Block	104.02
Total	104.02

SCHEDULE OF OPENING-A (BUILDING)			
NAME	WIDTH	HEIGHT	NOS.
D	0.75	2'10	01
D	0.80	2'10	04
D	0.90	2'10	28
D	0.94	2'10	04

SCHEDULE OF OPENING: A (BUILDING)

NAME	WIDTH	HEIGHT	NOS.
W	0.32	1.20	04
V	0.90	0.60	01
W	1.15	1.20	04
W	1.20	1.20	12
W	1.28	1.20	04
W	1.50	1.20	04

[illegible]

FLOOR WISE FSI STATEMENT - A (BUILDING)															
FLOORS		PROPOSED FSI AREA				EXISTING FSI AREA				DOUBLE HT FSI AREA		BALCONY		PASS. LOBBY	LIFT
		COMM.	RESI.	IND.	SPEC.	COMM.	RESI.	IND.	SPEC.	PERM.	PROP.	EXCESS			
GROUND FLOOR		0.00	106.93	0.00	0.00	0.00	0.00	0.00	0.00	0.00	0.00	0.00	0.00	0.00	0.00
FIRST FLOOR		0.00	327.05	0.00	0.00	0.00	0.00	0.00	0.00	0.00	32.71	51.31	18.60	23.29	0.00
SECOND FLOOR		0.00	327.05	0.00	0.00	0.00	0.00	0.00	0.00	0.00	32.71	51.31	18.60	23.29	0.00
THIRD FLOOR		0.00	327.05	0.00	0.00	0.00	0.00	0.00	0.00	0.00	32.71	51.31	18.60	23.29	0.00
FOURTH FLOOR		0.00	327.05	0.00	0.00	0.00	0.00	0.00	0.00	0.00	32.71	51.31	18.60	23.29	0.00
FIFTH FLOOR		0.00	0.00	0.00	0.00	0.00	0.00	0.00	0.00	0.00	0.00	0.00	0.00	0.00	0.00
TERRACE FLOOR		0.00	0.00	0.00	0.00	0.00	0.00	0.00	0.00	0.00	0.00	0.00	0.00	0.00	0.00
Total		0.00	1417.14	0.00	0.00	0.00	0.00	0.00	0.00	0.00	130.82	222	74.40	93.14	0.00

BALCONY CALCULATIONS: A (BUILDING)

FLOOR	SIZE	AREA	TOT. AREA
FIRST FLOOR	1,00 X 2.85 X 1	2.85	51.31
	1,00 X 3.02 X 2	6.04	
	1,00 X 2.83 X 4	11.32	
	1,00 X 3.55 X 2	7.10	
	1,00 X 3.45 X 1	3.45	
	1,00 X 3.60 X 2	7.20	
	1,00 X 3.75 X 1	3.75	
	1,00 X 2.90 X 1	2.90	
	1,00 X 3.60 X 1	3.60	
	1,00 X 3.10 X 1	3.10	
FOURTH FLOOR	1,00 X 2.65 X 1	2.65	51.31
	1,00 X 3.02 X 2	6.04	
	1,00 X 2.83 X 4	11.32	
	1,00 X 3.55 X 2	7.10	
	1,00 X 3.45 X 1	3.45	
	1,00 X 3.60 X 2	7.20	
	1,00 X 3.75 X 1	3.75	
	1,00 X 2.90 X 1	2.90	
	1,00 X 3.60 X 1	3.60	
	1,00 X 3.10 X 1	3.10	

SECOND FLOOR	1,00 X 2,65 X 1	2,65	51.31
	1,00 X 3,02 X 2	6,04	
	1,00 X 2,83 X 4	11,32	
	1,00 X 3,55 X 2	7,10	
	1,00 X 3,45 X 1	3,45	
	1,00 X 3,60 X 2	7,20	
	1,00 X 3,75 X 1	3,75	
	1,00 X 2,90 X 1	2,90	
	1,00 X 3,80 X 1	3,80	
	1,00 X 3,10 X 1	3,10	
	1,00 X 2,65 X 1	2,65	51.31
THIRD FLOOR	1,00 X 3,02 X 2	6,04	
	1,00 X 2,83 X 4	11,32	
	1,00 X 3,55 X 2	7,10	
	1,00 X 3,45 X 1	3,45	
	1,00 X 3,60 X 2	7,20	
	1,00 X 3,75 X 1	3,75	
	1,00 X 2,90 X 1	2,90	
	1,00 X 3,80 X 1	3,80	
	1,00 X 3,10 X 1	3,10	

Total	1.00 X 3.10 X 1	3.10
-------	-----------------	------

This is a system generated drawing as per the soft copy submitted by the Architect/ License Engineer

This is a system generated drawing as per the soft copy submitted by the Architect/ License Engineer

