


PROPOSED RESIDENTIAL GROUP HOUSING
LAYOUT ON KH. NO. 160/1, P.H.NO.38, MOUZA -
PIPLA, TAH. NAGPUR (GRAMIN) DISTT. NAGPUR.

BELONGING TO,
M/S GOLDEN HOME INFRAVENTURES
(YASH ASHOK AGRAWAL)

BUILDING 1 - TOWER A
GROUND FLOOR, 1st, 2nd, 3rd, 4th, 5th,
6th, 7th, 8th, 9th, 10th, 11th FLOOR PLAN

SCHEDULE OF OPENINGS

S.NO.	TYPE	SIZE	REMARK
D	1.150 x 2.10m	T.W.DOUBLE paneled DOOR	
D1	0.900 x 2.10m	T.W.SINGLE paneled DOOR	
D2	0.750 x 2.10m	T.W.SINGLE paneled DOOR	
D+W	1.500 x 2.10m	DOOR & ALUMINUM GLAZED WINDOW	
W1	1.500 x 1.50m	ALUMINUM GLAZED WINDOW	
W2	1.200 x 1.00m	ALUMINUM GLAZED WINDOW	
W3	1.500 x 1.50m	ALUMINUM GLAZED WINDOW	
W4	1.200 x 1.50m	ALUMINUM GLAZED WINDOW	
W5	0.900 x 1.50m	ALUMINUM GLAZED WINDOW	
V	0.600 x 0.60m	M.S. VENTILATORS	
FGW		FULLY GLAZED WINDOW	

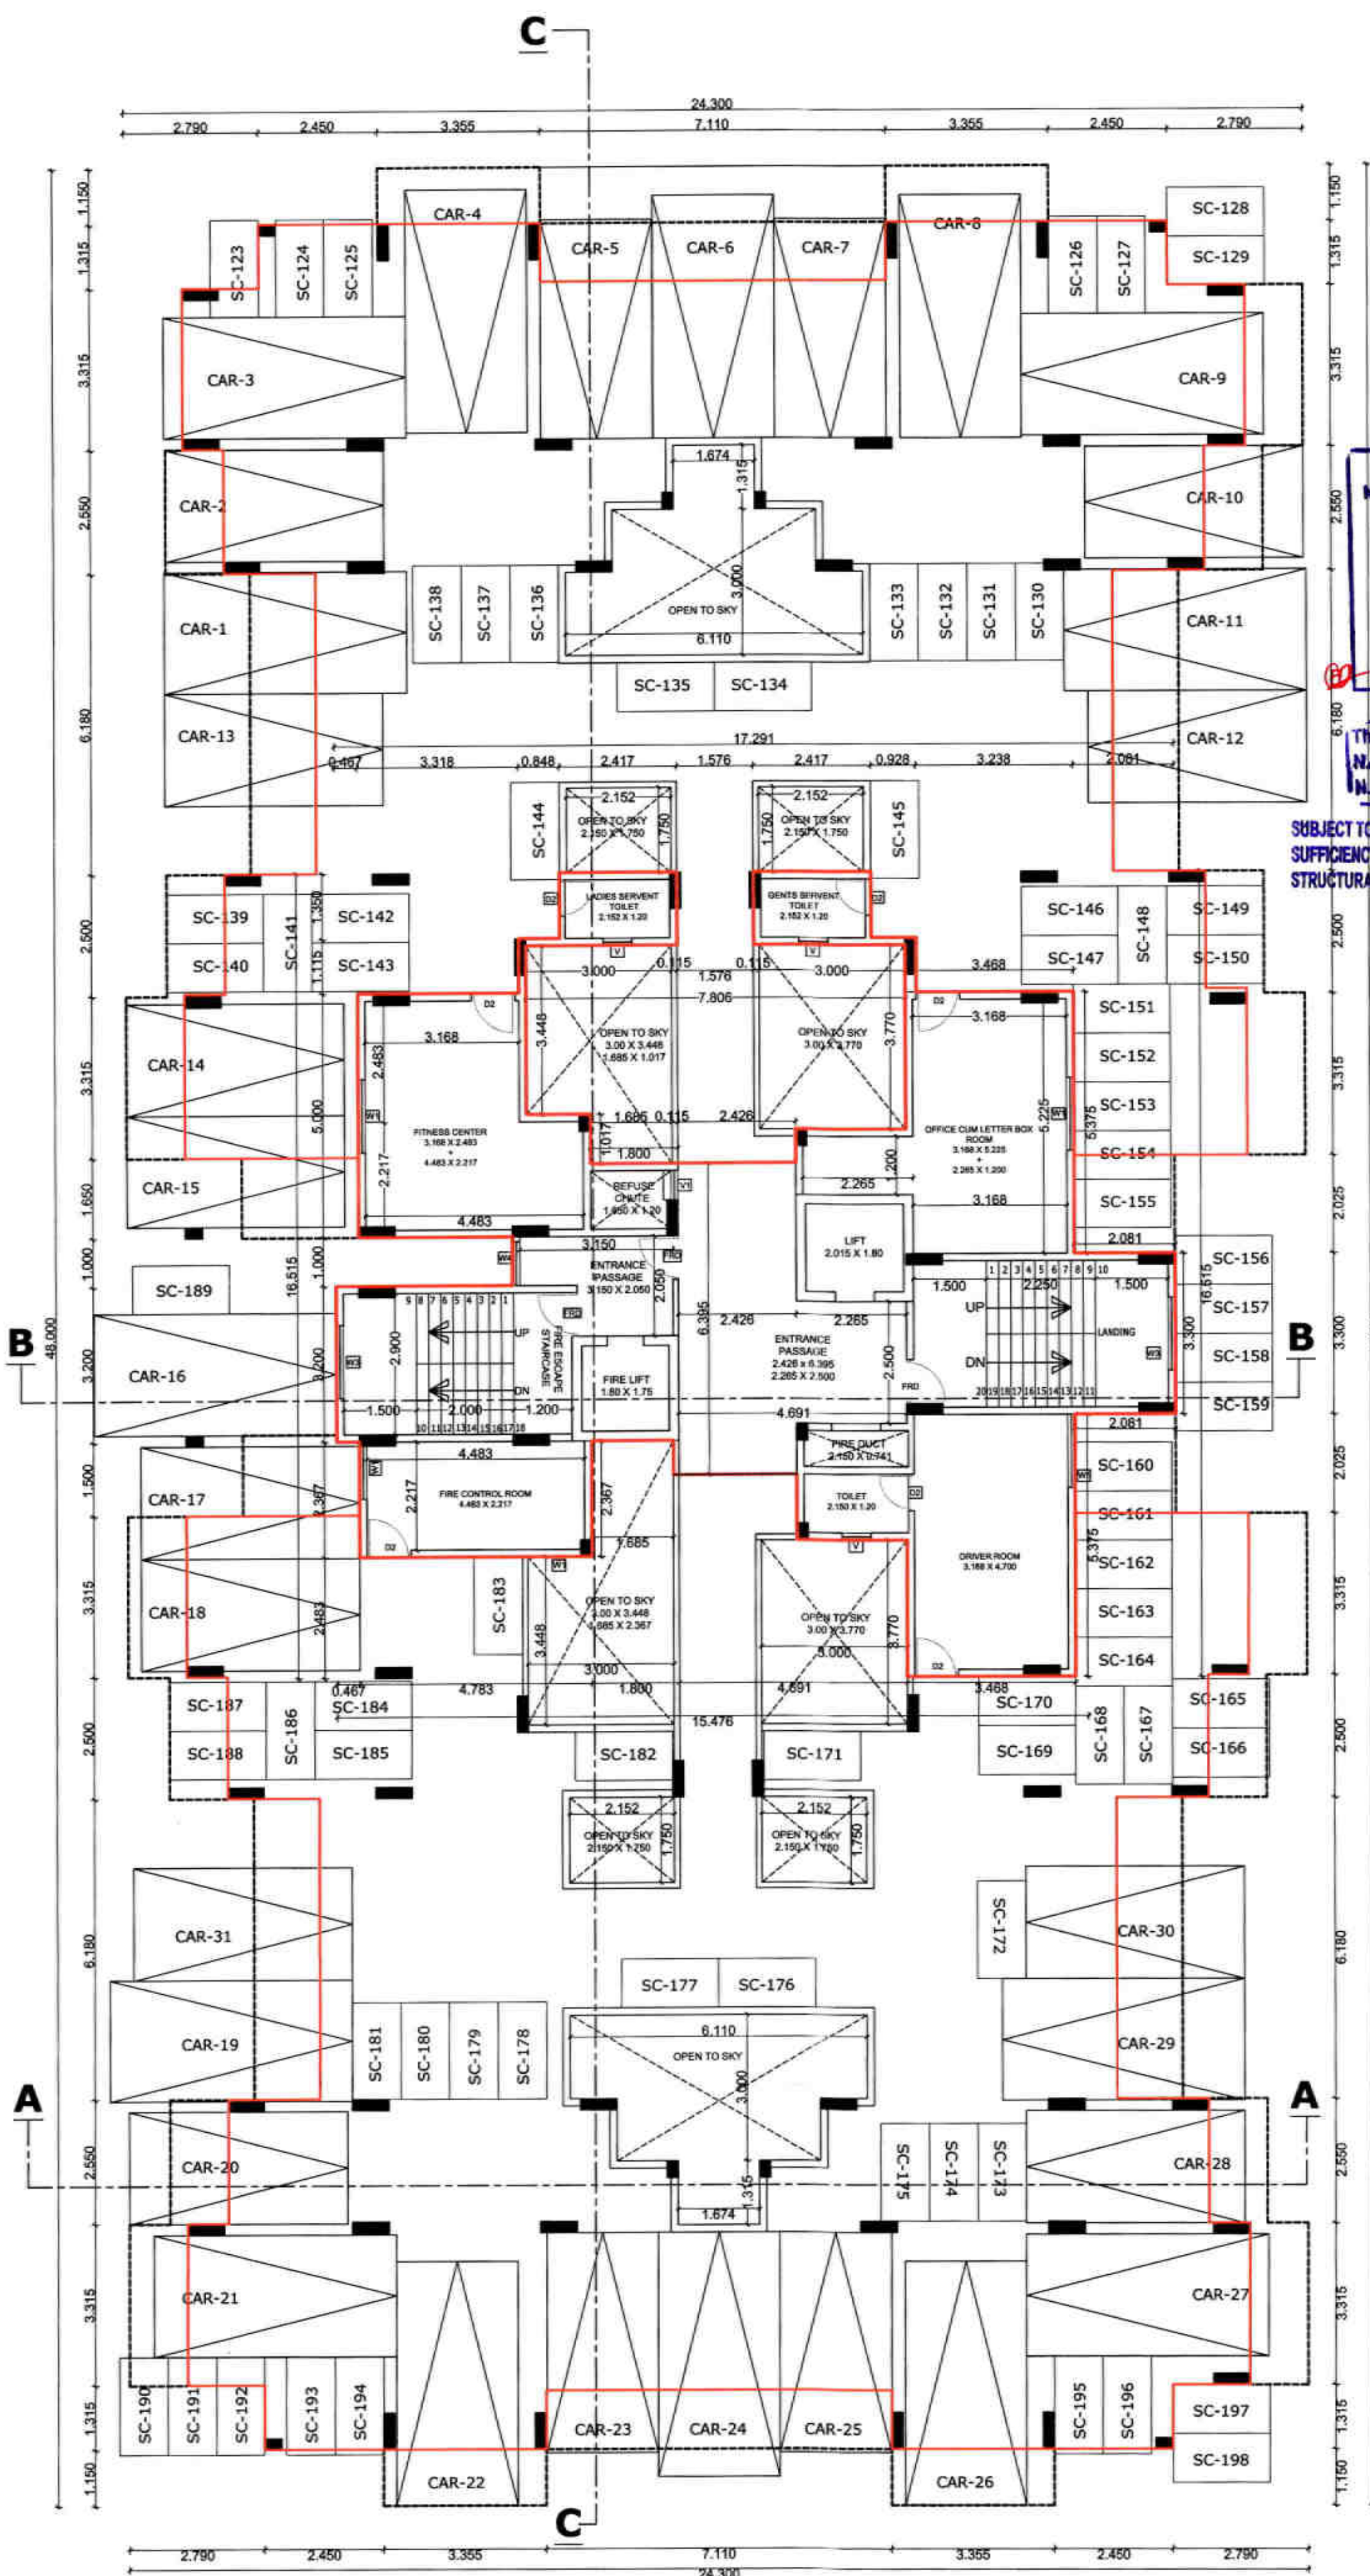

N.M.R.D.A.
L.S. No. 1000/2019/13622/26
L.S. Valid
Up to 3-12-2021

OFFICE OF THE
NAGPUR METROPOLITAN REGION DEVELOPMENT AUTHORITY
Building Permit No. 66(NMMD)/2019/13622/26
SANCTIONED
2021/03/19/193/20210529/18/2447
Assistant Engineer
Nagpur Metropolitan Region Development Authority

This sanction is subject to conditions mentioned in Development Agreement
DL 9/12/2021

Subject to the provisions of structural design
SUPERINTENDENT DATED 11.12.2021
STRUCTURAL DESIGNER: A.M. KANT

Subject to the condition laid
down by Directorate of Maharashtra
Fire service vide
Letter No. FSI/19/2021/576, dt-11/1/2021


Subject to the provisions of
structural drawings submitted
by applicant.

This sanction is subject to condition
that Fire shall be provided as per
Conditions laid down in Development
Agreement dt-9-12-2021

Subject to the condition that Developer
Applicant shall construct sewage treatment
plant (STP) as per the required norms of
Maharashtra Pollution Control Board and
shall submit the NOC from MPCB without
compliance of same occupation permission
not be issued.


Subject to terms and condition of
Government circular dated 30-01-2016 that
Developer have to construct the temporary
shade, toilet and arrangement a drinking
water for the labour.

occupation certificate shall be issued only
after payment of full Premium amount.

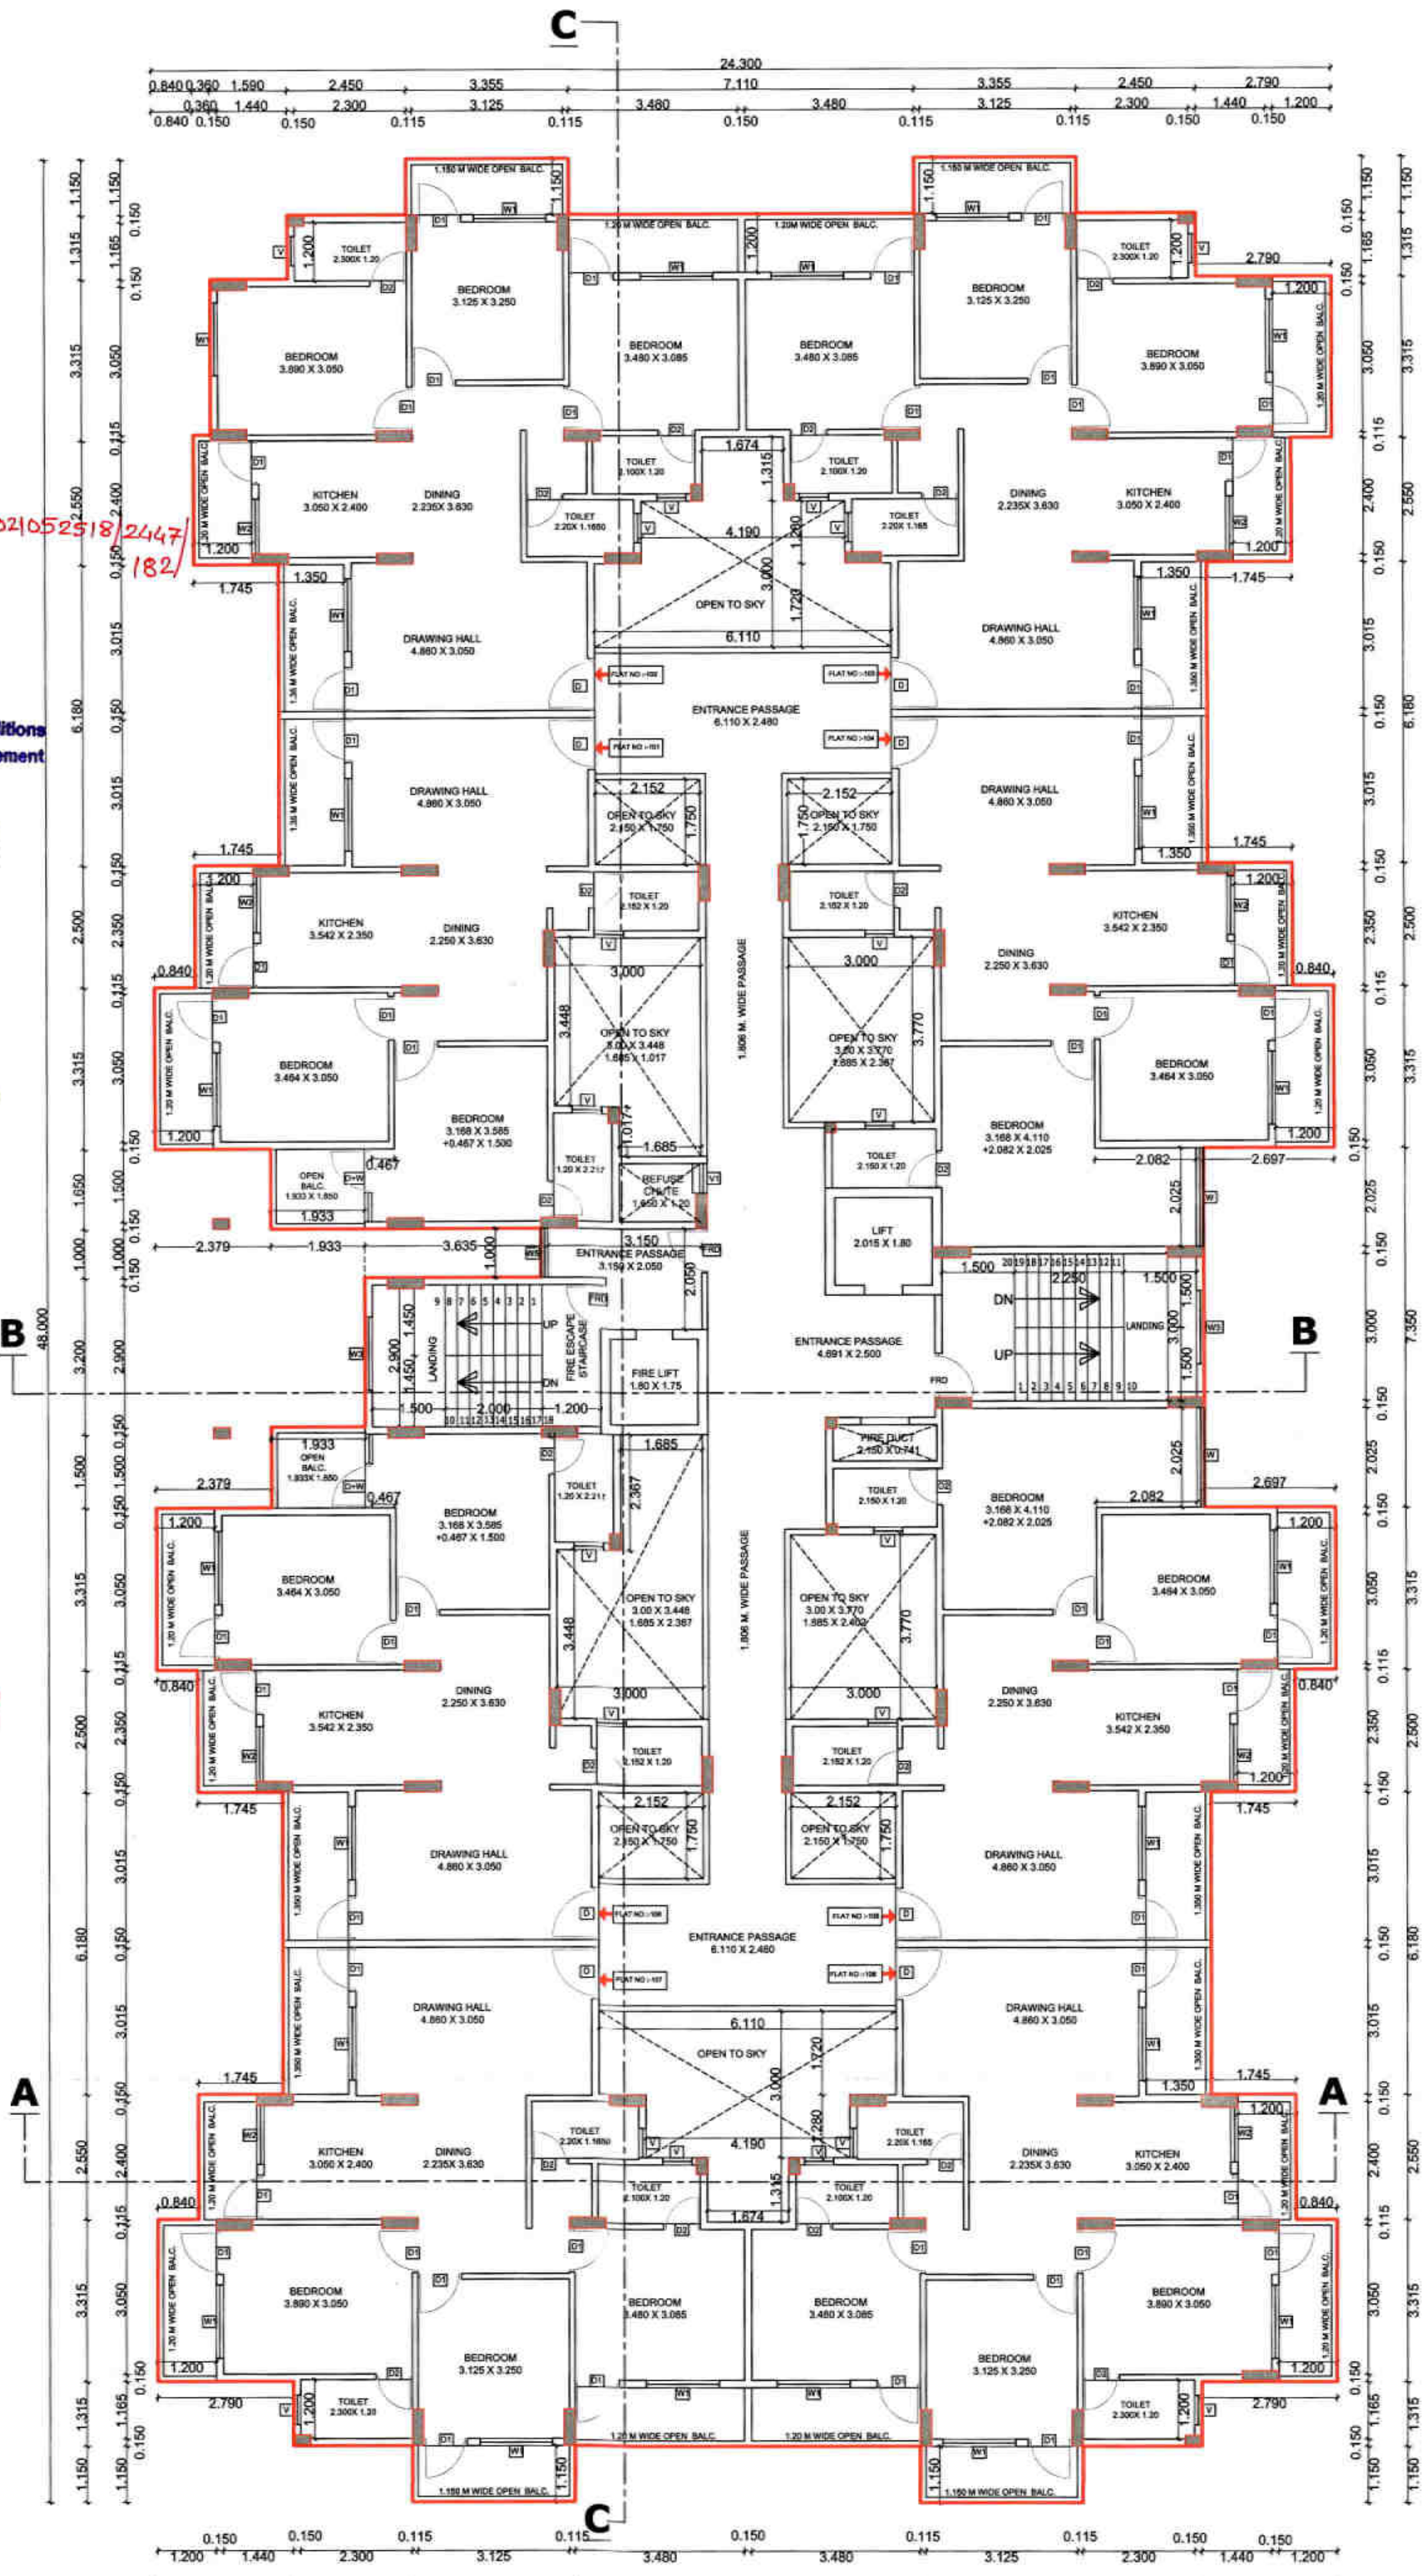


TOWER - A
GROUND FLOOR PLAN


TOWER - A
FIRST FLOOR PLAN
SCALE : 1:100

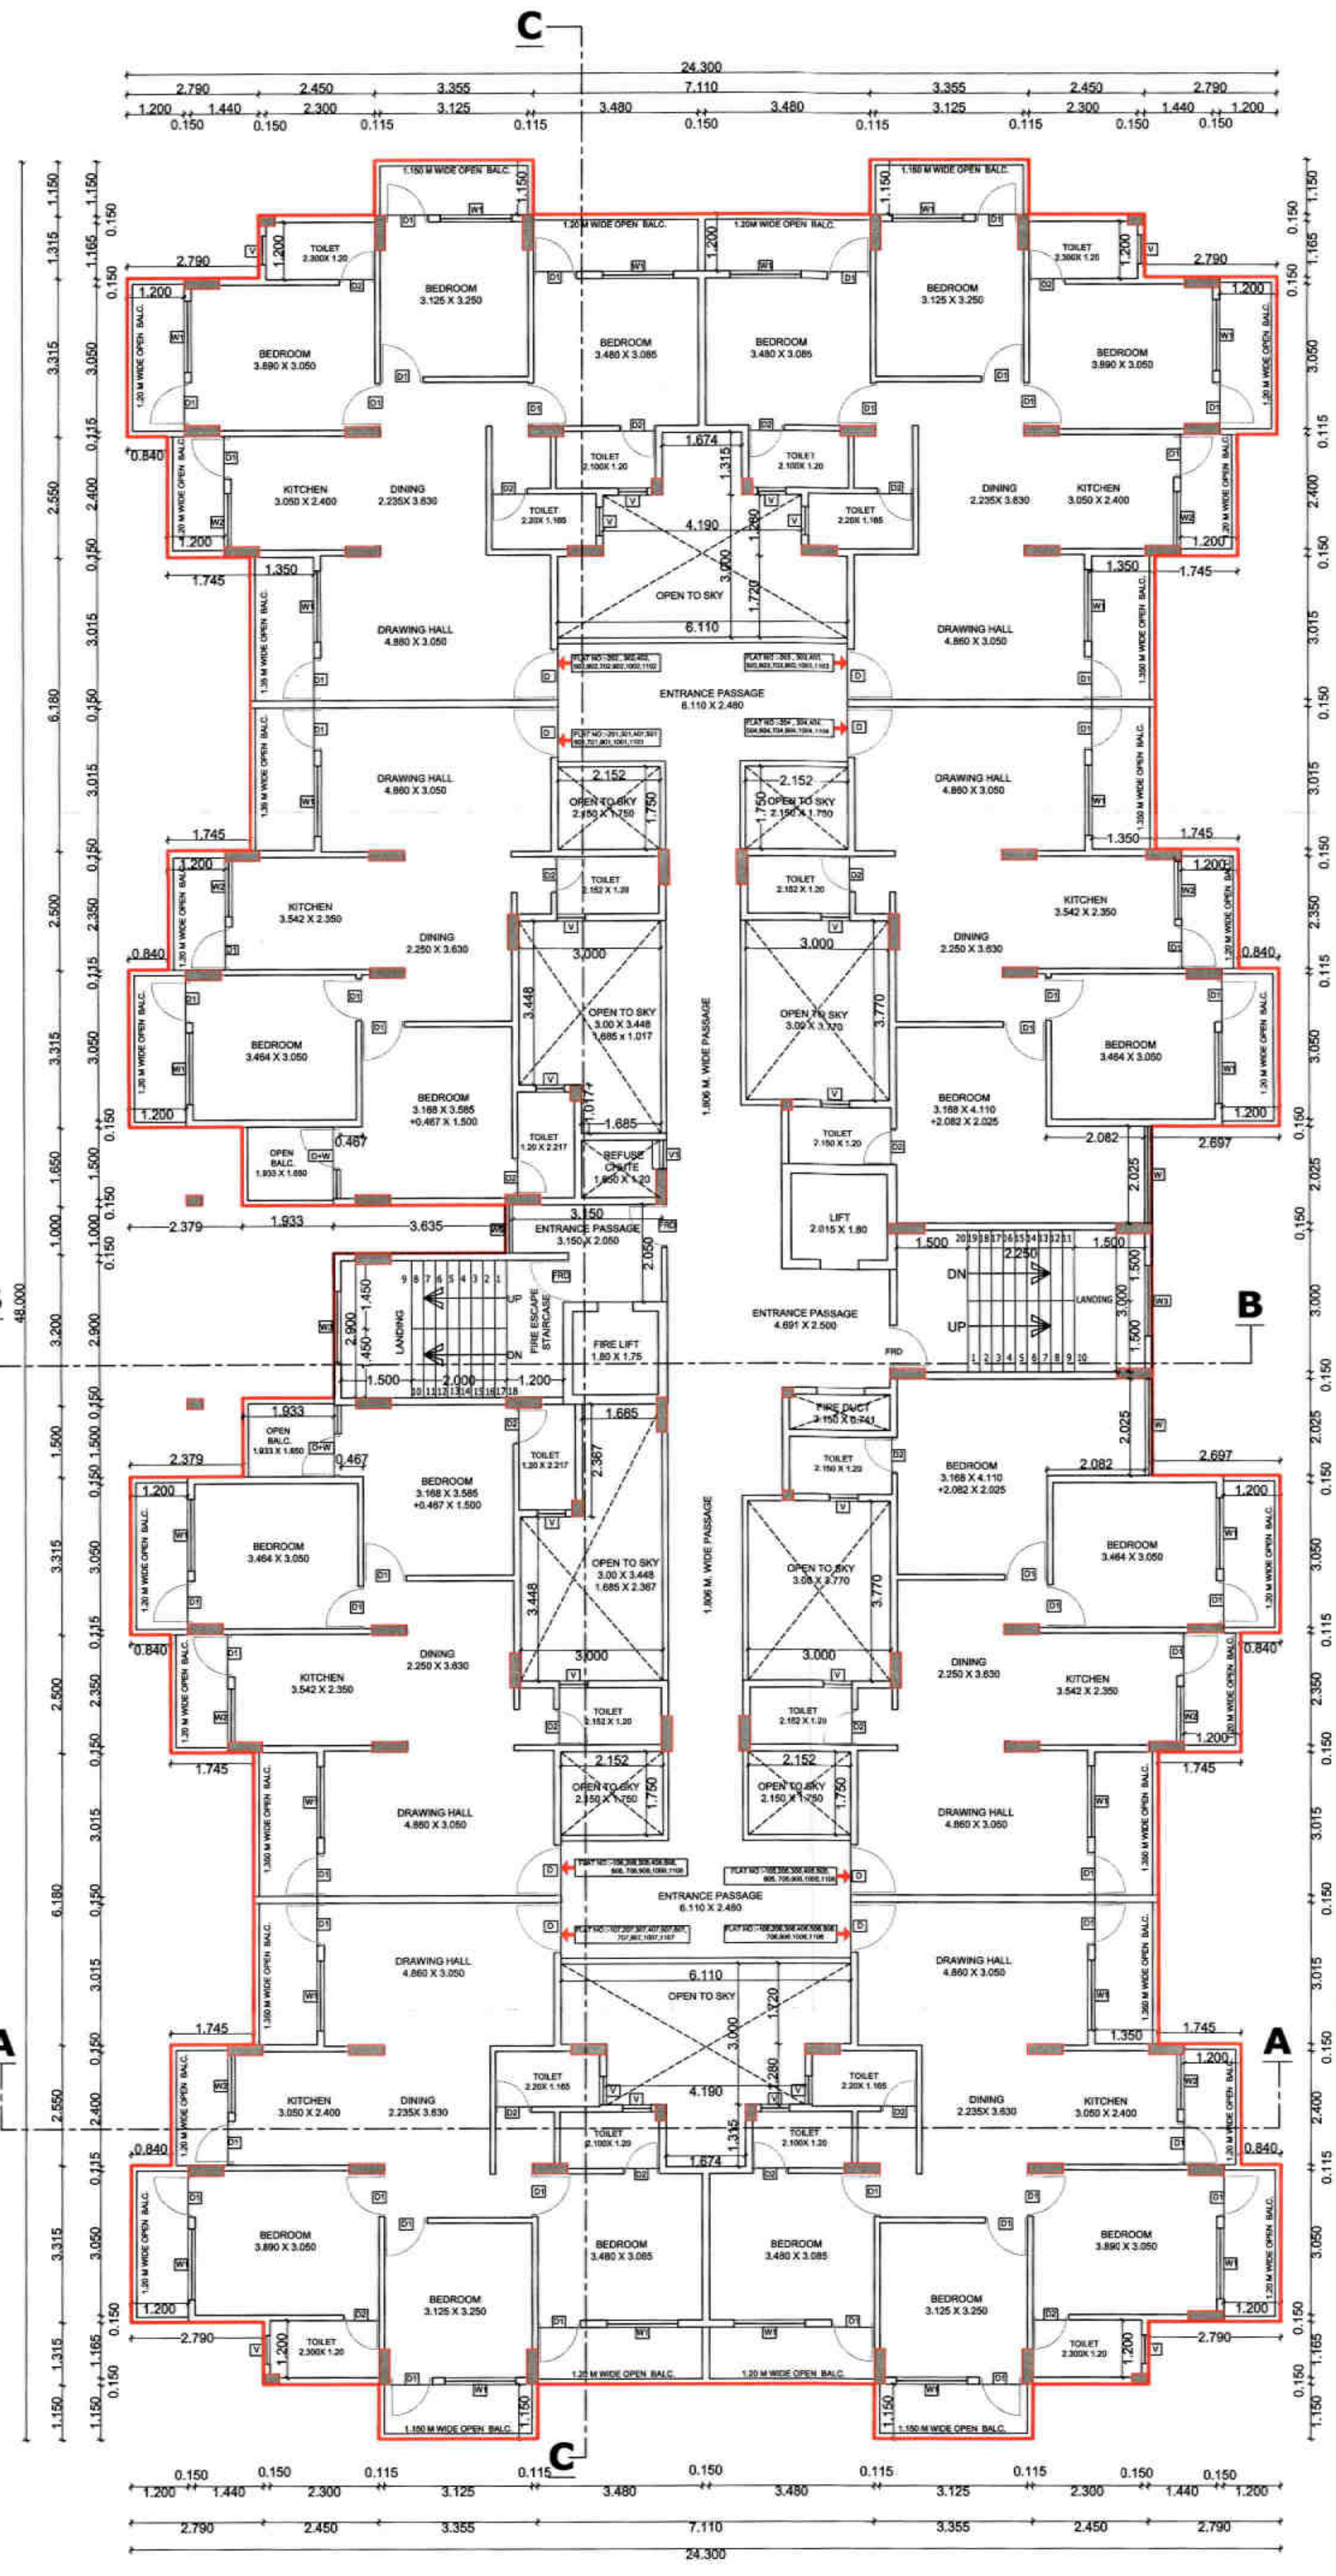

TOWER - A
TYPICAL PLAN FOR 2nd, 3rd, 4th, 5th, 6th, 7th, 8th, 9th, 10th & 11th FLOOR
SCALE : 1:100

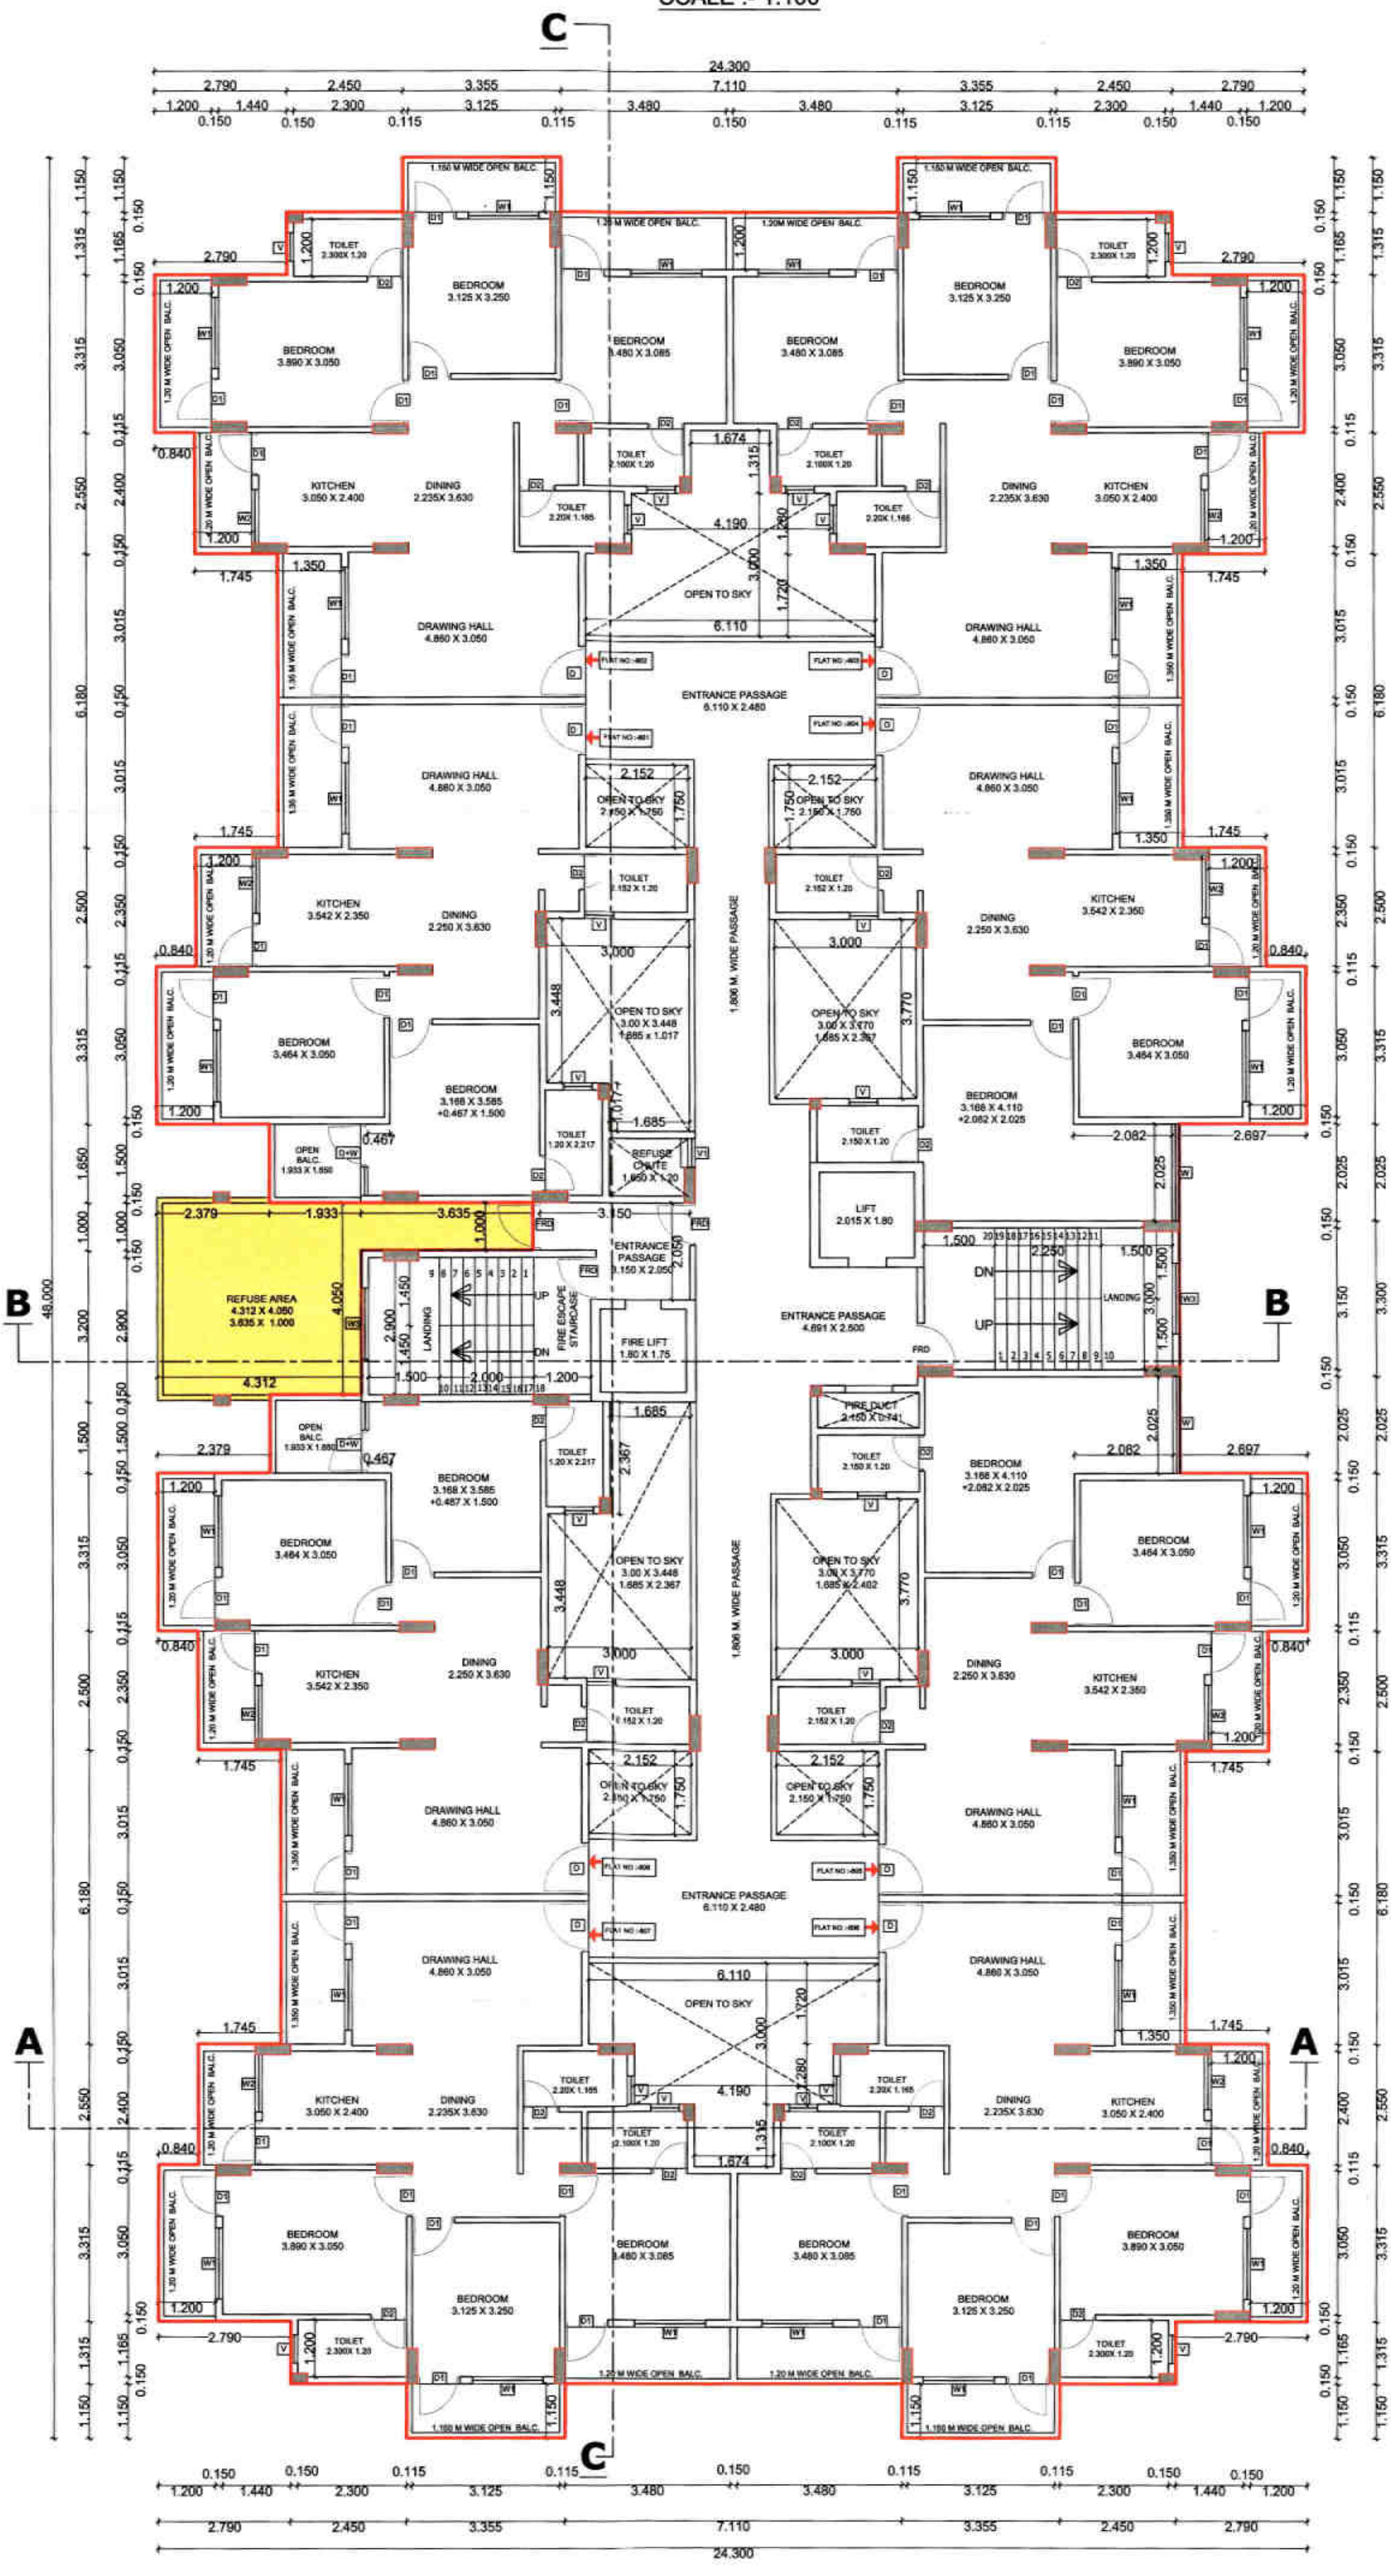

TOWER - A
8th FLOOR PLAN
SCALE : 1:100

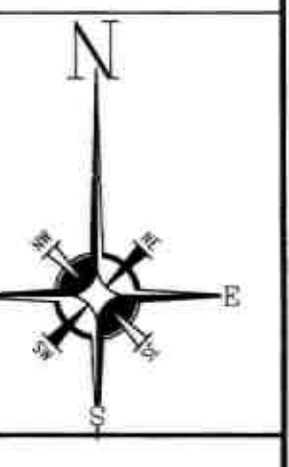

SUBMISSION DRAWING

DRN BY: PRANALI SCALE 1 : 100, 1:200
CHK BY: AR. SANJAY DATE: 12/02/22

APPLICANT SIGN :-

AUTHORISED SIGNATORY FOR
GOLDEN HOME INFRAVENTURES

ARCHITECT SIGN:-

