



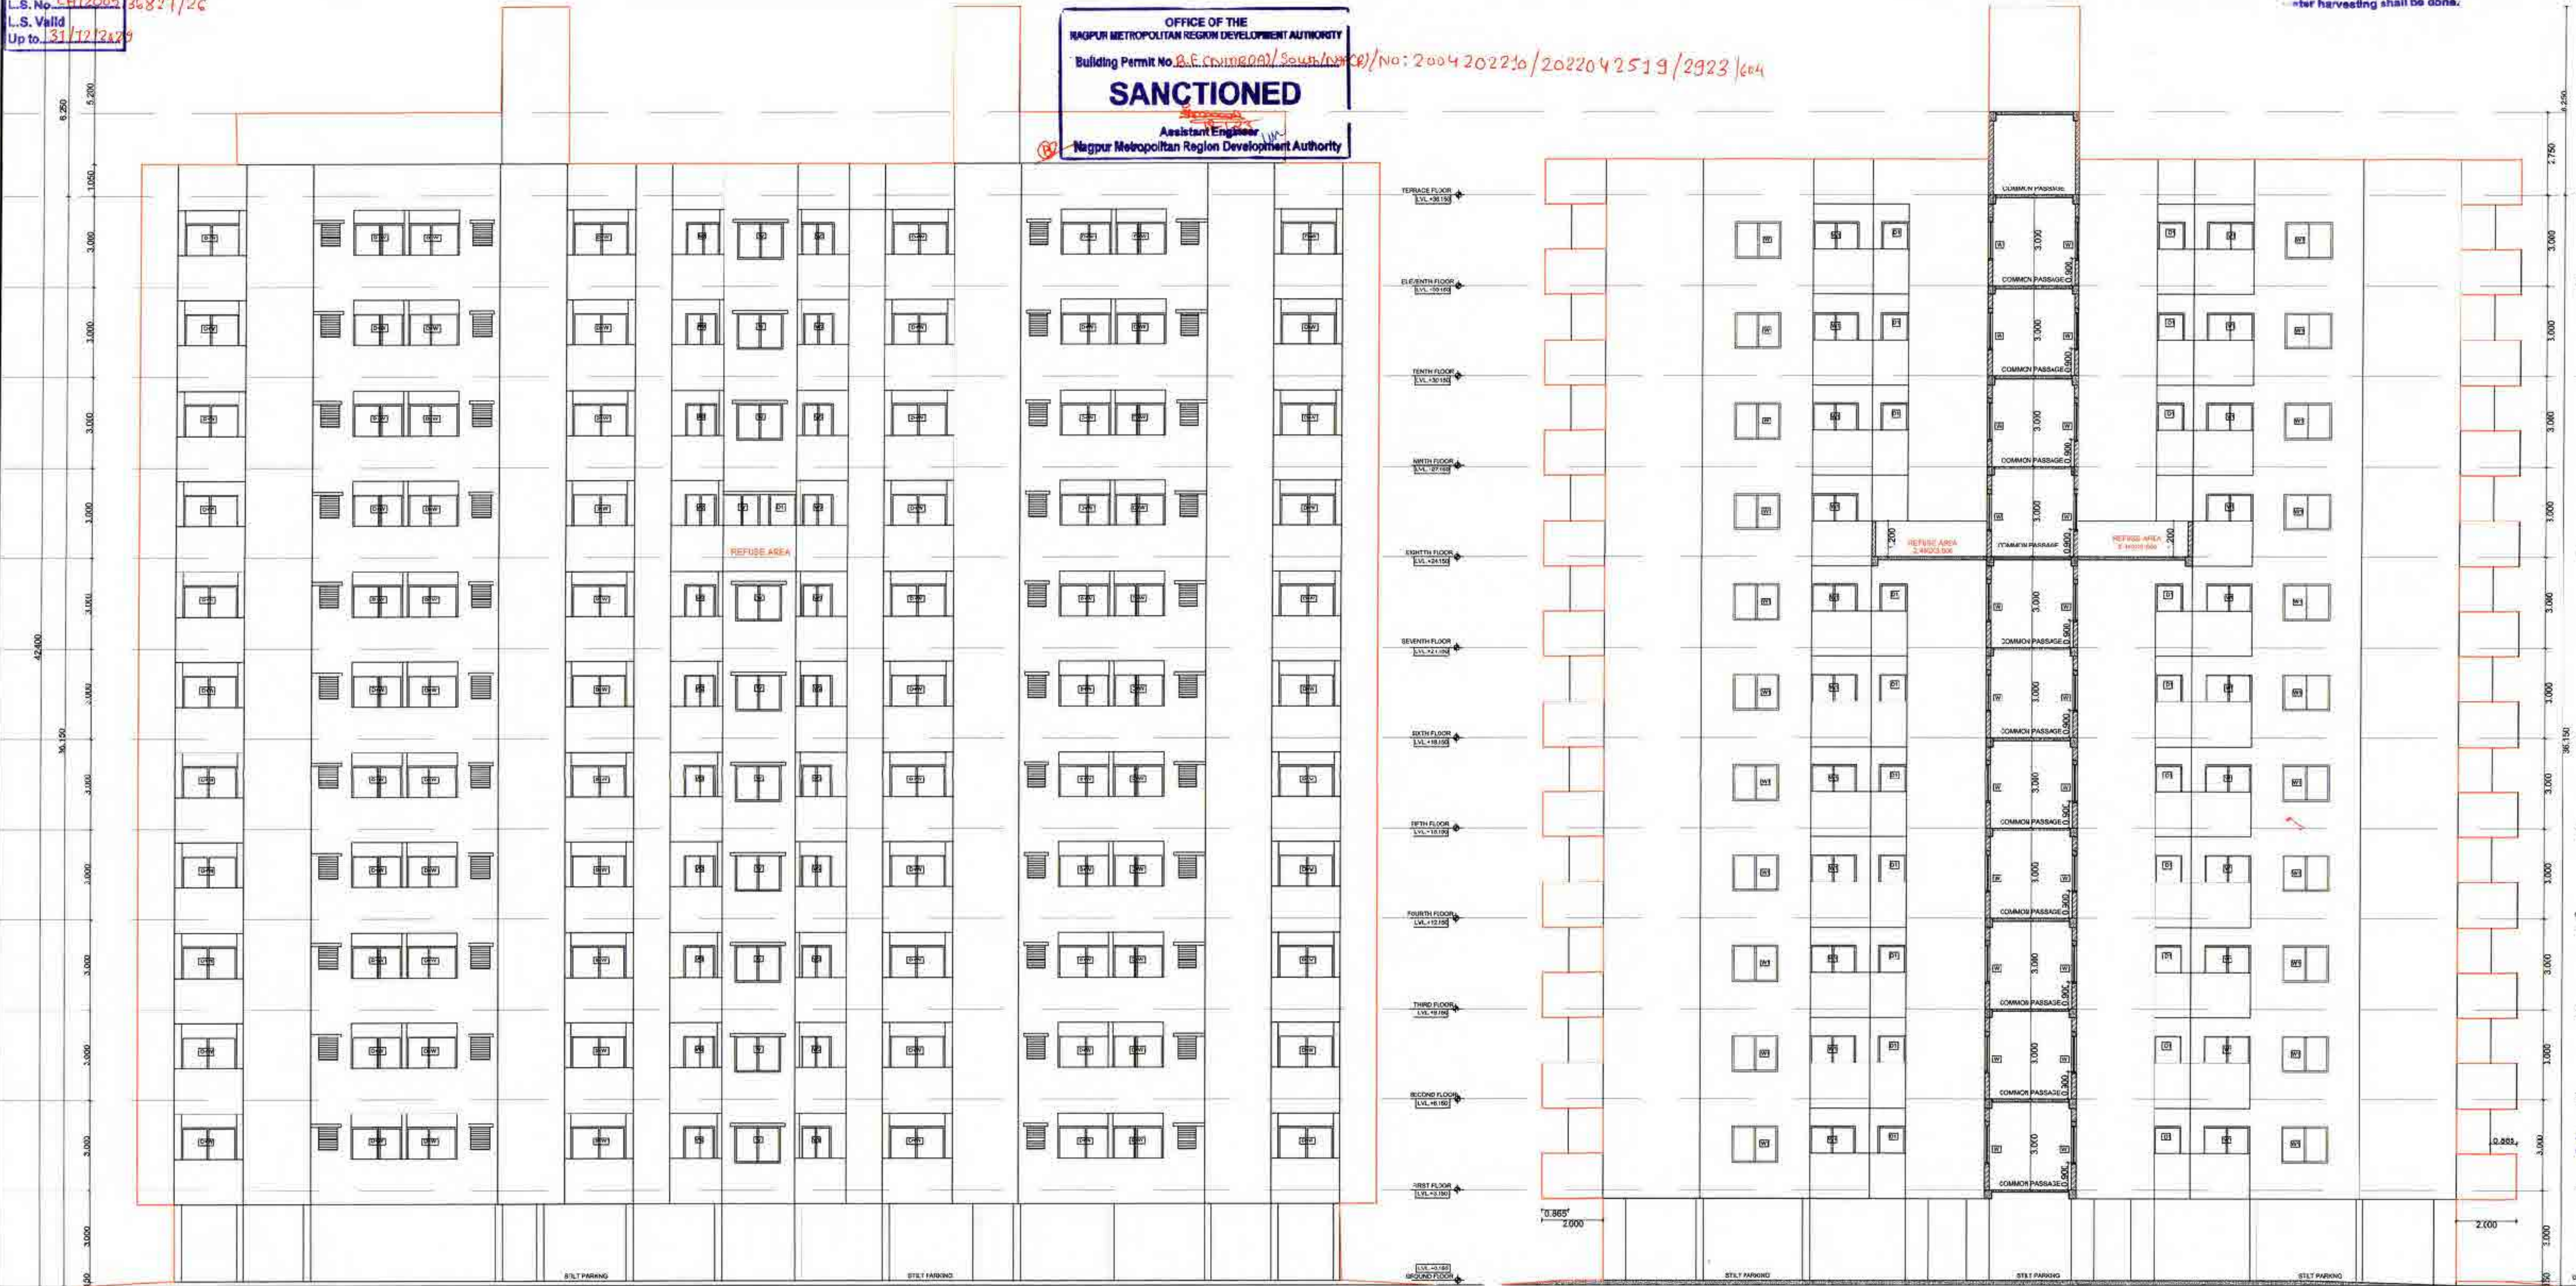


FRONT ELEVATION BUILDING-3 (TOWER - C)

SECTION Z-Z BUILDING-3 (TOWER - C)

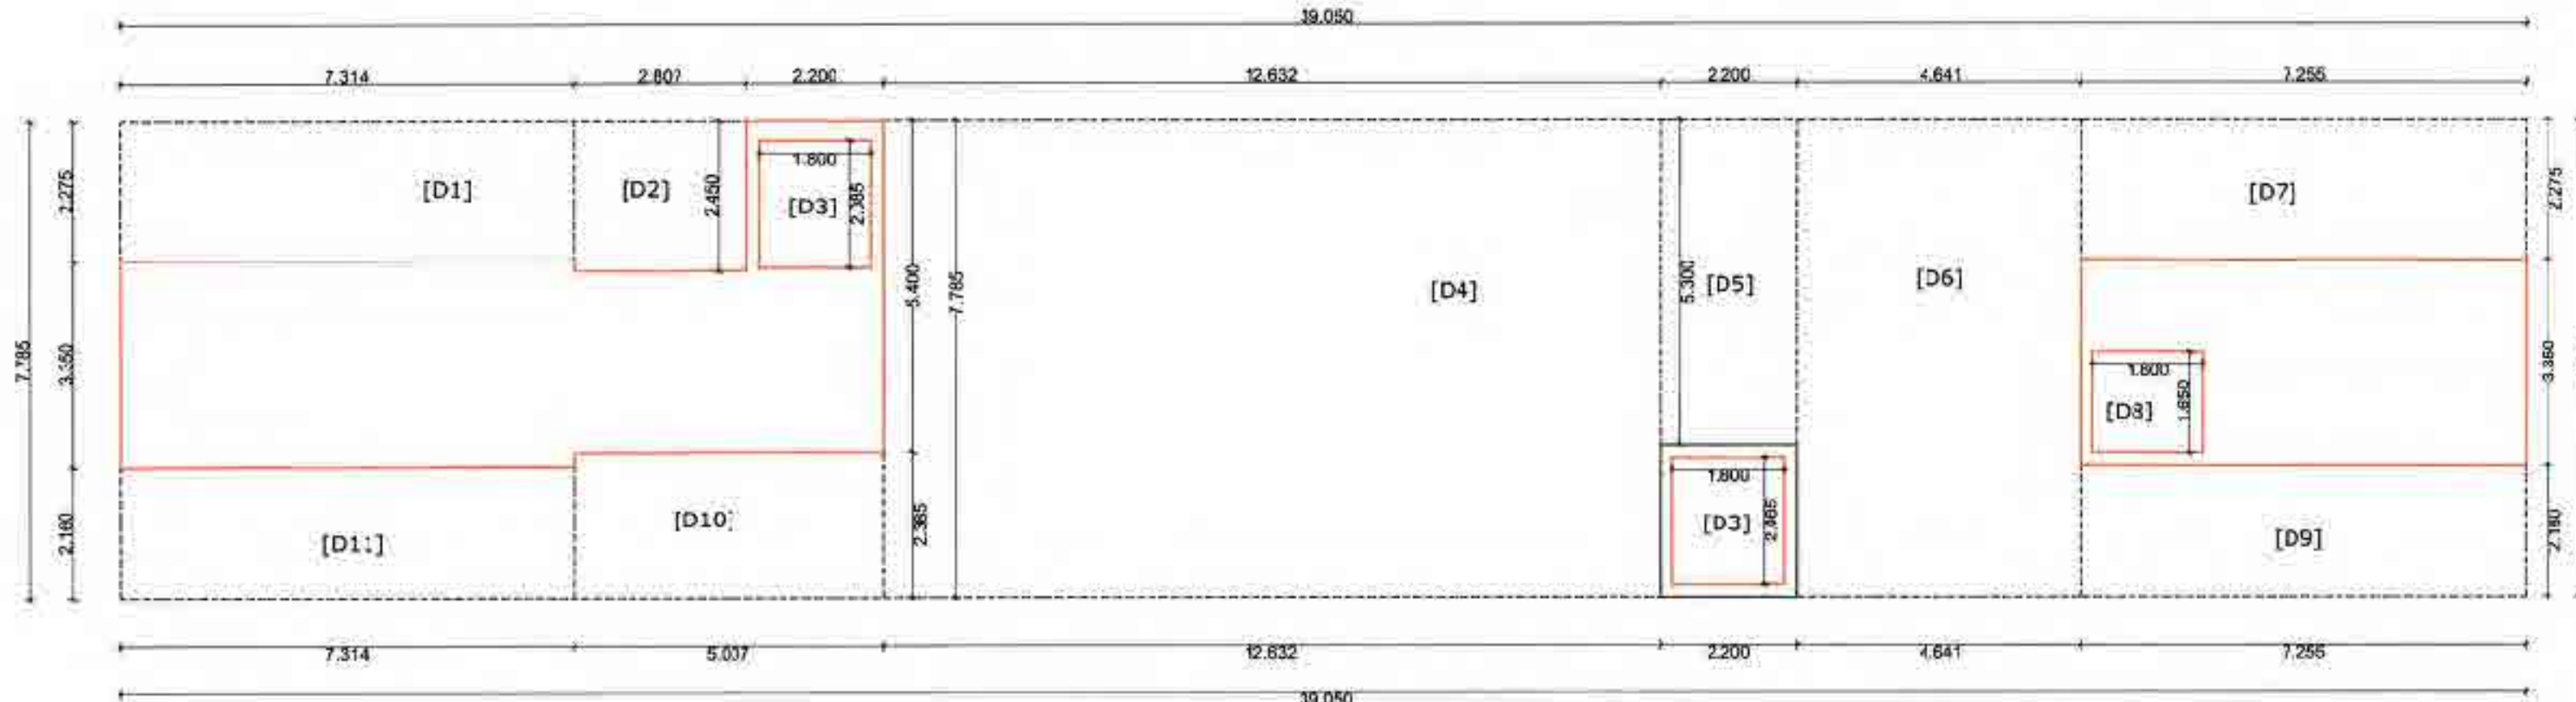

BLOCK DIAGRAM OF TOWER (C)
GROUND FLOOR PLAN

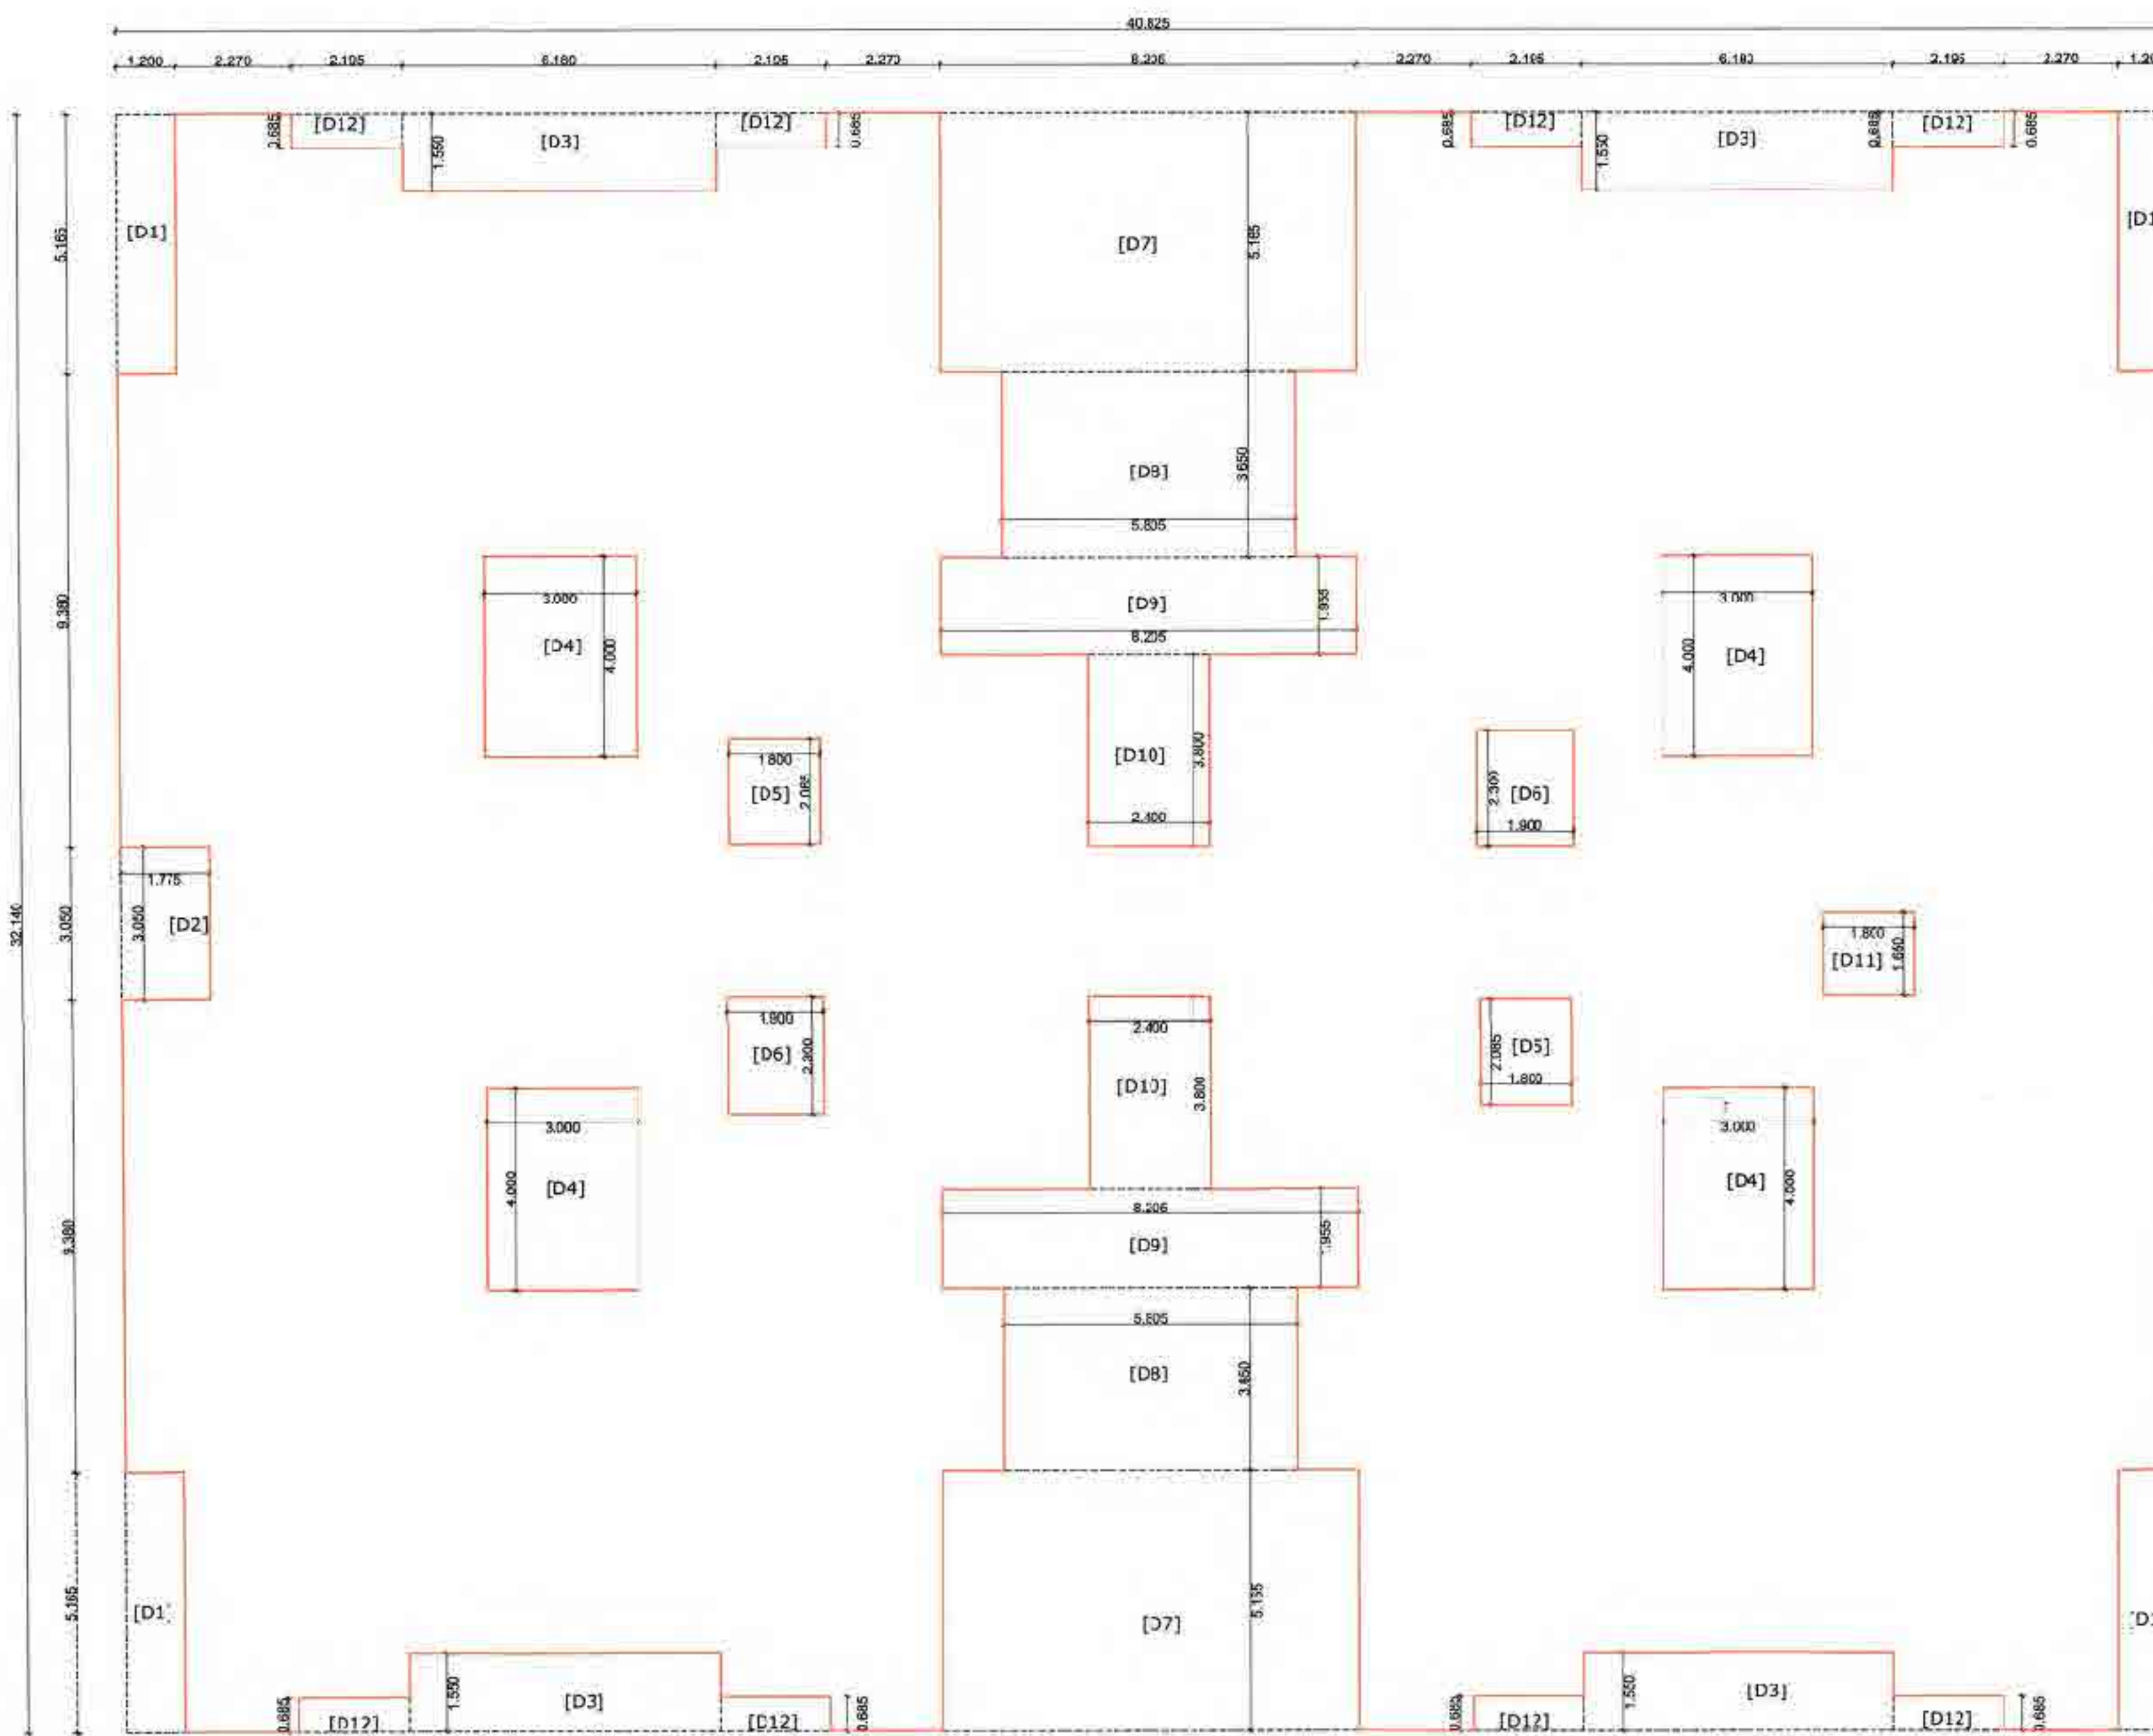

BLOCK DIAGRAM OF TOWER (C)
TYPICAL 1st, 2nd, 3rd, 4th, 5th, 6th,
7th, 8th, 9th, 10th, 11th FLOOR


Subject to the condition that Developer/ Applicant shall construct sewage treatment plant (STP) as per the required norms of Maharashtra Pollution Control Board and shall submit the NOC from MPCB without compliance of same occupation permit/ consent not be issued.

Subject to terms and condition of Government circular dated 30-01-2018 that Developer have to construct the temporary shade, toilet and arrangement a drinking water for the labourers.


Subject to the provisions of structural drawings submitted by applicant.

CARPET AREA STATEMENT OF PROPOSED TOWER C FOR FLAT					
NO.102,103,106,107,202,203,206,207,302,303,306,307,402,403,406, 407,502,503,506,507,602,603,606,607,702,703,706,707,802,803,806, 807, 902,903,906,907,1002,1003,1006,1007 1102,1103,1106,1107					
S.NO.	SPECIFICA	NO.	WIDTH	HEIGHT	AREA
AREA OF BLOCK			8.530	13.560	115.667
DEDUCTION					
1	D1	1	1.200	4.480	5.376
2	D2	1	2.040	1.315	2.683
3	D3	1	1.350	0.865	1.168
4	D4	1	1.815	3.115	5.654
5	D5	1	1.200	2.600	3.120
4	D6	1	1.775	3.165	5.618
5	D7	1	1.575	5.765	9.080
TOTAL DEDUCTION AREA					32.698
NET AREA OF BLOCK					82.969
99.395-32.698					

CARPET AREA STATEMENT OF PROPOSED TOWER C FOR FLAT NO. 101,104,105,108,201,204,205,208 301,304,305,308,401,404,405,408 501,504,505,508, 601,604,605,608 701,704,705,708,801,804,805,808, 901,904,905,908,1001,1004,1005,1008,1101,1104,1105,1108					
S.NO.	SPECIFICA	NO.	WIDTH	HEIGHT	AREA
AREA OF BLOCK			10.232	13.736	140.547
DEDUCTION					
1	D1	1	1.815	3.115	5.654
2	D2	1	1.350	0.865	1.168
3	D3	1	4.942	1.315	6.499
4	D4	1	2.903	3.165	9.188
5	D5	1	1.702	3.350	5.702
6	D6	1	3.965	3.455	13.699
7	D7	1	2.201	2.450	5.392
8	D8	1	1.575	5.940	9.356
TOTAL DEDUCTION AREA					56.657
NET AREA OF BLOCK					83.890
140.547-56.657					

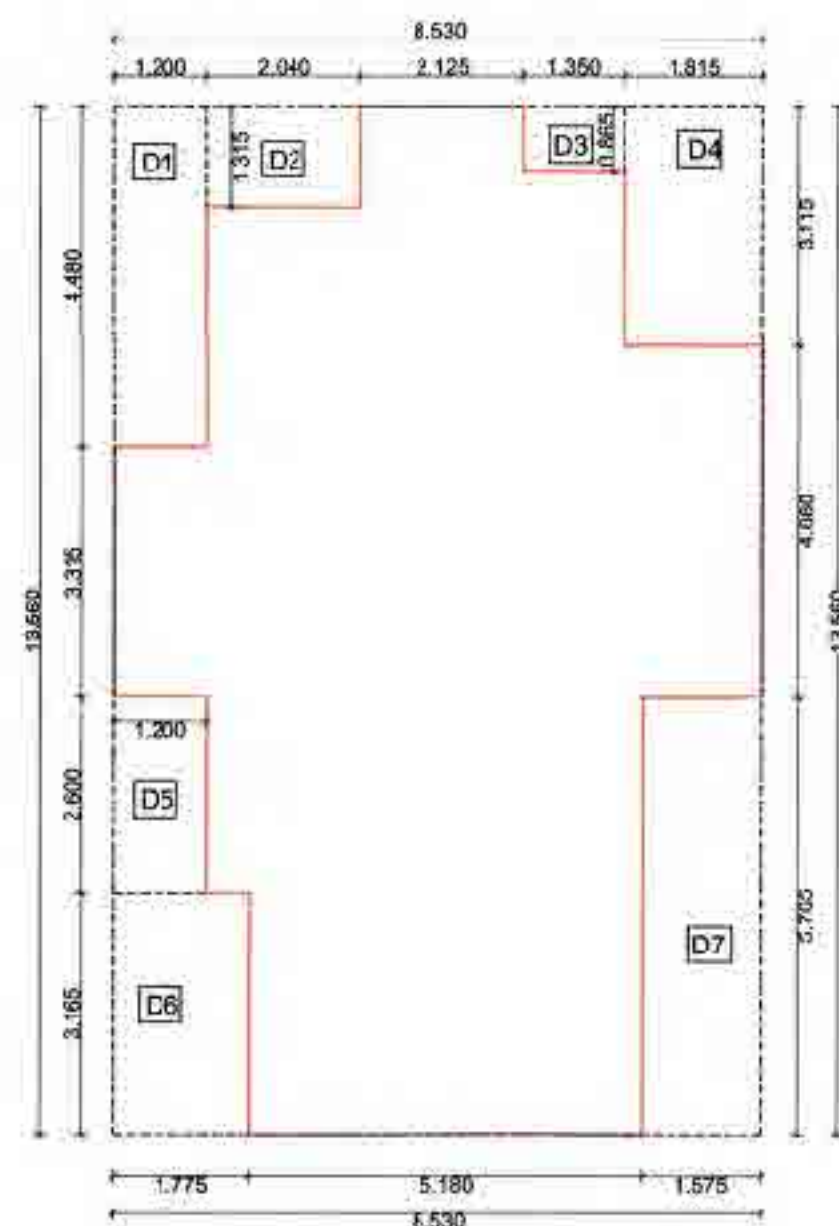

TOWER C- 3 BHK CARPET AREA BLOCK DIAGRAM
FLAT NO. 102,103,106,107
202,203,206,207
302,303,306,307
402,403,406,407
502,503,506,507
602,603,606,607
702,703,706,707
802,803,806,807
902,903,906,907
1002,1003,1006,1007
1102,1103,1106,1107

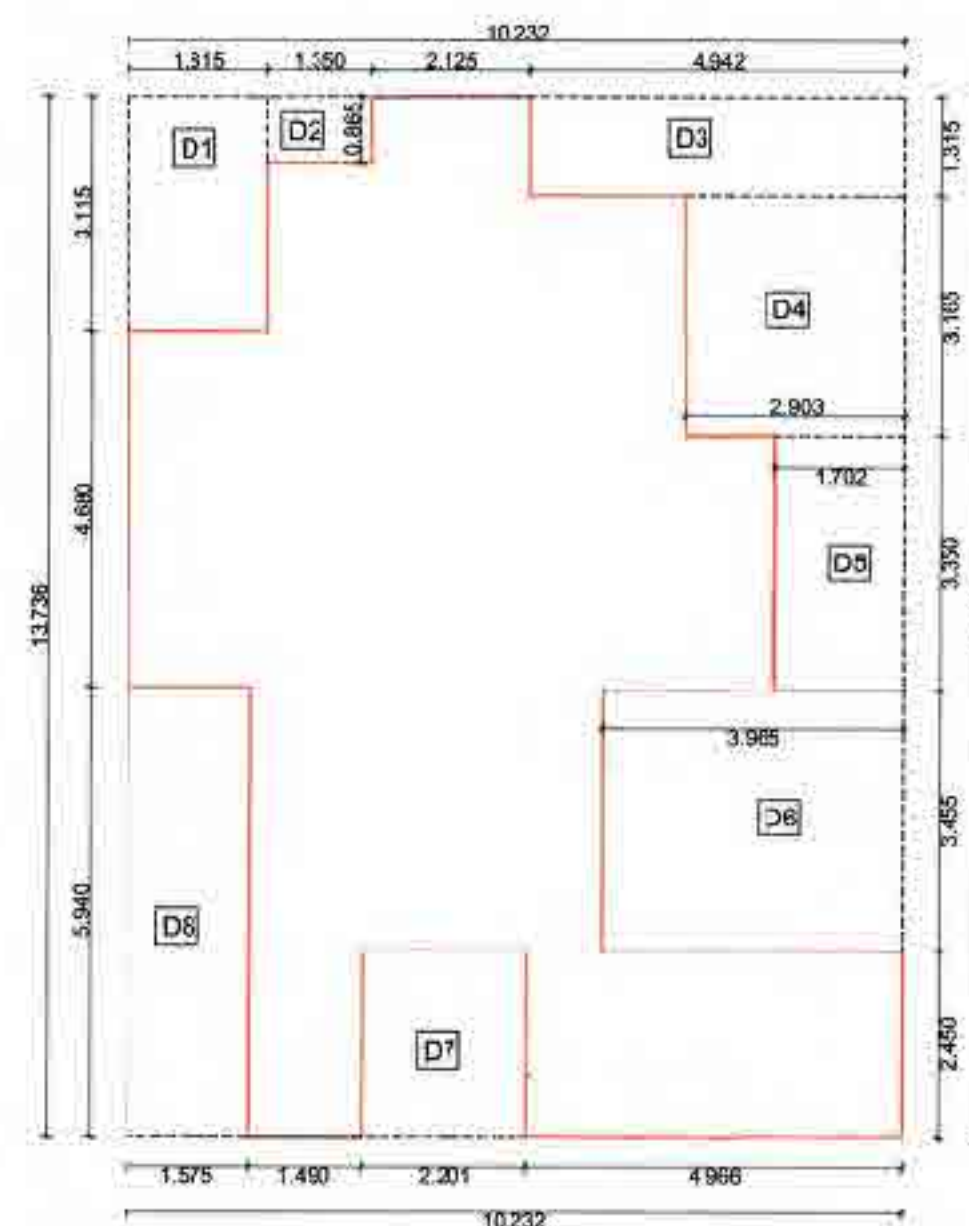

TOWER C- 3 BHK CARPET AREA BLOCK DIAGRAM
FLAT NO. 101,104,105,108
201,204,205,208
301,304,305,308
401,404,405,408
501,504,505,508
601,604,605,608
701,704,705,708
801,804,805,808
901,904,905,908
1001,1004,1005,1008
1101,1104,1105,1108

FORM OF STATEMENT 3 (SR. NO 9(g))				
AREA DETAIL OF APARTMENT				
BUILDING NO - 3	FLOOR	FLAT NO	CARPET AREA SQ.MT	OPEN BAL AREA SQ.MT
TOWER C	FIRST FLOOR	101,104,105,108	83.890	14.997
	SECOND FLOOR	102,103,106,107	82.969	14.997
	THIRD FLOOR	201,204,205,208	83.890	14.997
	FOURTH FLOOR	202,203,206,207	82.969	14.997
	FIFTH FLOOR	301,304,305,308	83.890	14.997
	SIXTH FLOOR	302,303,306,307	82.969	14.997
	SEVENTH FLOOR	401,404,405,408	83.890	14.997
	EIGHTH FLOOR	402,403,406,407	82.969	14.997
	NINTH FLOOR	501,504,505,508	83.890	14.997
	TENTH FLOOR	502,503,506,507	82.969	14.997
	ELEVENTH FLOOR	601,604,605,608	83.890	14.997
TOTAL			1035.449	350.207

P - LINE AREA CALCULATION OF PROPOSED BUILDING - 3 (TOWER-C)		
BUILDING NO. 3 (TOWER -C)	PROPOSED NO. OF FLOORS	TOTAL BUILT-UP AREA OF FLOOR,AS PER OUTER CONSTRUCTION LINE
BUILDING 3		
	GROUND FLOOR	63.566
	FIRST FLOOR	986.892
	SECOND GLOOR	986.892
	THIRD FLOOR	986.892
	FOURTH FLOOR	986.892
	FIFTH FLOOR	986.892
	SIXTH FLOOR	986.892
	SEVENTH FLOOR	986.892
	EIGHTH FLOOR	986.892
	NINTH FLOOR	986.892
	TENTH FLOOR	986.892
	ELEVENTH FLOOR	986.892
TOTAL		10919.778


BUILT UP AREA STATEMENT OF PROPOSED BUILDING ON GROUND FLOOR (TOWER C)				
S.NO.	SPECIFICATION	NO.	WIDTH	HEIGHT
	AREA OF BLOCK		39.050	7.785
	DEDUCTION			
1	D1	1	7.314	2.275
2	D2	1	2.807	2.450
3	D3	2	1.800	2.085
4	D4	1	12.632	7.785
5	D5	1	2.200	5.300
6	D6	1	4.641	7.785
7	D7	1	7.255	2.275
8	D8	1	1.800	1.650
9	D9	1	7.255	2.160
9	D10	1	5.007	2.385
10	D11	1	7.314	2.160
TOTAL DEDUCTION AREA				240.038
NET AREA OF BLOCK				304.004-240.038
				68.966

BUILT UP AREA STATEMENT OF PROPOSED BUILDING ON 1st,2nd,3rd,4th,5th,6th,7th,8th,9th,10th,11th FLOOR (TOWER C)				
S.NO.	SPECIFICA	NO.	WIDTH	HEIGHT
	AREA OF BLOCK		40.825	32.140
DEDUCTION				
1	D1	4	1.200	5.165
2	D2	1	1.775	3.050
3	D3	4	6.180	1.550
4	D4	4	3.000	4.000
5	D5	2	1.800	2.085
6	D6	2	1.900	2.300
7	D7	2	8.205	5.165
8	D8	2	5.805	3.650
9	D9	2	8.205	1.955
10	D10	2	2.400	3.800
11	D11	1	1.800	1.650
12	D12	8	2.195	0.685
TOTAL DEDUCTION AREA				325.224
NET AREA OF BLOCK				1312.116-325.224
				986.892

REVISED RESIDENTIAL GROUP HOUSING LAYOUT ON
KH. NO. 160/1, P.H.NO.38, MOUZA - PIPLA, TAH. NAGPUR
(GRAMIN) DISTT. NAGPUR.

BELONGING TO
M/S GOLDEN HOME INFRAVENTURES
(YASH ASHOK AGRAWAL)

BUILDING - 3 TOWER C
BLOCK DIAGRAM & AREA CALCULATION ,
CARPET AREA CALCULATION & ELEVATION
SECTION

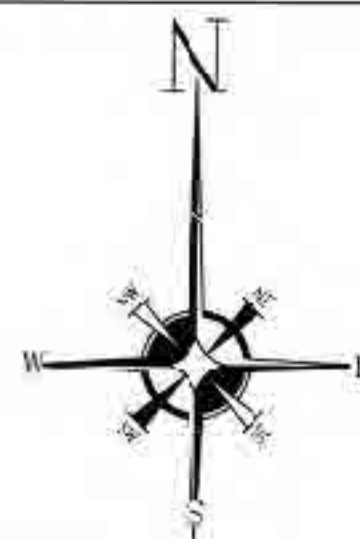

SUBMISSION DRAWING

DRN BY: AR.SNEHA SCALE 1 : 100,1:200
CHK BY: AR.SNEHA DATE: 07/12/22

APPLICANT SIGN :-

AUTHORISED SIGNATORY FOR
GOLDEN HOME INFRAVENTURES

ARCHITECT SIGN:-

