


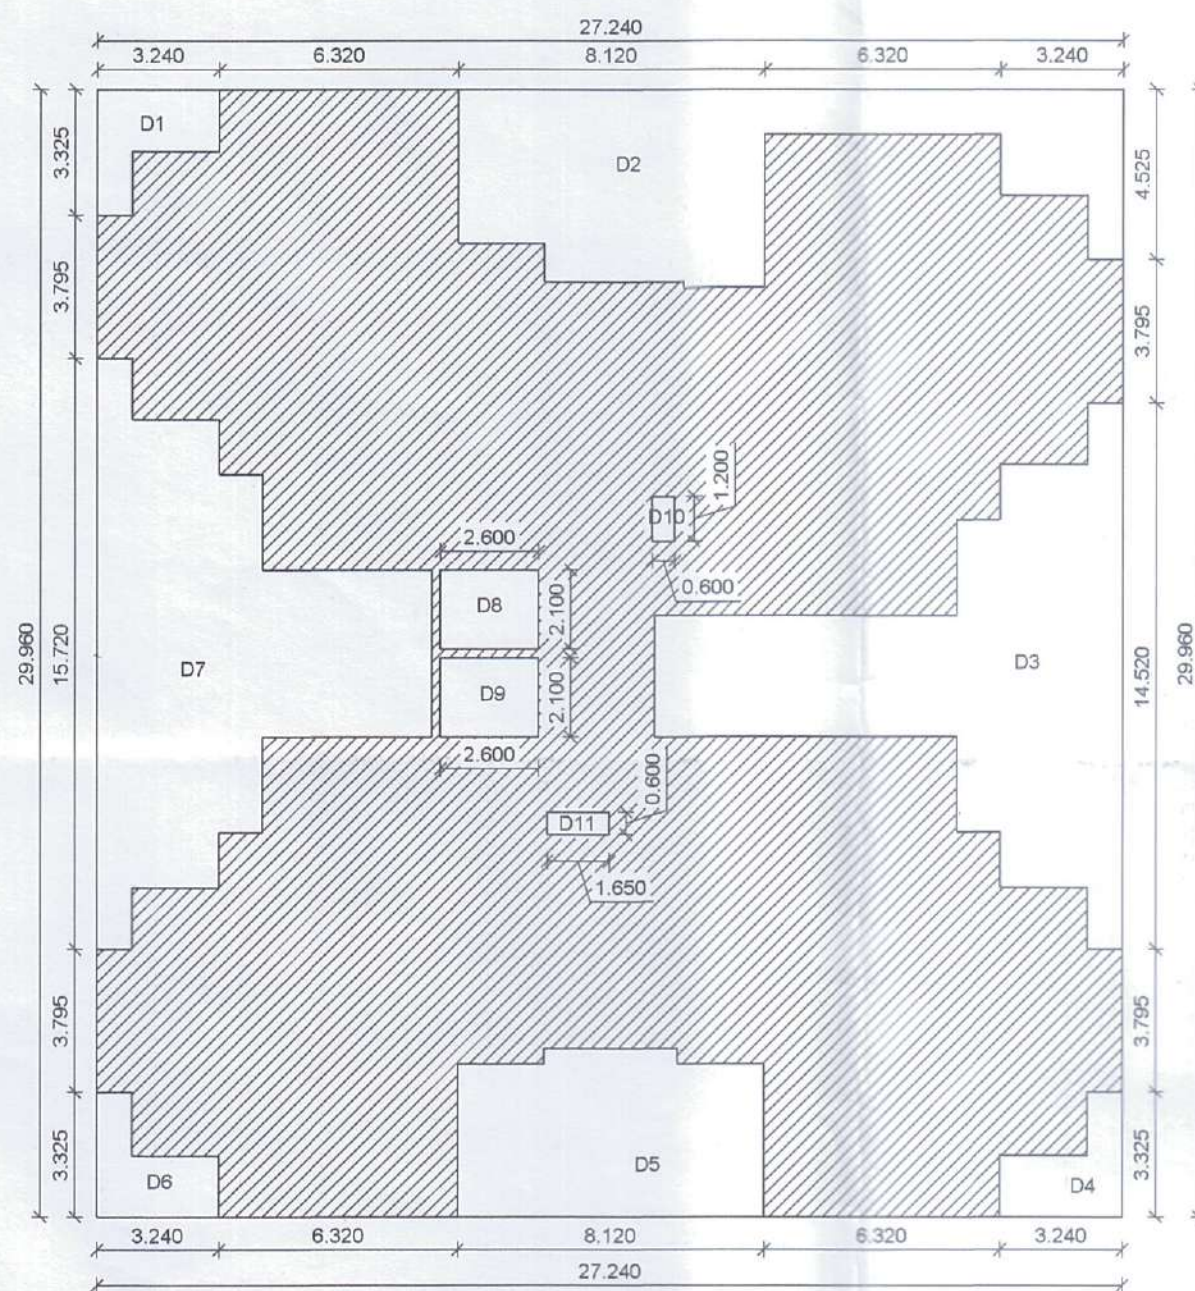

2ND, 3RD, 4TH, 5TH, 6TH, 7TH, 9TH, 10TH, 11TH, 12TH, 14TH, 15TH & 17TH FLOOR AREA KEY PLAN
SCALE 1 : 200


OFFICE OF THE CORPORATION OF
THE CITY NAGPUR.
Building Permit No. 208/PL/Manewada
T.P.N.M.C. No. 3 Date 17/18/22
SANCTIONED
Subject to conditions mentioned in the building Permit
By Director
Town Planning
Nagpur Municipal Corporation

AREA NAME	LENGTH	WIDTH	AREA (SQ.M.)
BLOCK	27.240	29.960	816.110
BLOCK AREA TOTAL 816.110			
DEDUCTION			
D1	-	-	6.881
D2	-	-	61.832
D3	-	-	80.121
D4	-	-	6.881
D5	-	-	36.498
D6	-	-	6.881
D7	-	-	79.184
D8	2.600	2.100	5.460
D9	2.600	2.100	5.460
D10	0.600	1.200	0.720
D11	1.650	0.600	0.990
TOTAL			290.908
P' LINE AREA [AS PER OUTER CONSTRUCTION LINE (P LINE)]			525.202

The Rain Water Harvesting is required to be provided as per Direction of Govt. of Maharashtra No. TPB 432001/2133 CR - 230/01/UD-II, dated 10th March, 2005 as per schedule for every 300 sq.m. built-up area. The system may be by open well 1 mtr. dia 1 mtr. deep with filtration chamber for every 300 sq.mtr. built-up area. Other options mentioned in the schedule may be adopted. i) The authority may impose a levy of Rs. 1000/- per annum for every 100 sq.mts. of built-up area, for failure of the owner of the building.


Provisions for Solar Water Heating Systems
Solar Water Heating System should be installed in the building for the following areas at the per centage capacity mentioned in the schedule for different types of buildings.

- Hostel
 - Hotels
 - Hostel & other such buildings
 - Resident
- If the provisions as above are not made, the occupancy certificate will not be issued from NMC.

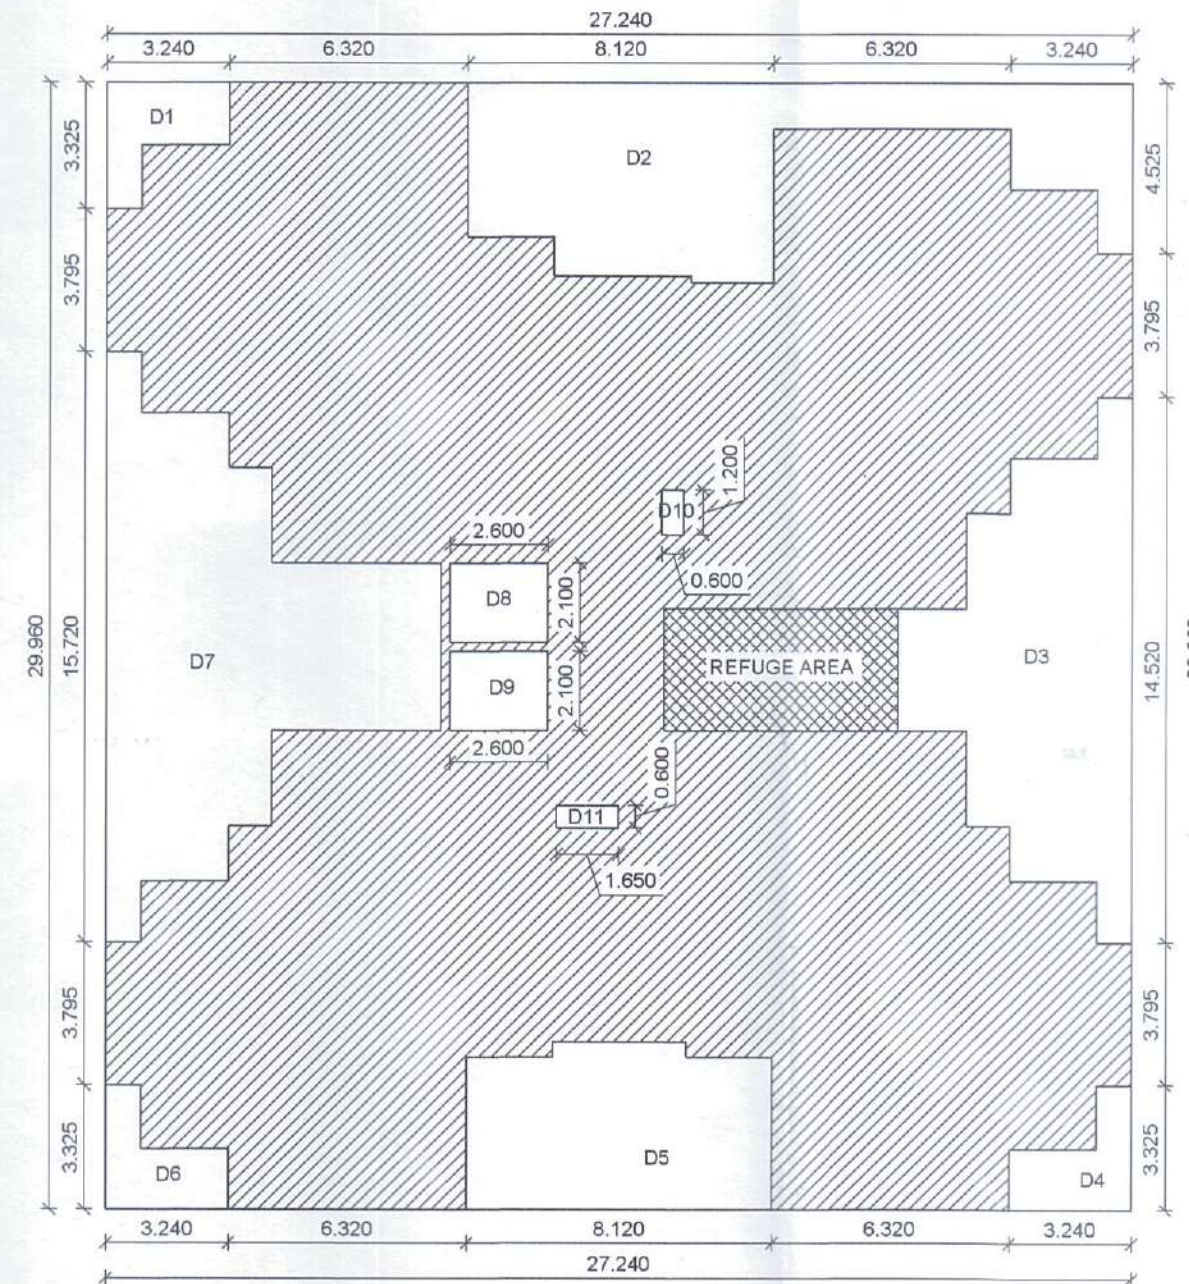


8TH, 13TH & 16TH FLOOR AREA KEY PLAN
SCALE 1 : 200

AREA NAME	LENGTH	WIDTH	AREA (SQ.M.)
BLOCK	27.240	29.960	816.110
BLOCK AREA TOTAL 816.110			
DEDUCTION			
D1	-	-	6.881
D2	-	-	61.841
D3	-	-	59.918
D4	-	-	6.881
D5	-	-	36.498
D6	-	-	6.884
D7	-	-	79.172
D8	2.600	2.100	5.460
D9	2.600	2.100	5.460
D10	0.600	1.200	0.720
D11	1.650	0.600	0.990
REFUGEE AREA	6.255	3.230	20.204
TOTAL			290.909
P' LINE AREA [AS PER OUTER CONSTRUCTION LINE (P LINE)]			525.202

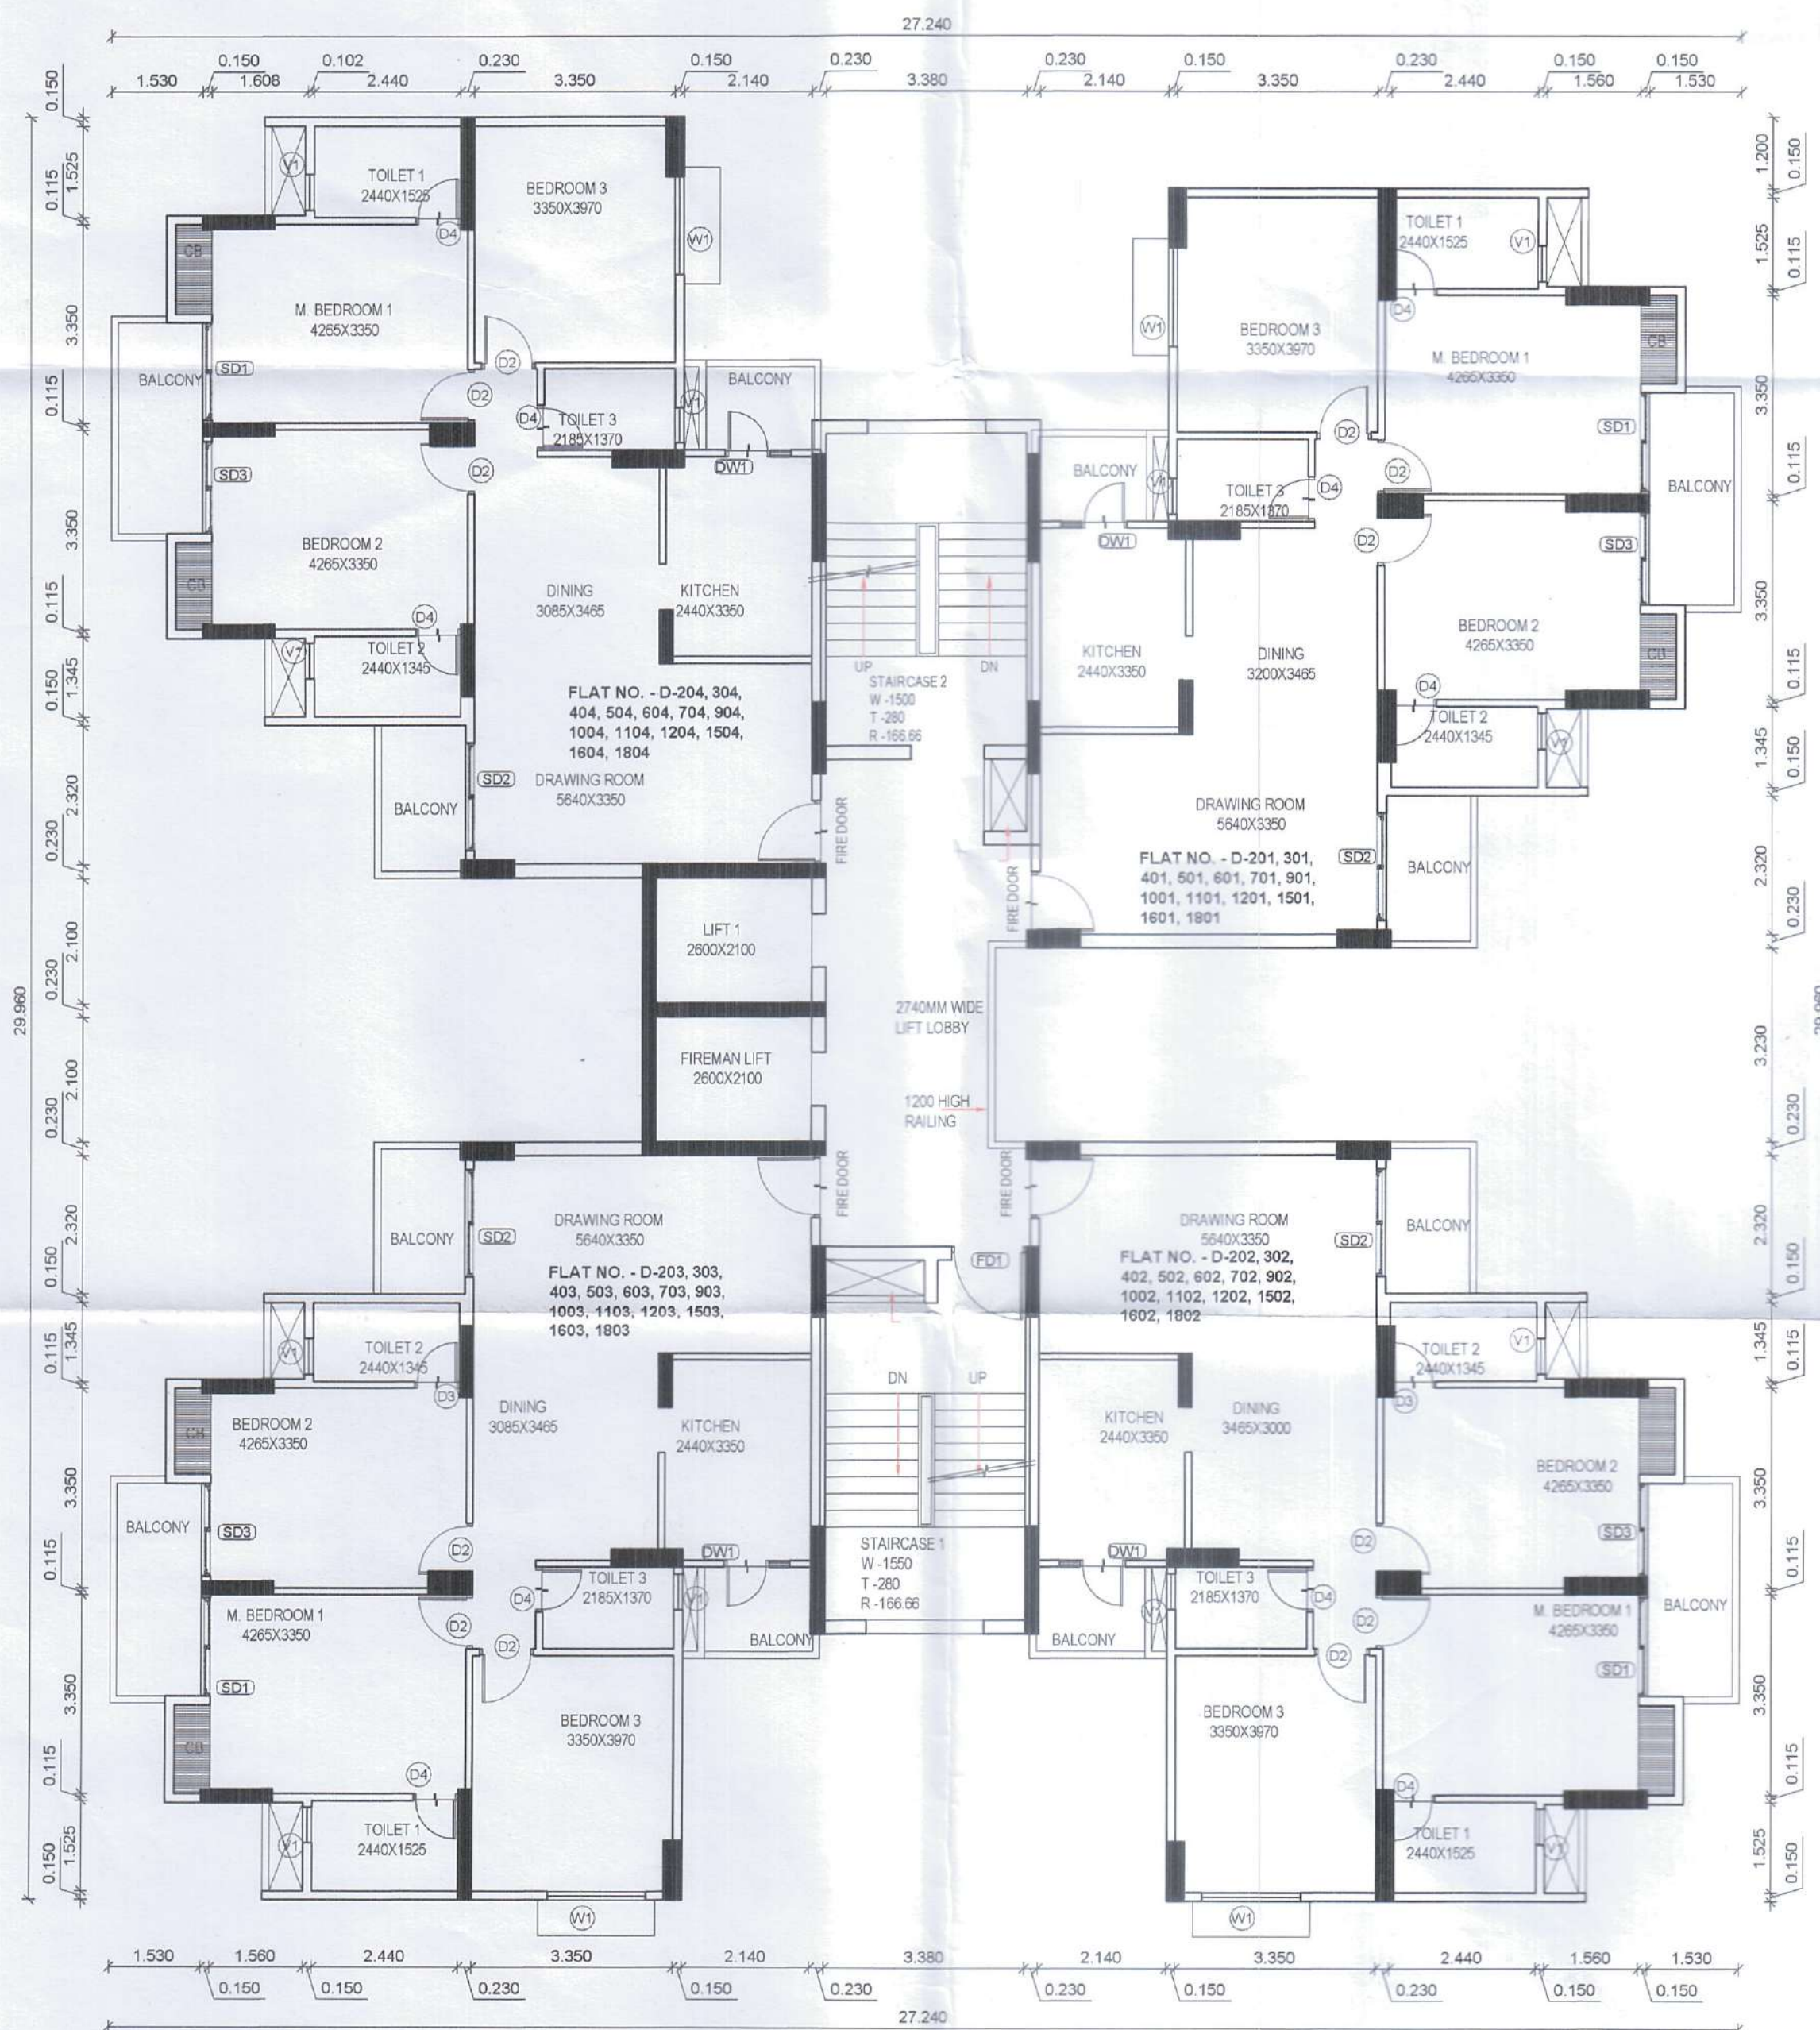

(TOWER - D) 2ND, 3RD, 4TH, 5TH, 6TH, 7TH, 9TH, 10TH, 11TH, 12TH, 14TH, 15TH & 17TH FLOOR PLAN SCALE 1 : 100

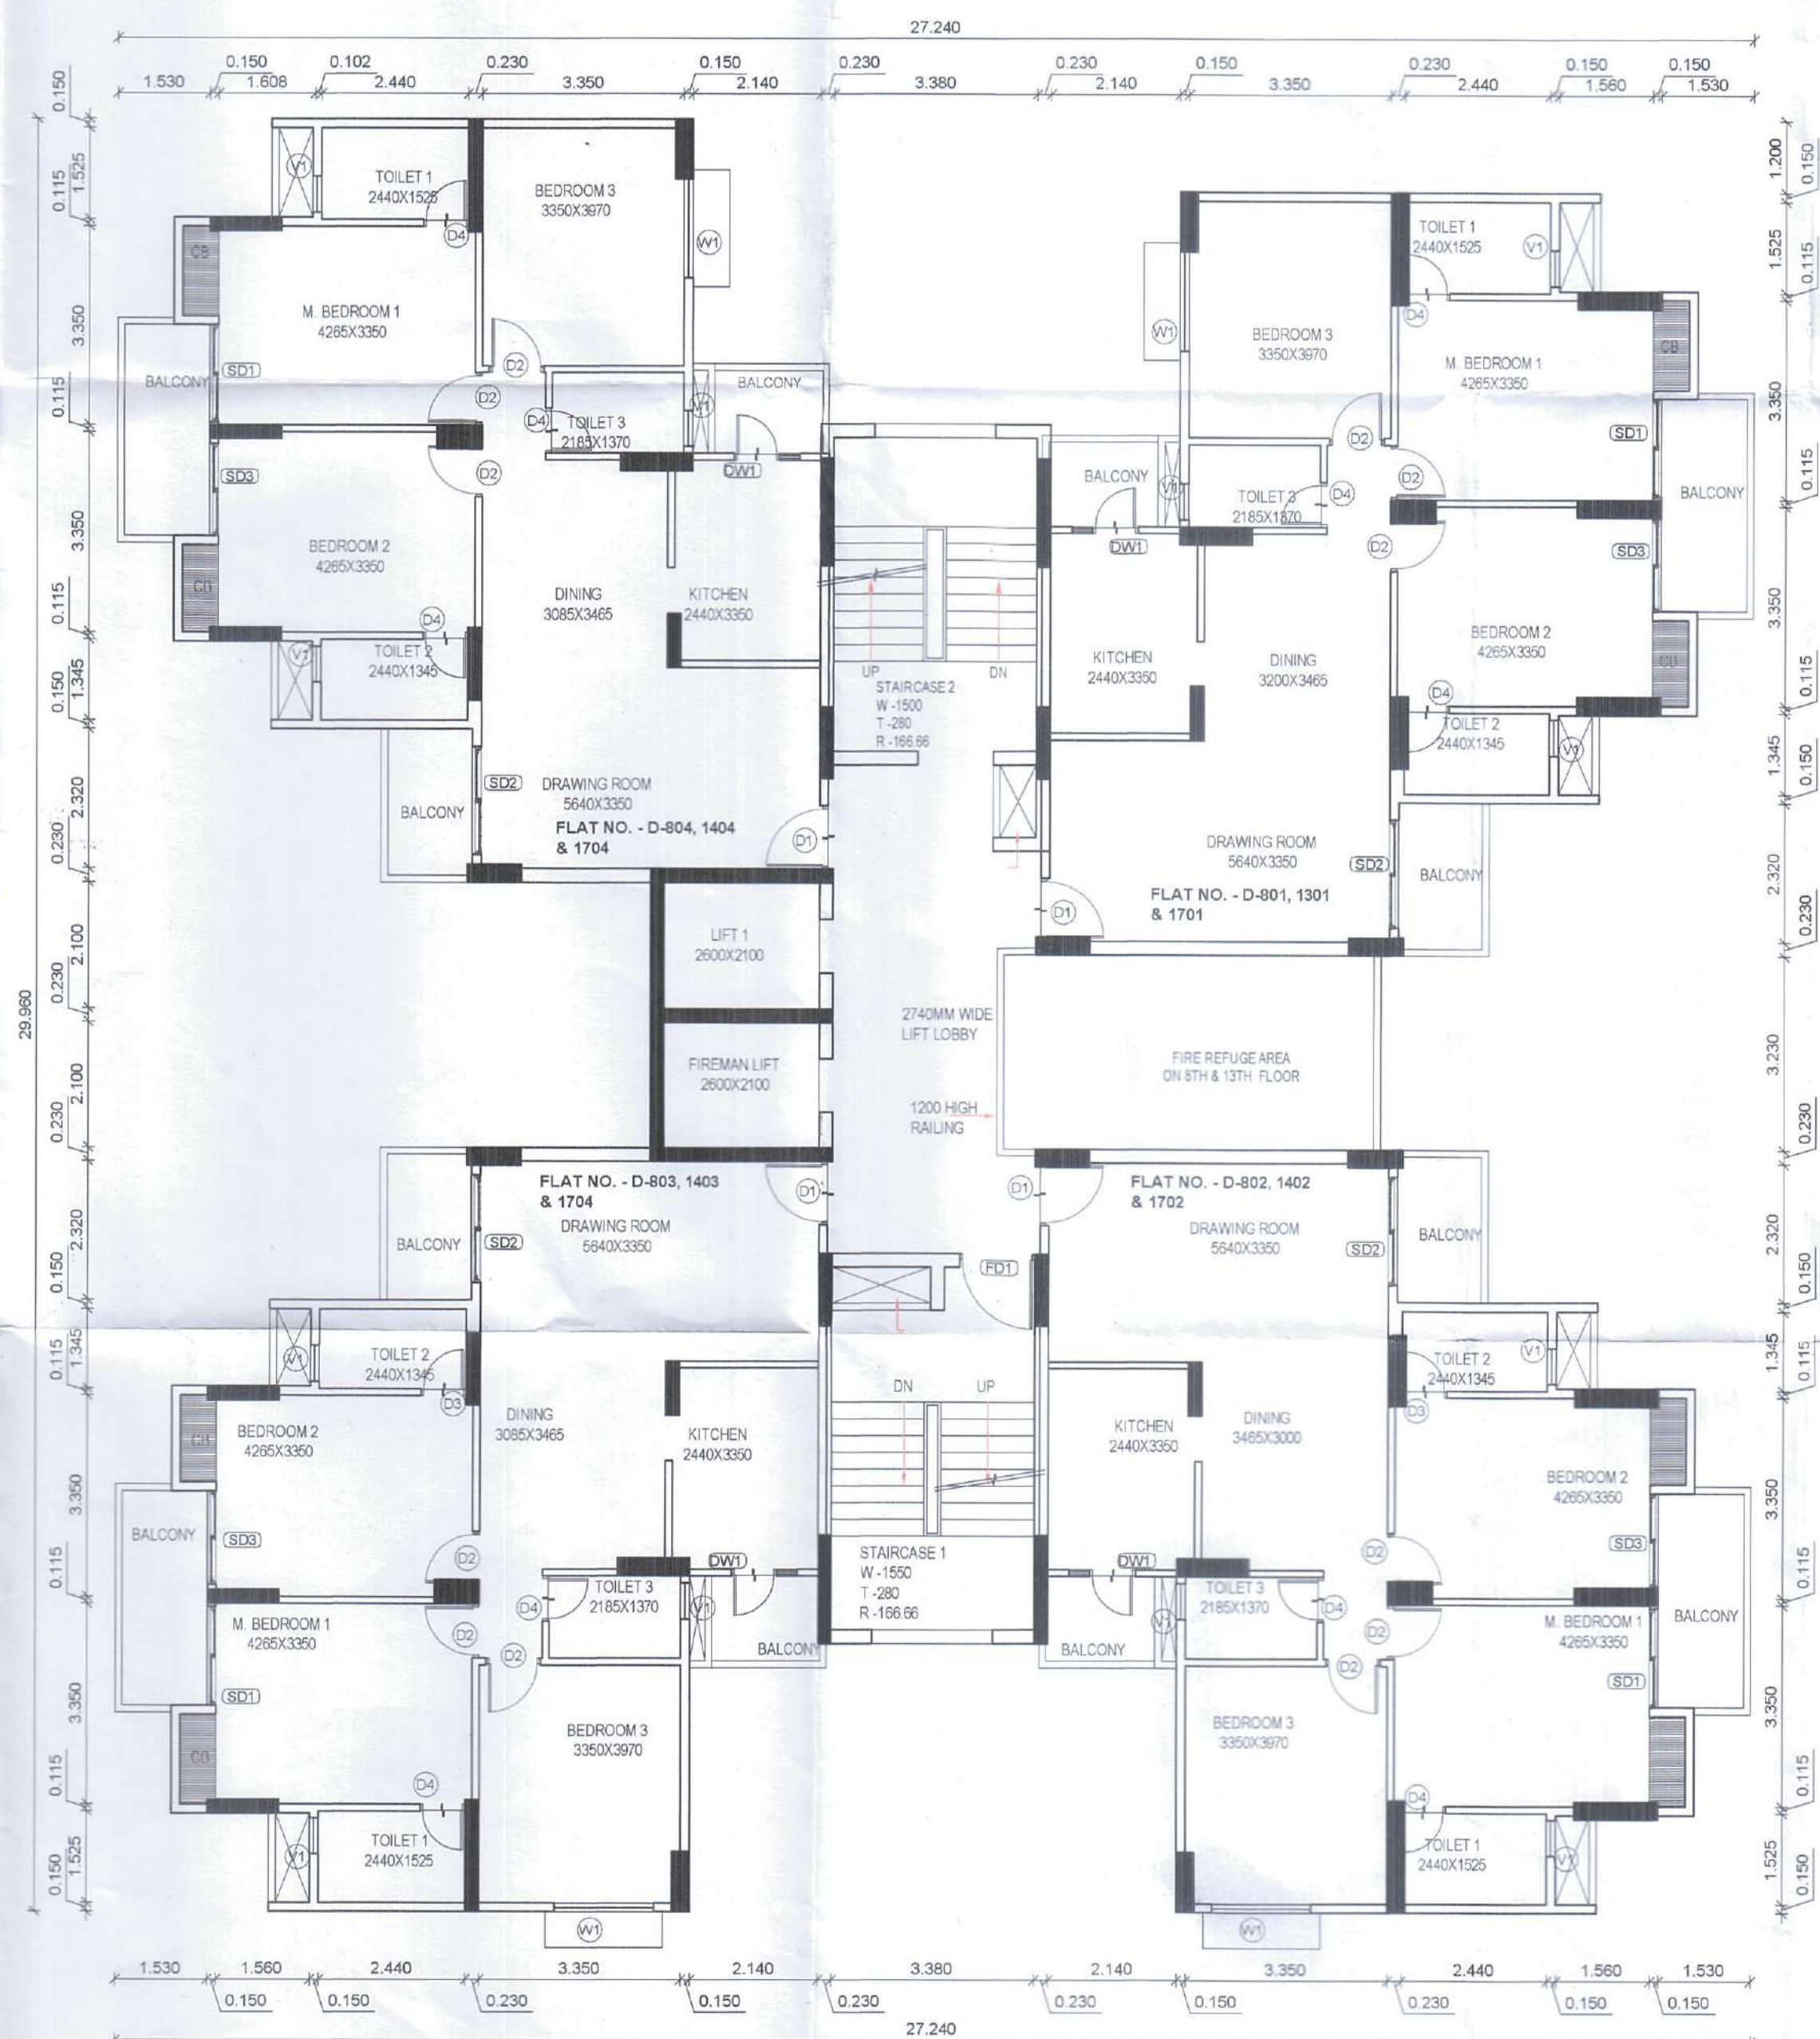

(TOWER - D) 8TH, 13TH & 16TH FLOOR PLAN SCALE 1 : 100

(TOWER - D) ALL FLOOR PLANS
SHEET NO. - 8/12

Proforma - I: Area Statement

DRAWING SHOWING REVISED APARTMENT BUILDING PLAN ON PLOT NO. 1, KH.NO 45/4, CTS NO. - 571, SHEET NO. - 31, MAUZA - MANEWADA, TAH. & DIST. - NAGPUR.

Stamp of Approval of Plan

AREA STATEMENT

1	Area Of Plot (Minimum area of a,b,c to be considered)	8840.907
	(a) As Per Ownership document (7/12, CTS extract)	8840.907
	(b) As Per Measurement sheet	8840.907
	(c) As Per Site	8840.907
2	Deduction for	
	(a) Proposed D.P. / D.P. Road Widening Area / Service Road / Highway Widening	0.000
	(b) Any D.P. Reservation Area	0.000
	Total (a+b)	0.000
3	Balance Area of Plot (1-2)	8840.907
4	Amenity Space (if applicable)	
	(a) Required -	0.000
	(b) Adjustment of 2(b), if any	0.000
	(c) Balance Proposed -	0.000
5	Net Plot Area (3-4(C))	8840.907
6	Recreational Open Space (if applicable)	
	(a) Required -	0.000
	(b) Proposed -	0.000
7	Internal Road Area	0.000
8	Plotable Area (if applicable)	0.000
9	Built up area with reference to Basic FSI as per Front Road Width (Sr. No. 5 & basic FSI)	11051.134
10	Additional of FSI in Payment of Premium	
	(a) Maximum permissible Premium FSI - Based on Road Width / TOD Zone.	0.000
	(b) Proposed FSI on Payment of Premium.	3094.317
11	In-situ FSI / TDR Loading	
	(a) In-situ area against D.P. Road [2.0 x Sr. No. 2 (a)], if any	0.000
	(b) In-situ Area against Amenity Space if handed over (2.00 or 1.85 x Sr. No. 4 (b) and / or (c))	0.000
	(c) TDR Area	5620.530
	(d) Total In-situ / TDR Loading Proposed (11 (a) + (b) + (c))	5620.530
12	Additional FSI Area Under Chapter No. 7	0.000
13	Total entitlement of FSI in the proposal	
	(a) (9 + 10 (b) + 11 (d)) or 12 whichever is applicable	19765.961
	(b) Ancillary Area FSI upto 60% or 80% with payment of charges	11887.221
	(c) Total entitlement (a+b)	31653.202
14	Maximum Utilization limit of F.S.I. (Building potential) Permissible as per Road width (as per Regulation No. 6.1 or 6.2 or 6.3 or 6.4 as applicable) x 1.6 or 1.8	3.600
15	Total Built-up Area in proposal, (excluding area at Sr. No. 17 b)	
	(a) Existing Built-up Area	0.000
	(b) Proposed Built-up Area (as per P-line)	31645.870
	(c) Total (a+b)	31645.870
16	F.S.I. Consumed (15/13) (should not be more than serial No. 14 Above)	3.579
17	Area for Inclusive Housing, if any	
	(a) Required (20% of sr. No. 5)	
	(b) Proposed	

Certificate Of Area:

Certificate that the plot under reference was survey by me on _____ and dimensions of sides etc. of plot stated on plan are as measured on site and the area so worked out tallies with the area stated in document of Ownership / T.P. Scheme Records / Land Record Department / City Survey Record.

Signature
(Sandeep R. Pandit)

Owner's Declaration-

I/We undersigned hereby confirm that I/We would abide by plans approved by Authority / Collector. I/We would execute the structure as per approved plan. Also I/We would execute the work under supervision of proper technical person so as to ensure the quality and safety at the work site.

Owner(s) Name and Signature

VISHWABHARTI CO-OPERATIVE HOUSING SOCIETY LIMITED NAGPUR.
THROUGH ITS CONSTITUTED ATTORNEY
M/s. SANSKRITI DEVELOPERS
Through its Proprietor
SHRI BHAVESH DEORAO KUCHANWAR

Architect Name and Signature

SANDEEP PANDIT
ARCHITECT
N.I.T.L.S. NO. 2388
N.M.C./R- 524

SANDEEP PANDIT ARCHITECTS
architects • interiors • landscape designers
PL.NO. 558, SHOP NO. 4, JARAN APARTMENT, TRIMURTI NAGAR
NEAR N.I.T. GARDEN, NAGPUR, Mch. 09975407212
E-Mail: sandeepanditarchitects@gmail.com

COA REG. NO CA / 2010 / 49238	N.I.T. REG. NO 2388	N.M.C. / R - 524
SCALE 1:100 & 1:200	DEALT BY S.P.	CHECKED BY S.P.
DATE 28-03-2022	JOB NO.	ARCH. DWG. NO.
SPA-NGP-JA A-01-0		
Note - ALL DIMENSIONS ARE IN METERS.		