


**NIT**  
L.S. No. 2140  
Serial No. 2140  
Valid Up To 21/11/2021

BUILT UP AREA KEY PLAN FOR  
TYPICAL 2ND TO 11TH FLOOR PLAN  
SCALE 1:100

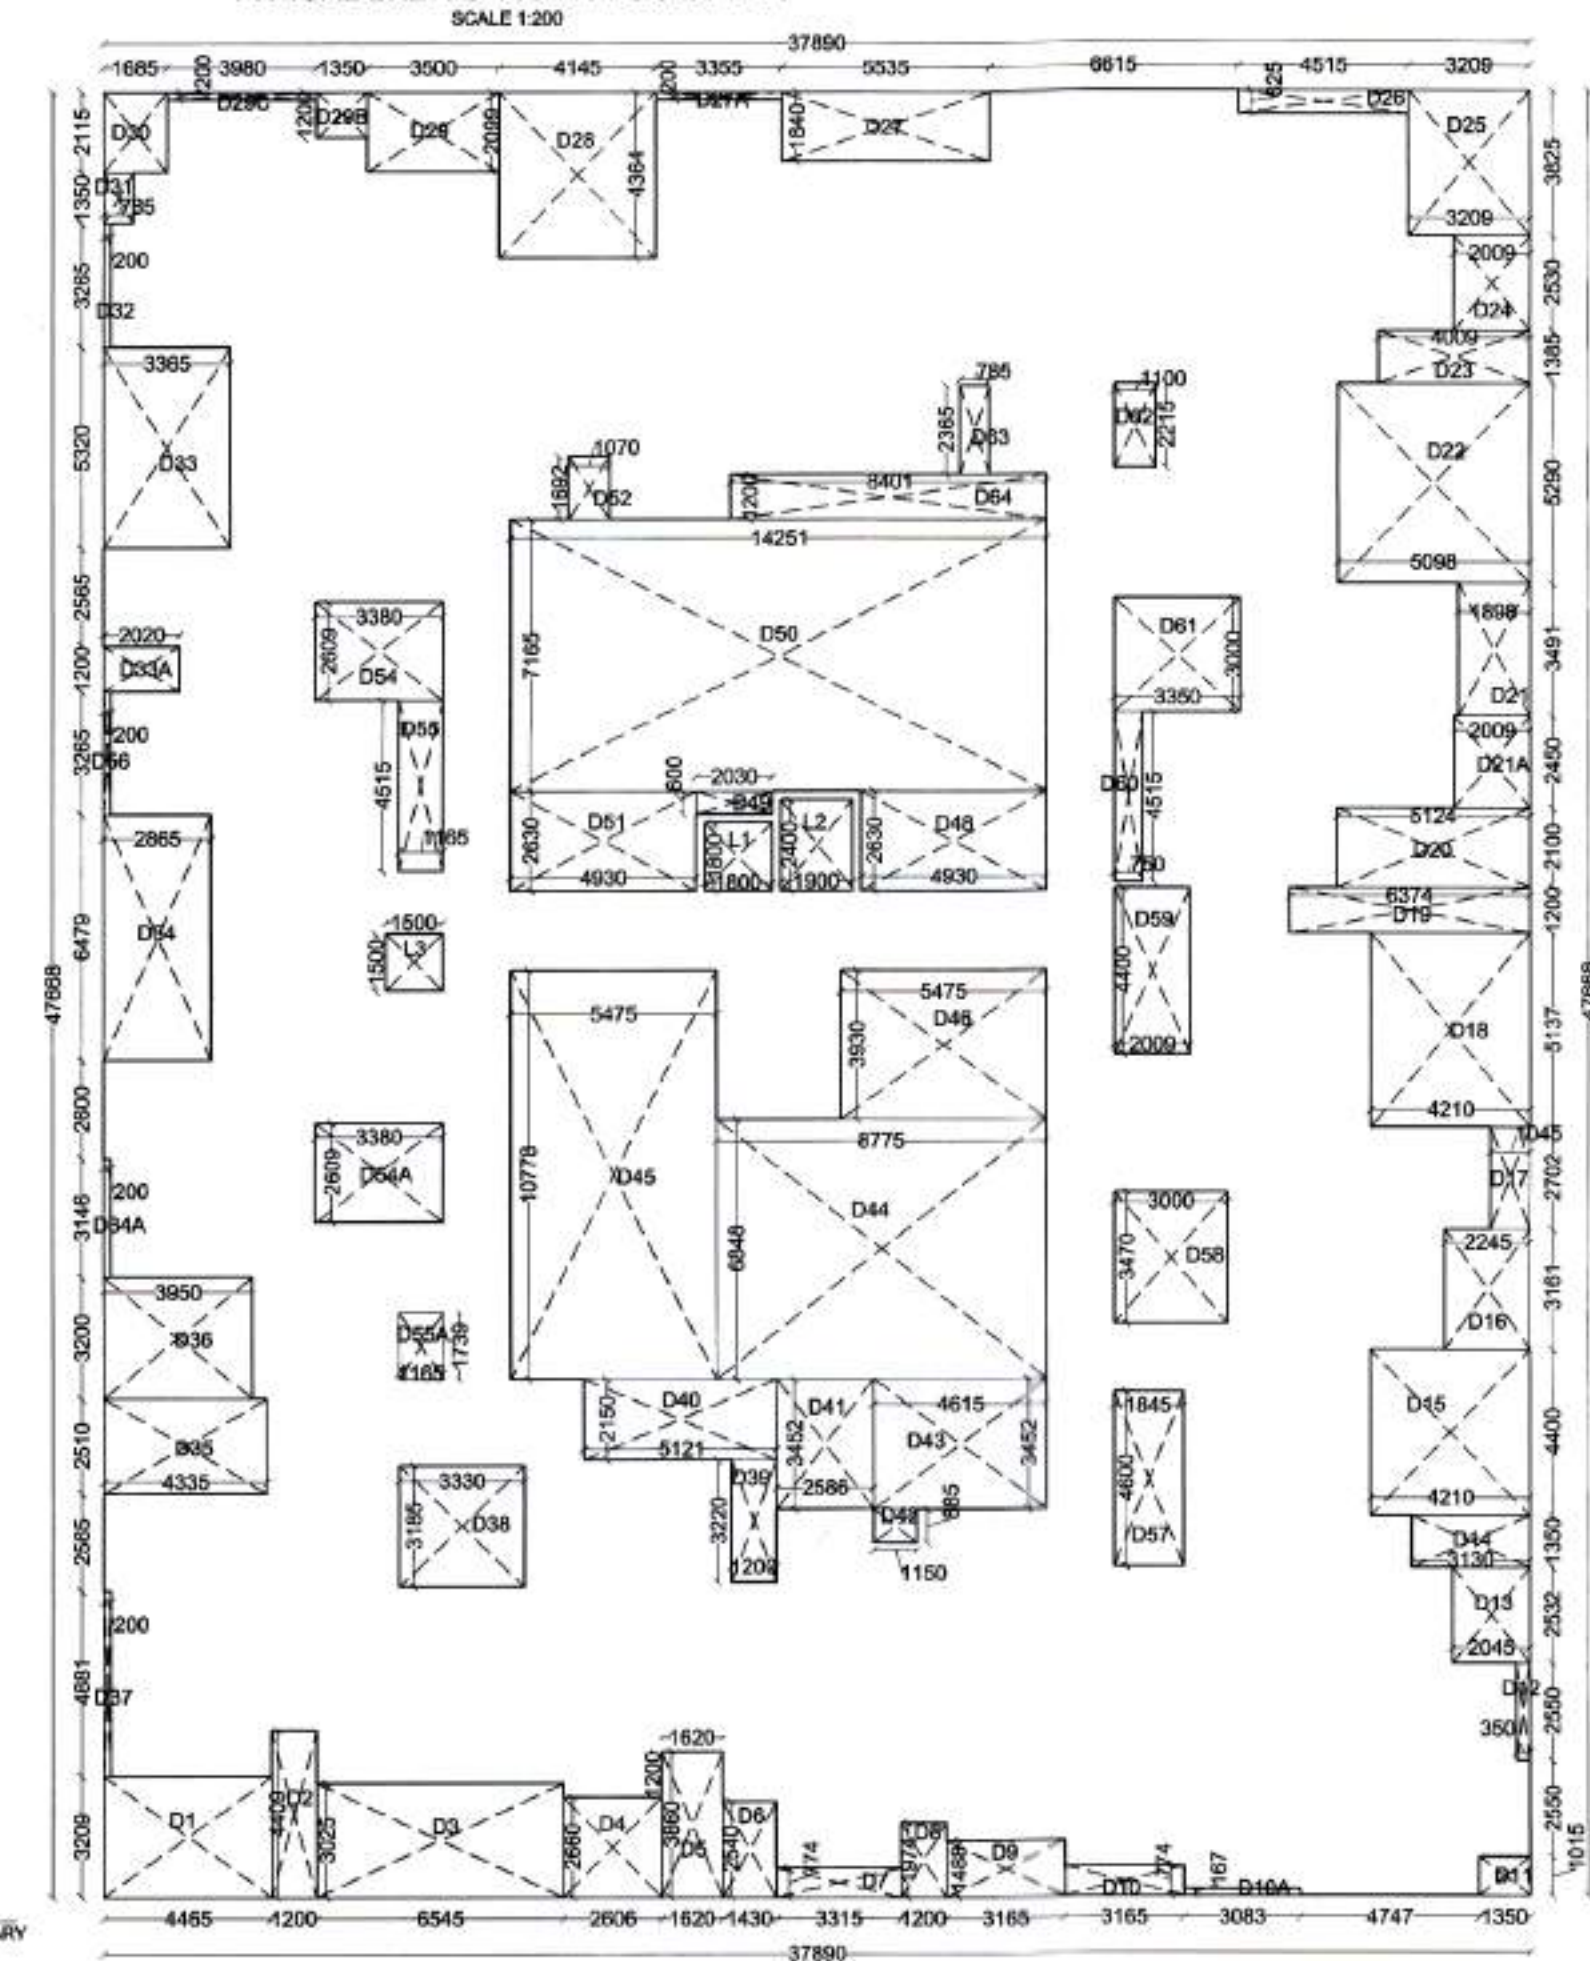

| BUILT UP AREA ON TYPICAL 2ND TO 7TH FLOOR |     |            |        |          |
|-------------------------------------------|-----|------------|--------|----------|
| S.R. NO.                                  | NO. | DIMENSIONS |        | AREA     |
| BLOCK                                     | 1X  | 37.890X    | 47.668 | 1806.141 |
| TOTAL                                     |     |            |        | 1806.141 |

| DEDUCTIONS                  |    |         |        |          |
|-----------------------------|----|---------|--------|----------|
| D1                          | 1X | 4.465X  | 3.209  | 14.328   |
| D2                          | 1X | 1.200X  | 4.409  | 5.291    |
| D3                          | 1X | 6.545X  | 3.025  | 19.799   |
| D4                          | 1X | 2.606X  | 2.660  | 6.932    |
| D5                          | 1X | 1.620X  | 3.860  | 6.253    |
| D6                          | 1X | 1.430X  | 2.540  | 3.632    |
| D7                          | 1X | 3.315X  | 0.774  | 2.566    |
| D8                          | 1X | 1.200X  | 1.974  | 2.369    |
| D9                          | 1X | 3.165X  | 1.488  | 4.710    |
| D10                         | 1X | 3.165X  | 0.774  | 2.450    |
| D10A                        | 1X | 3.083X  | 0.167  | 0.515    |
| D11                         | 1X | 1.350X  | 1.015  | 1.370    |
| D12                         | 1X | 0.350X  | 2.550  | 0.893    |
| D13                         | 1X | 2.045X  | 2.532  | 5.178    |
| D14                         | 1X | 3.130X  | 1.350  | 4.226    |
| D15                         | 1X | 4.210X  | 4.400  | 18.524   |
| D16                         | 1X | 2.245X  | 3.161  | 7.096    |
| D17                         | 1X | 1.045X  | 2.702  | 2.824    |
| D18                         | 1X | 4.210X  | 5.137  | 21.627   |
| D19                         | 1X | 6.374X  | 1.200  | 7.649    |
| D20                         | 1X | 5.124X  | 2.100  | 10.760   |
| D21                         | 1X | 1.898X  | 3.491  | 6.626    |
| D21A                        | 1X | 2.009X  | 2.450  | 4.922    |
| D22                         | 1X | 5.098X  | 5.290  | 26.968   |
| D23                         | 1X | 4.009X  | 1.385  | 5.552    |
| D24                         | 1X | 2.009X  | 2.530  | 5.083    |
| D25                         | 1X | 3.209X  | 3.825  | 12.274   |
| D26                         | 1X | 4.515X  | 0.625  | 2.822    |
| D27                         | 1X | 5.535X  | 1.840  | 10.184   |
| D27A                        | 1X | 3.355X  | 0.200  | 0.671    |
| D28                         | 1X | 4.145X  | 4.364  | 18.089   |
| D29                         | 1X | 3.500X  | 2.099  | 7.347    |
| D29B                        | 1X | 1.350X  | 1.200  | 1.620    |
| D29C                        | 1X | 3.980X  | 0.200  | 0.796    |
| D30                         | 1X | 1.685X  | 2.115  | 3.564    |
| D31                         | 1X | 0.785X  | 1.350  | 1.060    |
| D32                         | 1X | 0.200X  | 3.265  | 0.653    |
| D33                         | 1X | 3.365X  | 5.320  | 17.902   |
| D33A                        | 1X | 2.020X  | 1.200  | 2.424    |
| D34                         | 1X | 2.865X  | 6.479  | 18.562   |
| D34A                        | 1X | 0.200X  | 3.146  | 0.629    |
| D35                         | 1X | 4.335X  | 2.510  | 10.881   |
| D36                         | 1X | 3.950X  | 3.200  | 12.640   |
| D37                         | 1X | 0.200X  | 4.881  | 0.976    |
| D38                         | 1X | 3.300X  | 3.185  | 10.511   |
| D39                         | 1X | 1.200X  | 3.220  | 3.864    |
| D40                         | 1X | 5.121X  | 2.150  | 11.010   |
| D41                         | 1X | 7.201X  | 3.452  | 24.858   |
| D42                         | 1X | 1.150X  | 0.885  | 1.018    |
| D44                         | 1X | 8.775X  | 6.848  | 60.091   |
| D45                         | 1X | 5.475X  | 10.778 | 59.010   |
| D46                         | 1X | 5.475X  | 3.930  | 21.517   |
| D48                         | 1X | 4.930X  | 2.630  | 12.966   |
| D50                         | 1X | 14.251X | 7.165  | 102.108  |
| D51                         | 1X | 4.930X  | 2.630  | 12.966   |
| D52                         | 1X | 1.070X  | 1.692  | 1.810    |
| D54                         | 1X | 3.380X  | 2.609  | 8.818    |
| D54A                        | 1X | 3.380X  | 2.609  | 8.818    |
| D55                         | 1X | 1.135X  | 4.515  | 5.125    |
| D55A                        | 1X | 1.165X  | 1.739  | 2.026    |
| D56                         | 1X | 0.200X  | 3.265  | 0.653    |
| D57                         | 1X | 1.845X  | 4.600  | 8.487    |
| D58                         | 1X | 3.000X  | 3.470  | 10.410   |
| D59                         | 1X | 2.010X  | 4.400  | 8.844    |
| D60                         | 1X | 0.750X  | 4.515  | 3.386    |
| D61                         | 1X | 3.350X  | 3.000  | 10.050   |
| D62                         | 1X | 1.100X  | 2.215  | 2.437    |
| D63                         | 1X | 0.785X  | 2.365  | 1.857    |
| D64                         | 1X | 8.401X  | 1.200  | 10.081   |
| L1                          | 1X | 1.800X  | 1.800  | 3.240    |
| L2                          | 1X | 1.900X  | 2.400  | 4.560    |
| L3                          | 1X | 1.500X  | 1.500  | 2.250    |
| TOTAL                       |    |         |        | 734.006  |
| TOTAL B/U AREA ON PER FLOOR |    |         |        | 1072.135 |

JOB TITLE  
PLAN SHOWING PROPOSED CONSTRUCTION FOR  
MULTI FAMILY RESIDENTIAL DWELLING UNIT ON  
PLOT NO.7,8,9,10,11,12,13,14,15,16,21 & 22 &  
RETAINABLE LAND SHARE (R3), KH. NO. 83/2,  
P.H. NO. 8-A, MOUZA-GOREWADA  
TAH-DIST- NAGPUR


BELONGING TO :-  
1) M/S NANIK ENTERPRISES  
THROUGH. IT'S PROP.  
SMT. BHAWANA W/O MAHESH SADHWANI

ROOF RAINWATER HARVESTING SYSTEM  
SHOULD BE PROVIDED WITHIN PLOT AREA

OFFICE OF THE NAGPUR IMPROVEMENT TRUST  
Building Permit No. B.E.M/1884-6-6698/97-N-20-109229  
DATE  
**SANCTIONED**  
Building Engineer (West)  
Nagpur Improvement Trust

Subject to the condition as per  
Regulation letter dt. 20/09/2019  
enclosed here with.

SECTION A-A  
SCALE 1:100

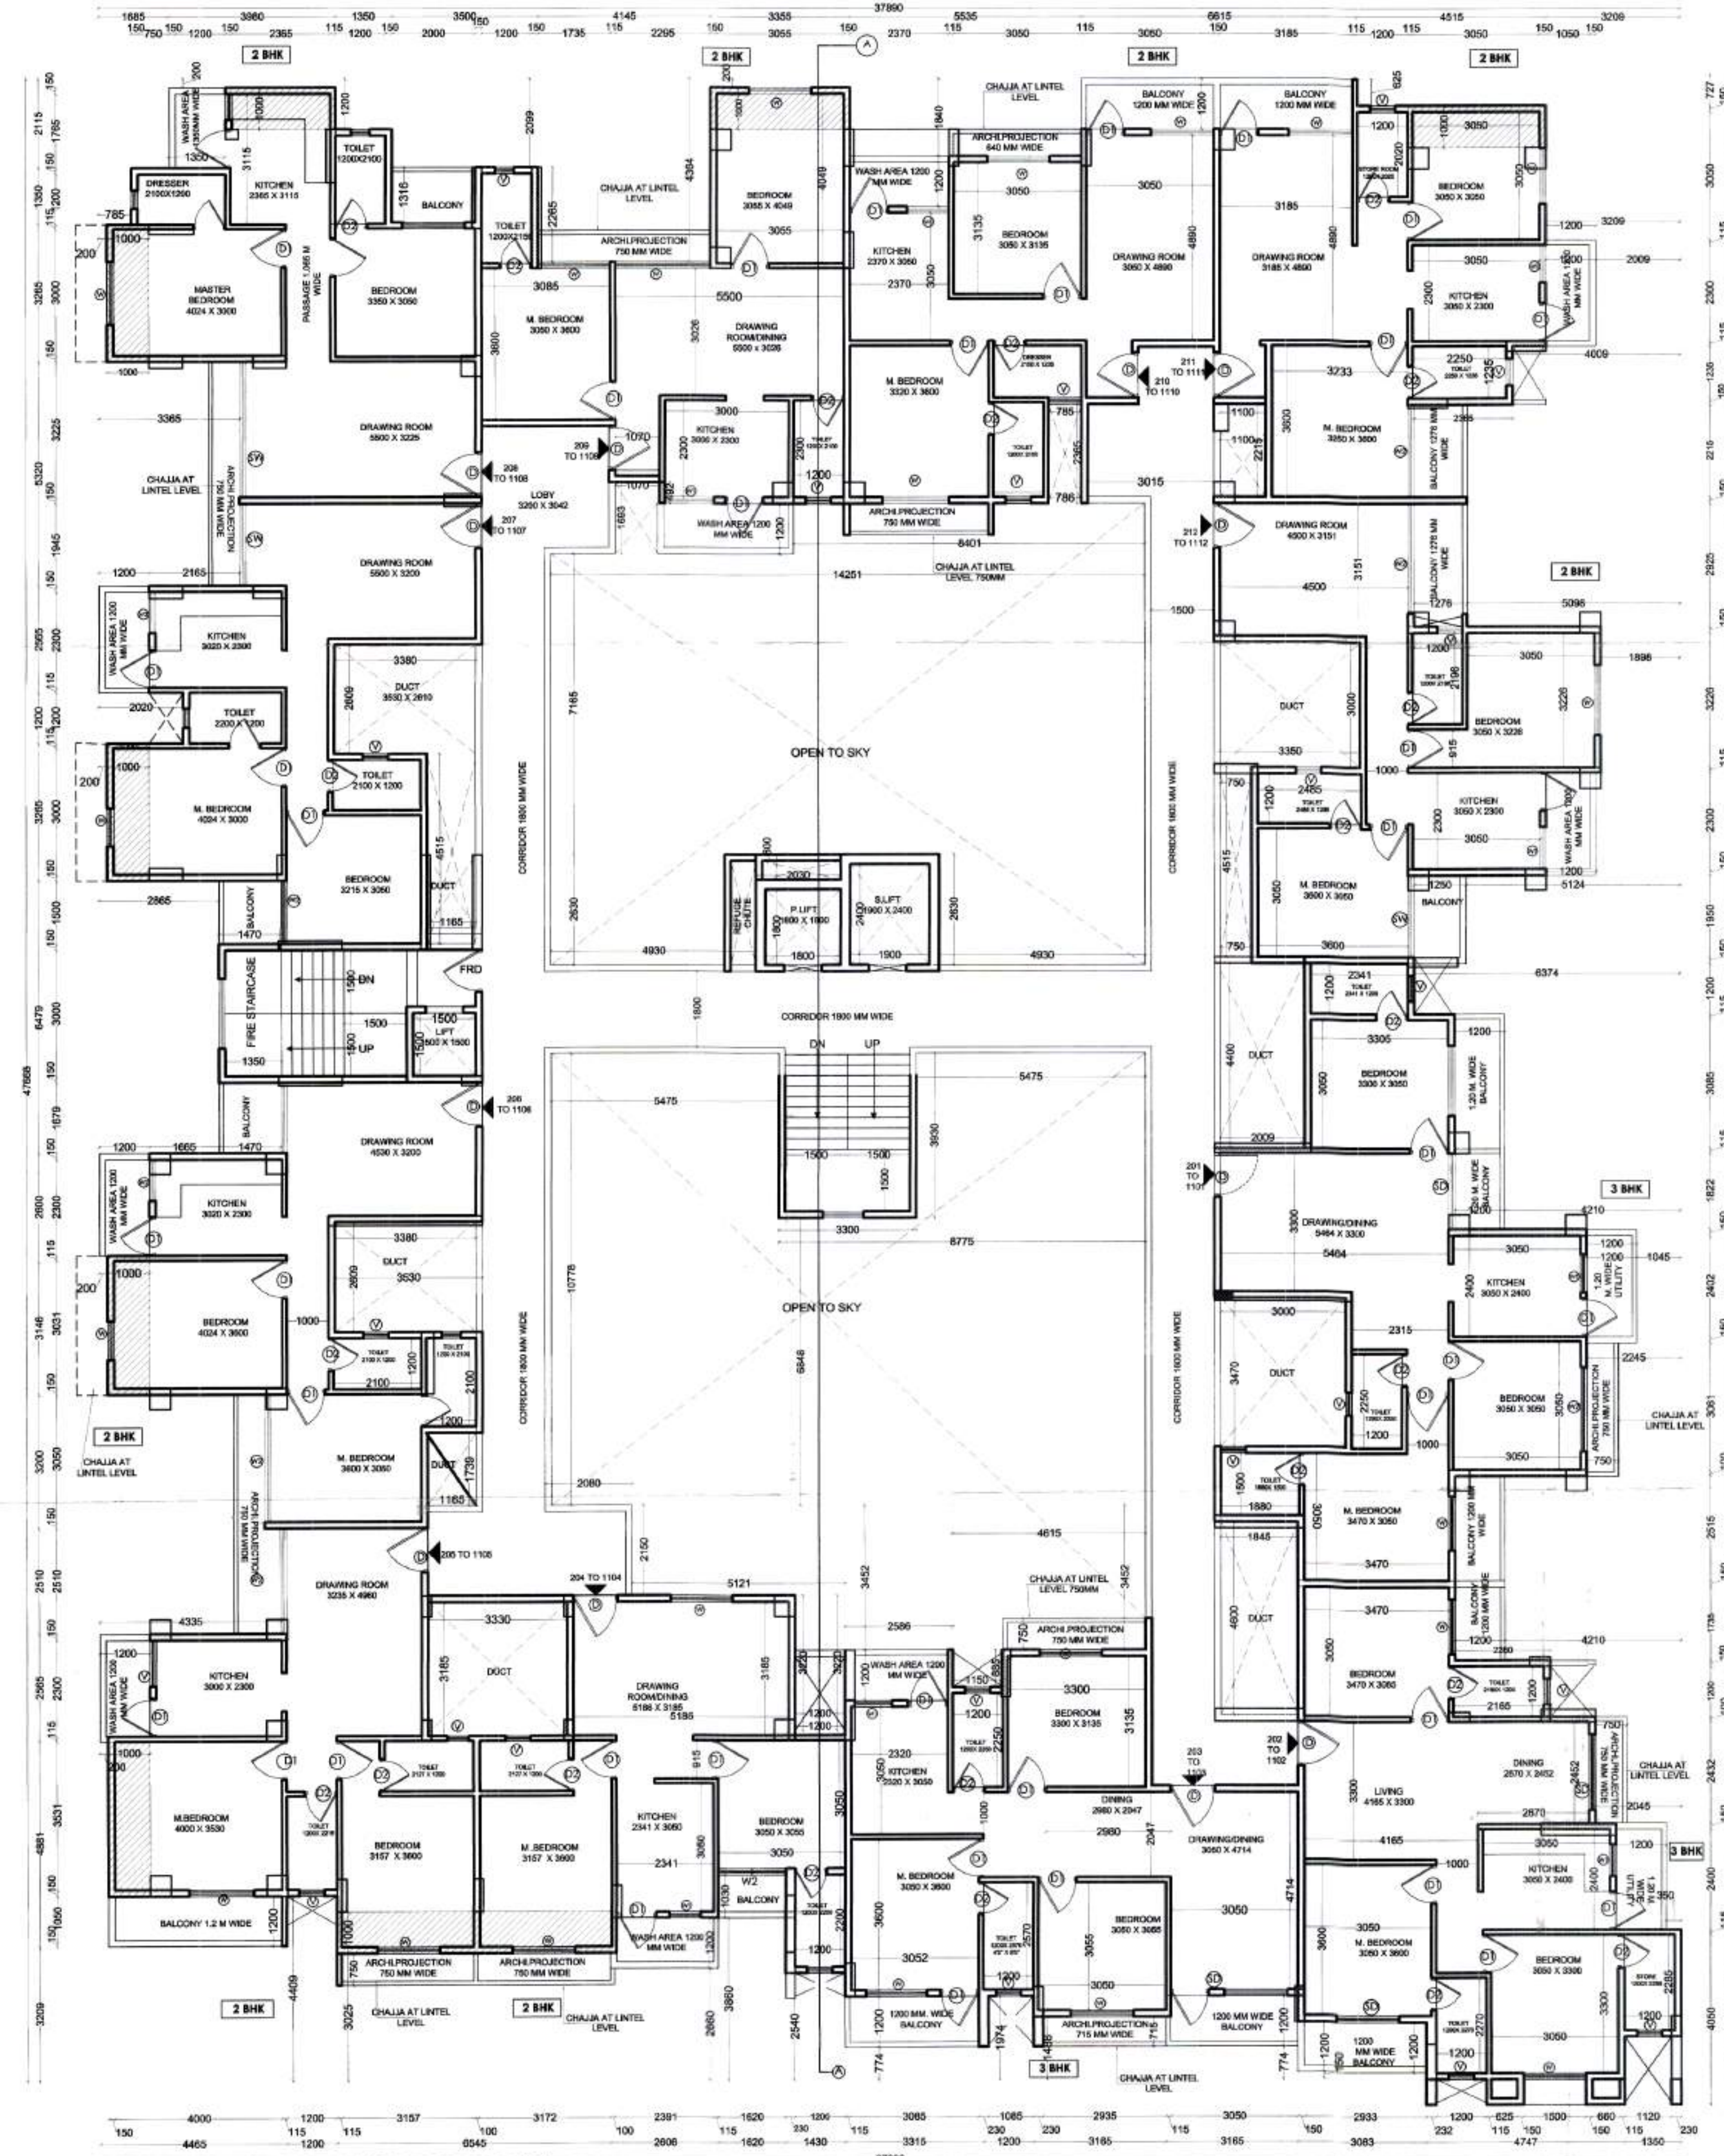

TYPICAL 2ND TO 7TH FLOOR PLAN  
SCALE 1:100

SUBMISSION DWG.

Architect's Sign. Client's Sign.

Ar. LOKESH W. KADU  
CA/2007/39381  
N.B.R-402, NIT-2140  
C.O.A. No: CA/2007/39381

C.O.A. REG. NO.  
CA/2007/39381  
SCALE  
1:100 & 1:200  
DATE  
14/09/2021

Note - ALL DIMENSIONS ARE IN MM.

Ar. LOKESH W. KADU  
Architecture, Planning, Interior's  
Block No. 11, 11A, 12, A-Wing (J.B. Wing), Mangalwadi Complex,  
Sadar, Nagpur - 460010, (M.S.), India.  
cell: +91 9822872364, 91 727884238  
mail us: emanatedesign@gmail.com, web: www.emanatedesign.in