

PLAN SHOWING PROPOSED CONSTRUCTION FOR COMMERCIAL
UM RESIDENTIAL BUILDING ON PLOT NO. 22, NMC HOUSE NO. -
146/2, WARD NO. 26, C.I.D. NO. 128, SHEET NO. 287, S.I. NO. -
87/1, P. SHEET NO. 19, MOKHA, NAGPUR, SITUATED AT -
INDIAN LAYOUT IN WARD NO. 26, STREET SCHEMATIC MAP.

LONGING NO.

[illegible]

FEDERAL OF PENNSYLVANIA			
DATE	BY	NO.	AMOUNT
1901	PAID		100.00
1902	PAID		100.00
1996	PAID		1

OF BOUNDARY SHOWN IN:
SUPPORTED CONSTRUCTION SHOWN IN:
2:
Drawing is a copyright of SHAWMUT DESIGN CORP. Negative is not to be
used without our permission.
Dimensions and notes are to be checked & corrected with the structural drawing and
any discrepancy shall be immediately brought to the notice of the architect.
The commencement of the work
shall not take place until the architect has been notified in writing that the
contractor has been notified in writing that the contract has been awarded and the contract
has been accepted by the architect.

DESIGNED FOR: STUDY ☐ WORKING ☐ SANCTION ☒

1/2

OWN BY - QDC	CHECKED BY - QDC
--------------	------------------

AWING NAME -
MISSION DRAWING

INTER SIGNATURE :
L. SURENDRA CHIRANG WANJI
DIGM P O A M A 6518


SHAKUNTALABAI SHRIBANG WANJARI NAGPUR.	
WITECT -	

QUADRA DESIGN CELL
CARLON J. CRISOSTOMO
N.Y.C. 10013, 2480
AMCR 518


ARUN DESHMUKH
No. - CA/2010/60433

Reg. no. NMC/8-588	(only in 1st block)
--------------------	---------------------


100

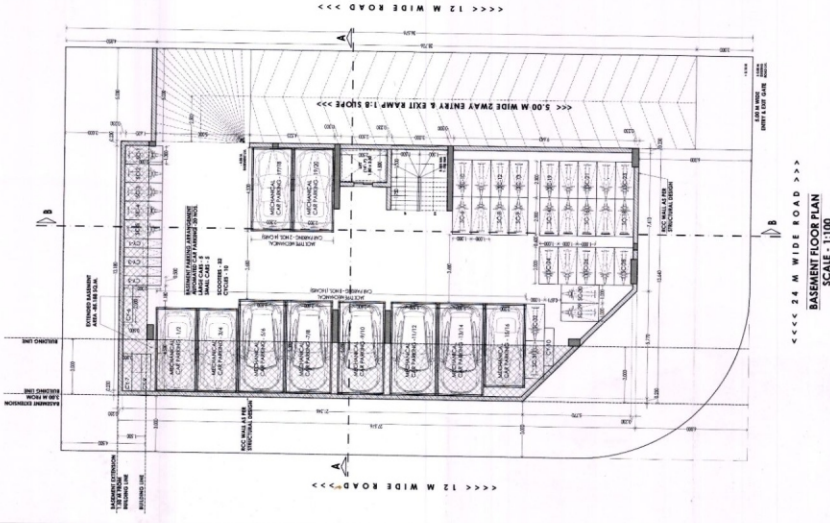


SEMENT FLOOR PLAN
SCALE: 1:100

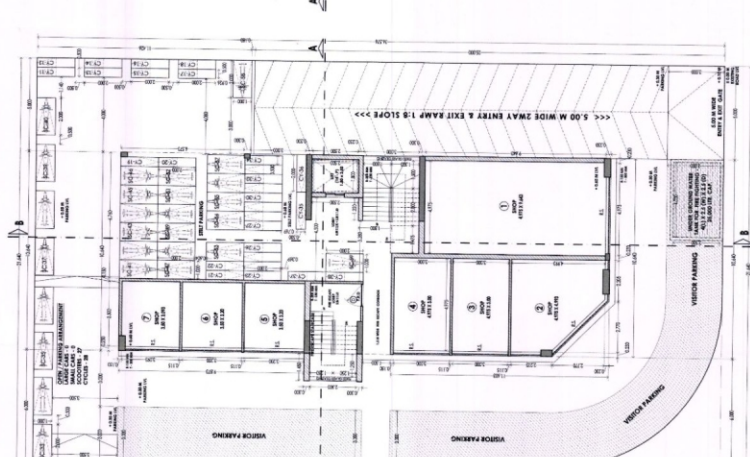


UND FLOOR PLAN

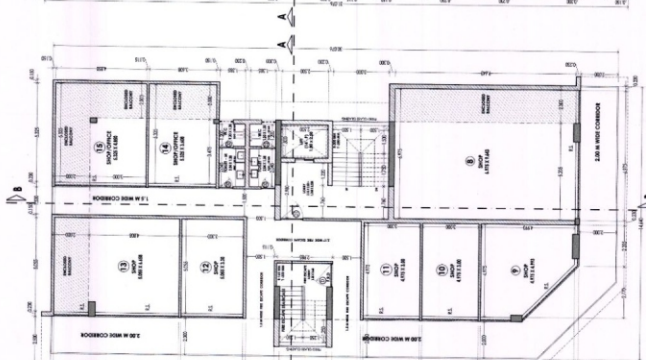

FIRST FLOOR PLAN

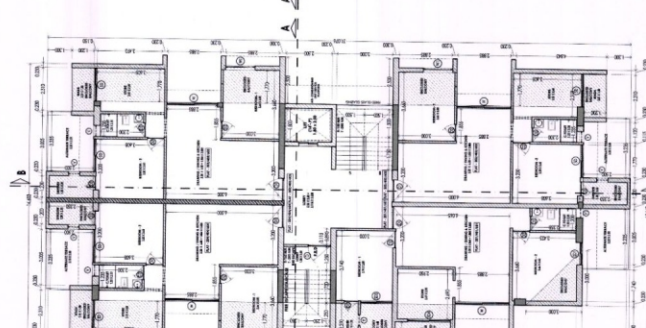


11

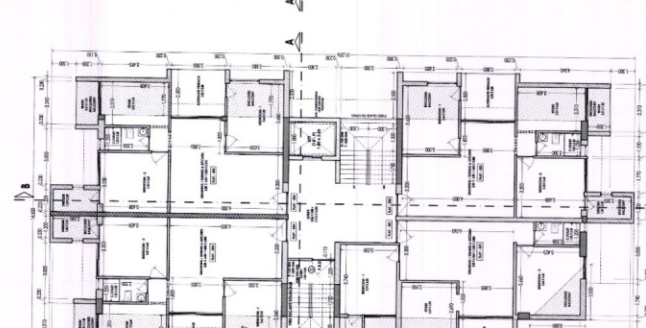

11



11

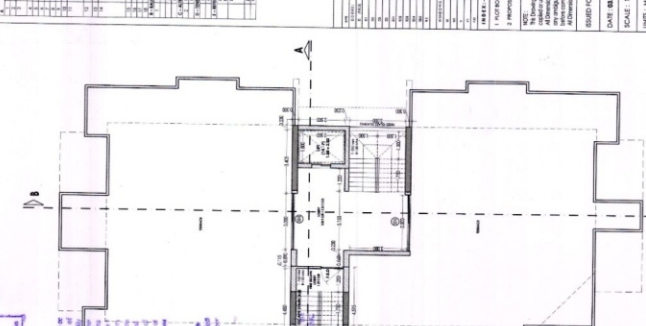

OFFICE OF THE CORPORATION OF
THE CITY MAGPUN.
Headquarters, No. 130 BUREAU HIGHWAY
TINIAN, P.R. 00981
SANCTIONED
Approved by
Assistant Secretary
Isabel A. Cruz
American Red Cross Corporation