
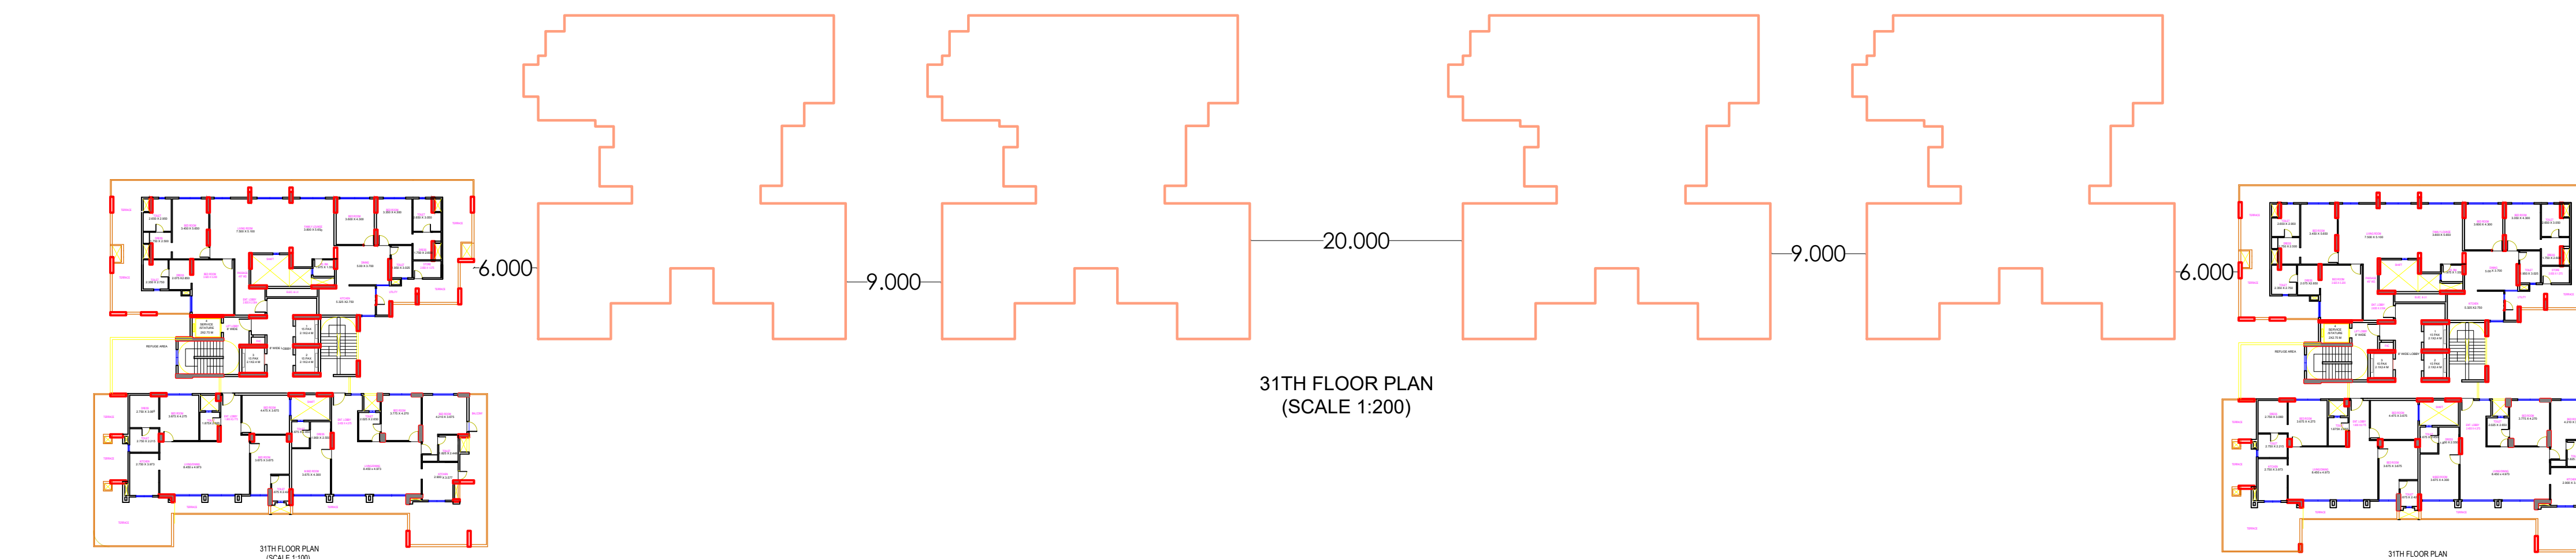
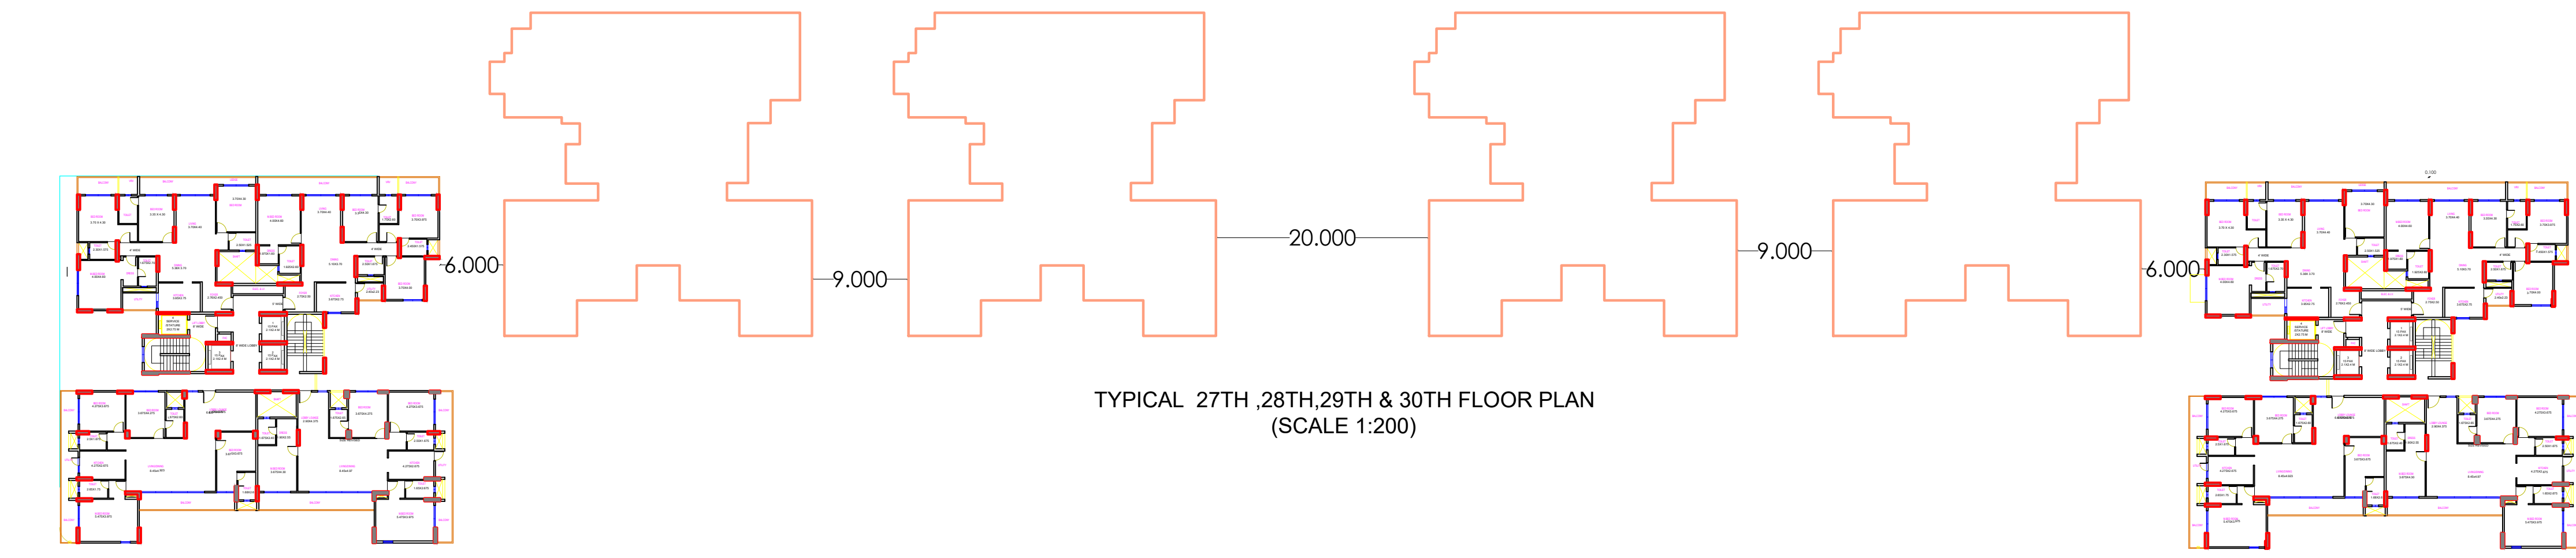
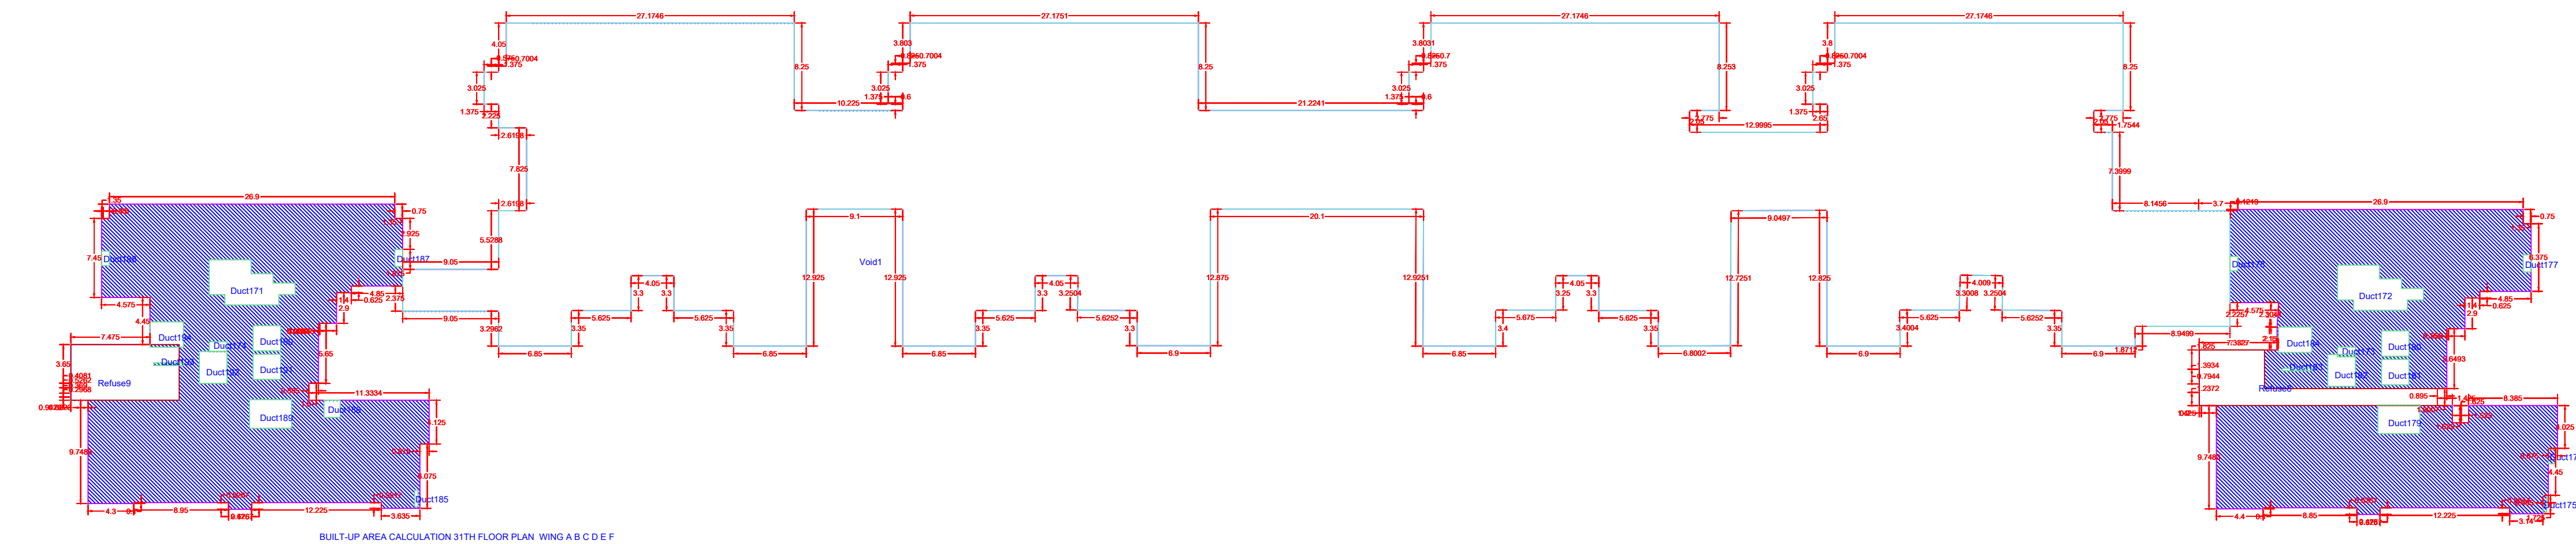


| Form     | Form Number | Form Name | COMPARISON |           |           |           | Approval Status | Approval Date |
|----------|-------------|-----------|------------|-----------|-----------|-----------|-----------------|---------------|
|          |             |           | Version 1  | Version 2 | Version 3 | Version 4 |                 |               |
| Form 001 | Form 001    | Form 001  | 1          | 1         | 1         | 1         | 1               | 1             |
| Form 002 | Form 002    | Form 002  | 1          | 1         | 1         | 1         | 1               | 1             |
| Form 003 | Form 003    | Form 003  | 1          | 1         | 1         | 1         | 1               | 1             |
| Form 100 | Form 100    | Form 100  | 1          | 1         | 1         | 1         | 1               | 1             |

| BUILT UP AREA CALCULATION<br>FOR TYPICAL 27TH 28TH 29TH AND 30TH FLOOR PLAN WING A B C D E F |        |       |            |
|----------------------------------------------------------------------------------------------|--------|-------|------------|
| AREA NAME                                                                                    | LENGTH | WIDTH | Area(Sq.M) |
| BLOCK                                                                                        | 234.90 | 50.51 | 5265.82    |
| BLOCK AREA TOTAL =5265.82sq.M                                                                |        |       |            |
| Duct172                                                                                      | -      | -     | 1.65       |
| Duct171                                                                                      | -      | -     | 1.27       |
| Duct170                                                                                      | -      | -     | 7.56       |
| Duct169                                                                                      | -      | -     | 7.83       |
| Duct168                                                                                      | -      | -     | 6.26       |
| Duct167                                                                                      | -      | -     | 6.26       |
| Duct166                                                                                      | -      | -     | 3.32       |
| Duct165                                                                                      | -      | -     | 10.72      |
| Duct164                                                                                      | -      | -     | 0.37       |
| Duct163                                                                                      | -      | -     | 1.28       |
| Duct162                                                                                      | -      | -     | 24.41      |
| Duct161                                                                                      | -      | -     | 2.61       |
| Duct160                                                                                      | -      | -     | 1.65       |
| Duct159                                                                                      | -      | -     | 1.27       |
| Duct158                                                                                      | -      | -     | 7.56       |
| Duct157                                                                                      | -      | -     | 7.83       |
| Duct156                                                                                      | -      | -     | 6.26       |
| Duct155                                                                                      | -      | -     | 6.26       |
| Duct154                                                                                      | -      | -     | 3.32       |
| Duct153                                                                                      | -      | -     | 10.72      |
| Duct152                                                                                      | -      | -     | 0.37       |
| Duct151                                                                                      | -      | -     | 1.28       |
| Duct150                                                                                      | -      | -     | 24.41      |
| Duct149                                                                                      | -      | -     | 2.61       |
| Duct148                                                                                      | -      | -     | 0.37       |
| Duct147                                                                                      | -      | -     | 3627.64    |
| Duct146                                                                                      | -      | -     | 1.55       |
| Duct145                                                                                      | -      | -     | 1.55       |
| Duct144                                                                                      | -      | -     | 0.67       |
| Duct143                                                                                      | -      | -     | 0.78       |
| Duct142                                                                                      | -      | -     | 0.78       |
| TOTAL Deduction =3780.42sq.M                                                                 |        |       |            |
| Net BuiltUp Area =1485.40 Sq.M                                                               |        |       |            |

| BUILT UP AREA CALCULATION<br>FOR 31TH FLOOR PLAN WING A B C D E F |        |       |            |
|-------------------------------------------------------------------|--------|-------|------------|
| AREA NAME                                                         | LENGTH | WIDTH | Area(Sq.M) |
| BLOCK                                                             | 234.48 | 46.36 | 5176.19    |
| BLOCK AREA TOTAL = 5176.19Sq.M                                    |        |       |            |
| Void2                                                             | -      | -     | 3664.49    |
| Refuse4                                                           | -      | -     | 53.68      |
| Refuse3                                                           | -      | -     | 58.36      |
| Refuse2                                                           | -      | -     | 30.47      |
| Refuse1                                                           | -      | -     | 30.47      |
| Duct141                                                           | -      | -     | 7.56       |
| Duct140                                                           | -      | -     | 7.83       |
| Duct139                                                           | -      | -     | 6.26       |
| Duct138                                                           | -      | -     | 6.26       |
| Duct137                                                           | -      | -     | 10.72      |
| Duct136                                                           | -      | -     | 1.02       |
| Duct135                                                           | -      | -     | 1.21       |
| Duct134                                                           | -      | -     | 2.47       |
| Duct133                                                           | -      | -     | 0.70       |
| Duct132                                                           | -      | -     | 0.52       |
| Duct131                                                           | -      | -     | 7.56       |
| Duct130                                                           | -      | -     | 7.83       |
| Duct129                                                           | -      | -     | 6.26       |
| Duct128                                                           | -      | -     | 6.26       |
| Duct127                                                           | -      | -     | 10.72      |
| Duct126                                                           | -      | -     | 1.02       |
| Duct125                                                           | -      | -     | 1.21       |
| Duct124                                                           | -      | -     | 0.70       |
| Duct123                                                           | -      | -     | 0.92       |
| Duct122                                                           | -      | -     | 0.52       |
| Duct121                                                           | -      | -     | 1.55       |
| Duct120                                                           | -      | -     | 1.55       |
| Duct119                                                           | -      | -     | 24.41      |
| Duct118                                                           | -      | -     | 24.41      |
| Duct117                                                           | -      | -     | 0.67       |
| Duct116                                                           | -      | -     | 0.67       |
| TOTAL Deduction = 3978.28Sq.M                                     |        |       |            |
| Net BuiltUp Area = 1197.91 Sq.M                                   |        |       |            |

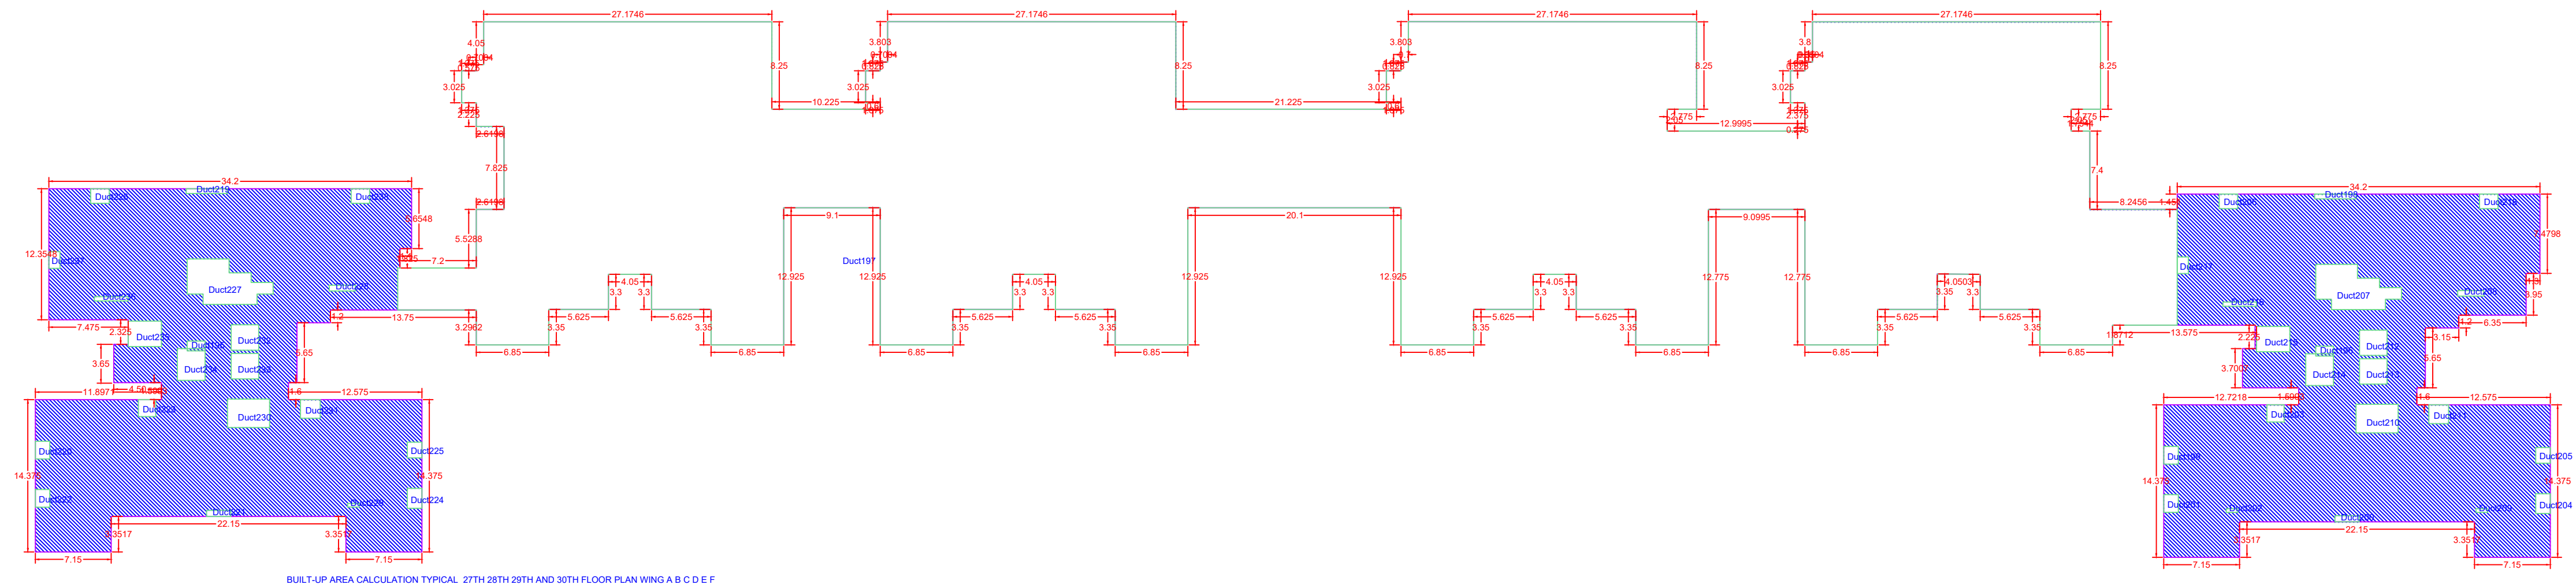

| Sr No. | Name of the Project/ Wing               | Plot Area<br>In Sq Mtr |
|--------|-----------------------------------------|------------------------|
| 1      | Kukreja Paris City- Wing A,<br>B, E & F | 14073.90               |
| 2      | Kukreja Paris City- Wing C<br>& D       | 5256.21                |
| 3      | Commercial Wing                         | 4797.56                |
| 4      | Total                                   | 24127.67               |

**Signature valid**

Digitally signed by Pramod Bhatnagar, DN: cn=Pramod Bhatnagar, o=, ou=, email=pramod.bhatnagar@nmo.org.in, c=IN, reason=Approved Training Program, location=Nagpur Mahanagar Corporation, project code=NMC-2024/0020075, application number=RN/2024/0020050, proposal number=178049, certificate number=NMO/RB/2024/APL/00200

| Forms 1 - Area Minimum area   |          |         |
|---|----------|---------|
| (A) Area of plot (Minimum area of a, b, c to be included) or area of subject with hatched layout                                | NO       | 28005.5 |
| (a) As per subdocument (7/12, C3 extract)                                                                                       | NO       | 38068.0 |
| (b) As per TLR or City Survey measurement sheet                                                                                 | NO       | 28005.5 |
| (c) As per Demarcated drawing area                                                                                              | NO       | 33529.0 |
| LESS   |          |         |
| 2. Area not in possession   | NO       | 28005.5 |
| 3. Entire area (1-2)   | NO       | 0.00    |
| 4. Deductions for   |          |         |
| (a) Proposed D.P./D.P. Road widening Area (Service Road / Highway widening)                                                     | NO       | 0.00    |
| (b) Any D.P. Reservation area                                                                                                   | NO       | 0.00    |
| (Total +ve)   | NO       | 28005.5 |
| 5. Balance area of plot (3-4)                                                                                                   | NO       | 3877.88 |
| 6. Amenity Space   |          |         |
| (Applicable if 1) > 20000 sqmt                                                                                                  | -        | -       |
| (Required - a/c) Up to 20000 sqmt - Nil                                                                                         | -        | -       |
| (b) Above 20000 sqmt - (a) + 5% of Total area                                                                                   | -        | -       |
| 7. Net Plot Area (5-6)   | NO       | 24127.6 |
| 8. Recreational Open Space   |          |         |
| (a) If area (B) is more than 4000 sqmt - 10 % of (b) is required                                                                | Proposed | -       |
| (b) If area is less than 4000 sqmt - Check -                                                                                    | -        | -       |
| (i) If it is full number like 1,2,3,25,41 etc. As per 1/12 abstract (or City Survey Number - No Recreational space is required) | -        | -       |
| (ii) If it is subdivision like 125, 125/1, 125/1.41 etc when recreational open space is required.                               | -        | -       |
| (A) 10 % Subject to minimum 200 sqmt                                                                                            | Proposed | -       |
| (B) Exemption to leave open space subject to zoning based on 3.51 of 75 %                                                       | -        | -       |
| (C) Exemption to leave open space subject to payment of 10 % land value of land at (7) as per annual statement of rate.         | -        | -       |

Certificate of Area:  
 Certified that the plot under reference was surveyed by me on  
 2023-02-08 and the dimensions of sides etc. of plot stated onplan  
 are as measured on site and the area so worked out tallies with  
 the area stated in document of Ownership/ T.P. Scheme  
 Records/Land Records Department/City Survey records.  
 Signature  
 (Name of Architect/ Licensed Engineer/ Supervisor.)

Owner's Declaration -  
I/We undersigned hereby confirm that I/We would abide by plans approved by Authority / Collector. I/We would execute the structure as per approved plans. Also I/We would execute the work under supervision of proper technical person so as to ensure the quality and safety at the work site.

|                                                             |
|-------------------------------------------------------------|
| Owner (s) name and signature                                |
| Architect/ Licensed Engineer/ Supervisor name and signature |
| Job No.                                                     |

Postal Address : PLOT NO. 91/92,NARA ROAD,,Jaripatka,Jaripatka,Nagpur-440014,Maharashtra,PLOT NO. 91/92,NARA ROAD,,Jaripatka,Nagpur

|   |
|---|
| <b>DESCRIPTION OF PROJECT :</b>   |
| Type of Proposal : Mixed<br>BUILDING ON CTS. NO./SURVEY NO.-12/532                                                                                     |
| <b>SITE ADDRESS :</b><br>PLOT NO.01 & 02, KH. NO. 21, CTS NO. 532/1,2,3,4,5,6, SHEET NO.12,<br>MOUZA-HARPUR, MIDDLE RING ROAD, NEAR UMRED ROAD, NAGPUR |

|                                         |   |
|-----------------------------------------|---|
| Name Of Architect : Lokesh WASUDEO kadi |   |
| LOGO                                    | ADDRESS OF OFFICE                                                                                     |
|                                         | OFFICE -<br>Emanate design,9A block, A wing ,3rd<br>floor ,magawari<br>complex ,sadar ,nannur ,440010 |

|                                                                                |   |
|--------------------------------------------------------------------------------|---|
| <p><b>OWNERS SIGN</b><br/>         _____<br/>         Secretary/ applicant</p> | <p><b>TECHNICAL ENGINEER SIGN</b><br/> <br/>         Highly respect to LIAISON Manager, Shanghai<br/>         State Administration of Market Regulation<br/>         Reason: Technical Personnel<br/>         Liaison Manager: Mr. Wang<br/>         Project Code: SH00000000000000000000<br/>         Registration Number: SH00000000000000000000<br/>         Project Number: 170000</p> |
|--------------------------------------------------------------------------------|---|

|                                          |                |
|------------------------------------------|----------------|
| SCALE - 1:100                            | Date: 19/01/24 |
| JOB NO - NMO-23-ENTRY-03975 CHECK BY - . |                |

**SUBMISSION DRAWING**