




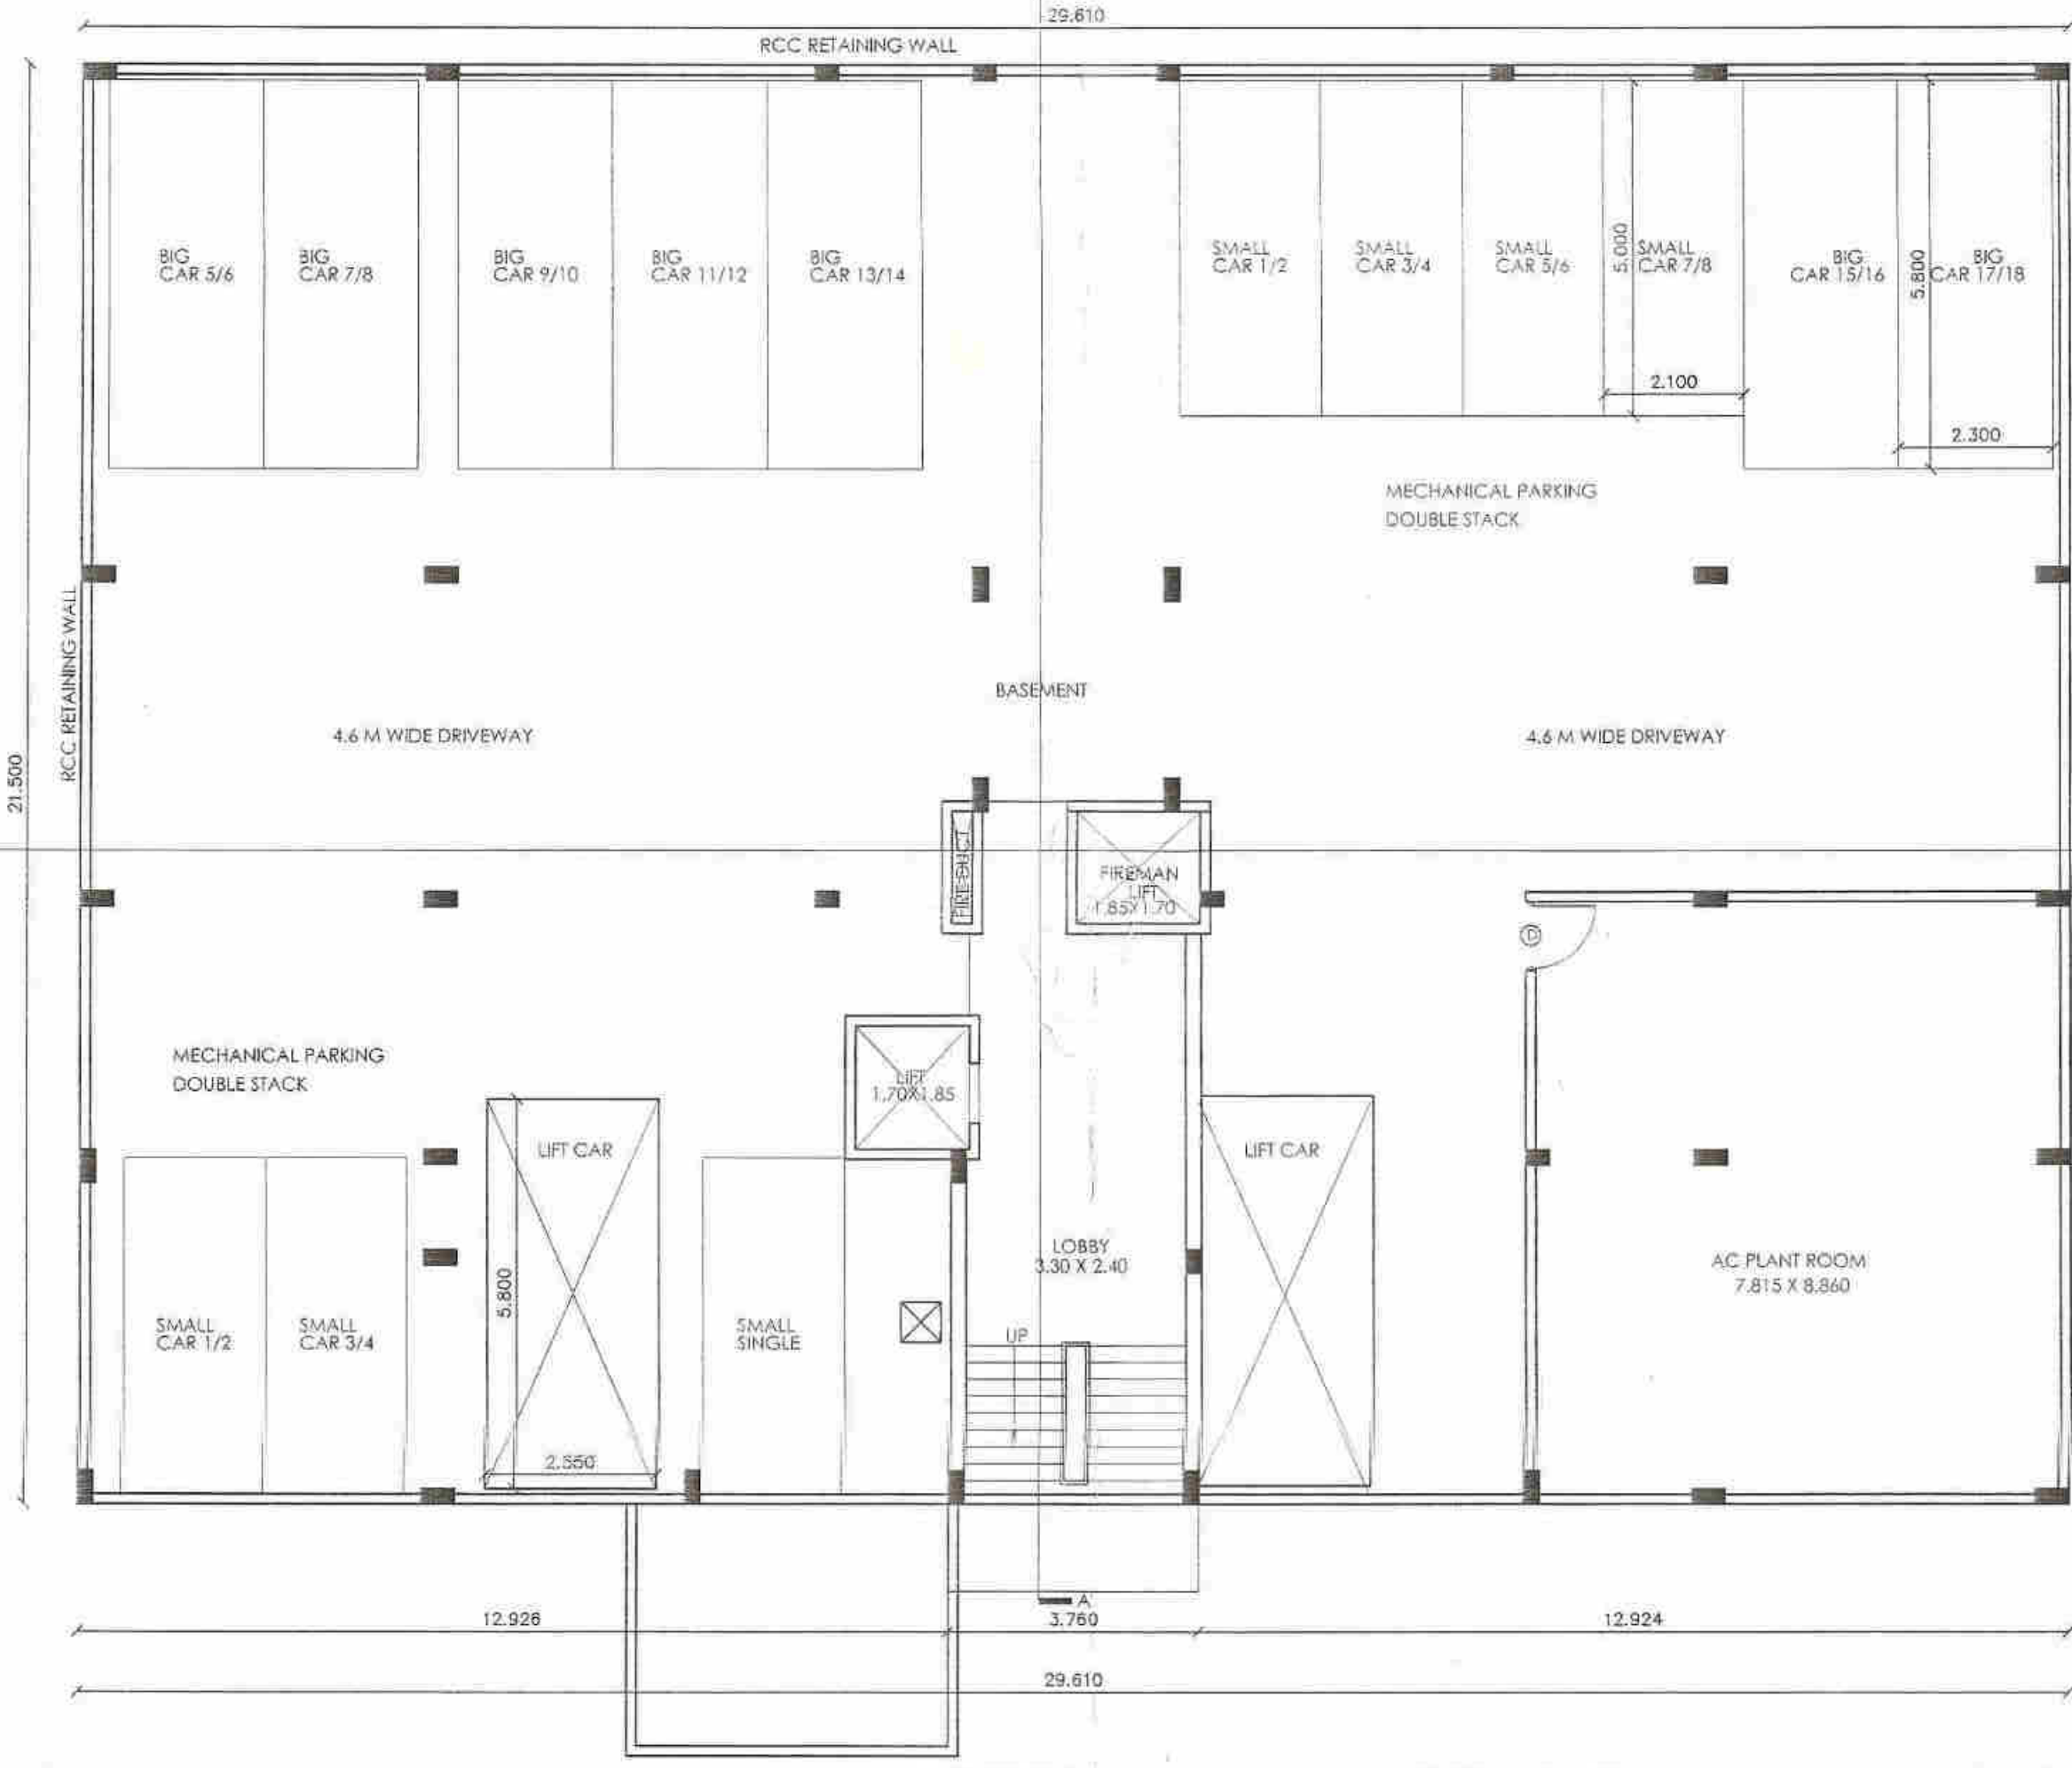


PROPOSED BASEMENT FLOOR PLAN
SCALE : 1:100

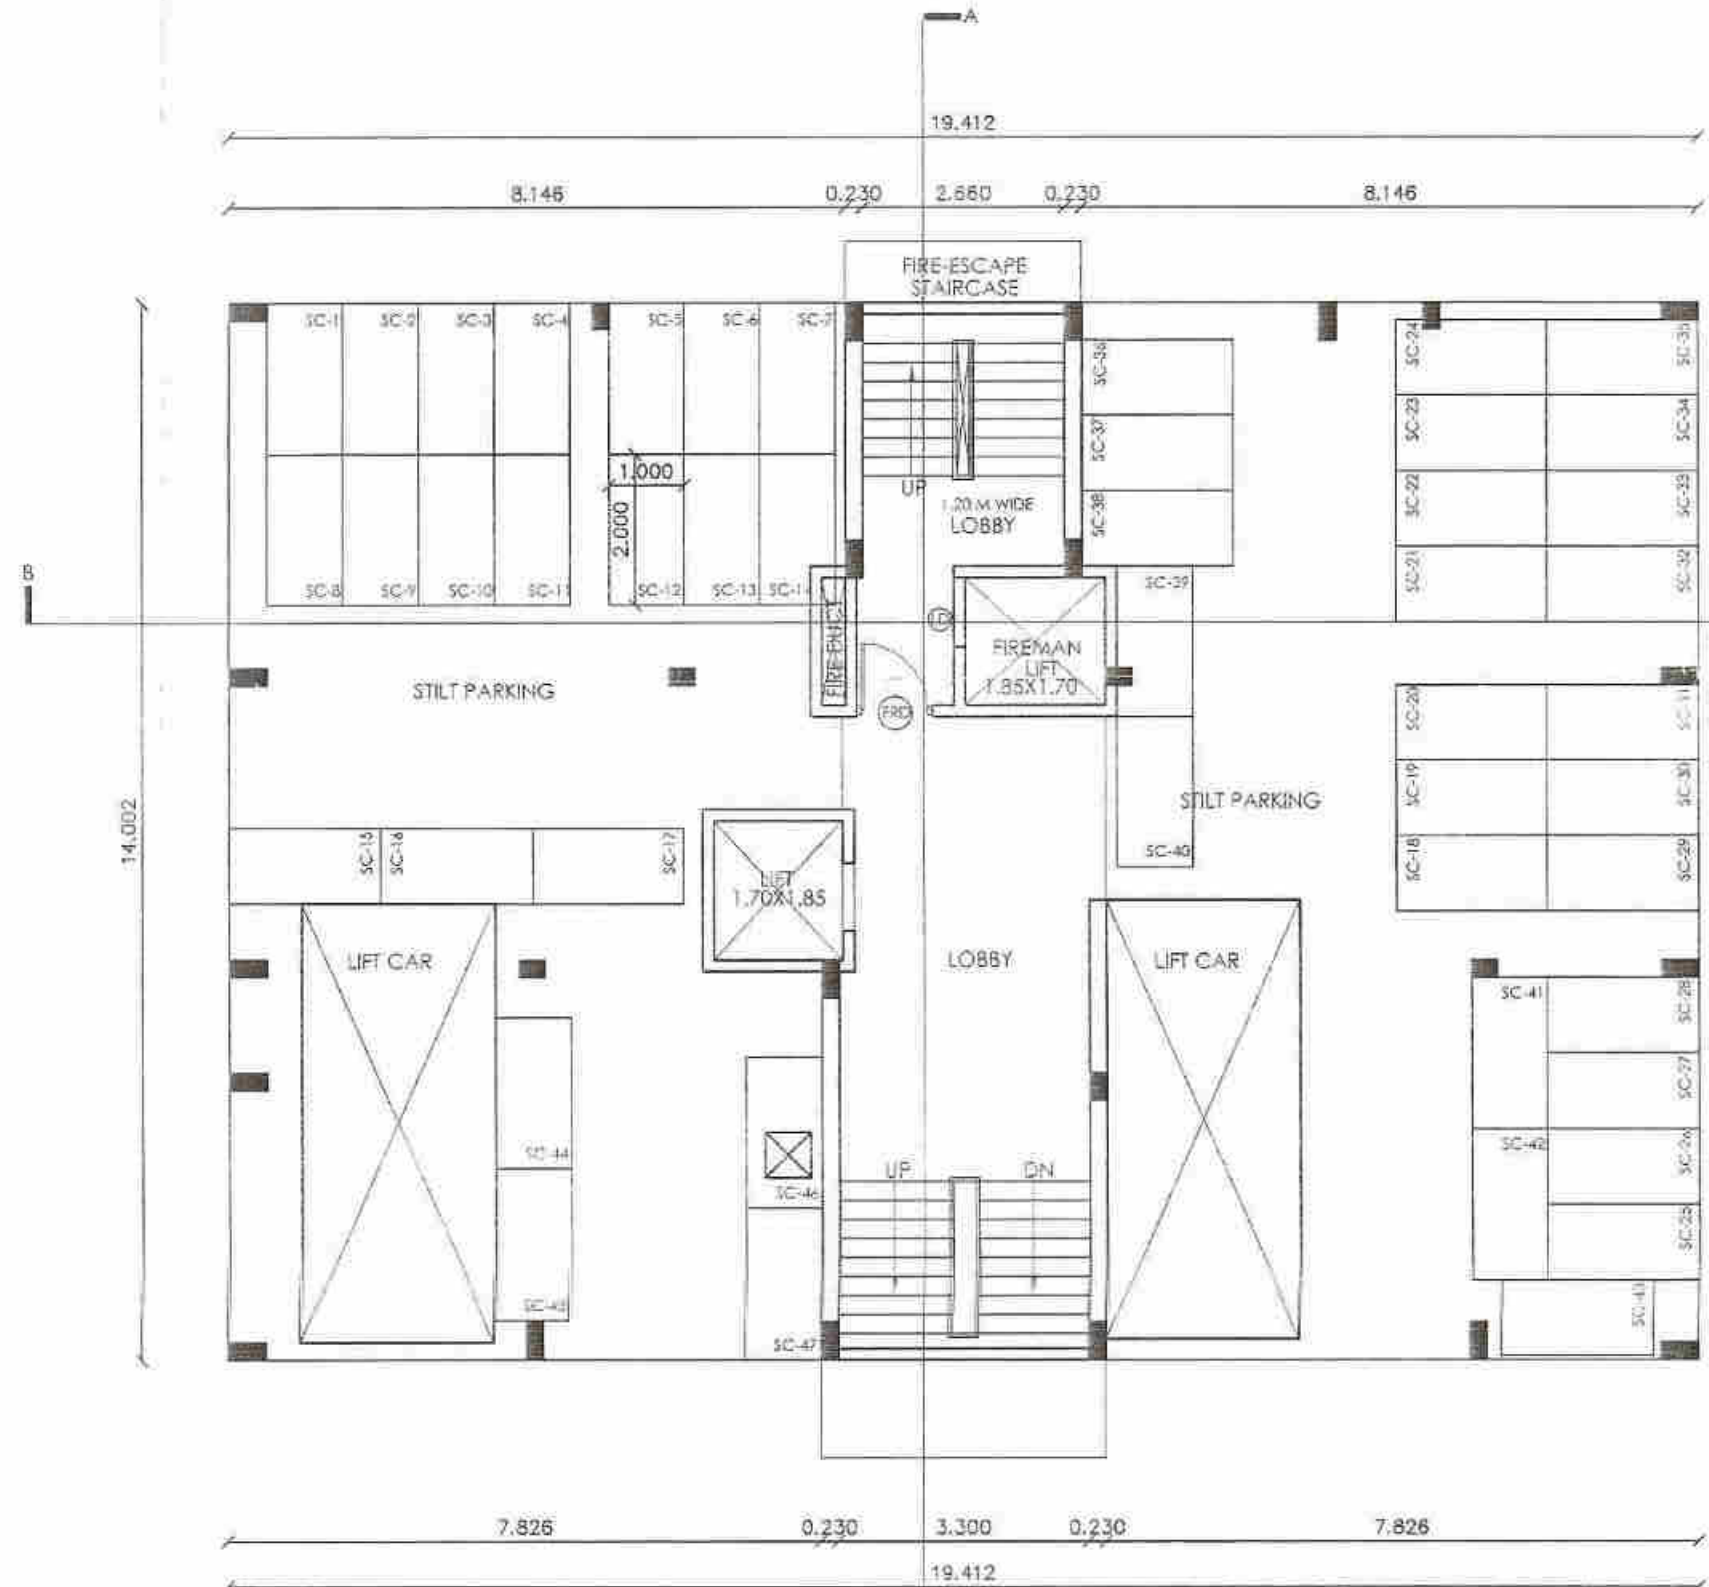


PROPOSED GROUND FLOOR PLAN
SCALE : 1:100

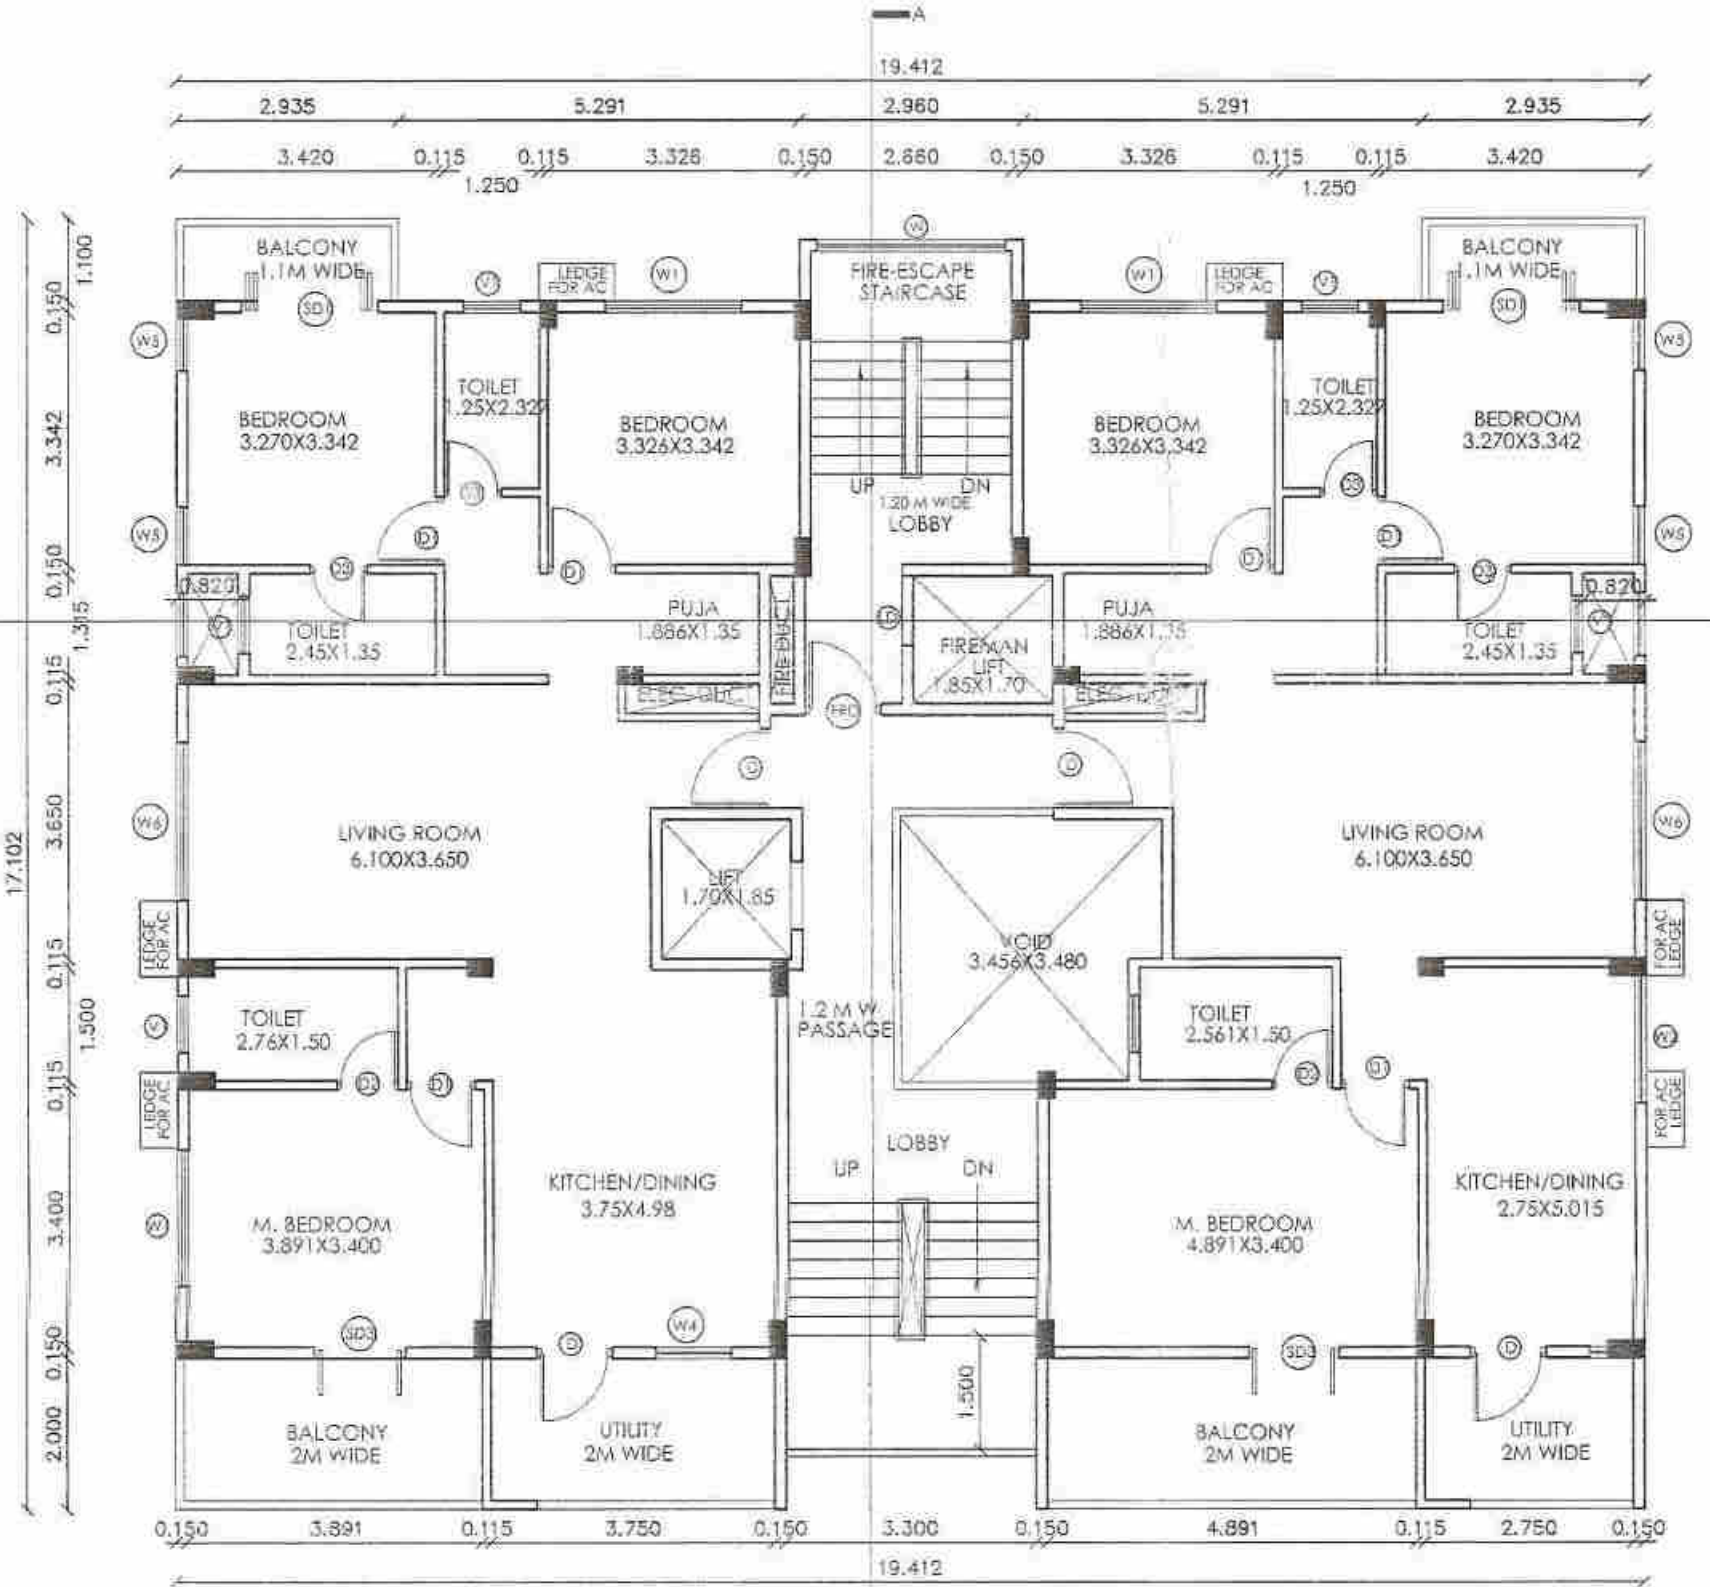


PROPOSED FIRST FLOOR PLAN
SCALE : 1:100

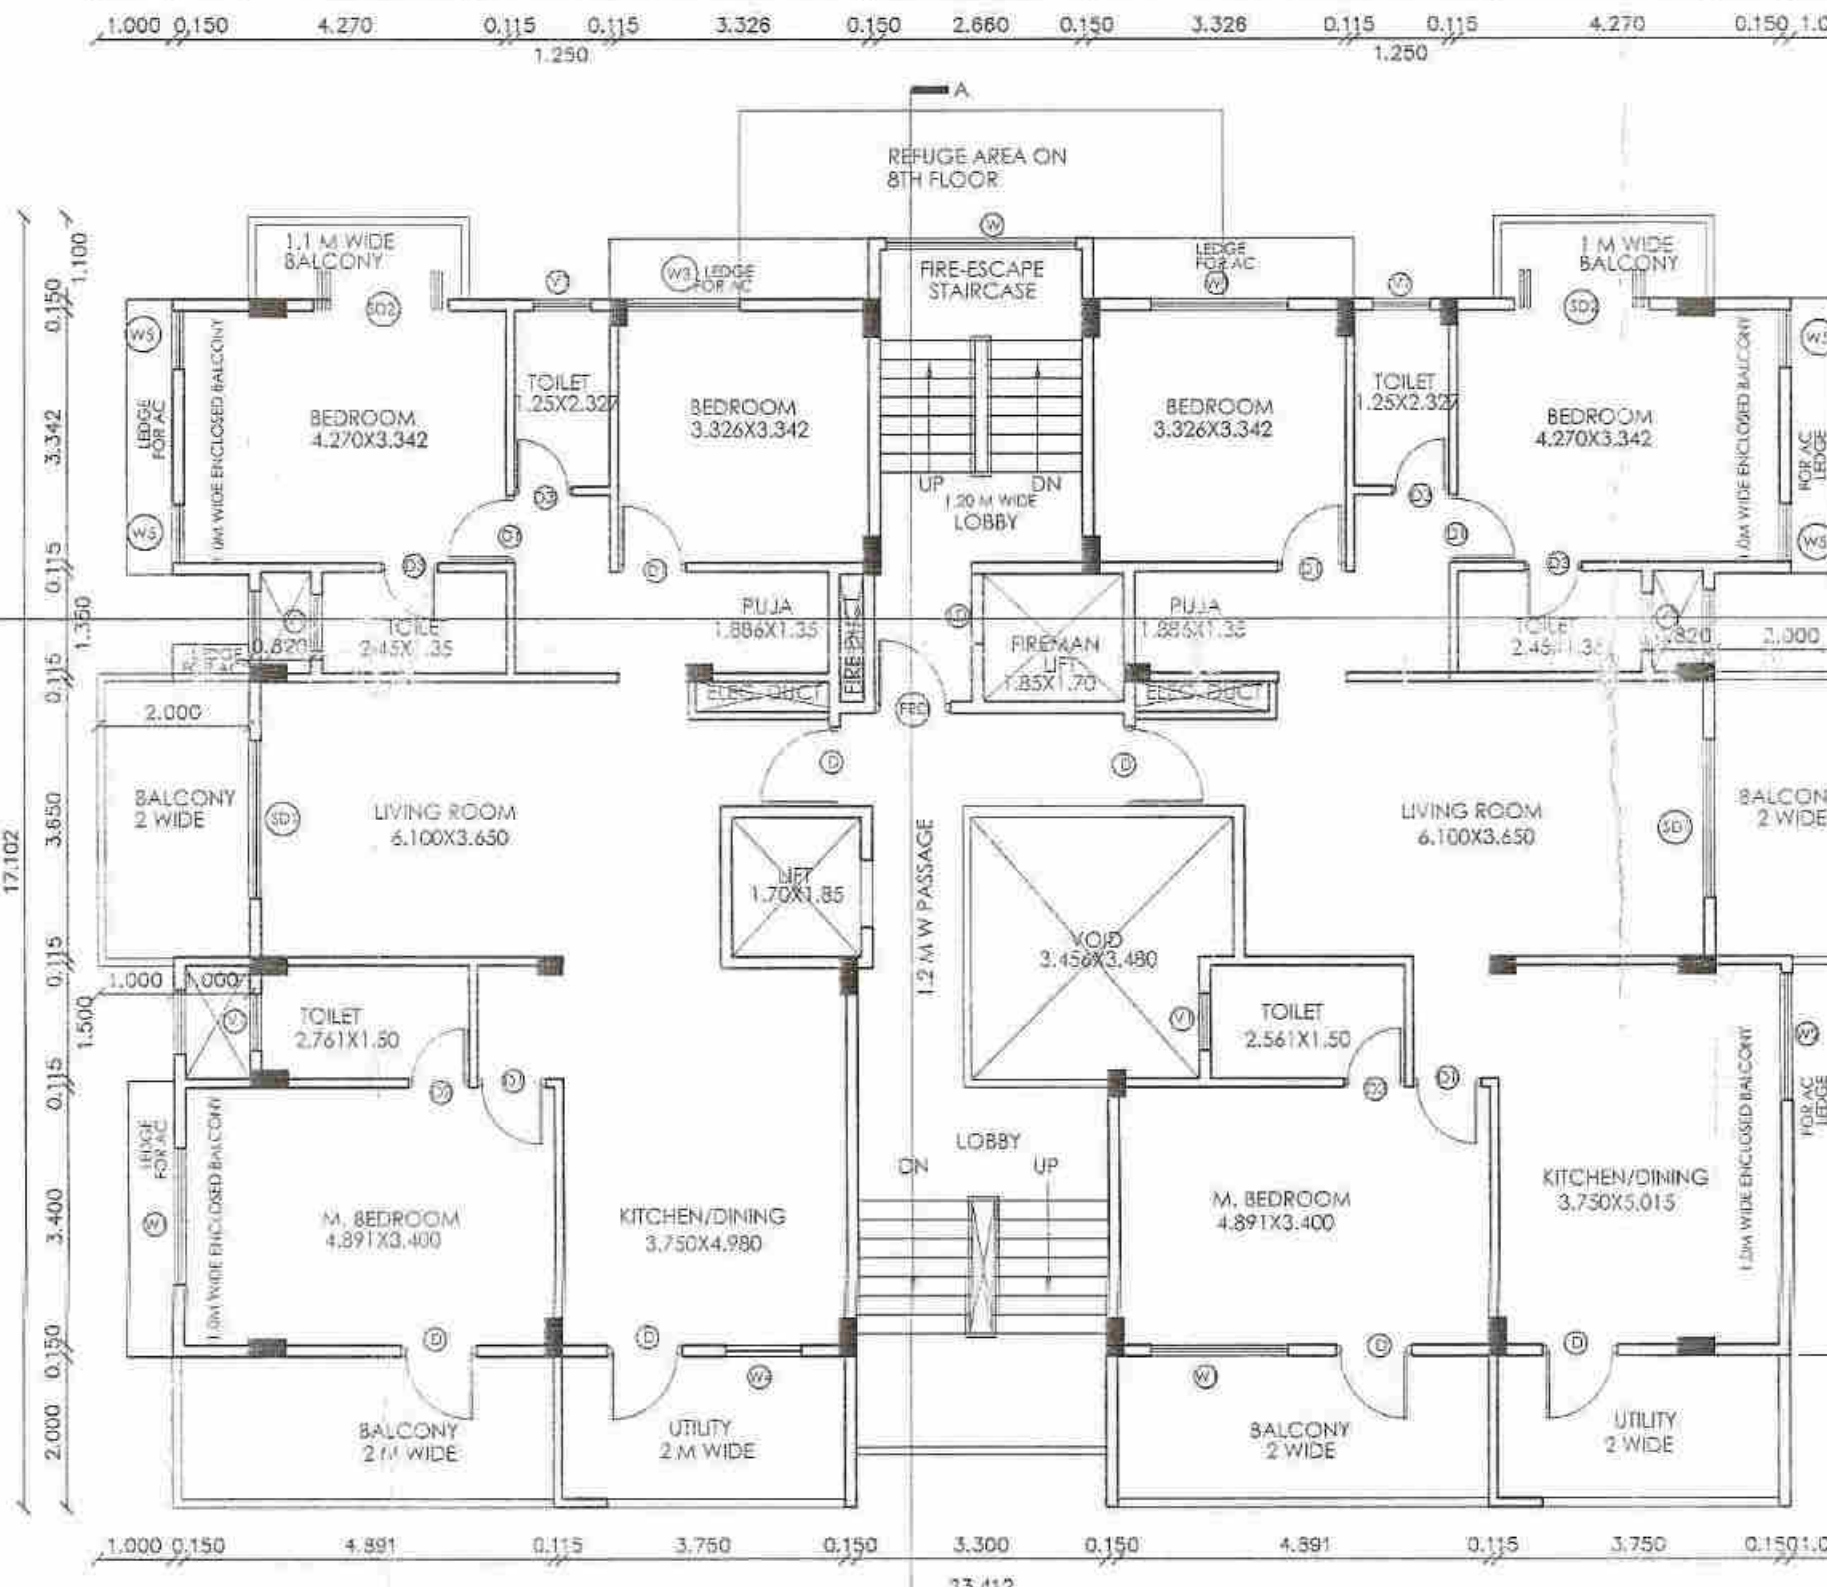


PROPOSED TYPICAL 2ND TO 11TH FLOOR PLAN
SCALE : 1:100

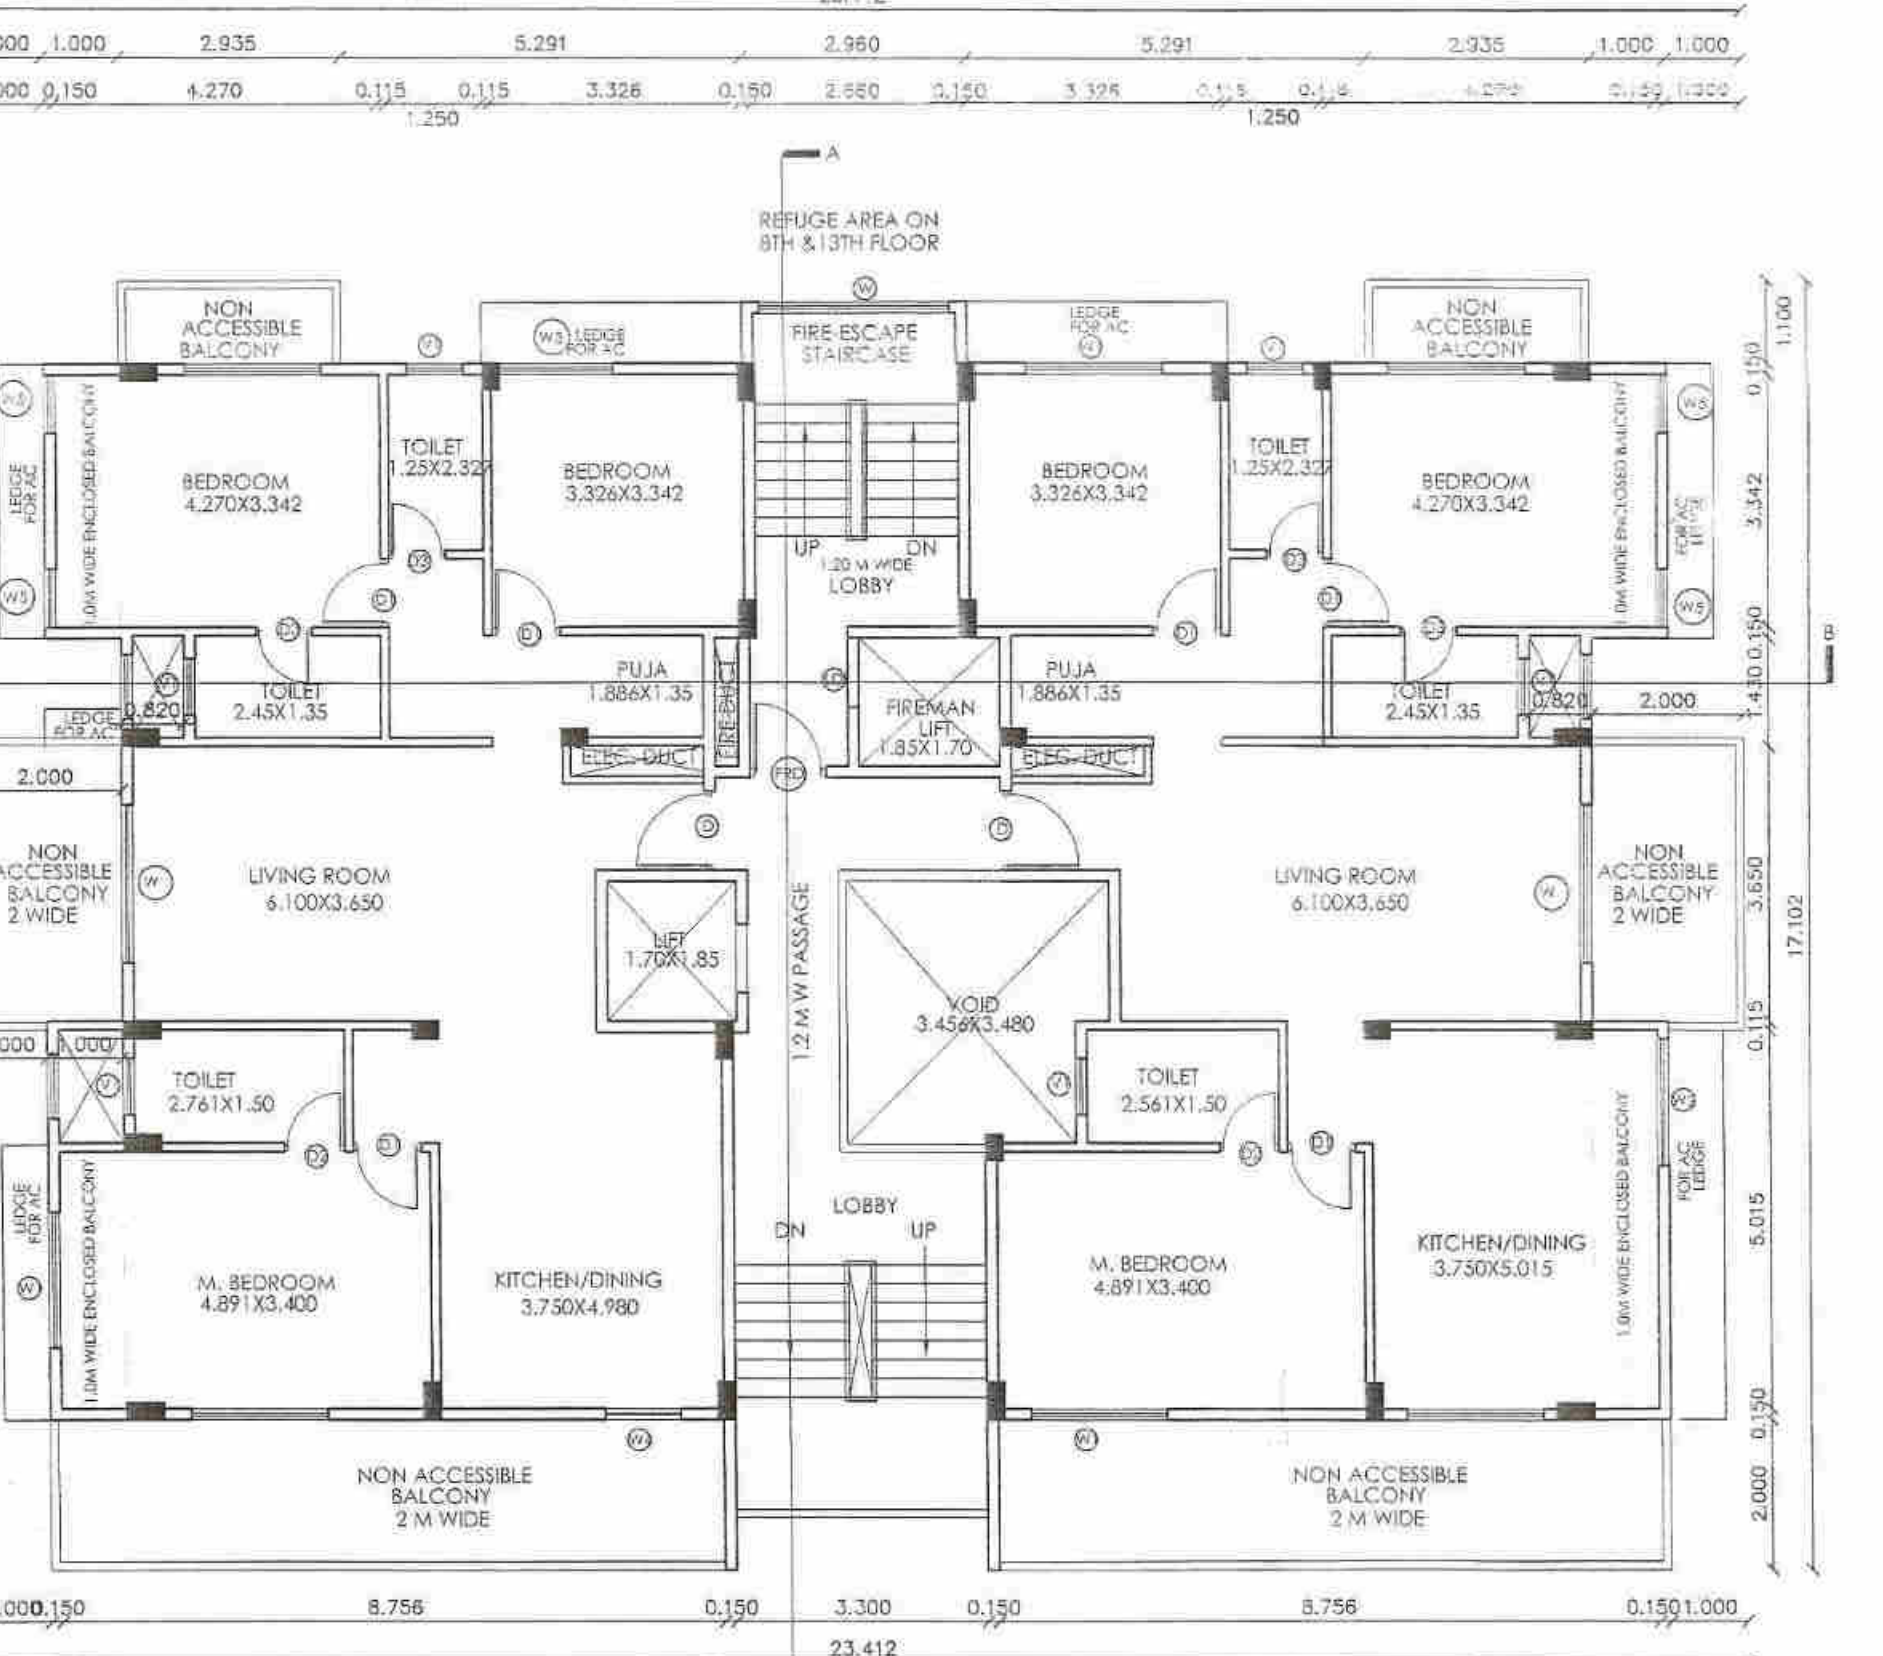


PROPOSED 12TH FLOOR PLAN
SCALE : 1:100

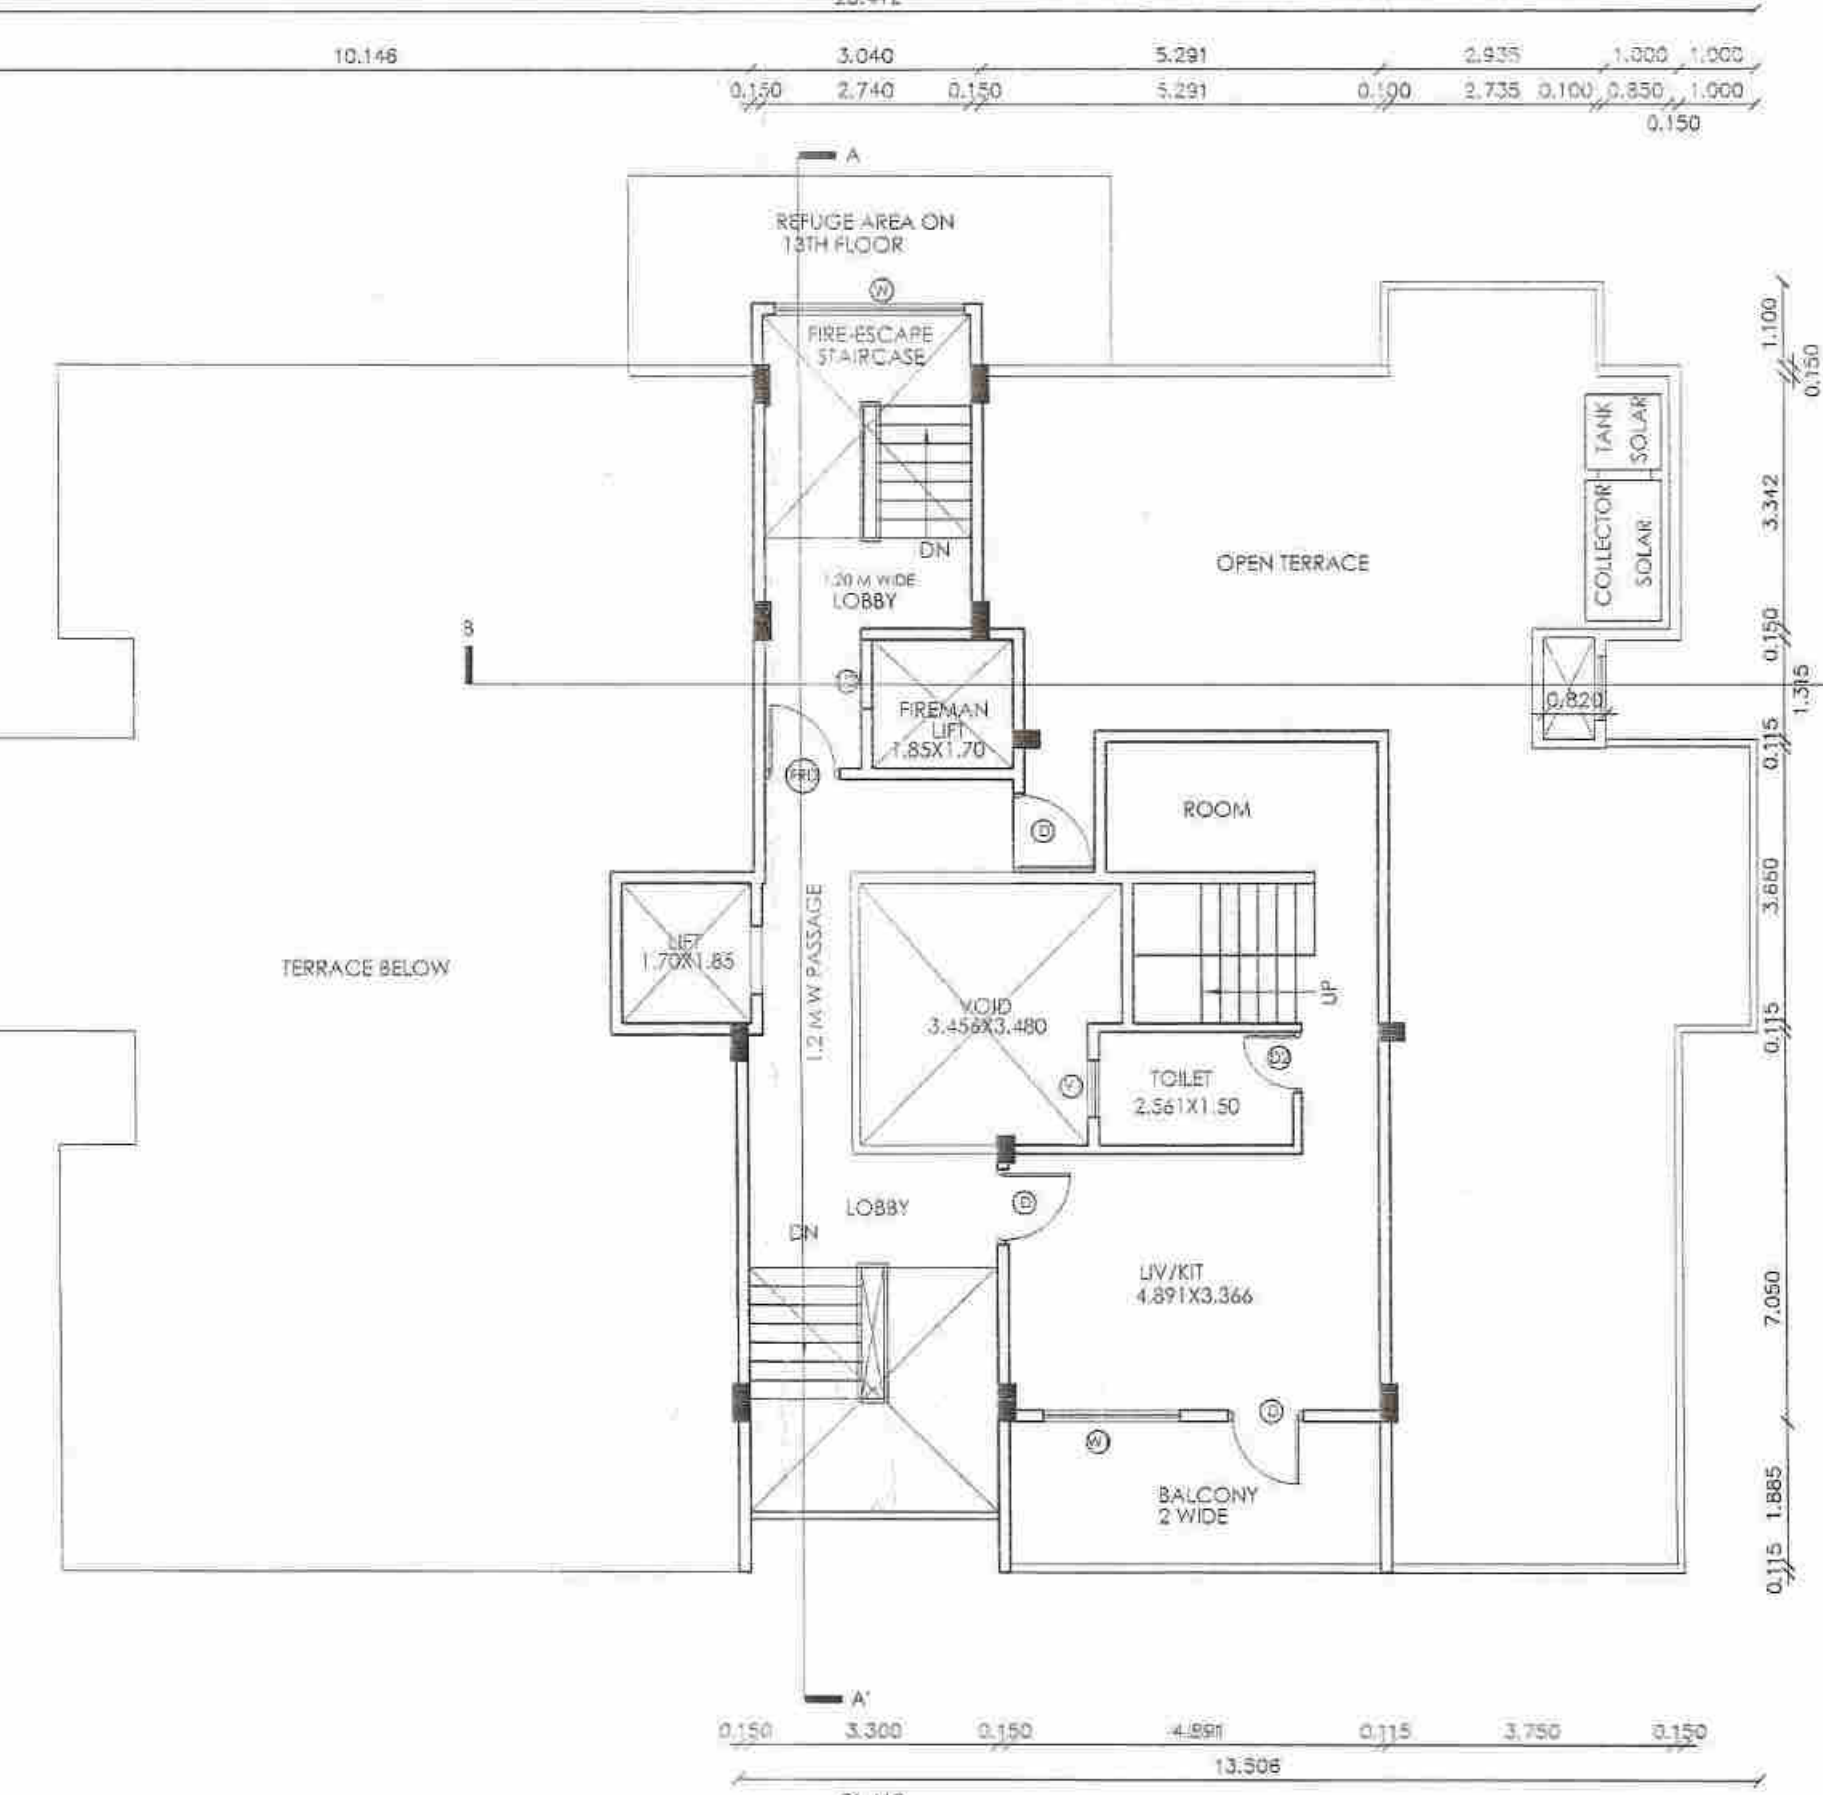


PROPOSED 13TH FLOOR PLAN
SCALE : 1:100

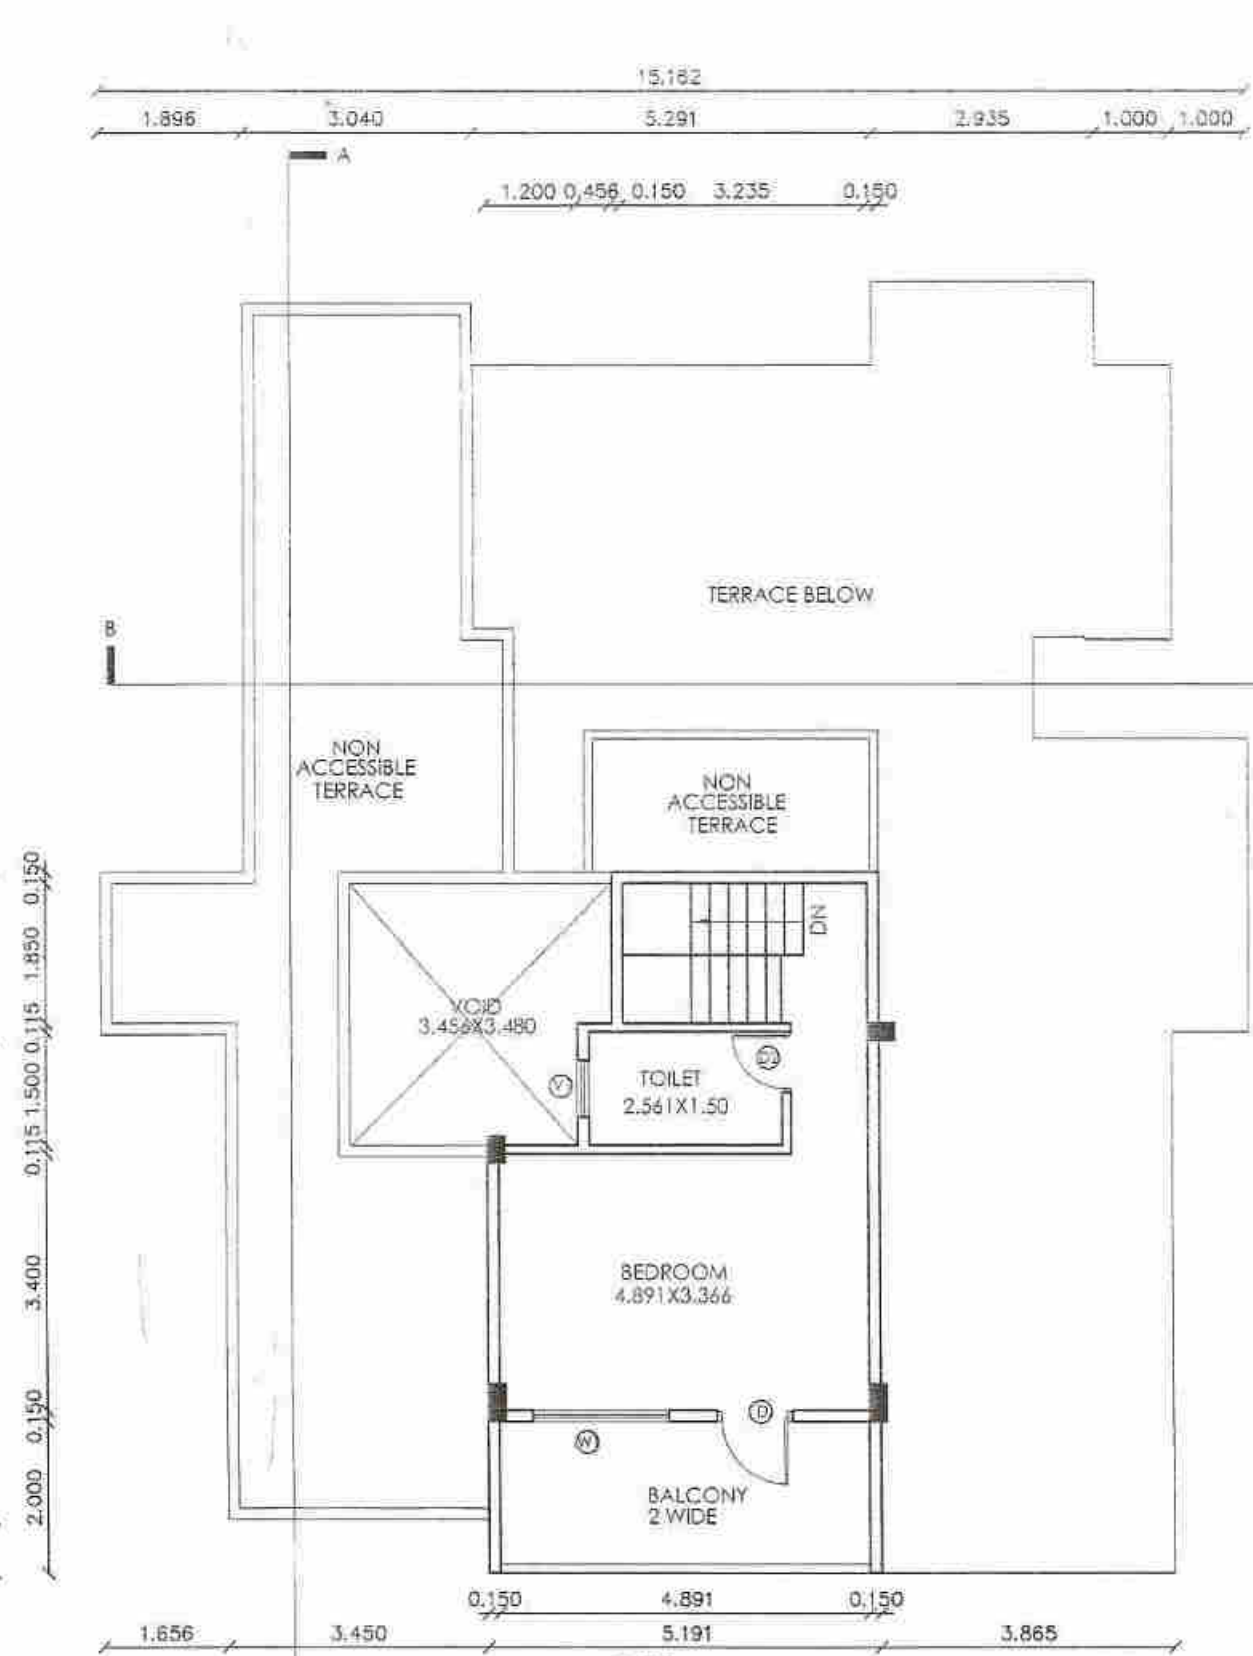


PROPOSED 14TH FLOOR PLAN
SCALE : 1:100

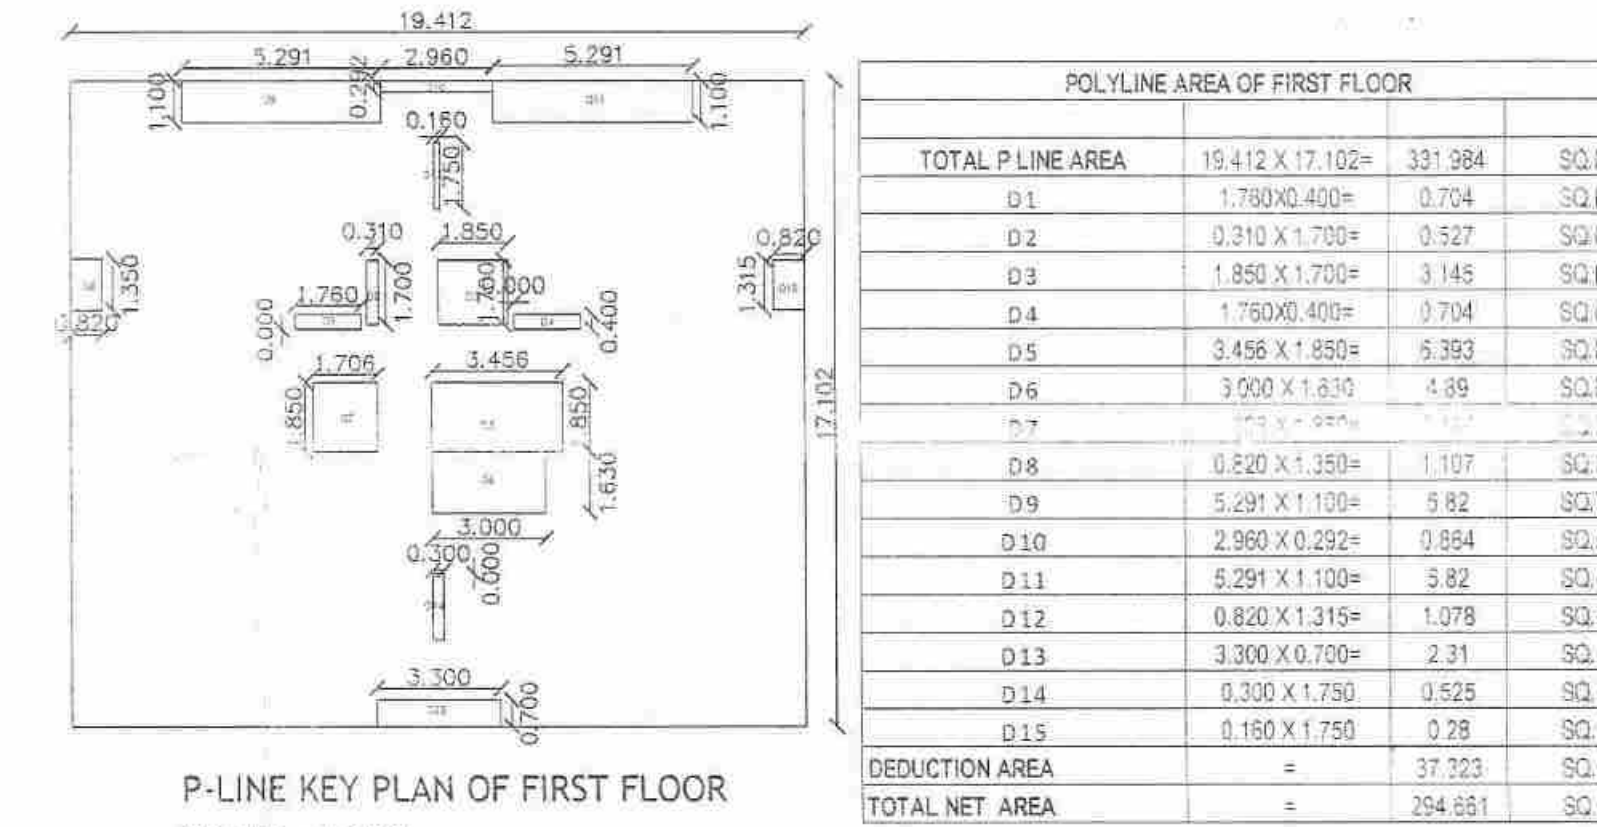

P-LINE KEY PLAN OF FIRST FLOOR
SCALE : 1:200

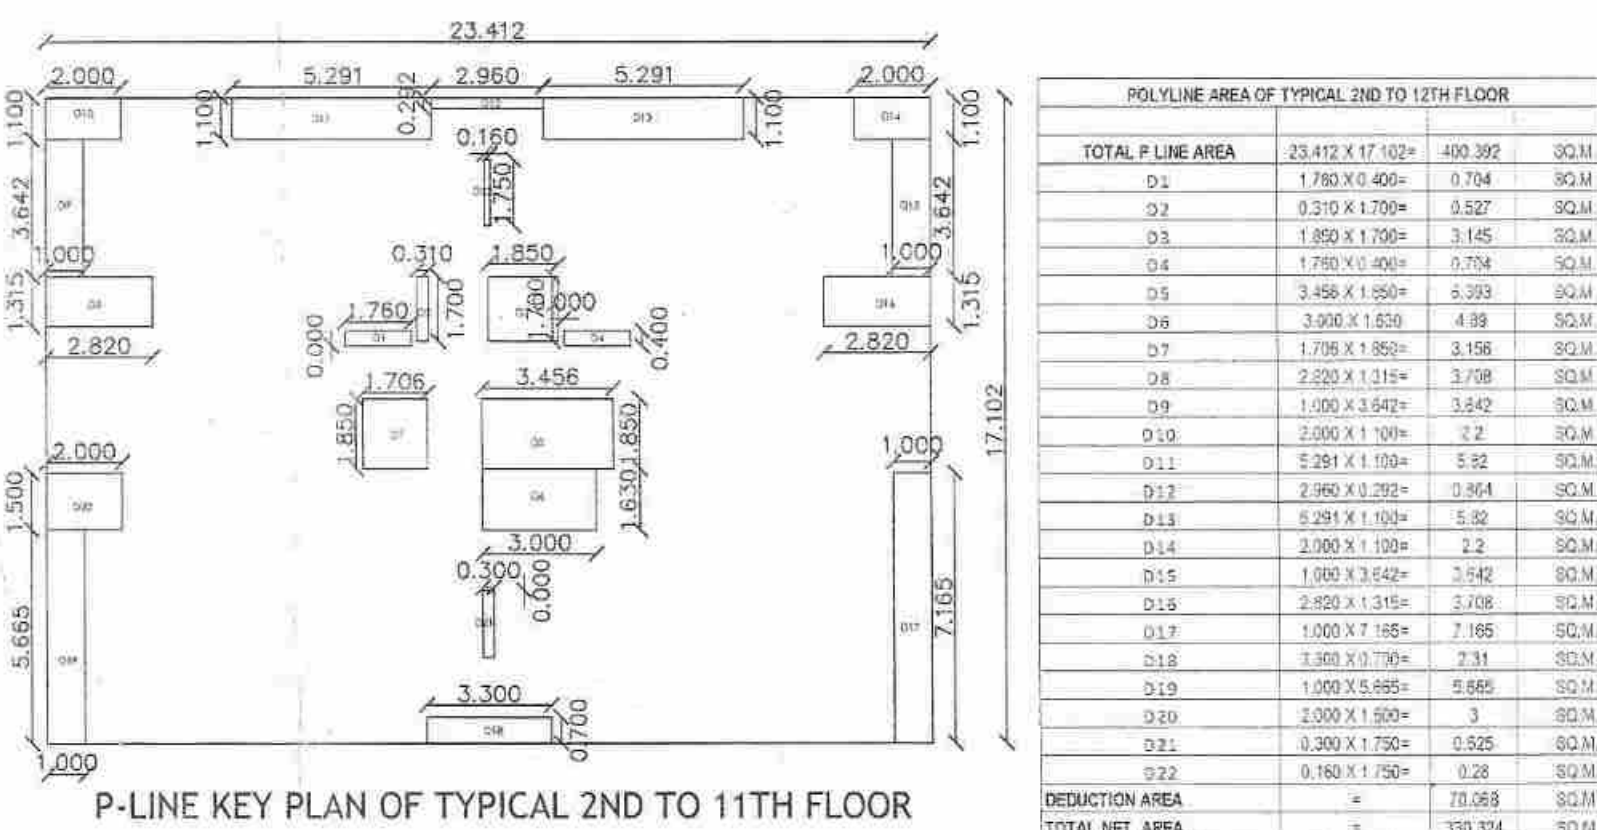


P-LINE KEY PLAN OF TYPICAL 2ND TO 11TH FLOOR
SCALE : 1:200

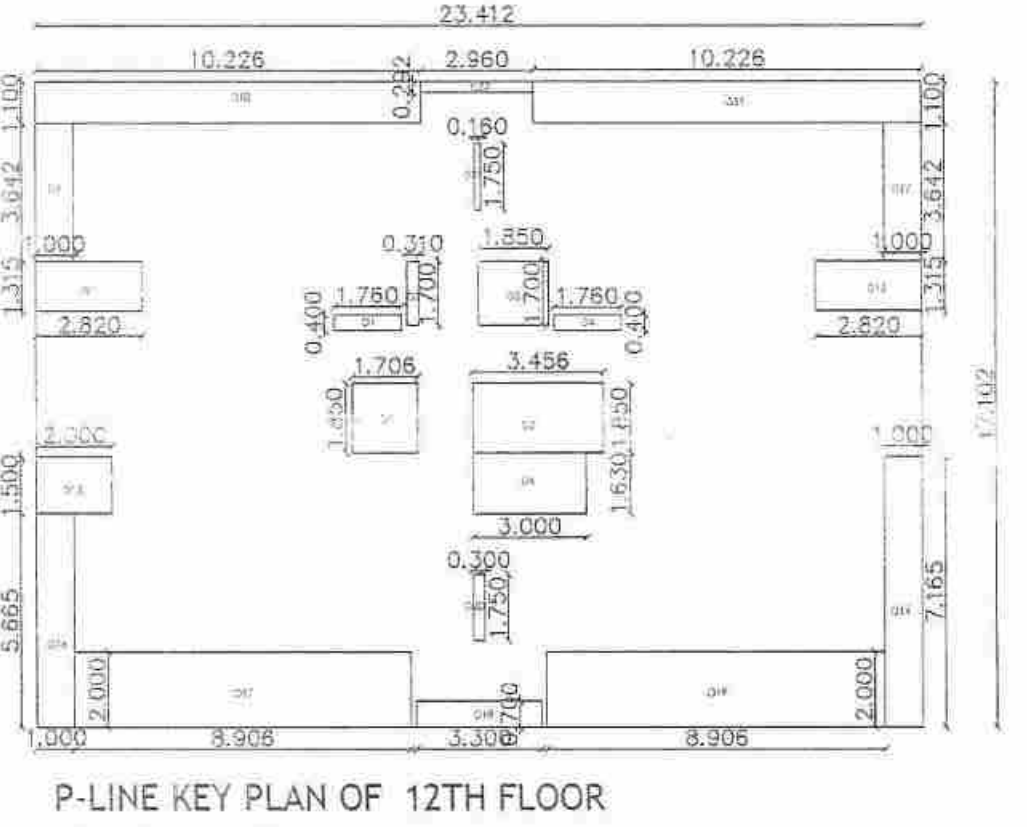

P-LINE KEY PLAN OF 12TH FLOOR
SCALE : 1:200



P-LINE KEY PLAN OF 13TH FLOOR
SCALE : 1:200

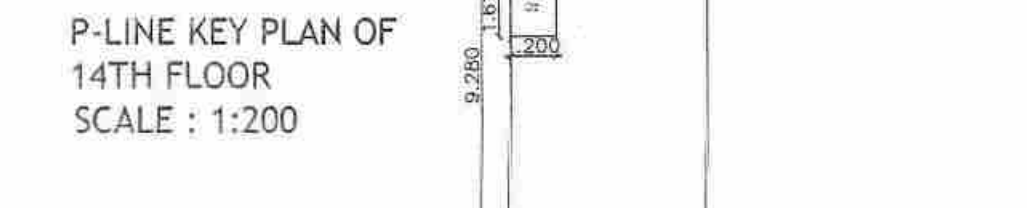

P-LINE KEY PLAN OF 14TH FLOOR
SCALE : 1:200

BUILT UP AREA CALCULATIONS:

TOTAL P-LINE AREA		23.412 X 17.102	400.362	SQ.M.
D1	1.780 X 4.400	7.832	0.704	SQ.M.
D2	0.310 X 1.700	0.527	0.027	SQ.M.
D3	1.850 X 1.700	3.145	0.281	SQ.M.
D4	1.780 X 4.400	7.832	0.704	SQ.M.
D5	3.458 X 1.850	6.386	0.571	SQ.M.
D6	3.000 X 1.300	3.900	0.349	SQ.M.
D7	1.708 X 1.850	3.150	0.281	SQ.M.
D8	3.820 X 1.315	5.013	0.450	SQ.M.
D9	1.000 X 1.842	1.842	0.166	SQ.M.
D10	10.258 X 1.10	11.284	1.017	SQ.M.
D11	12.268 X 1.10	13.495	1.218	SQ.M.
D12	1.000 X 1.342	1.342	0.120	SQ.M.
D13	2.800 X 1.115	3.122	0.281	SQ.M.
D14	1.000 X 1.10	1.100	0.099	SQ.M.
D15	2.000 X 1.50	3.000	0.270	SQ.M.
D16	3.458 X 1.850	6.386	0.571	SQ.M.
D17	8.500 X 0.30	2.550	0.229	SQ.M.
D18	3.300 X 0.700	2.310	0.209	SQ.M.
D19	3.458 X 1.850	6.386	0.571	SQ.M.
D20	3.300 X 1.30	4.290	0.386	SQ.M.
D21	0.180 X 1.750	0.315	0.028	SQ.M.
D22	2.900 X 0.202	0.586	0.053	SQ.M.
DEDUCTION AREA			119.8742	SQ.M.
TOTAL NET AREA			280.488	SQ.M.

TOTAL P-LINE AREA		15.182 X 17.102	259.63	SQ.M.
D1	3.040 X 3.302	10.031	0.904	SQ.M.
D2	1.850 X 1.700	3.145	0.281	SQ.M.
D3	3.898 X 1.350	5.252	0.473	SQ.M.
D4	3.458 X 1.850	6.386	0.571	SQ.M.
D5	1.810 X 1.300	2.353	0.213	SQ.M.
D6	1.708 X 1.850	3.150	0.281	SQ.M.
D7	1.658 X 1.30	2.156	0.195	SQ.M.
D8	3.458 X 1.850	6.386	0.571	SQ.M.
D9	4.868 X 1.10	5.355	0.482	SQ.M.
D10	10.258 X 1.10	11.284	1.017	SQ.M.
D11	0.928 X 2.20	2.062	0.187	SQ.M.
D12	2.200 X 1.80	3.960	0.355	SQ.M.
D13	0.180 X 1.350	0.243	0.022	SQ.M.
DEDUCTION AREA			188.893	SQ.M.
TOTAL NET AREA			70.737	SQ.M.

TOTAL P-LINE AREA		5.191 X 2.280	11.834	SQ.M.
D1	1.850 X 1.30	2.405	0.215	SQ.M.
D2	1.300 X 1.10	1.430	0.129	SQ.M.
DEDUCTION AREA			5.25	SQ.M.
TOTAL NET AREA			6.584	SQ.M.

OFFICE OF THE CORPORATION OF THE CITY NAGPUR
Building Permit No. 26/10/18/18/2005
THROU 496 Date: 26.10.2018
SANCTIONED
Subject to conditions mentioned in the building Permit
THROU MR.SRIKANT PARTHASARTHY SAMPATH (CONSTITUTED POWER OF ATTORNEY)
PROPRIETER PRIME RESIDENCES

REFERENCE		LAND USE AS PER SANCTIONS DEVELOPMENT PLAN	LOCATION OF PLOT	Zone	PROP. BUILD. IS SUBMITTED AS PER PLAN	PLOT BOUNDRY SHOWN IN THUS PROPOSED CONSTRUCTION SHOWN IN THUS	EXISTING CONST. TO BE RETAINED IN THUS	EXISTING CONSTRUCTION DEMOLISHED SHOWN IN THUS	NAME OF OWNER	SIGN	DIRECTION
MR.SRIKANT PARTHASARTHY SAMPATH (CONSTITUTED POWER OF ATTORNEY) PROPRIETER PRIME RESIDENCES											
ARCHITECTS SIGN											
Raviraj L. Sarwate											
PREVIOUS SANCTION PERMIT NO. CS /4695/9478 DT. 19.03.75											
DRAWING SHEET NO.											

TOTAL P-LINE AREA		15.182 X 17.102	259.63	SQ.M.
D1	3.040 X 3.302	10.031	0.904	SQ.M.
D2	1.850 X 1.700	3.145	0.281	SQ.M.
D3	3.898 X 1.350	5.252	0.473	SQ.M.
D4	3.458 X 1.850	6.386	0.571	SQ.M.
D5	1.810 X 1.300	2.353	0.213	SQ.M.
D6	1.708 X 1.850	3.150	0.281	SQ.M.
D7	1.658 X 1.30	2.156	0.195	SQ.M.
D8	3.458 X 1.850	6.386	0.571	SQ.M.
D9	4.868 X 1.10	5.355	0.482	SQ.M.
D10	10.258 X 1.10	11.284	1.017	SQ.M.
D11	0.928 X 2.20	2.062	0.187	SQ.M.
D12	2.200 X 1.80	3.960	0.355	SQ.M.
D13	0.180 X 1.350	0.243	0.022	SQ.M.
DEDUCTION AREA			188.893	SQ.M.
TOTAL NET AREA			70.737	SQ.M.

TOTAL P-LINE AREA		5.191 X 2.280	11.834	SQ.M.
D1	1.850 X 1.30	2.405	0.215	SQ.M.
D2	1.300 X 1.10	1.430	0.129	SQ.M.
DEDUCTION AREA			5.25	SQ.M.
TOTAL NET AREA			6.584	SQ.M.

TOTAL P-LINE AREA		23.412 X 17.102	400.362	SQ.M.
D1	1.780 X 4.400	7.832	0.704	SQ.M.
D2	0.310 X 1.700	0.527	0.027	SQ.M.
D3	1.850 X 1.700	3.145	0.281	SQ.M.
D4	1.780 X 4.400	7.832	0.704	SQ.M.
D5	3.458 X 1.850	6.386	0.571	SQ.M.
D6	3.000 X 1.300	3.900	0.349	SQ.M.
D7	1.708 X 1.850	3.150	0.281	SQ.M.
D8	3.820 X 1.315	5.013	0.450	SQ.M.
D9	1.000 X 1.842	1.842	0.166	SQ.M.
D10	10.258 X 1.10	11.284	1.017	SQ.M.
D11	12.268 X 1.10	13.495	1.218	SQ.M.
D12	1.000 X 1.342	1.342	0.120	SQ.M.
D13	2.800 X 1.115	3.122	0.281	SQ.M.
D14	1.000 X 1.10	1.100	0.099	SQ.M.
D15	2.000 X 1.50	3.000	0.270	SQ.M.
D16	3.458 X 1.850	6.386	0.571	SQ.M.
D17	8.500 X 0.30	2.550	0.229	SQ.M.
D18	3.300 X 0.700	2.310	0.209	SQ.M.
D19	3.458 X 1.850	6.386	0.571	SQ.M.
D20	3.300 X 1.30	4.290	0.386	SQ.M.
D21	0.180 X 1.750	0.315	0.028	SQ.M.
D22	2.900 X 0.202	0.586	0.053	SQ.M.
DEDUCTION AREA			119.8742	SQ.M.
TOTAL NET AREA			280.488	SQ.M.

TOTAL P-LINE AREA		15.182 X 17.102	259.63	SQ.M.
D1	3.040 X 3.302	10.031	0.904	SQ.M.
D2	1.850 X 1.700	3.145	0.281	SQ.M.
D3	3.898 X 1.350	5.252	0.473	SQ.M.
D4	3.458 X 1.850	6.386	0.571	SQ.M.
D5	1.810 X 1.300	2.353	0.213	SQ.M.
D6	1.708 X 1.850	3.150	0.281	SQ.M.
D7	1.658 X 1.30	2.156	0.195	SQ.M.
D8	3.458 X 1.850	6.386	0.571	SQ.M.
D9	4.868 X 1.10	5.355	0.482	SQ.M.
D10	10.258 X 1.10	11.284	1.017	SQ.M.
D11	0.928 X 2.20	2.062	0.187	SQ.M.
D12	2.200 X 1.80	3.960	0.355	SQ.M.
D13	0.180 X 1.350	0.243	0.022	SQ.M.
DEDUCTION AREA			188.893	SQ.M.
TOTAL NET AREA			70.737	SQ.M.

TOTAL P-LINE AREA		5.191 X 2.280	11.834	SQ.M.
D1	1.850 X 1.30	2.405	0.215	SQ.M.
D2	1.300 X 1.10	1.430	0.129	SQ.M.
DEDUCTION AREA			5.25	SQ.M.
TOTAL NET AREA			6.584	SQ.M.

TOTAL P-LINE AREA		23.412 X 17.102	400.362	SQ.M.
D1	1.780 X 4.400	7.832	0.704	SQ.M.
D2	0.310 X 1.700	0.527	0.027	SQ.M.
D3	1.850 X 1.700	3.145	0.281	SQ.M.
D4	1.780 X 4.400	7.832	0.704	SQ.M.
D5	3.458 X 1.850	6.386	0.571	SQ.M.
D6	3.000 X 1.300	3.900	0.349	SQ.M.
D7	1.708 X 1.850	3.150	0.281	SQ.M.
D8	3.820 X 1.315	5.013	0.450	SQ.M.
D9	1.000 X 1.842	1.842	0.166	SQ.M.
D10	10.258 X 1.10	11.284	1.017	SQ.M.
D11	12.268 X 1.10	13.495	1.218	SQ.M.
D12	1.000 X 1.342	1.342	0.120	SQ.M.
D13	2.800 X 1.115	3.122	0.281	SQ.M.
D14	1.000 X 1.10	1.100	0.099	SQ.M.
D15	2.000 X 1.50	3.000	0.270	SQ.M.
D16	3.458 X 1.850	6.386	0.571	SQ.M.
D17	8.500 X 0.30	2.550	0.229	SQ.M.
D18	3.300 X 0.700	2.310	0.209	SQ.M.
D19	3.458 X 1.850	6.386	0.571	SQ.M.
D20	3.300 X 1.30	4.290	0.386	SQ.M.
D21	0.180 X 1.750	0.315	0.028	SQ.M.
D22	2.900 X 0.202	0.586	0.053	SQ.M.
DEDUCTION AREA			119.8742	SQ.M.
TOTAL NET AREA			280.488	SQ.M.

TOTAL P-LINE AREA		5.191 X 2.280	11.834	SQ.M.
D1	1.850 X 1.30	2.405	0.215	SQ.M.
D2	1.300 X 1.10	1.430	0.129	SQ.M.
DEDUCTION AREA			5.25	SQ.M.
TOTAL NET AREA			6.584	SQ.M.

TOTAL P-LINE AREA		23.412 X 17.102	400.362	SQ.M.
D1	1.780 X 4.400	7.832	0.704	SQ.M.
D2	0.310 X 1.700	0.527	0.027	SQ.M.
D3	1.850 X 1.700	3.145	0.281	SQ.M.
D4	1.780 X 4.400	7.832	0.704	SQ.M.
D5	3.458 X 1.850	6.386	0.571	SQ.M.
D6	3.000 X 1.300	3.900	0.349	SQ.M.
D7	1.708 X 1.850	3.150	0.281	SQ.M.
D8	3.820 X 1.315	5.013	0.450	SQ.M.
D9	1.000 X 1.842	1.842	0.166	SQ.M.
D10	10.258 X 1.10	11.284	1.017	SQ.M.
D11	12.268 X 1.10	13.495	1.218	SQ.M.
D12	1.000 X 1.342	1.342	0.120	SQ.M.
D13	2.800 X 1.115	3.122	0.281	SQ.M.
D14	1.000 X 1.10	1.100	0.099	SQ.M.
D15	2.000 X 1.50	3.000	0.270	SQ.M.
D16	3.458 X 1.850	6.386	0.571	SQ.M.
D17	8.500 X 0.30	2.550	0.229	SQ.M.
D18	3.300 X 0.700	2.310	0.209	SQ.M.
D19	3.458 X 1.850	6.386	0.571	SQ.M.
D20	3.300 X 1.30	4.290	0.386	SQ.M.
D21	0.180 X 1.750	0.315	0.028	SQ.M.
D22	2.900 X 0.202	0.586	0.053	SQ.M.
DEDUCTION AREA			119.8742	SQ.M.
TOTAL NET AREA			280.488	SQ.M.

