


OFFICE OF THE NAGPUR IMPROVEMENT TRUST
Building Permit No. 16/00/ND/000338/2023/2/NO-205202728/1030
Date: 21/12/2023
SANCTIONED
Building Order (West)
Nagpur Improvement Trust


OFFICE OF THE CORPORATION
OF THE CITY OF NAGPUR
(PRESERVICE)
No Objection Certificate hereby issued
by Fire Service Dept. for the proposed
construction.
The scope of this approval is Restricted
to Fire Protection arrangements only.
Please see conditions mentioned
in the N.O.C. Certificate.
N.O.C. No. 16/00/ND/000338/2023/2/NO-205202728/1030
Date: 21/12/2023
Fire Service N.M.C. Nagpur

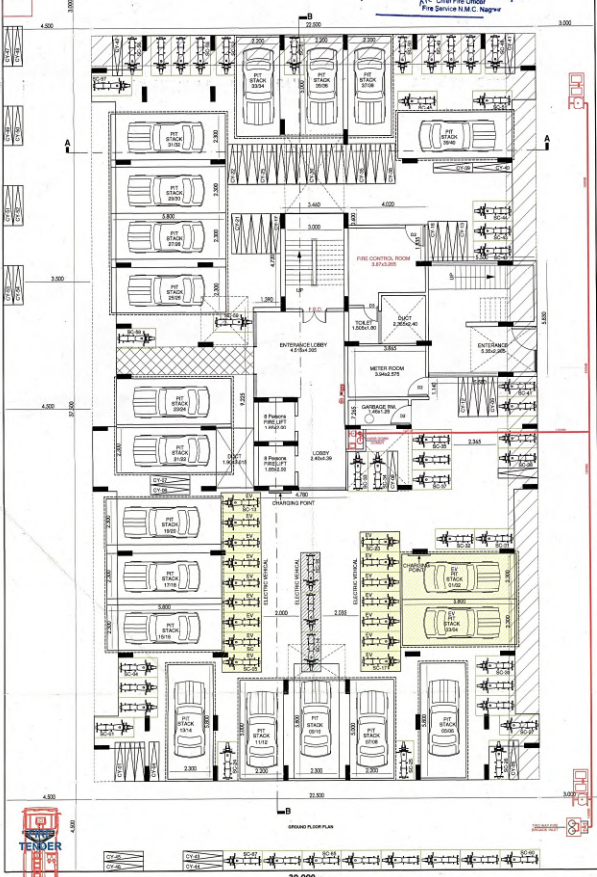

GROUND FLOOR PLAN
SCALE 1:100

FORM OF STATEMENT 2 (SR. NO. 3-1)

BUILDING NO.	FLOOR NO.	TOTAL BUILT UP AREA OF FLOOR, AS PER EXISTING CONSTRUCTION
1	GROUND FLOOR	111,906 SQ.M.
2	1ST FL.	778,229 SQ.M.
3	2ND FL.	793,139 SQ.M.
4	3RD FL.	793,139 SQ.M.
5	4TH FL.	793,139 SQ.M.
6	5TH FL.	793,139 SQ.M.
7	6TH FL.	793,139 SQ.M.
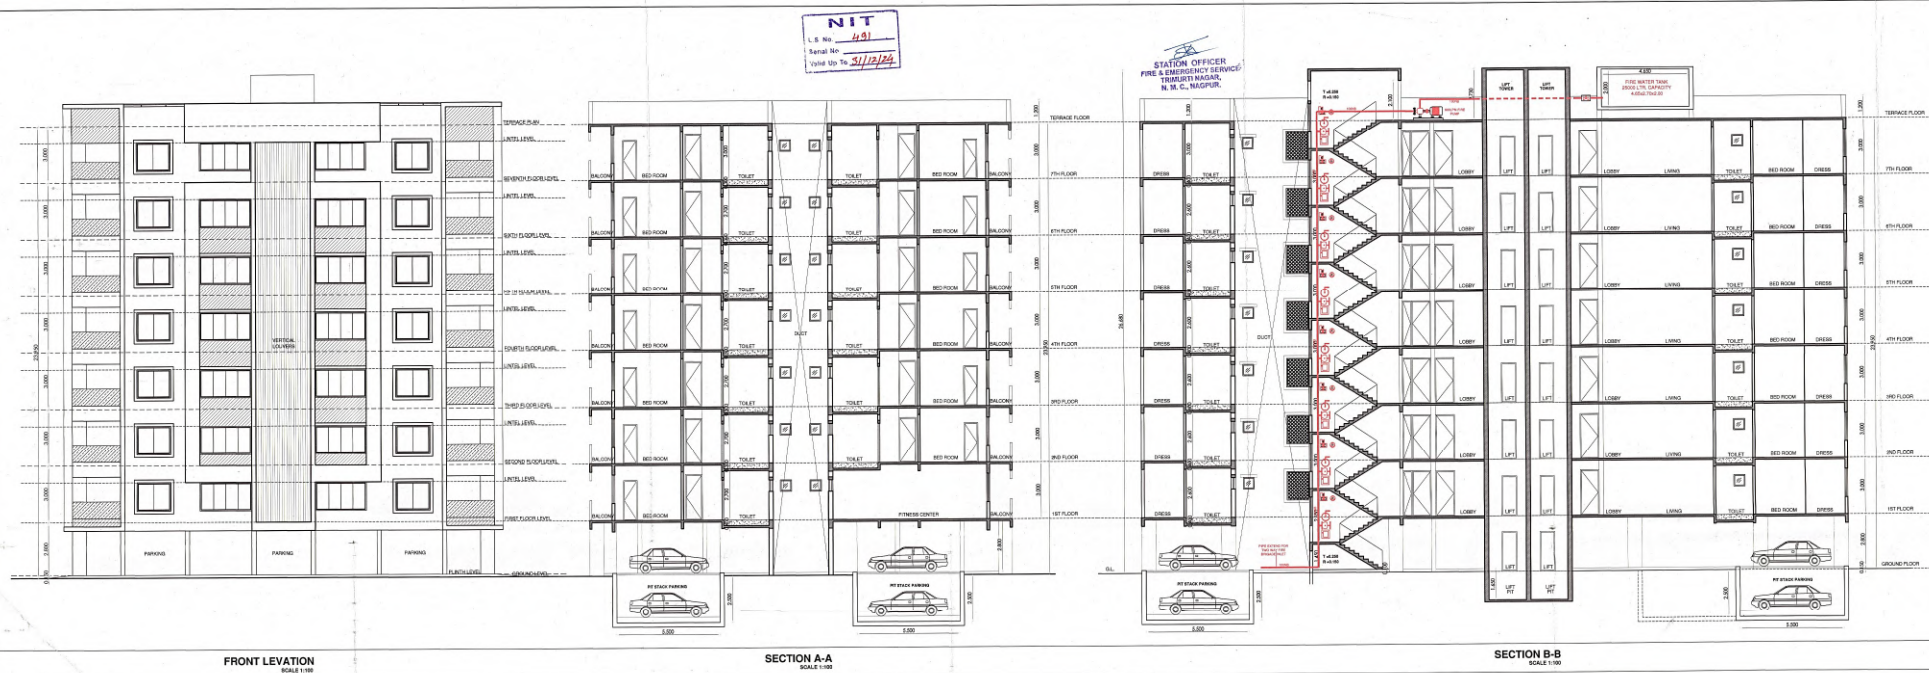

FRONT ELEVATION
SCALE 1:100

SECTION A-A
SCALE 1:100

SECTION B-B
SCALE 1:100

PROPOSED SITE



GOOGLE IMAGE



DP SHEET NO-22 (N.T.S.)

PROPOSED SITE

Subject to condition of
N.O.C. from AP/PP/Authority
DL-11/05/23

Subject to the condition as per
Regulation letter of 21/10/24

ROOF RAINWATER HARVESTING SYSTEM
SHOULD BE PROVIDED WITHIN PLOT AREA

OFFICE OF THE CORPORATION
OF THE CITY OF NAGPUR.

Fire Services
No Objection Certificate is hereby issued
by Fire Service Dept. for the proposed
construction.

The scope of this approval is restricted
to the construction arrangements only.
Please see condition as mentioned
in No. G.A. 1225X, N.T.S. dated 18/08/22
26/08/22
26/08/22
Fire Service N.M.C. Nagpur

FIRE FIGHTING CONSULTANT :

**PS ENGINEERING
SERVICES PVT. LTD.**

A-368, Opp. Asha Mangal Kanyasala, Poshpagantha
Aparaneri, Khare Town, Dharampeth, Nagpur-440 010
Mo. No. 7767000216, E-Mail: psengg23@gmail.com
LICENCE NO. MFS-LARF-47 (Hydrant System)
LICENCE NO. MFS-LARF-48 (Detection System)
LICENCE NO. MFS-LARF-24 (Passive System)



ALL DIMENSIONS ARE IN METERS UNLESS OTHERWISE NOTED.		
PROJECT	FIRE PROTECTION & FIRE ALARM SYSTEM	
CLIENT	SHRI. MAHENDRA TAYWADE.	
CONTRACTOR	PS ENGINEERING SERVICES	
DRAWN	PD	FIRE PROTECTION & FIRE ALARM SYSTEM
CHECKED	GR	RESIDENTIAL BUILDING PROJECT AT JAITA
APPROVED	RT	NAGPUR, MAHARASHTRA.
DATE : 24/03/2022	SHEET NO : 01	
DRAWING NO :	OIP/NG/FP/00542	REV :00
LICENSES NO :	1) MFS - LARF - 271 2) MFS - LARF - 249 2) MFS - LARF - 01	



SR.NO.	PARTICULAR	SYMBOL
01	PIPE	—
02	4WAY FIRE BRIGADE INLET	—
03	HYDRANT VALVE	—
04	HOSE BOX	—
05	HOSE REEL	—
06	BUTTERFLY VALVE	—
07	MANUAL CALL POINT	—
08	HOOTER	—
09	PENDENT SPRINKLER	—
10	WALL MOUNTED SPRINKLER	—
11	DETECTOR	—
12	ABC EXTINGUISHER	—
13	CO2 EXTINGUISHER	—
14	FIRE TENDER	—

SHEET NO: 3/3

DWG TITLE- ELEVATION, SECTIONS

PROPOSED RESIDENTIAL MULTIFAMILY UNIT BUILDING
ON PLOT NO-8, KH. NO-2, 3/1 & 5/1, C.T.S. NO-3,
SHEET NO-1884-4, N.M.C. HOSE NO-343/B, WARD
NO-25, MODASA-JAFALA, NAGPUR
BELONGING TO
M/S. AUTOMARK INDUSTRIES INDIA PVT. LTD. THOUREH
ITS DIRECTOR SHRI MAYUR ARUN KHARA
P.O.A. HOLDER
PROPRIETOR
MAHENDRA TATWADE
MAHENDRA TATWADE

Tentatively Approved
for Fire N.O.C. Only
Building Engineer (West)
Nagpur Improvement Trust

AREA STATEMENT

AREA OF PLOT	AREA OF PLOT
1. Area of plot (Total)	1800.00
2. Area of plot (Covered)	1800.00
3. Area of plot (Open)	0.00
4. Area of plot (Total)	1800.00
5. Area of plot (Covered)	1800.00
6. Area of plot (Open)	0.00
LEGENDS

SR.NO.	PARTICULAR	SYMBOL
01	PIPE	—
02	4WAY FIRE BRIGADE INLET	—
03	HYDRANT VALVE	—
04	HOSE BOX	—
05	HOSE REEL	—
06	BUTTERFLY VALVE	—
07	MANUAL CALL POINT	—
08	HOOTER	—
09	PENDENT SPRINKLER	—
10	WALL MOUNTED SPRINKLER	—
11	DETECTOR	—
12	ABC EXTINGUISHER	—
13	CO2 EXTINGUISHER	—
14	FIRE TENDER	—

PRASHANT SATPUTE
B.Arch (Hons) FRM, MCA
REG. No. CAY191818
N.T.E. No. 481
N.T.E. No. 482
Architect/Engineer/Designer/Supervisor name and Signature

Design Cell
The City of Nagpur, Maharashtra
Nagpur - 440 010, India
Phone: +91-712-260259-61-712-260254
Email: design_cell@rediffmail.com
Website: www.designcellindia.net

