



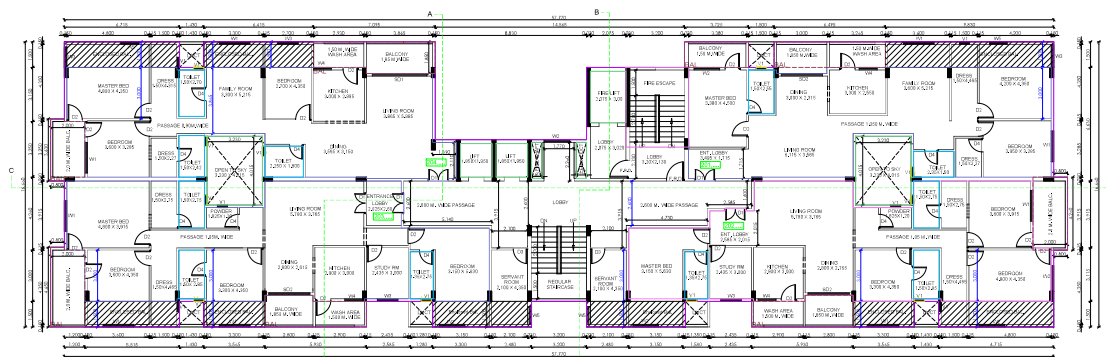


TYPICAL FLOOR 2nd, 3rd, 4th, 5th, 6th, 8th, 9th, 10th, 11th FLOOR PLAN
SCALE: 1:100

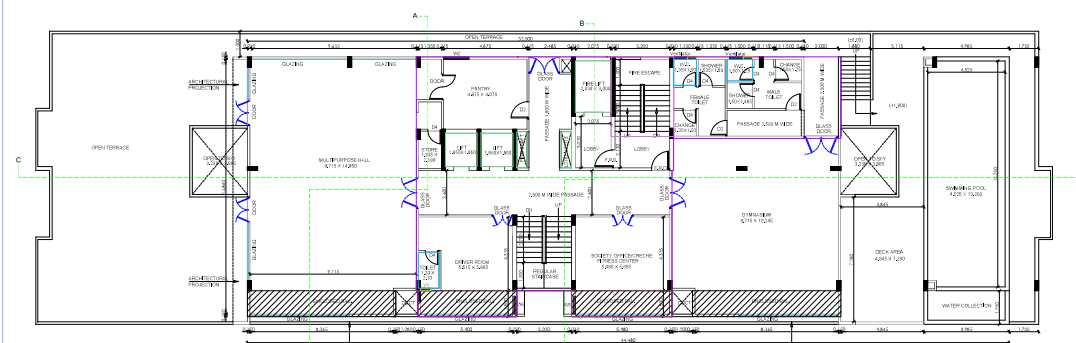


RECREATIONAL 13th FLOOR PLAN
SCALE: 1:100


LSDL

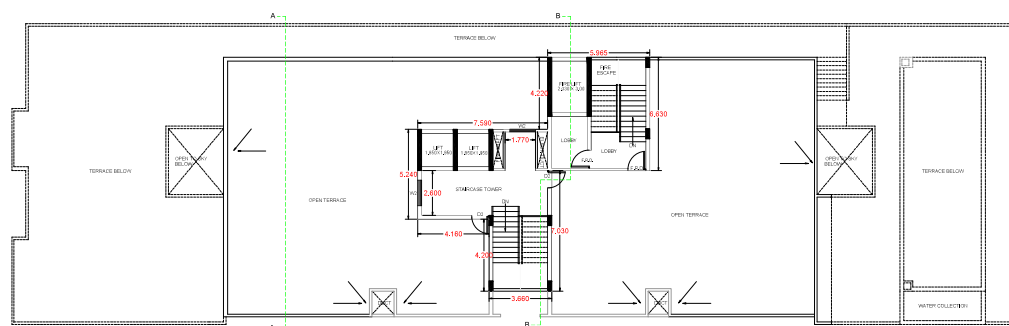

TERRACE FLOOR
SCALE: 1:100

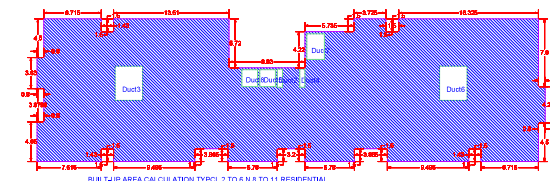

BUILT-UP AREA CALCULATION ON TYPCL 2 TO 6 N 8 TO 11 RESIDENTIAL

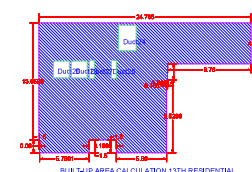[illegible]

BUILT-UP AREA CALCULATION 13TH RESIDENTIAL

[illegible][illegible][illegible]

Certificate of Area
 Certified that the plot under reference was surveyed by me on 2020-09-01 and the dimensions of sides etc. of plot stated above are as measured on site and the area so worked out tallies with the area stated in document of Ownership/T.P. Scheme. Records/L and Records Department/City Survey records.
 Signature

Owner's Designation -
 I/We as designed hereby confirm that I/We would abide by the
 approved by Authority / Collector. I/We would execute the
 structure as per approved plans. I/We would execute the
 work under supervision of proper technical person so as to ensure
 the quality and safety of the work site.

Driver (s) name and signature _____
 Architect/Engineer/Supervisor name and signature _____
 Job No. _____

Post Address: Flat no 602 Happy Heights Building, Durgam
Park, Shankar Nagar, Sharda Nagar, Nagpur-482013, Maharashtra

DESCRIPTION OF PROJECT:
Type of Proposal: Mixed
PI: J. J. FLORES-ORTIZ, MD/MS/PhD, MD, T30HHS

SITE ADDRESS:
PLAN ON C.T.S. 49TH, SHEET NO. 26 D D WOUZA - NABPUR,
NO. 26 D D WOUZA I II TATED AT SURVEYED BY J.D.

NAME: _____

Design Cell: The Edge 12 Shankar Nagar
W24C, Read Nagar

Vendor / the applicant	Signature valid
------------------------	-----------------

DATE: 01/11/2012	TIME: 10:00
JOB NO: 060215/0078	CHECK BY: ..

ALL DATA ARE SUBJECT TO THE FOLLOWING: