

CONSTRUCTION AREA STATEMENT			
WING	P - LINE B/U/P AREA	TOWER, MACHINE ROOM, FREE FROM F.S.I. AREA	NET B/U/P AREA
WING A & B	15488.053	625.737	16113.800

PROJECT : - PROPOSED CONSTRUCTION OF
RESIDENTIAL EWS - 325, HOUSING
SCHEME FOR AHP - PPP MODEL PMAY
(PRADHAN MANTRI AWAS YOJANA)
SCHEME KH. NO. :- 190,
MOUZA :- BHOKARA ,TAH. :- NAGPUR (RURAL)
DIST. :- NAGPUR.

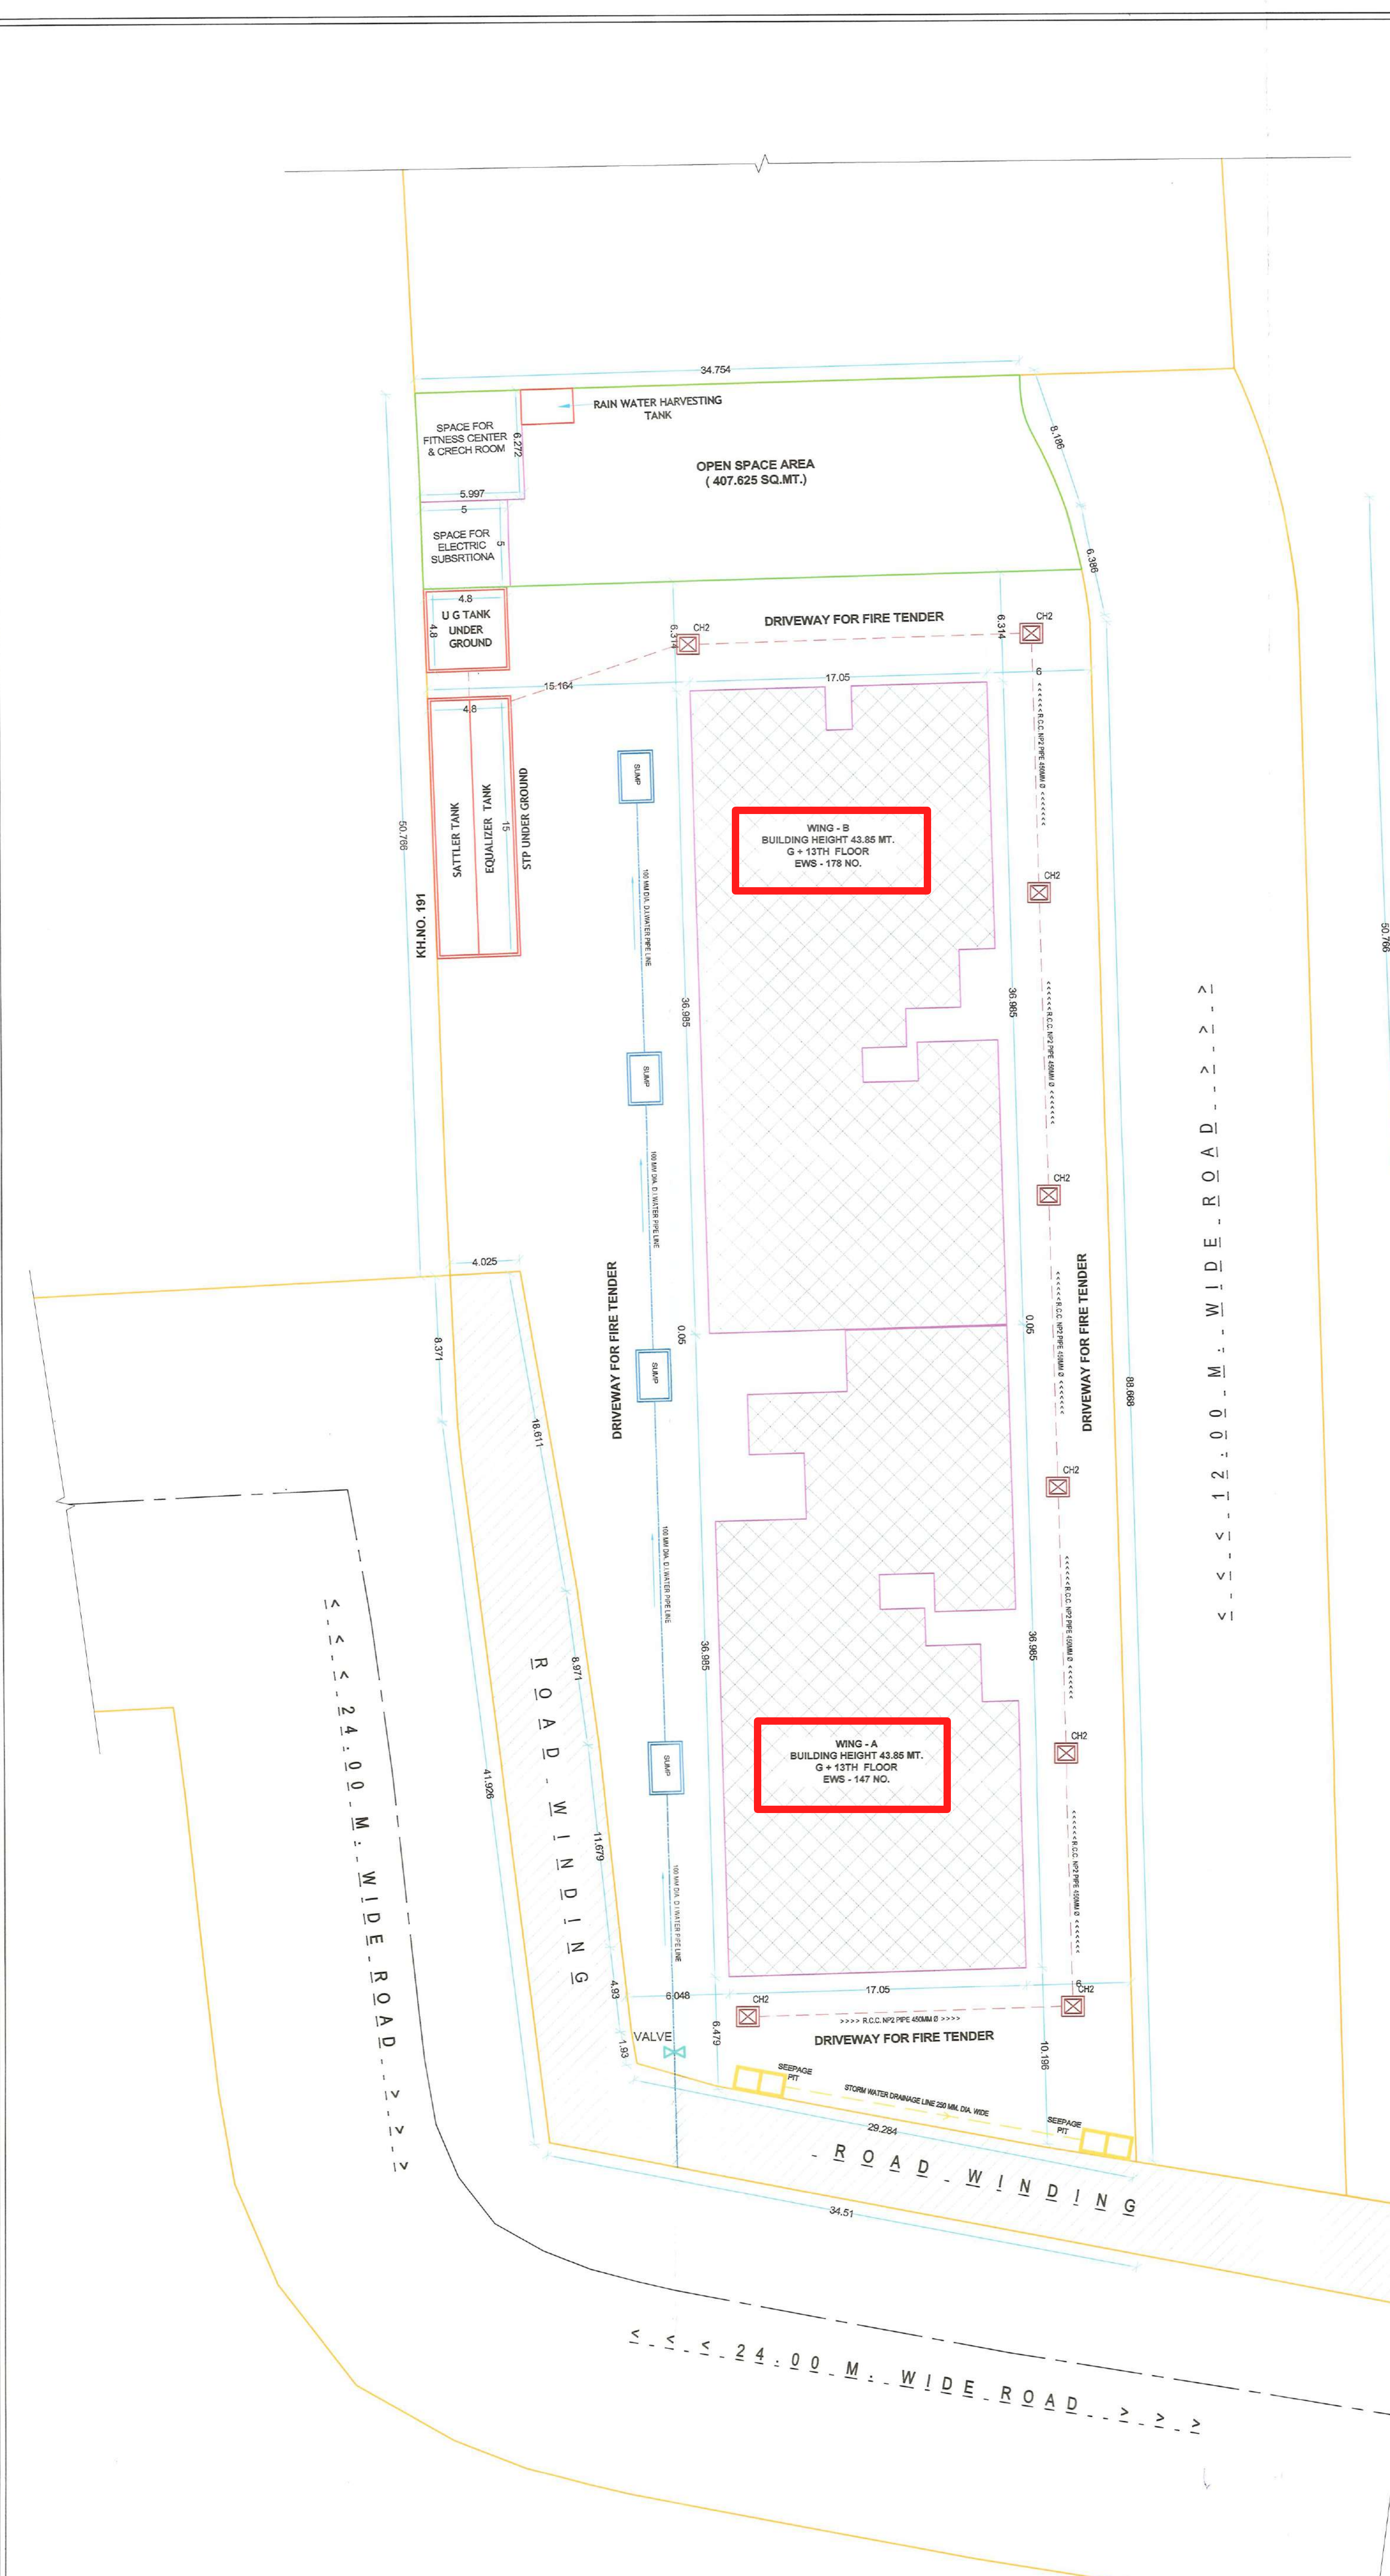
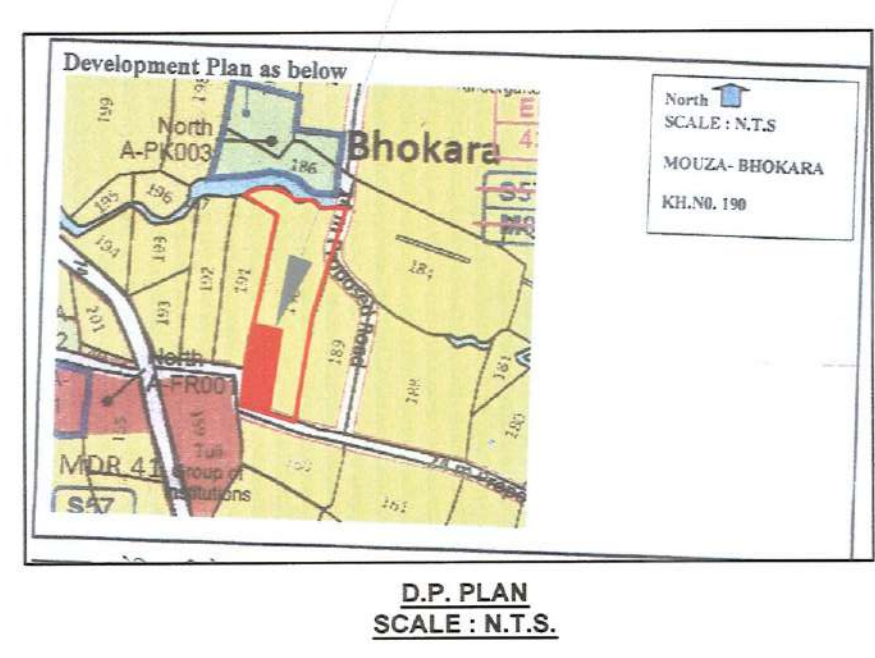
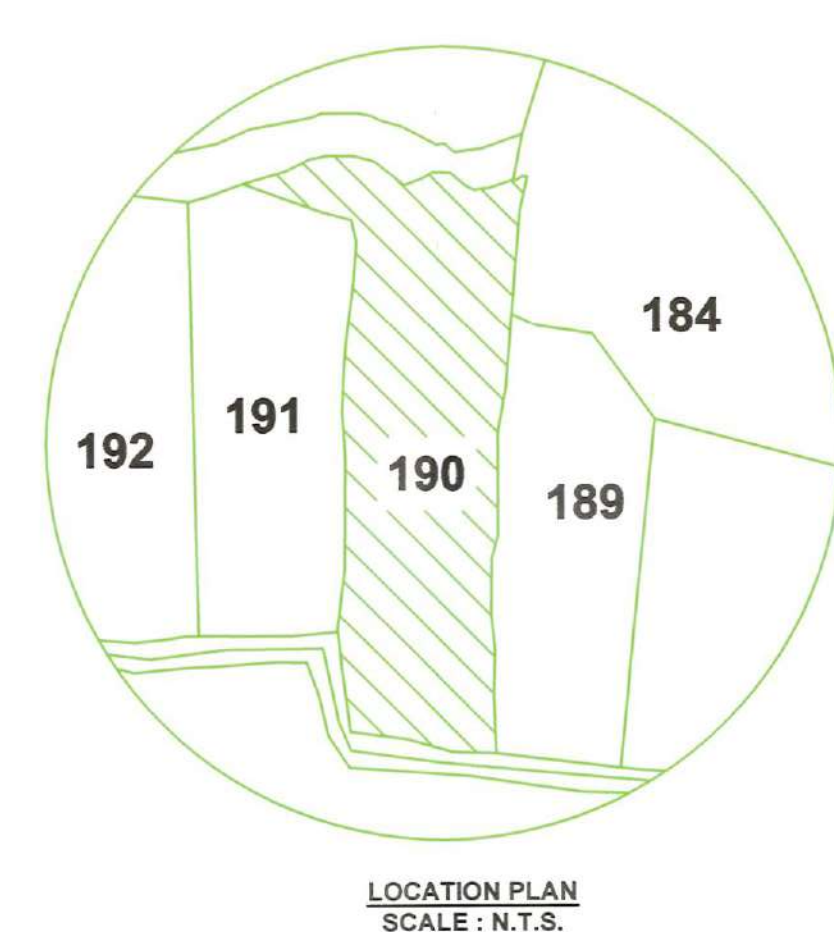
Certificate of area :-
Certificated that the land under reference was surveyed by surveyor on dt. <u>11/07/2022</u> and the dimensions of sides etc of land stated on plan area as measured on site and the area so worked out tallies with the area stated in document of ownership / T.P. Scheme Records / Land Records Department / City Survey Records

M/S. - HAKIMI CONSTRUCTION PVT. LTD.
MR. - MANSOOR SAIFUDDIN DAMA



Signature
(OWNER'S / P.A. HOLDER / DEVELOPER'S)

DEVELOPER
M/S. - HAKIMI CONSTRUCTION PVT. LTD. ADDRESS - 2 SECOND FLOOR TANSEEM MANZIL, ITWARI NAGPUR 440002
ARCHITECT Ar. ALOK LUNIA 14, PENDSE LAYOUT, CHATRAPATI NAGAR SQ. WARDHAR ROAD, NAGPUR - 15 e-mail - alok_lunia@rediffmail.com

[illegible]

SITE PLAN
SCALE 1:200

PARKING PLAN
SCALE 1:200

KH.NO. 19

D.P. PLAN
SCALE : N.T.S.