

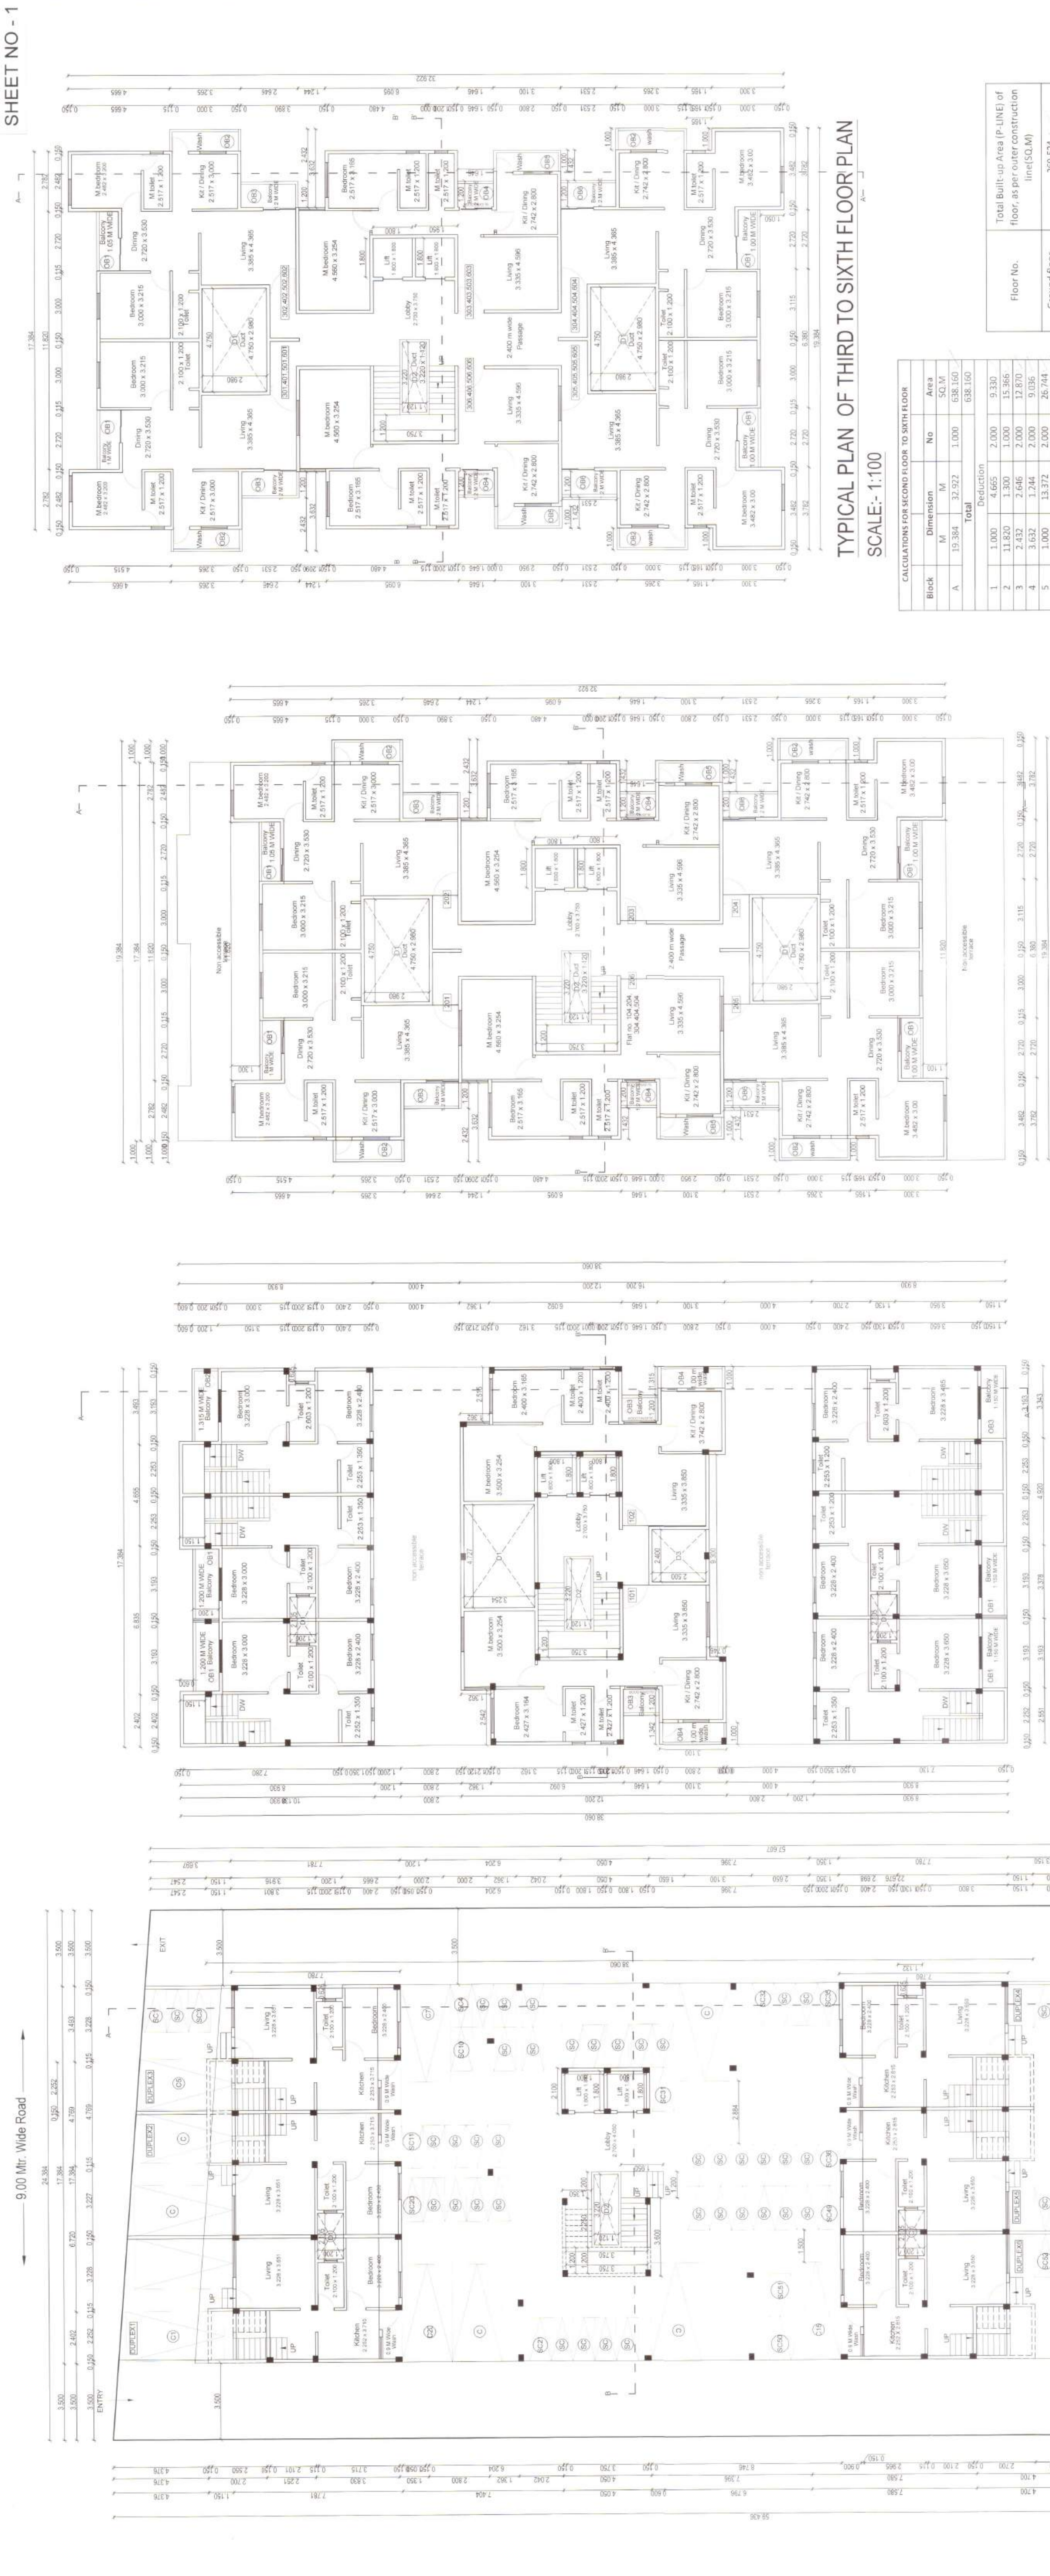
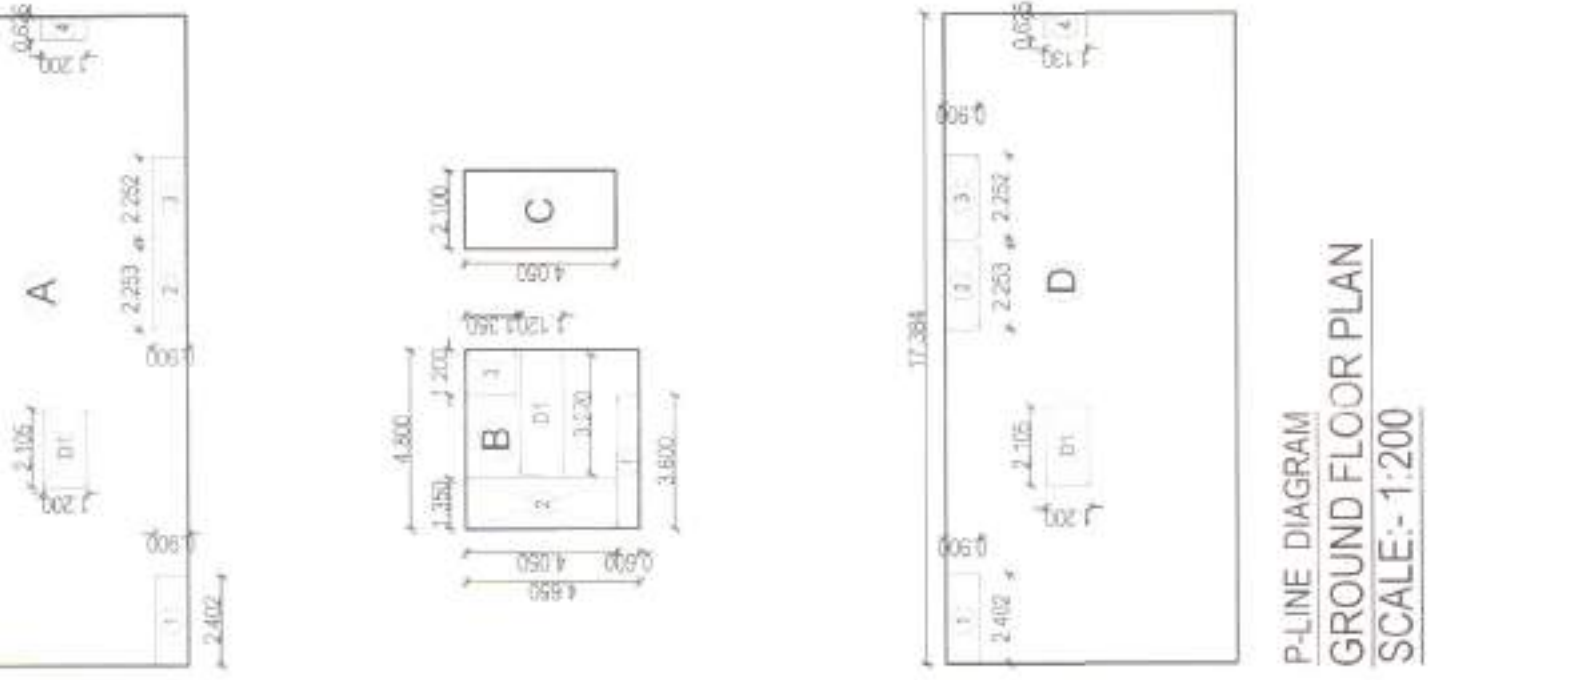
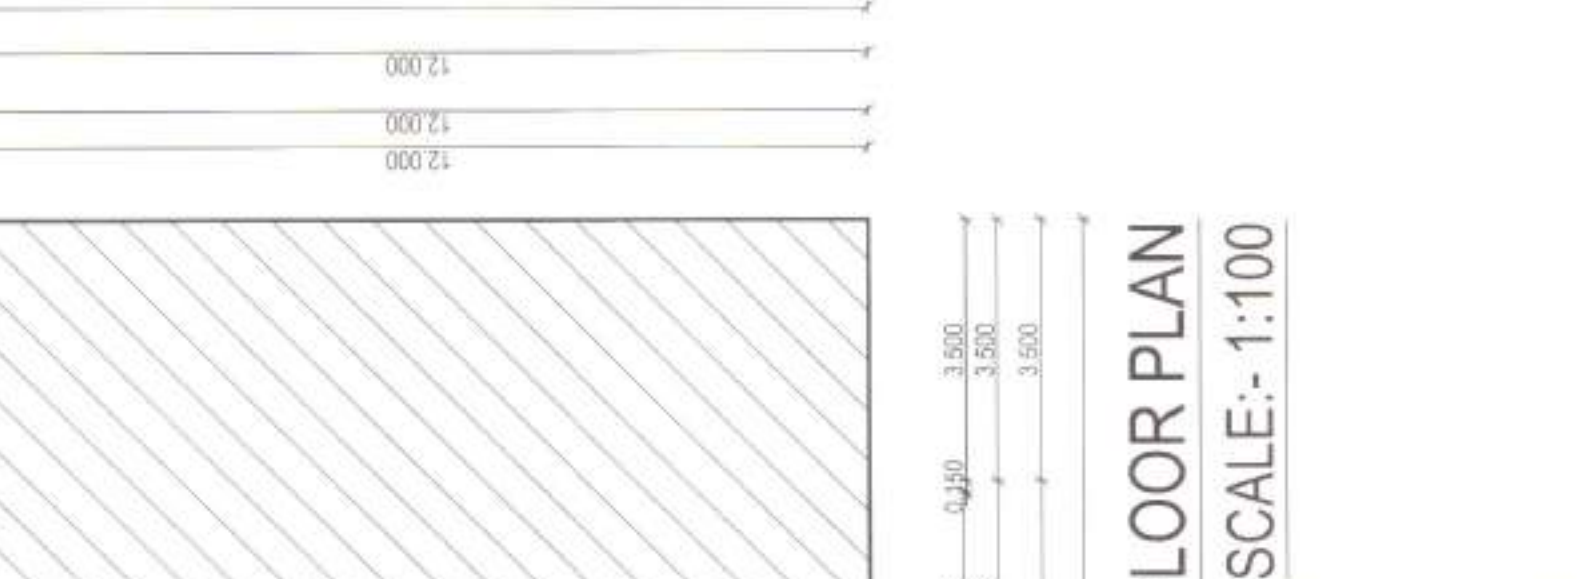


[illegible]

OPEN BALCONY AREA STATEMENT		Balcony for 1st floor	
BLOCK			
A	OB1	3.193	4.000
	OB2	3.343	2.000
	OB3	1.200	1.646
	OB4	1.000	2.000
		Total	33.500

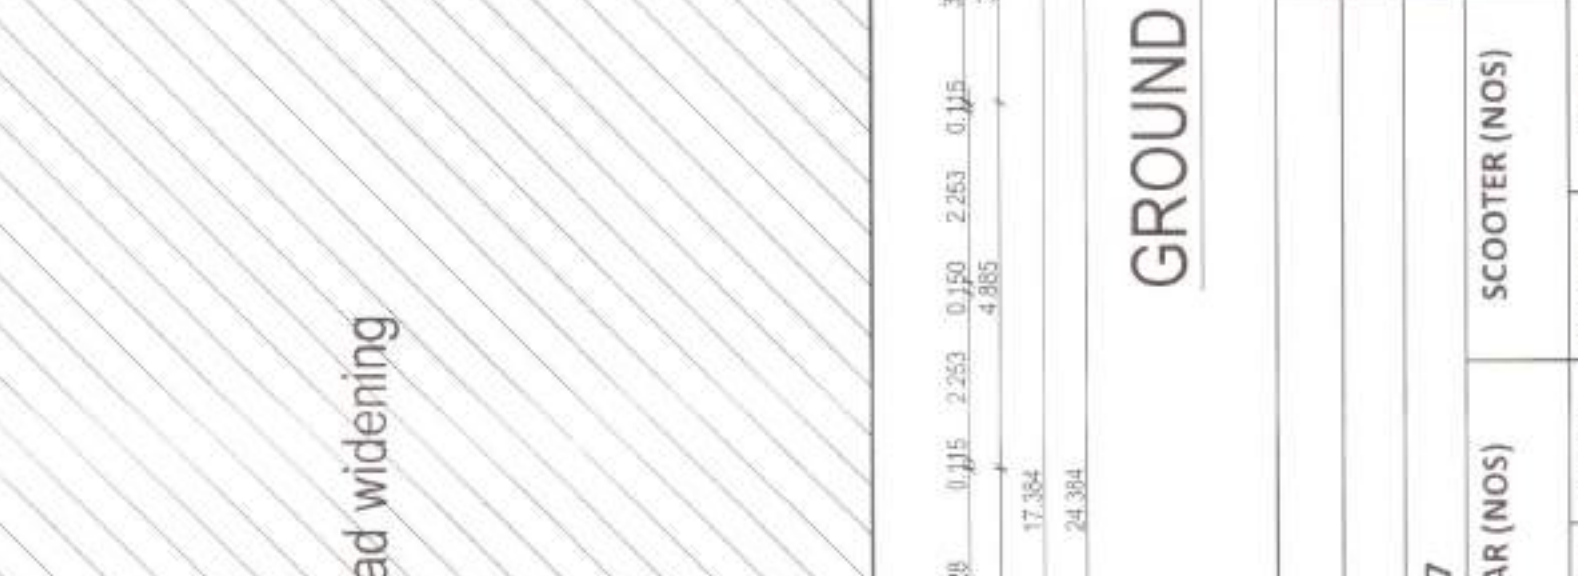

Actual Survey Description:
 Certified that the plot under reference was surveyed by me on 10.01.2021 and the dimensions of sides etc. of plot stated on plan are as measured on site and the areas to be worked out (sales) with the area stated in document of Ownership (I.T.P. Scheme Records) and Records Department/ Land Revenue Records.

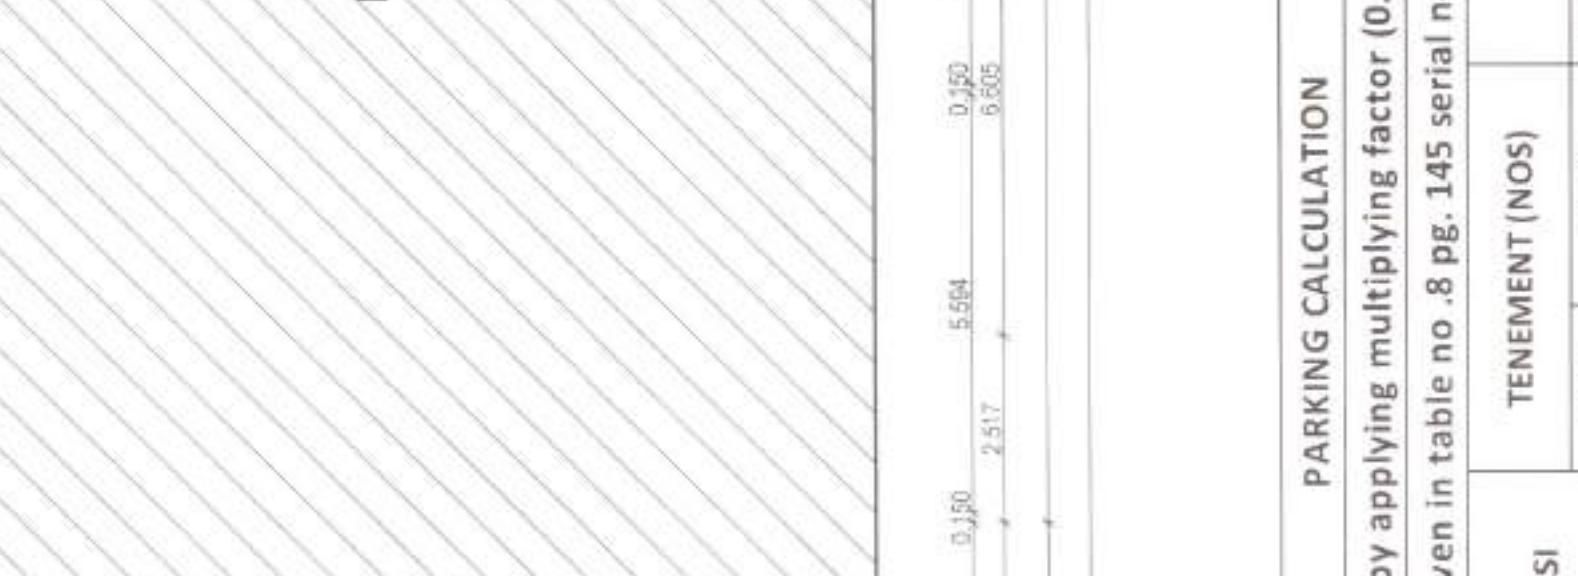

Signature _____

(Name of Architect/ Licensed Engineer/ Surveyor)

Owner's declaration
 We/undersigned hereby declare that the work made by plans approved by Authority (Collected stamp) and the plan as per approved plan and the work made by the owner/contractor will ensure the quality and safety of the work site.



OPEN BALCONY AREA STATEMENT				
Balcony for 2nd floor to 6th floor				
		2.720	1.000	4.000
0B1				10.880
0B2		1.000	3.265	4.000
0B3			2.646	6.350
0B4		1.200	1.646	3.950
0B5			3.100	6.200
0B6		1.200	2.531	2.000
				46.515
			TOTAL	232.576

2	2.402	1.153	1.000	2.762
				2.526
D1	2.105	1.200	1.000	5.995
				149.233
				444.452
TOTAL FOR C				
TOTAL BUILT-UP (P-LINE) FOR FIRST FLOOR				

FIRST FLOOR PLAN
 SCALE: 1:200

OPEN BALCONY AREA STATEMENT						
BLOCK		Balcony for 1st floor				
			OB1	3.193	1.200	4.000
A		OB2	3.343	1.200	2.000	8.023
		OB3	1.200	1.646	2.000	3.950
		OB4	1.000	3.100	2.000	6.200
		Total				33.500

[illegible]

	0	
	0	
	2	38
	0	
	0	

RESIDENTIAL	
0 - 30	
30 - 40	
40 - 80	
80 - 150	
150 & ABOVE	
The composite parking of ve	
	PROJ