

DOOR SCHEDULE			
TYPE	SIZE	SILL HT.	LINTEL HT.
D	1.000x2.350	0.050	2.400
D1	0.900x2.350	0.050	2.400
D2	0.750x2.350	0.050	2.400
FD	1.200x2.350	0.050	2.400
KD	1.500x2.250	0.150	2.400
SD	2.150x2.250	0.150	2.400
SD1	1.800x2.250	0.150	2.400
SD2	1.500x2.250	0.150	2.400

WINDOW SCHEDULE			
TYPE	SIZE	SILL HT.	LINTEL HT.
LV	1x2.4	0.000	2.400
STW	3.045x2.4	0.000	2.400
V	0.6x1.15	1.250	2.400
W	1.8x1.75	0.650	2.400

Certified that the plot under reference was surveyed by me on and the dimensions of sides etc. of plot stated on plan are as measured on site and the area so worked out tallies with the area stated in document of Ownership/T.P. Scheme Records/ Land Records Department/City Survey Records.

Owner's Declaration
I/We undersigned hereby confirm that I/We would abide by plans approved by Authority / Collector.


I/We would execute the work under supervision of proper technical person so as to ensure the quality and safety at the work site.

Owner (s) name and signature

Architect/ Licensed Engineer/ Supervisor name and signature

Job No. Drawing Scale Drawn by Checked by Registration No. of Architect License no.

KEY PLAN

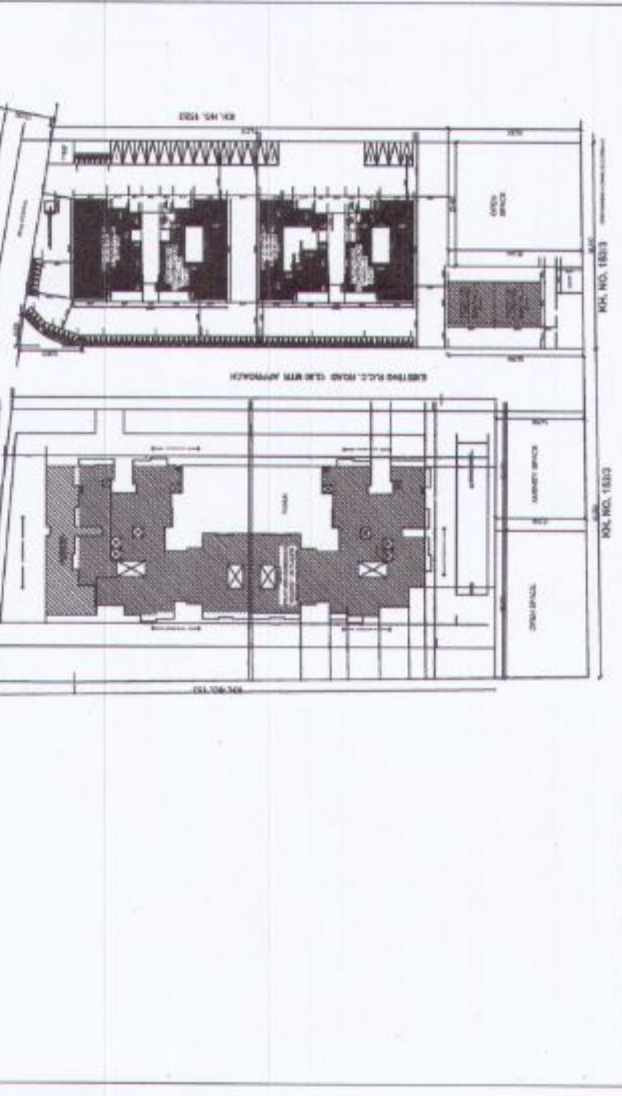

DRAWING TITLE
WING - C
REFUGE 8TH 13TH & 18TH FLOOR PLAN
& SECTION S-01

DATE: 29.06.2022

SIGNATURE:

OWNER:

MIS LEVERAGE SPACES LLP.

MIS LEVERAGE INFRASTRUCTURES PVT.LTD.

THROUGH PARTNER : SHREE ADITYA UMESH GUPTA

ARCHITECT:

EKVEERA ARCHITECTS

GROUND, ABHYANKAR NAGAR, NAGPUR-440010

DOOR SCHEDULE			
TYPE	SIZE	SILL HT.	LINTEL HT.
D	1.000x2.350	0.050	2.400
D1	0.900x2.350	0.050	2.400
D2	0.750x2.350	0.050	2.400
FD	1.200x2.350	0.050	2.400
KD	1.500x2.250	0.150	2.400
SD	2.150x2.250	0.150	2.400
SD1	1.800x2.250	0.150	2.400
SD2	1.500x2.250	0.150	2.400

WINDOW SCHEDULE			
TYPE	SIZE	SILL HT.	LINTEL HT.
LV	1x2.4	0.000	2.400
STW	3.045x2.4	0.000	2.400
V	0.6x1.15	1.250	2.400
W	1.8x1.75	0.650	2.400

Certified that the plot under reference was surveyed by me on and the dimensions of sides etc. of plot stated on plan are as measured on site and the area so worked out tallies with the area stated in document of Ownership/T.P. Scheme Records/ Land Records Department/City Survey Records.

Owner's Declaration
I/We undersigned hereby confirm that I/We would abide by plans approved by Authority / Collector.


I/We would execute the work under supervision of proper technical person so as to ensure the quality and safety at the work site.

Owner (s) name and signature

Architect/ Licensed Engineer/ Supervisor name and signature

Job No. Drawing Scale Drawn by Checked by Registration No. of Architect License no.

KEY PLAN

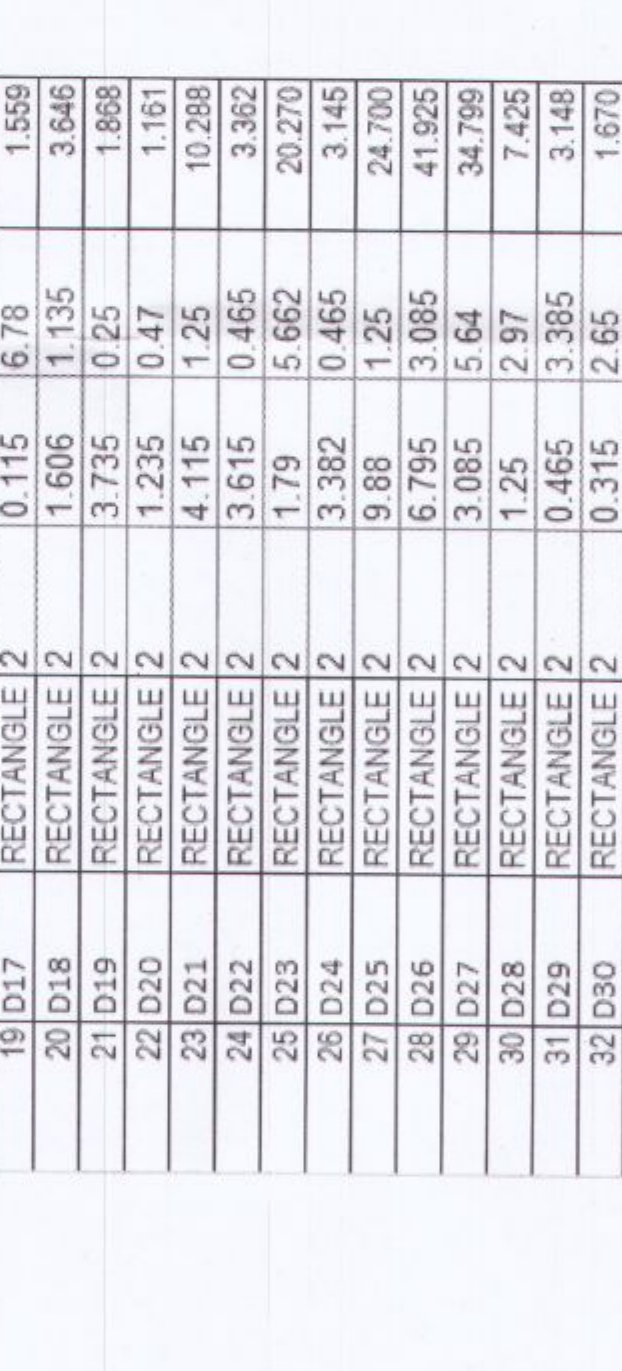

DRAWING TITLE
WING - C
REFUGE 8TH 13TH & 18TH FLOOR PLAN
& SECTION S-01

DATE: 29.06.2022

SIGNATURE:

OWNER:

MIS LEVERAGE SPACES LLP.

MIS LEVERAGE INFRASTRUCTURES PVT.LTD.

THROUGH PARTNER : SHREE ADITYA UMESH GUPTA

ARCHITECT:

EKVEERA ARCHITECTS

GROUND, ABHYANKAR NAGAR, NAGPUR-440010

DOOR SCHEDULE			
TYPE	SIZE	SILL HT.	LINTEL HT.
D	1.000x2.350	0.050	2.400
D1	0.900x2.350	0.050	2.400
D2	0.750x2.350	0.050	2.400
FD	1.200x2.350	0.050	2.400
KD	1.500x2.250	0.150	2.400
SD	2.150x2.250	0.150	2.400
SD1	1.800x2.250	0.150	2.400
SD2	1.500x2.250	0.150	2.400

WINDOW SCHEDULE			
TYPE	SIZE	SILL HT.	LINTEL HT.
LV	1x2.4	0.000	2.400
STW	3.045x2.4	0.000	2.400
V	0.6x1.15	1.250	2.400
W	1.8x1.75	0.650	2.400

Certified that the plot under reference was surveyed by me on and the dimensions of sides etc. of plot stated on plan are as measured on site and the area so worked out tallies with the area stated in document of Ownership/T.P. Scheme Records/ Land Records Department/City Survey Records.

Owner's Declaration
I/We undersigned hereby confirm that I/We would abide by plans approved by Authority / Collector.


I/We would execute the work under supervision of proper technical person so as to ensure the quality and safety at the work site.

Owner (s) name and signature

Architect/ Licensed Engineer/ Supervisor name and signature

Job No. Drawing Scale Drawn by Checked by Registration No. of Architect License no.

KEY PLAN

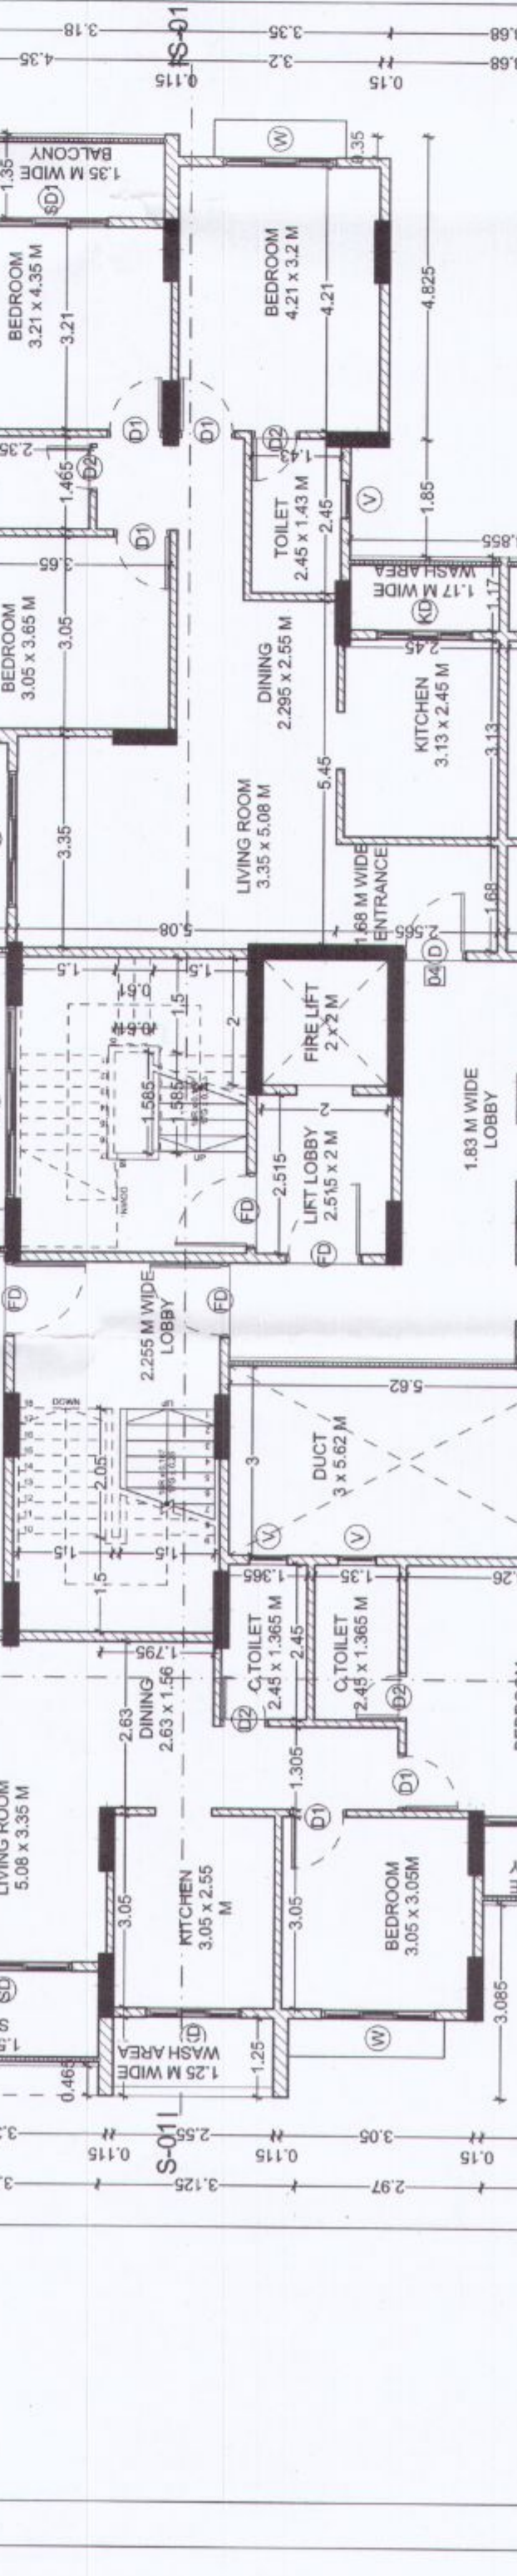

DRAWING TITLE
WING - C
REFUGE 8TH 13TH & 18TH FLOOR PLAN
& SECTION S-01

DATE: 29.06.2022

SIGNATURE:

OWNER:

MIS LEVERAGE SPACES LLP.

MIS LEVERAGE INFRASTRUCTURES PVT.LTD.

THROUGH PARTNER : SHREE ADITYA UMESH GUPTA

ARCHITECT:

EKVEERA ARCHITECTS

GROUND, ABHYANKAR NAGAR, NAGPUR-440010