


DWG NO.: LUXORA-MID RISE -01
JOB NO: SUBMISSION DWG
THIS DRAWING IS THE PROPERTY OF V. K. ASSOCIATES
IT SHOULD NOT BE USED, COPIED OR REPRODUCED
WITHOUT PRIOR WRITTEN PERMISSION.
R-1.2 (BUILDING NO. 3a, 3b & 3c)
KH NO.: 97/1.2.3.4
BUILDING NO. 3a, 3b & 3c
EACH BUILDING CONSISTS OF
SAME UNITS

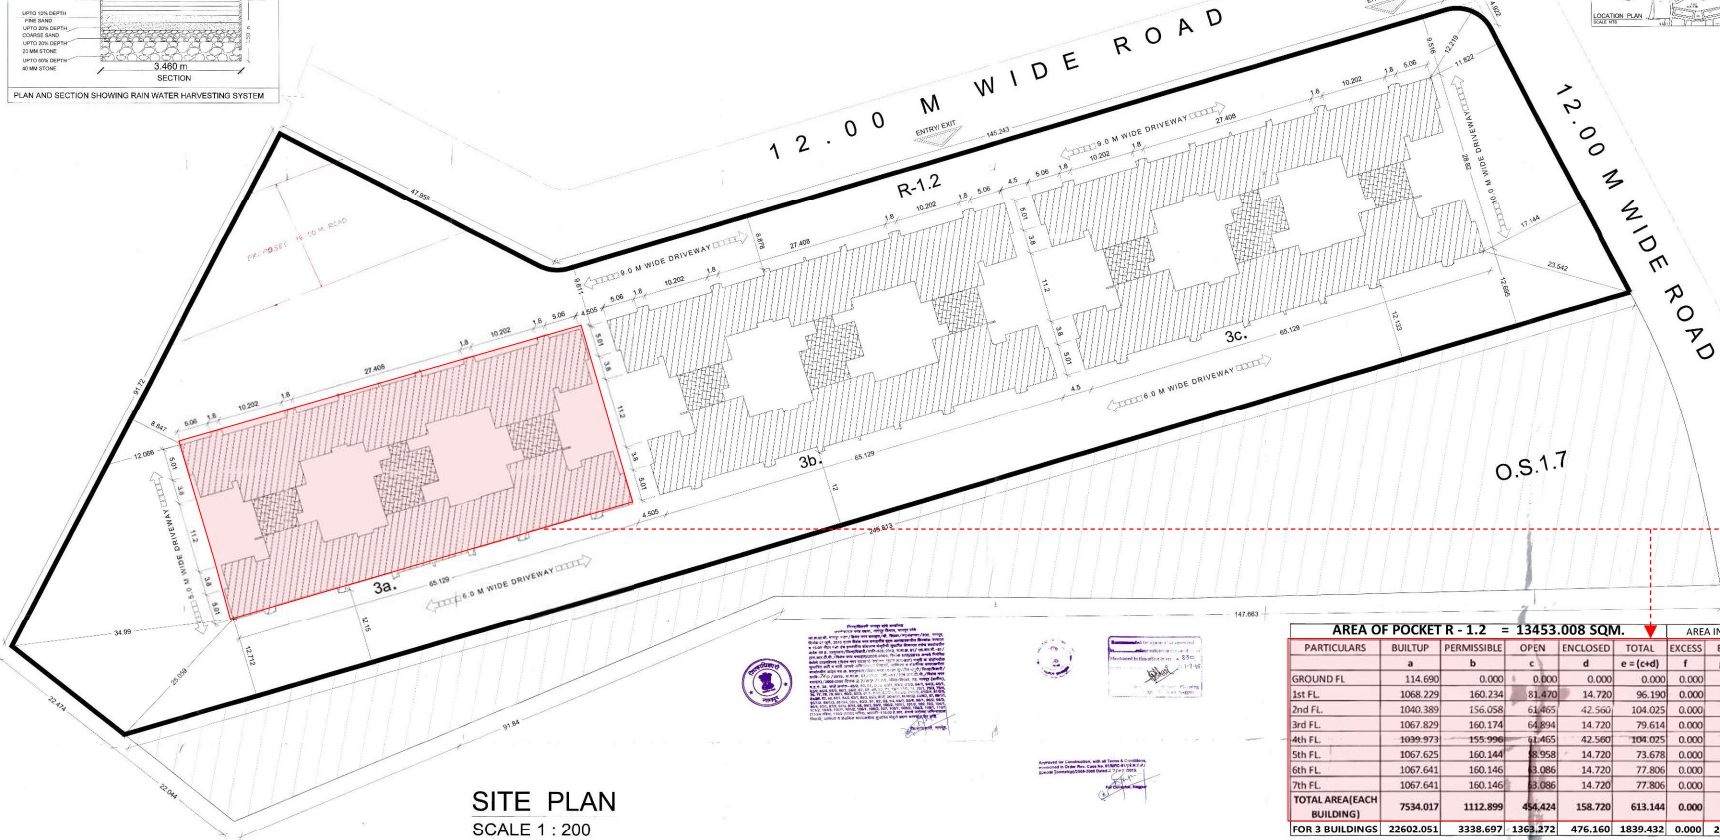

AREA OF POCKET R-1.2 = 13453.008 SQM.					AREA IN Sqm.	
PARTICULARS	BUILTUP	PERMISSIBLE	OPEN	ENCLOSED	TOTAL	EXCESS
	a	b	c	d	e = (c+d)	f
GROUND FL	114.690	0.000	0.000	0.000	0.000	114.690
1st FL	1068.229	160.234	81.470	14.720	96.190	0.000
2nd FL	1040.389	156.058	61.465	42.500	104.025	0.000
3rd FL	1067.829	160.174	64.894	14.720	79.614	0.000
4th FL	1009.973	155.996	61.465	42.500	104.025	0.000
5th FL	1067.625	160.144	61.958	14.720	73.678	0.000
6th FL	1067.641	160.146	61.986	14.720	77.806	0.000
7th FL	1067.641	160.146	61.986	14.720	77.806	0.000
TOTAL AREA(EACH BUILDING)	7534.017	1112.899	454.424	158.720	613.144	0.000
FOR 3 BUILDINGS	22602.051	3338.697	1363.272	476.160	1839.432	0.000
						23078.211

ALL DIMENSIONS ARE IN METERS
PROPOSED SITE PLAN
PROJECT:
PROPOSED PLAN FOR MID RISE
APARTMENT ON PLOT No R-1.2
(BUILDING NO. 3a, 3b & 3c) KH NO. 97/1.2.3.4
AT PIPLA, TAH. & DIST. NAGPUR
CLIENT: LUXORA INFRASTRUCTURE PVT. LTD.
ARCHITECT: VIRENDRA KHARE
REGISTRATION: CA/179/1542
PROJECT: NAGSHA OFFICE DWG NAGPUR
CHK BY: VKA SCALE: 1:200
ACAD REF: DATE: 24/11/2015
V. K. ASSOCIATES
A. K. SHINDE & PARTNERS - ARCHITECTS
PLOT NO. 10/12, JALGAON, DISTRICT JALGAON
Phone: 98222 22222, 98222 22222, 98222 22222
Email: vkassociates@gmail.com