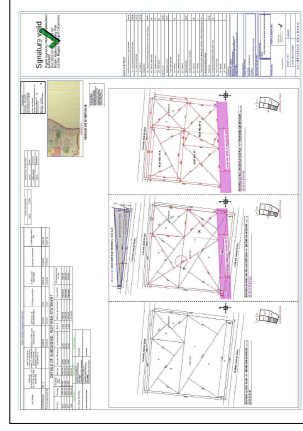




PROPOSED SITE
CP SHEET NO. 38 (N.T.S.)

PROPOSED SITE
DP SHEET NO. 5801Y & 1

Project Details	
Building Type - Building Description:	Mausoleum
Zone Type - Residential Zone with Shrub Invs. (R-2)	
Location - Non-Correlated	
Wind No.: 75	
Pd# No.: 01-A	
Cat No./Category No.: 718A/B6	
Sheet No.: 1	
Zone Number	Mausoleum
Wind Name :	21,230/718-B-Right and Left Section
Prints Value :	0.99

[illegible]

ID	Name	Role	Status	Performance Metrics (Q1-Q4)												Overall Avg
				Q1 2024				Q2 2024				Q3 2024				
				Task Comp.	Defect Rate	Client Sat.	Team Coll.	Task Comp.	Defect Rate	Client Sat.	Team Coll.	Task Comp.	Defect Rate	Client Sat.	Team Coll.	
EMP-001	John Doe	Software Engineer	Active	95	2%	9.8	9.5	98%	1%	9.9	9.7	99%	0.5%	9.9	9.8	99.5%
EMP-002	Jane Smith	Product Manager	Active	88	5%	9.2	9.0	95%	3%	9.5	9.3	97%	2%	9.6	9.4	96.2%
EMP-003	Mike Johnson	Marketing Specialist	Active	78	8%	8.5	8.2	90%	6%	8.8	8.6	92%	4%	8.9	8.7	91.2%
EMP-004	Sarah Lee	UX Designer	Active	90	3%	9.5	9.3	96%	2%	9.7	9.5	98%	1%	9.8	9.6	97.8%
EMP-005	David Kim	Frontend Developer	Active	82	4%	8.8	8.5	92%	5%	9.0	8.8	94%	3%	9.1	8.9	93.5%
EMP-006	Emily White	Backend Developer	Active	85	3%	9.0	8.8	94%	4%	9.2	9.0	96%	2%	9.3	9.1	95.5%
EMP-007	Chris Brown	QA Tester	Active	70	10%	7.5	7.2	85%	12%	7.8	7.6	88%	8%	7.9	7.7	86.5%
EMP-008	Alex Green	DevOps Engineer	Active	80	6%	8.5	8.2	90%	7%	8.7	8.5	92%	5%	8.8	8.6	91.5%
EMP-009	Mia Black	Business Analyst	Active	75	7%	8.0	7.8	88%	8%	8.2	8.0	90%	6%	8.3	8.1	89.5%
EMP-010	Noah Grey	Systems Administrator	Active	65	12%	7.0	6.8	80%	15%	7.2	7.0	83%	10%	7.3	7.1	81.5%

[illegible]

 
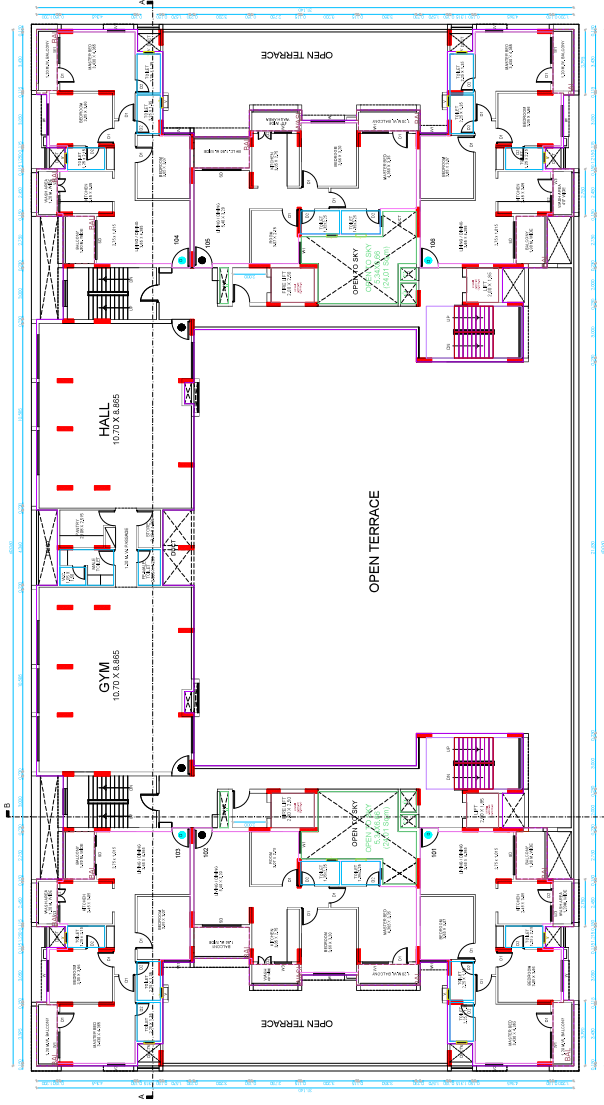
Funding Circulation Bill						
Building Name	USE	REQ. RATIO		RCQF Results		POP. INVD
		car	motor	car	motor	
REG-PC/PLC	Registered	1	3	64	122.00	
REG-KC/PLC	Registered	1	6	22	11.00	16.00
Total					75.00	28.00
Unres. pcrp/pcpl						12.15

Building Name	Parking Capacity Per Building Factor - Q10				Status
	Required		Proposed		
	Cushman Bus	Scooter	Cushman Bus	Scooter	
Totol	66	143	89	145	OK
Notes: 1. 0.00001 sq ft is 1 Caraposed					

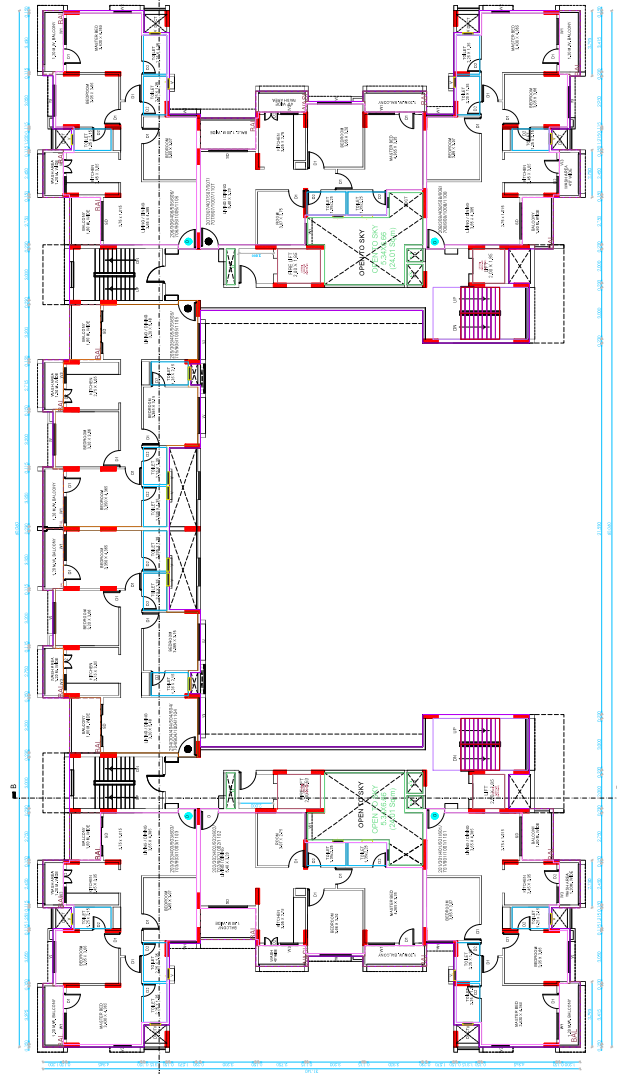
BID NAME	NAME	LENGTH	HEIGHT	NOVS.
REINFORCED	V	0.75	0.60	32

SCHEDULE OF OPENINGS		
TYPE	SIZE	SPECIFICATION
D	1.000 x 2.150	PANELED DOOR
D1	0.900 x 2.150	PANELED DOOR
D2	0.750 x 2.150	PANELED DOOR
W	1.500 x 1.100	ALUMINUM WINDOW
W1	1.200 x 1.100	ALUMINUM WINDOW

SCHEDULE OF OPENINGS		
TYPE	SIZE	SPECIFICATION
D	1.000 x 2.150	PANELED DOOR
D1	0.900 x 2.150	PANELED DOOR
D2	0.750 x 2.150	PANELED DOOR
W	1.500 x 1.100	ALUMINUM WINDOW
W1	1.200 x 1.100	ALUMINUM WINDOW

TYPICAL 2ND TO 7TH AND 9TH TO 11TH FLOOR PLAN
SCALE: 1/8" = 1'-0"

FIRST FLOOR PLAN

TYPICAL 2ND TO 7TH AND 9TH TO 11TH FLOOR PLAN
SCALE: 1/8" = 1'-0"[illegible]