


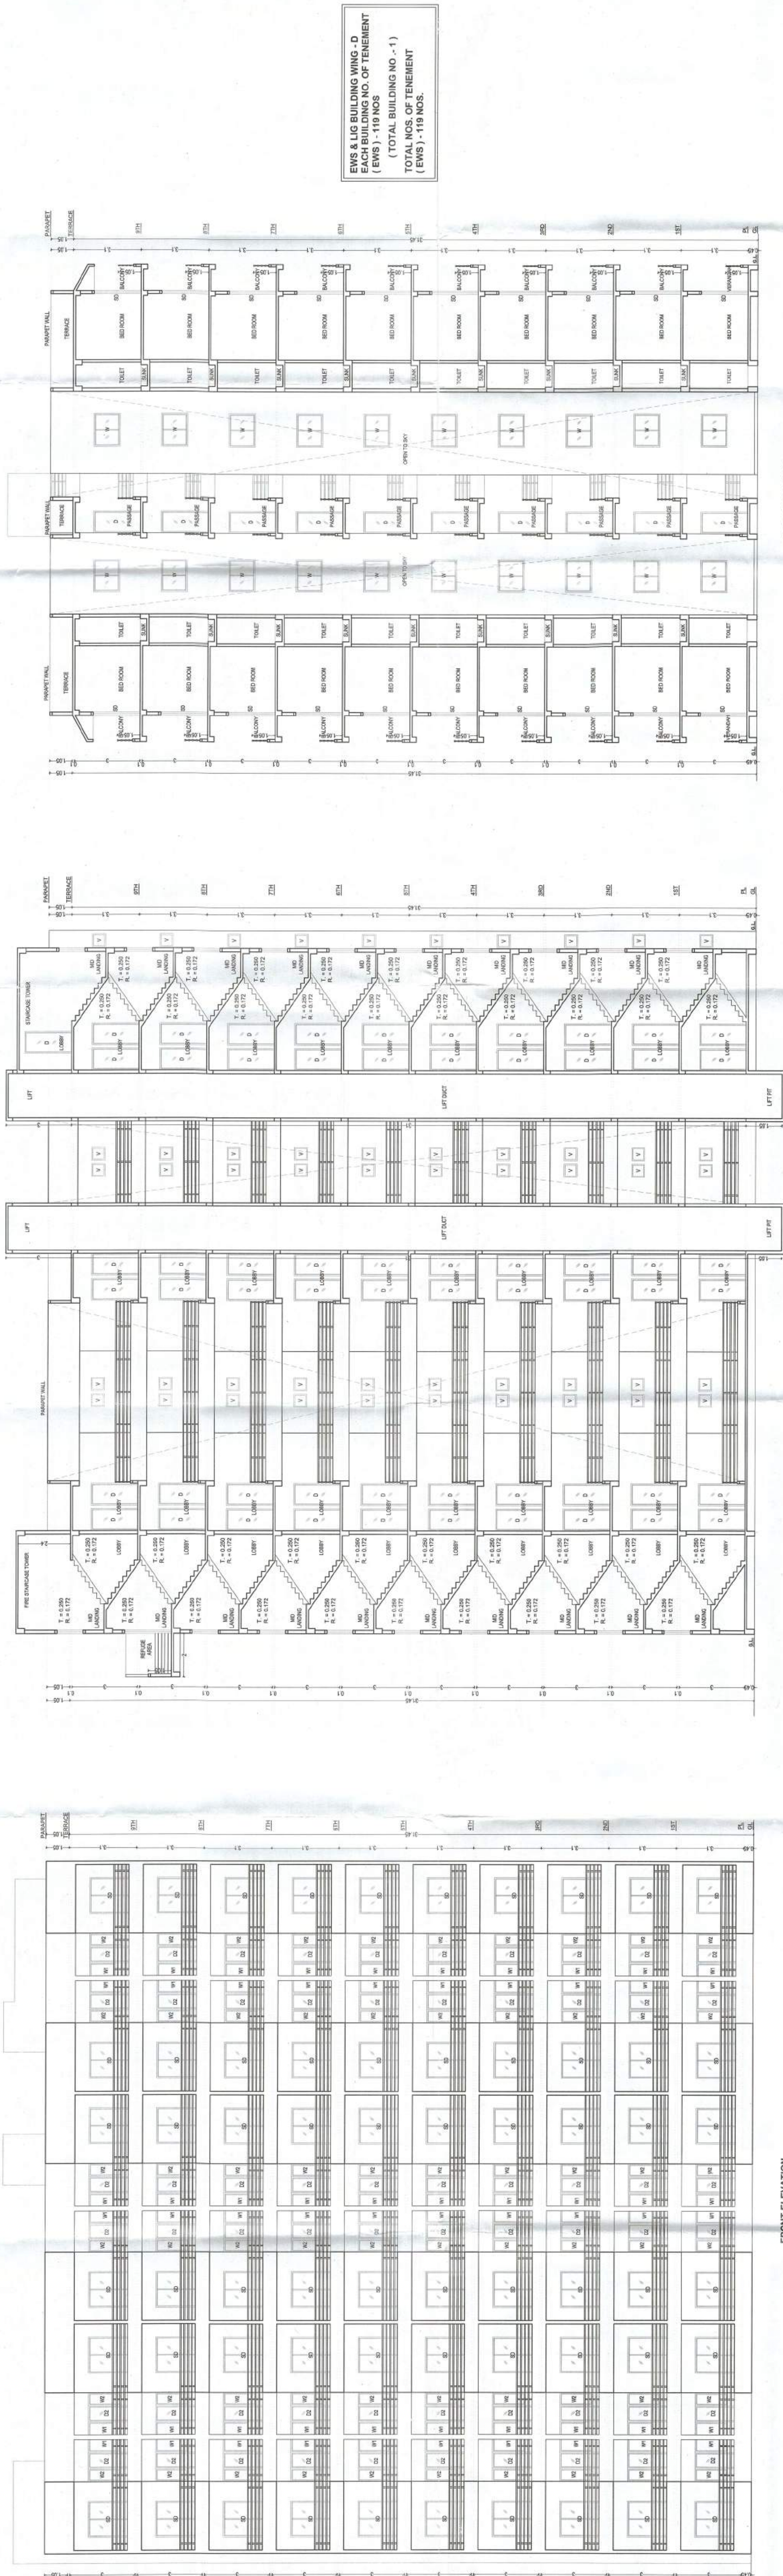

EWS & LIG BUILDING WING - D
 EACH BUILDING NO. OF TENEMENT
 (EWS) - 119 NOS
 (TOTAL BUILDING NO. - 1)
 TOTAL NOS. OF TENEMENT
 (EWS) - 119 NOS.

SCHEDULE OF OPENINGS (WING - D)			
SR#	DESCRIPTION	SIZE	REMARK
1	D	1.0 X 2.0 MTR.	MULL FLOOR DOOR WITH FRAME
2	DH	0.9 X 2.0 MTR.	MULL FLOOR DOOR WITH FRAME
3	DZ	1.0 X 2.0 MTR.	MULL FLOOR DOOR WITH FRAME
4	SD	1.0 X 2.0 MTR.	SLIDING DOOR
5	WD	1.0 X 2.0 MTR.	ALUMINIUM WITHINGS
6	WH	0.825 X 1.50 MTR.	ALUMINIUM WITHINGS
7	WZ	0.825 X 1.50 MTR.	ALUMINIUM WITHINGS
8	V	0.9 X 2.0 MTR.	VENTILATOR
9	VH	0.9 X 2.0 MTR.	VENTILATOR
10	VZ	0.9 X 2.0 MTR.	VENTILATOR

SCHEDULE OF OPENINGS (WING - C)			
SR#	DESCRIPTION	SIZE	REMARK
1	D	1.0 X 2.0 MTR.	MULL FLOOR DOOR WITH FRAME
2	DH	0.9 X 2.0 MTR.	MULL FLOOR DOOR WITH FRAME
3	DZ	0.9 X 2.0 MTR.	MULL FLOOR DOOR WITH FRAME
4	SD	1.0 X 2.0 MTR.	SLIDING DOOR
5	WD	1.0 X 2.0 MTR.	ALUMINIUM WITHINGS
6	WH	1.0 X 2.0 MTR.	ALUMINIUM WITHINGS
7	WZ	1.0 X 2.0 MTR.	ALUMINIUM WITHINGS
8	V	0.9 X 2.0 MTR.	VENTILATOR
9	VH	0.9 X 2.0 MTR.	VENTILATOR
10	VZ	0.9 X 2.0 MTR.	VENTILATOR

NOTE: ALL WORKSHOPS ARE IN THE PPT.

NOTE - ALL DIMENSIONS AREA IN METER

Certificate of area :-

Certificated that the land under reference was surveyed by surveyor on dt. 28.12.2020 and the dimensions of sides etc of land stated on plan as measured on site and the area so worked out tallies with the area stated in document of ownership / T.P. Scheme Records / Land Records Department / City Survey Records

Ar. Alok Lunia
1A, Pendse Layout,
Chhatrapati Nagar,
Burg. No. CA/99/25349
Signature

I / We undersigned hereby confirm that I / We would abide by lay-out sanctioned by Building plan sanctioned by Ex. Engineer / Building Permission / PMAY / MHADA I / We would execute the structure as per sanctioned plans. Also / We would execute the work under supervision of proper technical person so as to ensure the quality and safety at the work site

M/S. - PARADISE ASSOCIATES.
1) MR. - SAJID ABDUL SATTAR NEGANI


FOR PARADISE ASSOCIATES

PARTNER

Signature
(OWNER'S / P.A. HOLDER / DEVELOPER'S)

23 DEC 2020

Ex. Engg/Bldg Permission Cell/ PMAY/A
MHADA

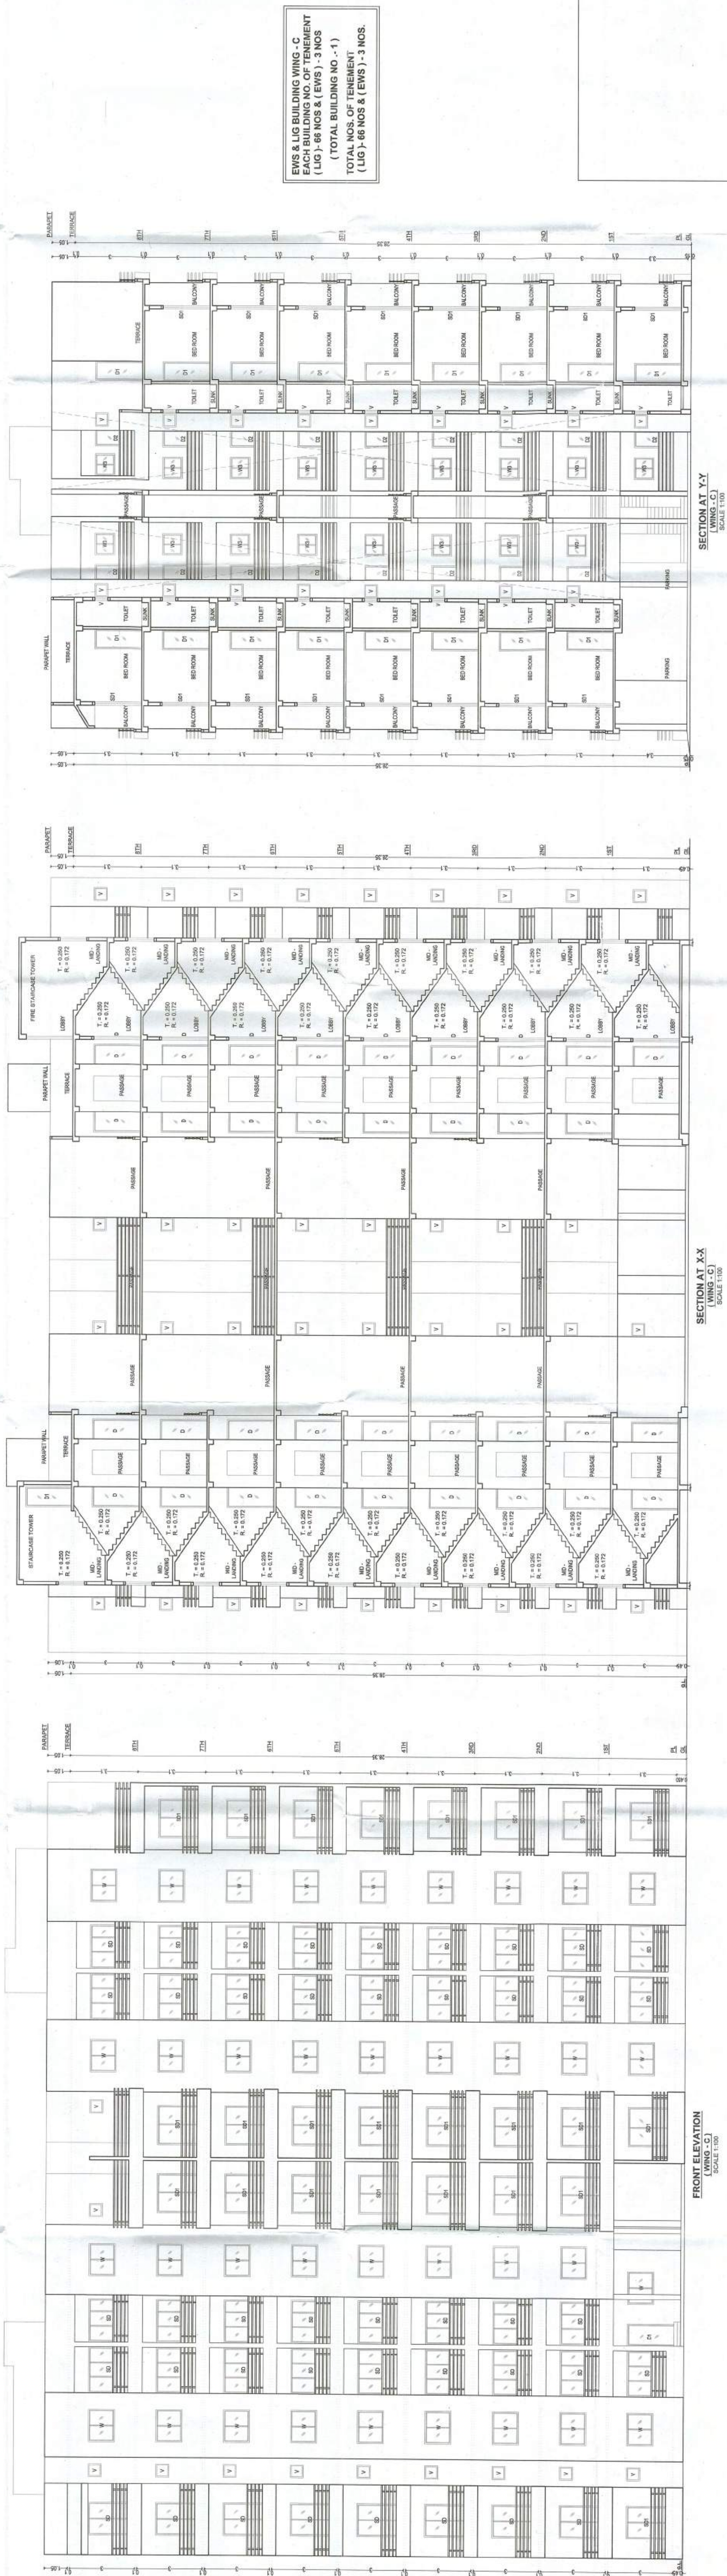

EWS & LIG BUILDING WING - C
EACH BUILDING NO. OF TENEMENT
(LIG) - 66 NOS & (EWS) - 3 NOS
(TOTAL BUILDING NO. - 1)
TOTAL NOS. OF TENEMENT
(LIG) - 66 NOS & (EWS) - 3 NOS.

FRONT ELEVATION
(WING - C)
SCALE 1:100

SECTION AT X
(WING - C)
SCALE 1:100

SECTION AT Y-Y
(WING - C)
SCALE 1:100

PROJECT :- PROPOSED CONSTRUCTION OF RESIDENTIAL LIG - 66 , EWS - 122
HOUSING SCHEME FOR AHP - PPP MODEL PHAY (PRADHAN MANTRI AWAS
YOJANA) SCHEME PLOT NO.-2, KH. NO. - 81/1, 82, MOUZA :- WAGHDHARA,
TAH. :- HINGNA, DIST. :- NAGPUR.

MIC - RADANISE ASSOCIATES
DEVELOPER

Ar. Alok Lunia
14, Pense Layout,

ARCHITECT

Ar. ALOK LUNIA