



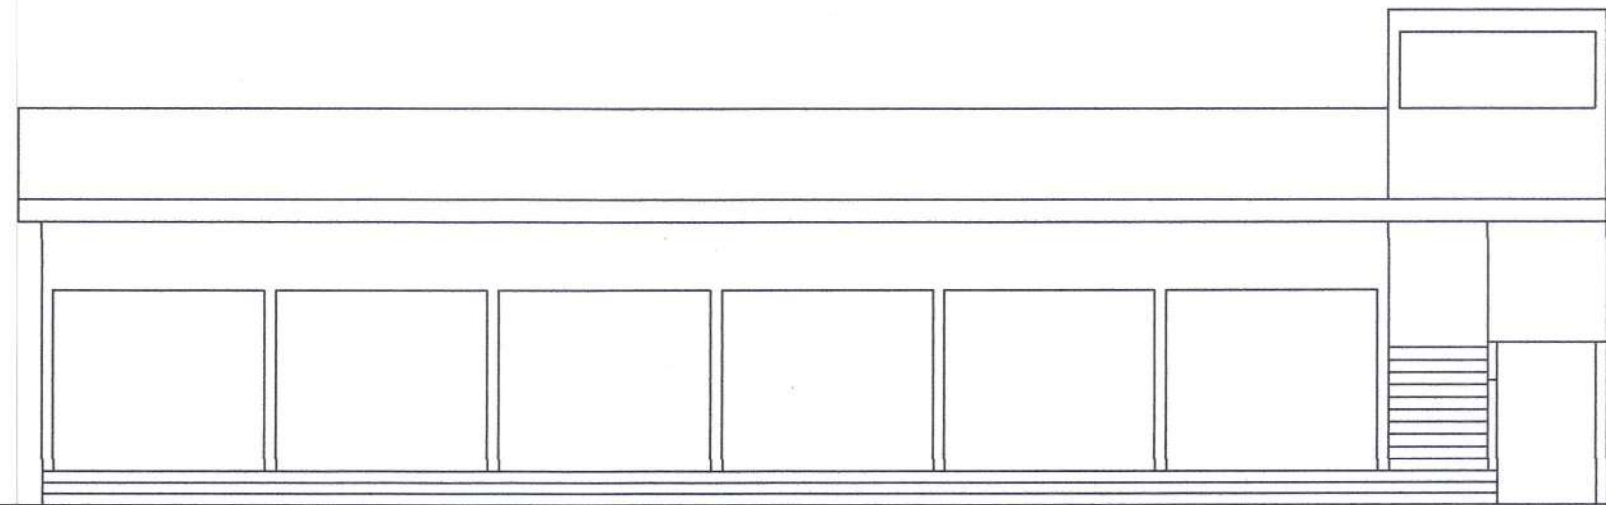


SOUTH ELEVATION

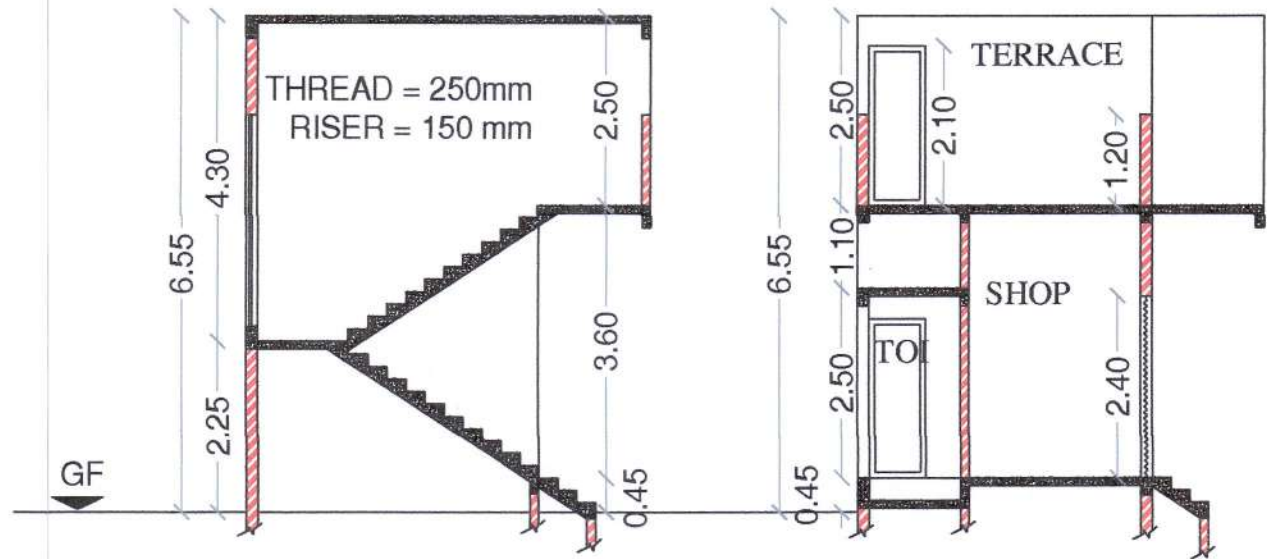

SECTION A-A

SECTION B-B

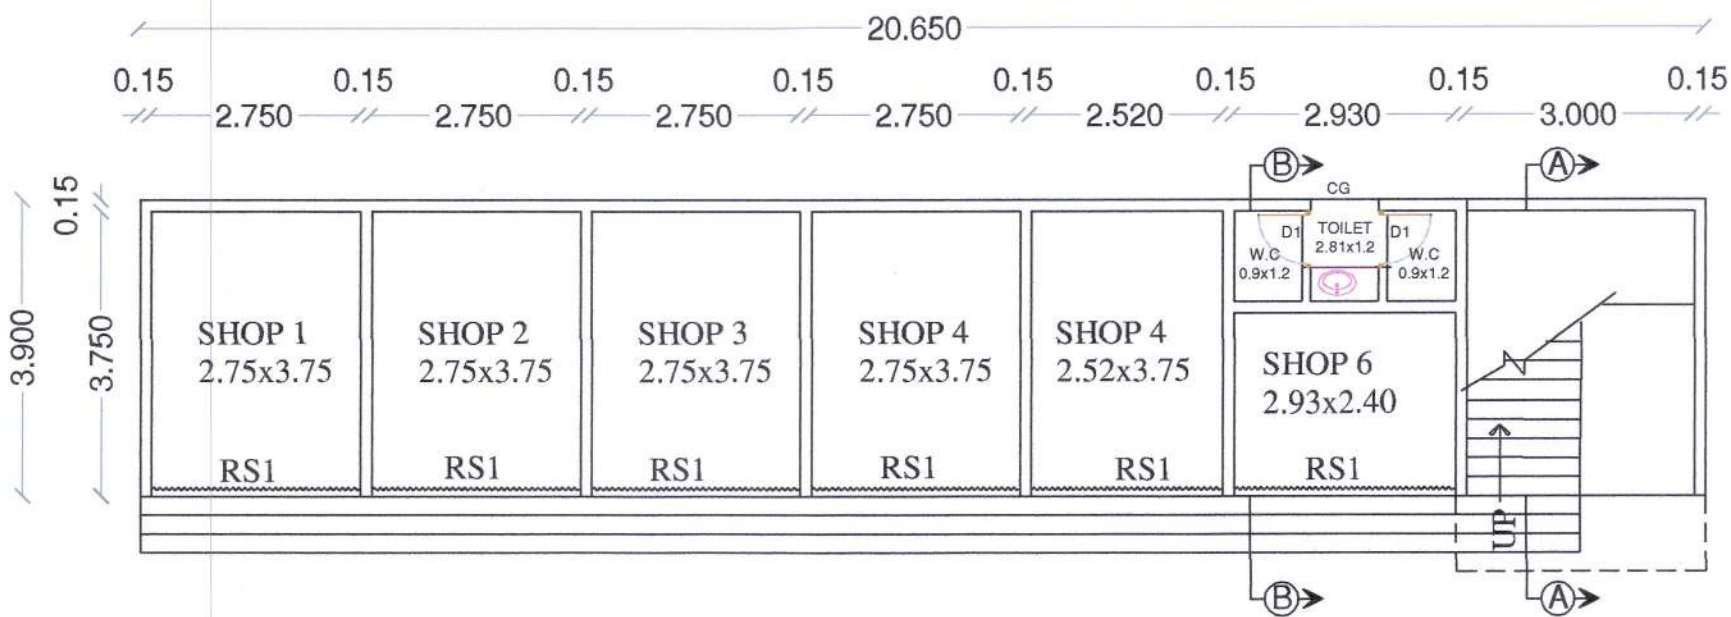

GROUND FLOOR PLAN

PARKING AREA STATEMENT:

PARKING REQUIRED :

1. WHOLE SALE SHOPS NOT BEING USED FOR RETAIL TRADING AND
 2. MANGAL KARYALAYA / MARRIAGE HALLS, CULTURAL HALLS AND BANQUET HALL
- FOR EVERY 100 Sq.M CARPET AREA REQUIRED PARKING = 1 CAR + 5 SC

PARKING REQUIRED FOR 69.225 Sq.M =1 CAR + 5 SC


PARKING PROVIDED = 1 CAR + 5 SC

AREA STATEMENT

PLOT AREA (As per sanctioned layout plan)	356.000	Sq.m
AREA FOR GROUND FLOOR 17.75 x 3.9	69.225	Sq.m
TOTAL AREA CONSUMED ON GF	69.225	Sq.m

SCHEDULE OF OPENINGS		
1	RS1	2.85 x 3.00
2	D1	0.75 x 2.10
3	V	0.60 x 0.45
		M.S Rolling Shutter
		FLUSH DOOR
		MS. LOUVERED VENTILATOR

AREA DIAGRAM

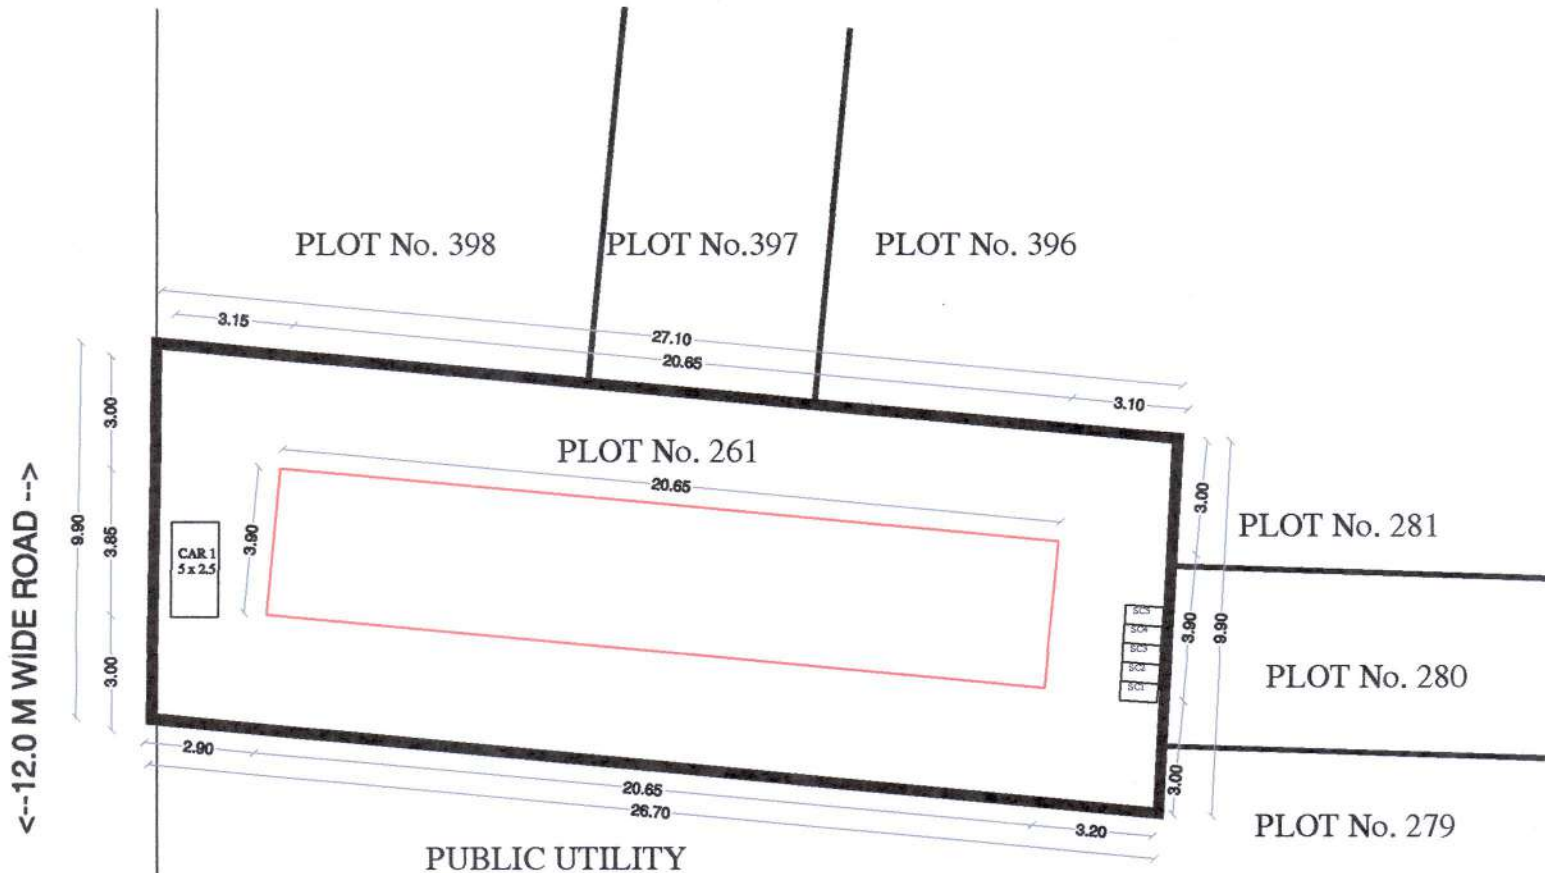

SITE PLAN

SCALE 1:200

SHEET NO. : 2C

Stamps of Approval Plans :

Approved subject to condition mentions in this office
I.O.A. letter no. EE/BP/PMAY/A/MHADA/_____/20_____
DATE_____/_____/_____ & Plinth C.C. to be issued.

Ex. Engg/Bidg Permission Cell/ PMAY/A
MHADA

PROPOSED COMMERCIAL BUILDING ON PLOT No. 261 ,
UNDER AHP VERTICAL PPP MODEL, KH NO. 74 , 77, 78, 79 ,
P.H NO. - 48 , MOUZA - KANHOLI ,
HINGNA (GRAMIN) - NAGPUR ,
BELONGING TO :- SR INFRA , THROUGH
SHRI . DEEPAK M. NILAWAR

LEGEND :

- 1.PLOT BOUNDARY SHOWN IN BLACK
- 2.PROPOSED CONST. SHOWN IN RED

Certificate of Area -

Certified that the plot under reference was surveyed by me on 12/08/22 and the dimensions of the sides to, of plot stated on plan are as measured on site and the area so worked out tallies with the area stated in document of Ownership/ Land Records Department/ City Survey records.

AR. NAVIN LANJEWAR
CA/95/19173
NIT LS 879
NMC LS R63
2, Siddharth Nagar, Kamptee Road,
Nagpur-440017 Cell : 9823101801

Ar. NAVIN LANJEWAR
CA / 95 / 19173

CERTIFICATE

The mentioned Plans are prepared by me as per UDCPR

Signature of the Architect / Licensed Engineer / Supervisor

AR. NAVIN LANJEWAR
CA/95/19173
NIT LS 879
NMC LS R63
2, Siddharth Nagar, Kamptee Road,
Nagpur-440017 Cell : 9823101801

Ar. NAVIN LANJEWAR

Owner's Declaration -

I undersigned hereby confirm that I would abide by plans approved by Authority / Collector. I would execute the structure as per approved plans. Also I would execute the work under supervision of proper technical person so as to ensure the quality and safety at the work site.

S. R. Infra

Partner's

DEEPAK NILAWAR

Job No.	Drawing No.	Scale	Drawn by	Checked by
SR/AFH/22	2/C/S	1:100	SHARVARI	SHILPA