


GOOGLE LOCATION
NTS





Project Details
Proposed code-IMP027-64983
Zone Type - Residential Zone with Shop Inr. (H+2)
Location - TOD
Name of service - Revised Building Permission
Sub service -
Cite No./Survey No. - 6007751
Tahsil : Mauza Stozbil
Muzara : 6,14,10-587 मयारु ठीर शंकरा गणेशि इतः
I st. address area mtr² at 20
Pronsta Value : 0.00


LEGENDS:
 PLAT BOUNDARY SHOWN WHITE
 PROPOSED WORK SHOWN RED
 DRAINAGE LINE SHOWN YELLOW LIGHT
 WATER LINE SHOWN BLUE DOTTED
 ENCLOSED BAL SHOWN BROWN
 TERRACE SHOWN DARK YELLOW
 OPEN BAL SHOWN BROWN
 EXISTING SHOWN BLUE HATCHED

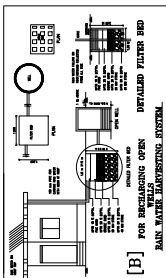

Owner details		
Owner Name	Postal Address	Contact Number
SRI BALAKRISHN REALTY PRIVATE LIMITED	sanandray, 48th madduram, nagpur H.O. Nagpur-440002, Mahara ashtra	9852567689
RAMESH B RAO	GANDHIBACH MAGPUR	9833957689

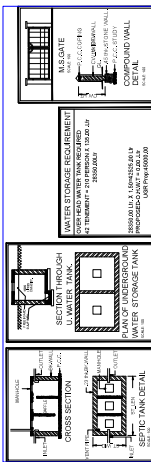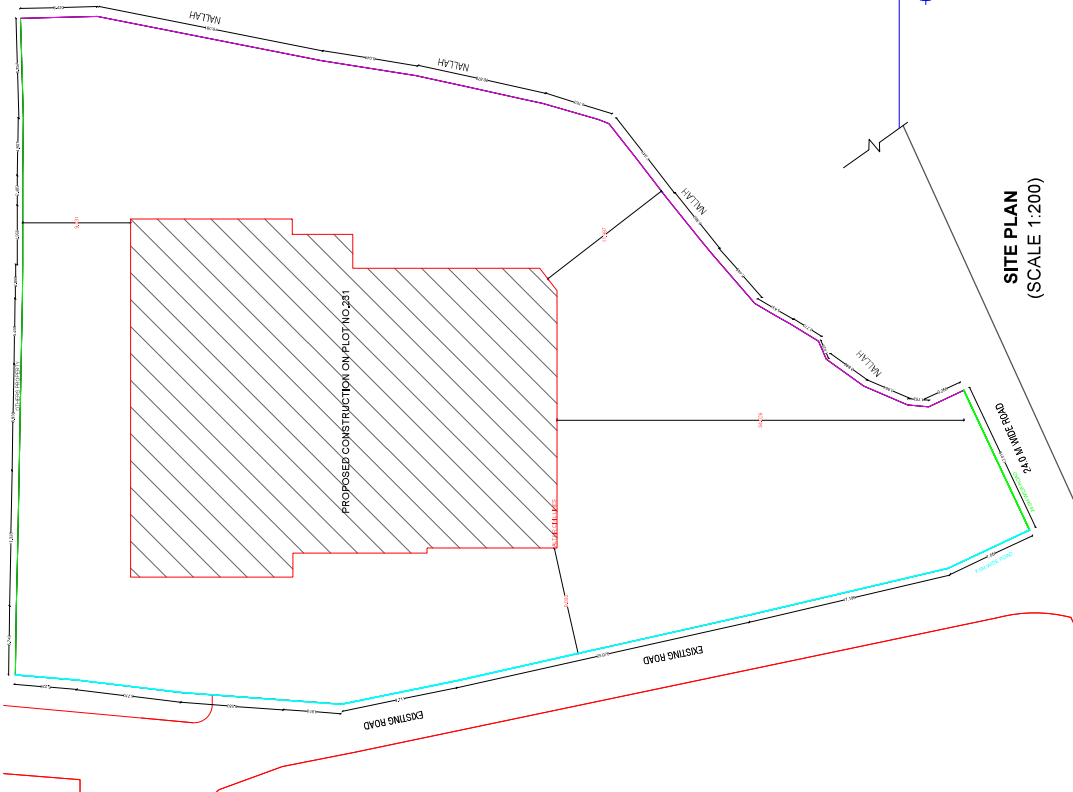

SITE PLAN
(SCALE 1:200)

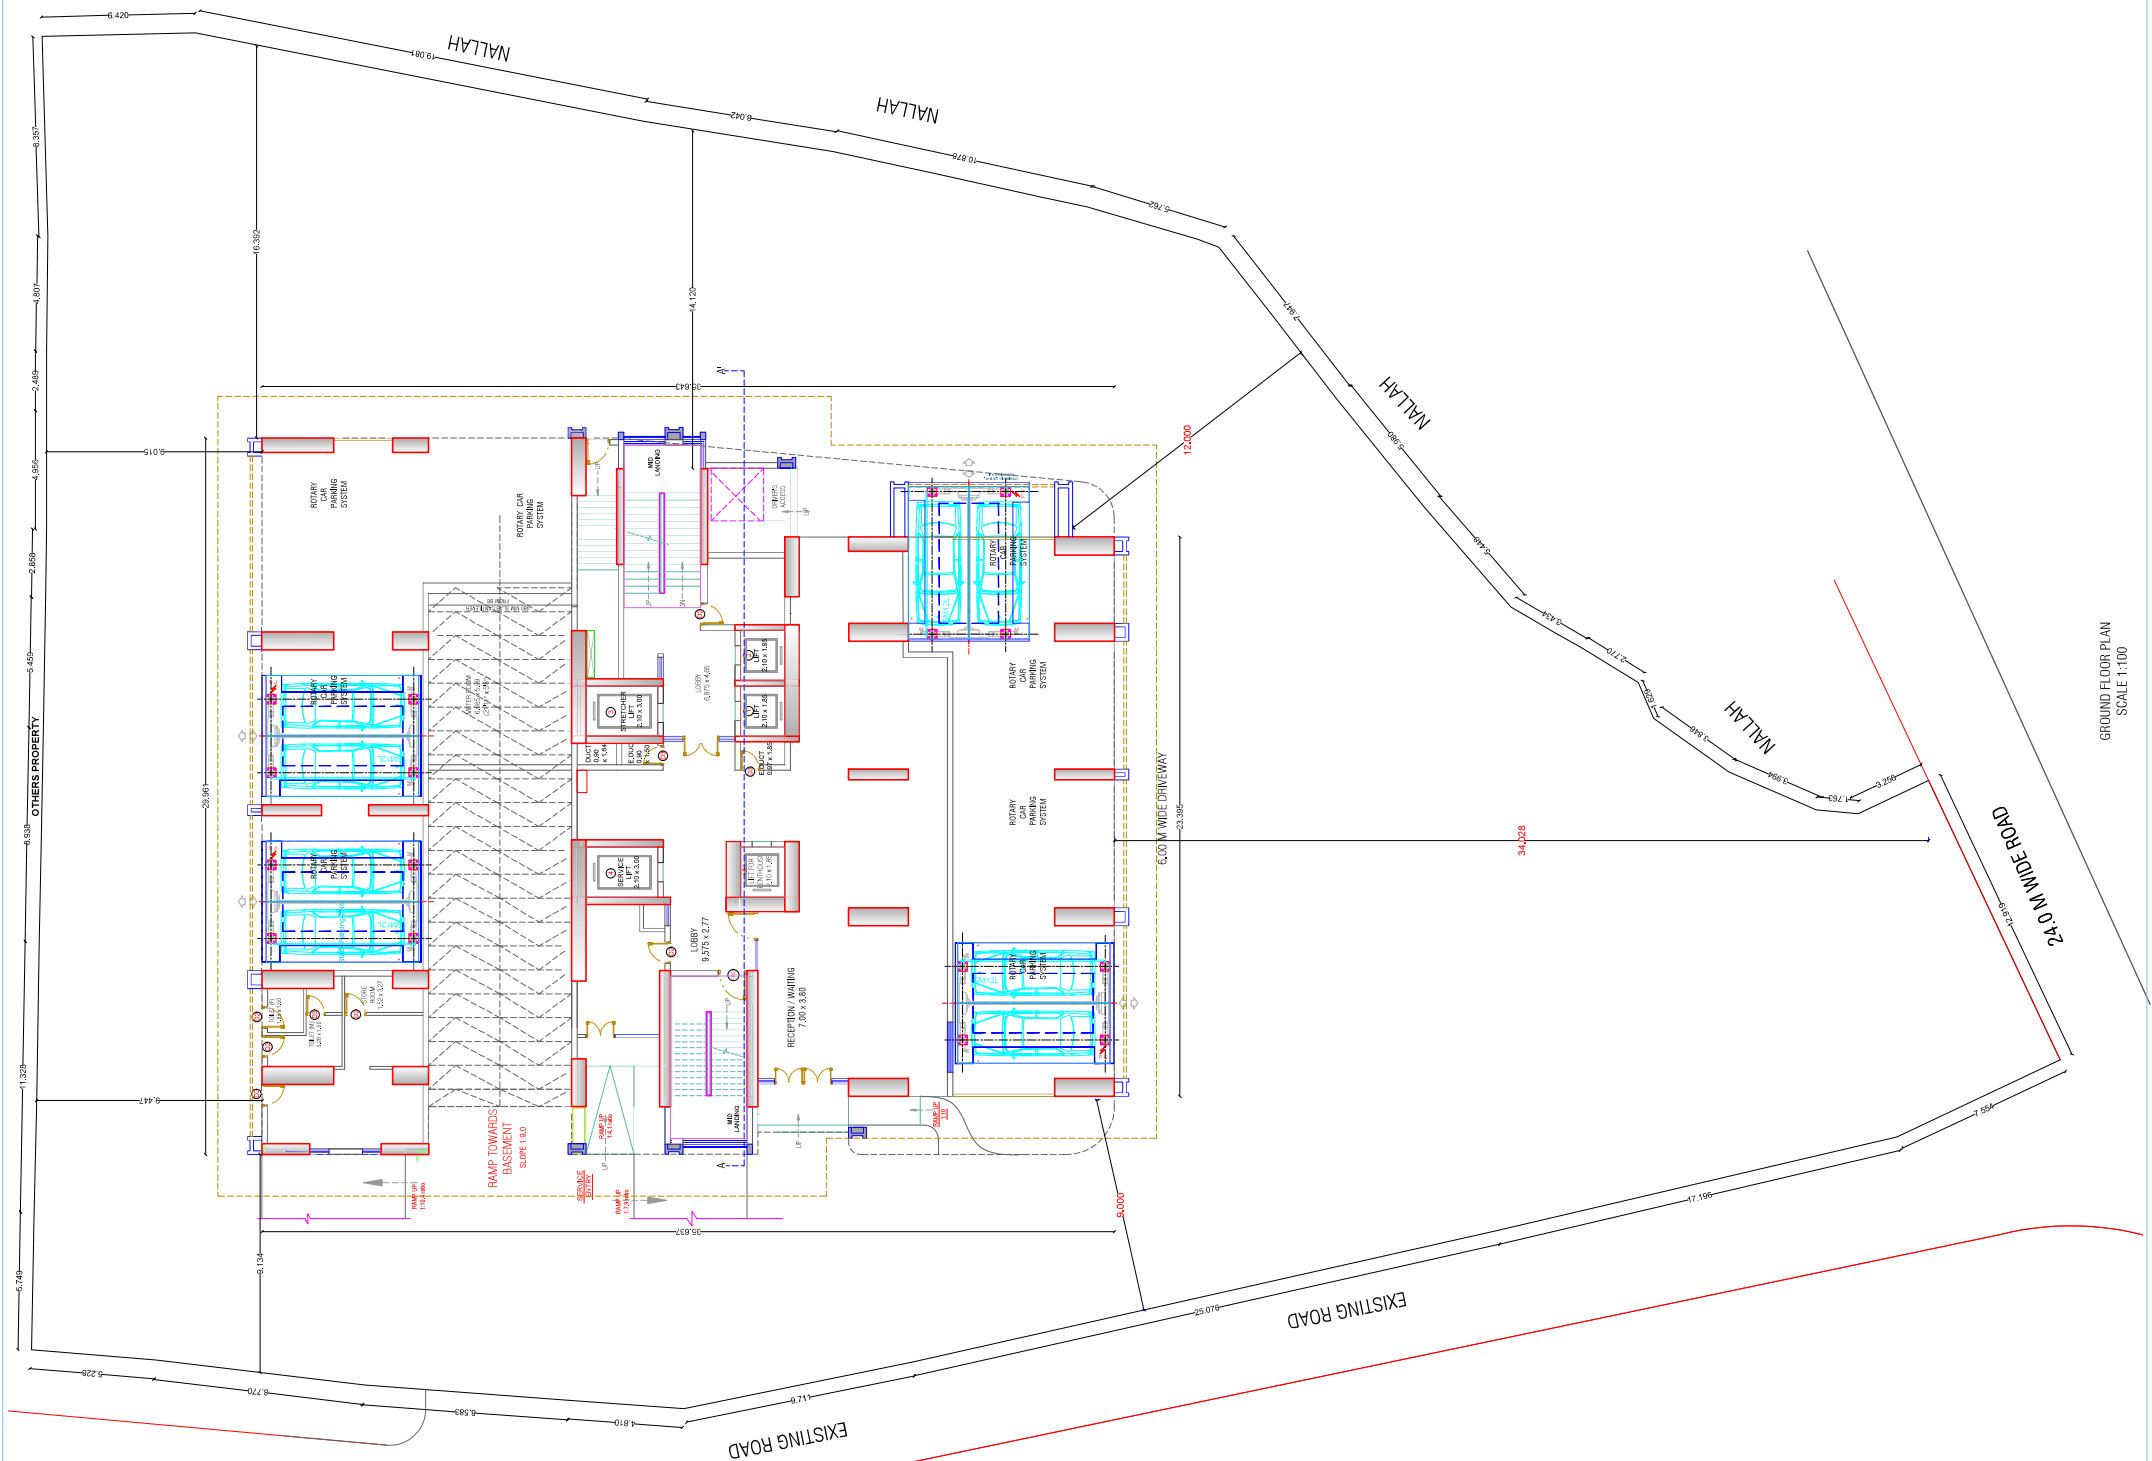

GROUND FLOOR PLAN
SCALE 1:100