

Signature valid

Digitally signed by SANJAY NARAYAN A CHIMURKAR
Date: 2024.11.01 12:04:51
Reason: Approved Drawing
Location: Nagaraj Construction Development Authority
Project Code: NMRGA/23-72159
Application Number: 134/2023/200740
Proposal Number: 215511
Certificate Number: NMRGA/2023/APL/00617

Respective Engineer
Date: 28/10/2024

Respective Engineer
Date: 28/10/2024

SHEET NO. - 19 OF 24

ROW HOUSE (TENEMENTS 83 TO 90) BLOCK-E
PROPOSED MULTI - FAMILY RESIDENTIAL
BUILDING PLAN
ON KH. NO.- 87/4 & 87/5, P.H. NO.- 42, MOUZA-
PANJARI (BU),
TAH.- NAGPUR (GRAMIN), DIST. - NAGPUR
BELONGING TO :
M/S. CO. D. EN. LAND DEVELOPERS THROUGH PARTNER
S/SH. NITIN MAROTI RAO UPARE

Postal Address : G 801, Entires Apartment, N.A., Pune
City, Pune-411045, Maharashtra, G 801, Entires
Apartment, N.A., Pune City, Pune-411045

DESCRIPTION OF PROJECT :

Type of Project : Residential
BUILDING ON CTS. NO. 8/URNEY NO.- 87

SITE ADDRESS :
KH. NO.- 87/4, Ramp: 87/5, P.H. NO.- 42, MOUZA- PANJARI (BU), D D TAH-
NAGPUR (GRAMIN), DIST. - NAGPUR; D D D

Name of Architect : Chandanashir DEODAS AND DISPENSE

LOGO ADDRESS OF OFFICE


OWNERS SIGN: Valid to sign

TECHNICAL PERSON SIGN


SCALE : 1:100 Date: 27/10/24

JOB NO.-NMRGA-23-72159 CHECK BY :-


SUBMISSION DRAWING

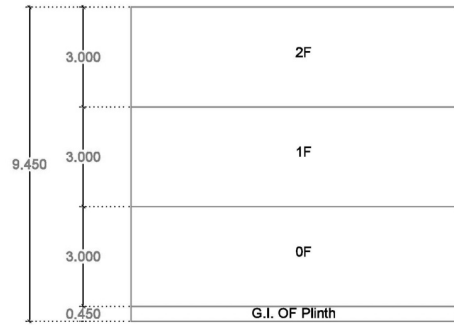

SECTION VIEW - BLOCK E

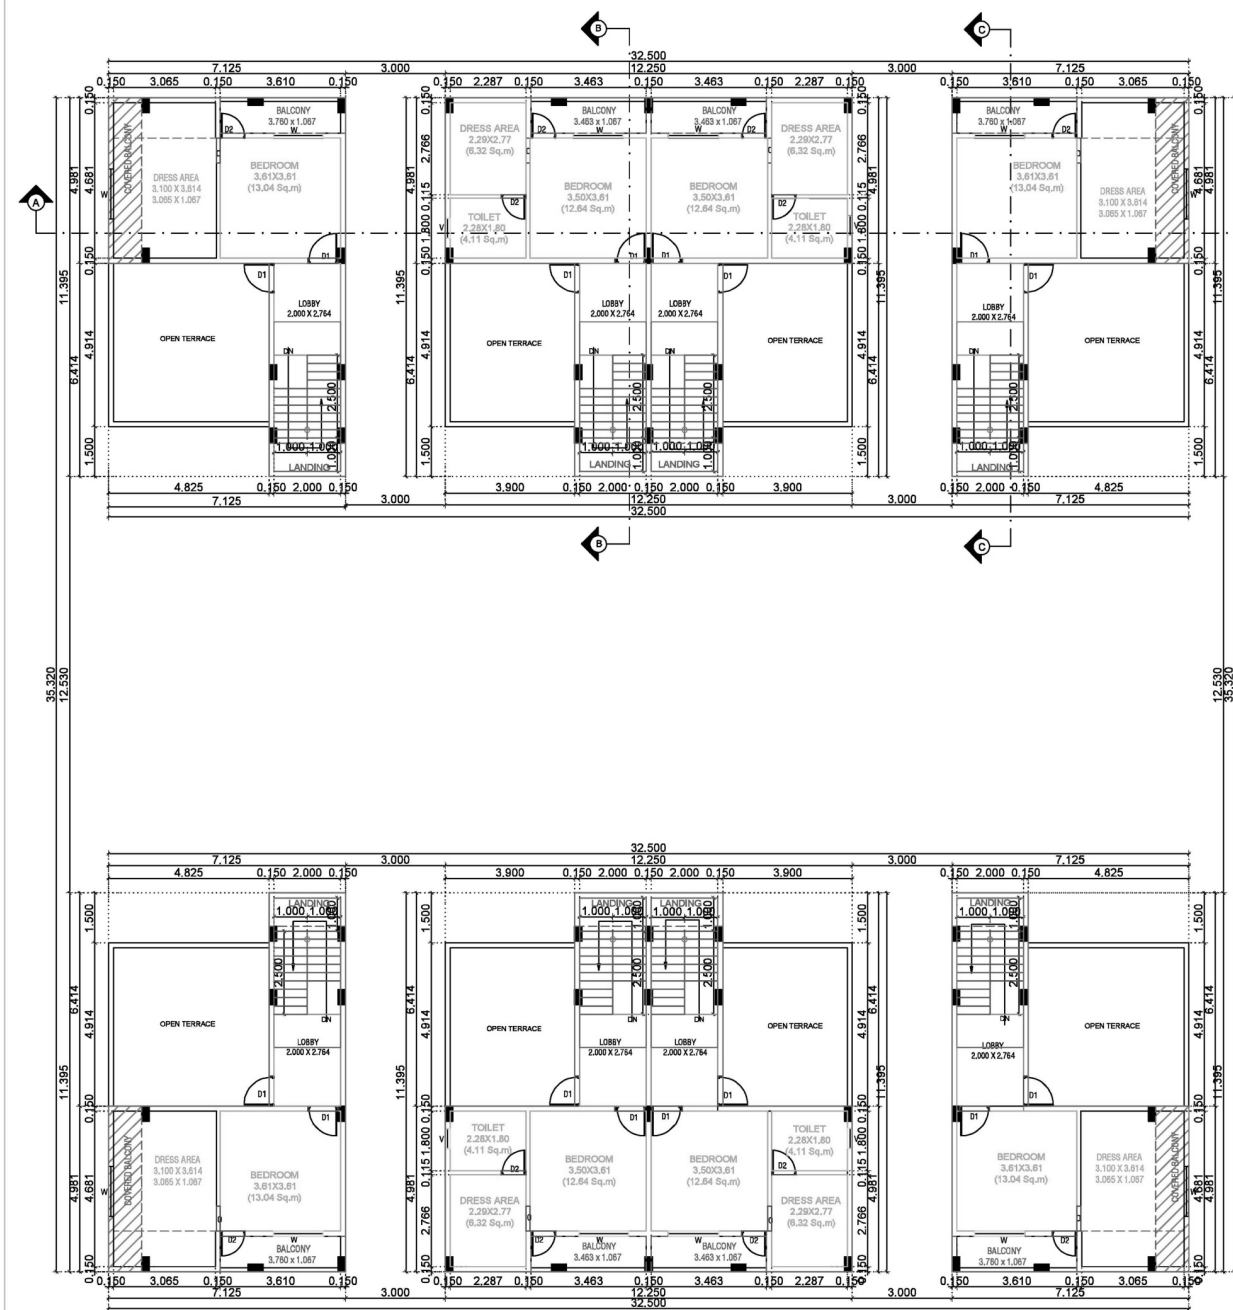

SECOND FLOOR

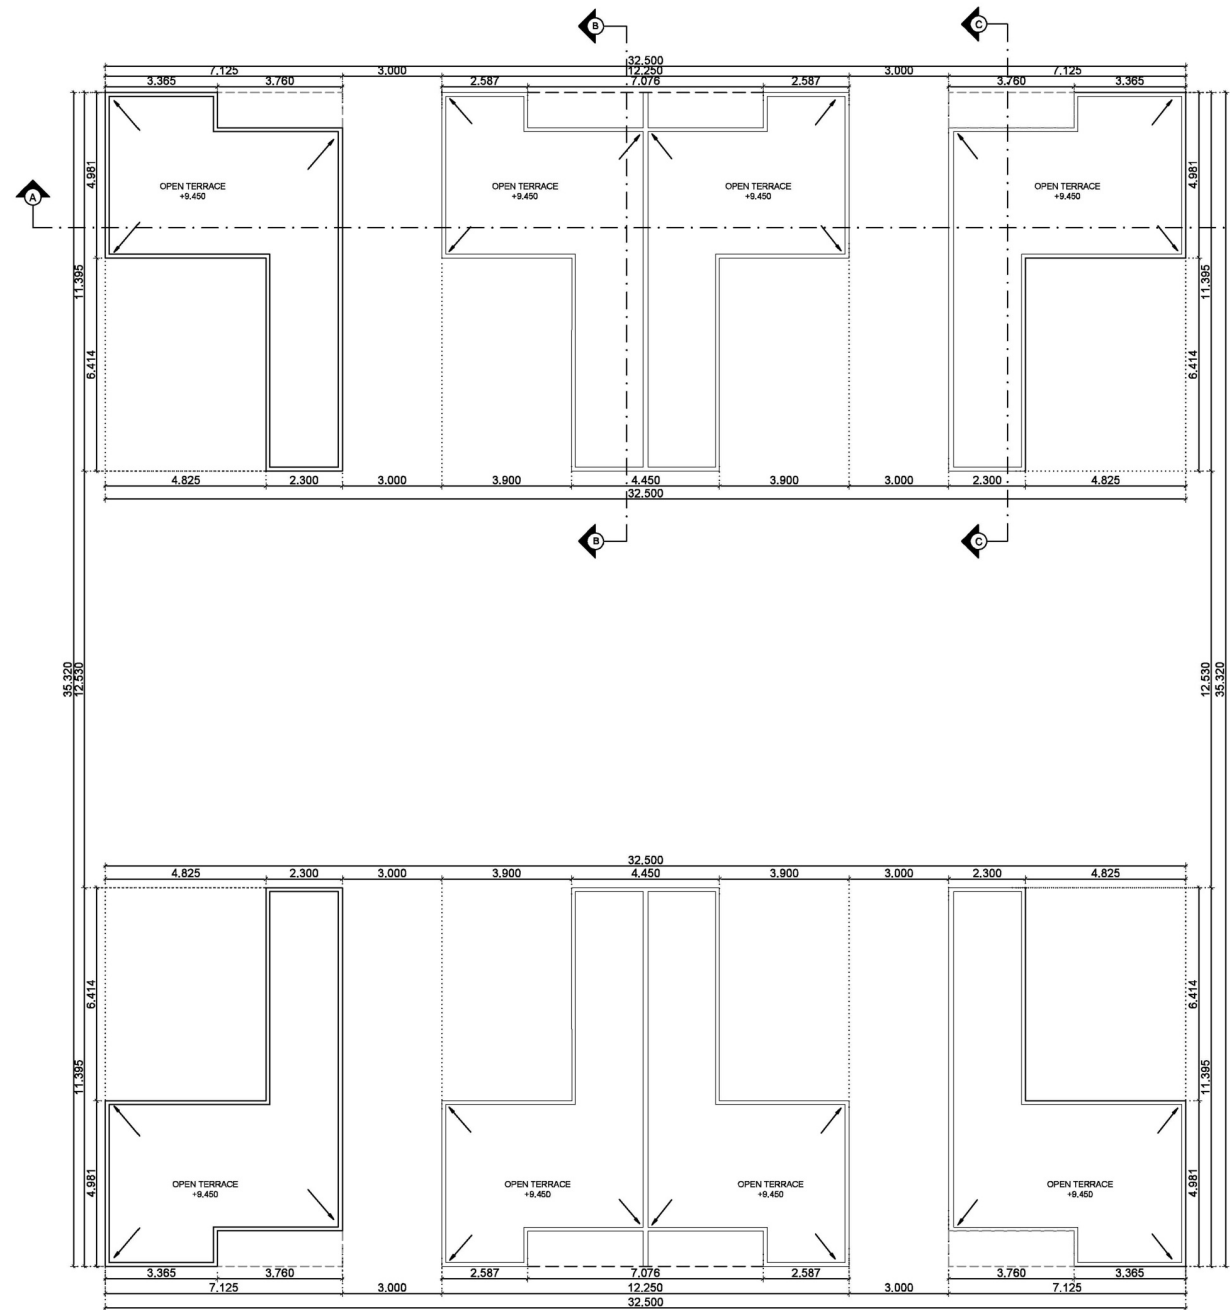

TERRACE FLOOR PLAN
(TENEMENTS 83 & 90) BLOCK-E