


Signature valid

Digitally signed by SANJAY NARAYAN CHIMURKAR
Date: 2024.11.01 14:57:57
Reason: Approved Drawing
Location: Nagar Development Authority
Project Code: NMRDA/2023/000740
Application Number: NMRDA/2023/000740
Proposal Number: 215511
Certificate Number: NMRDA/2023/APL/00617


Resident Register
Date: 16/05/2024

Resident Register
Date: 16/05/2024


SHEET NO. - 07 OF 24
ROW HOUSE (TENEMENTS 13 & 38, 25 & 26) BLOCK-BB
PROPOSED MULTI - FAMILY RESIDENTIAL
BUILDING PLAN
ON KH. NO.- 87/4 & 87/5, P.H. NO.- 42, MOUZA-
PANJARI (BU)
TAH.- NAGPUR (GRAMIN), DIST. - NAGPUR
BELONGING TO:
M/S GOLDEN LAND DEVELOPERS THROUGH PARTNER
SHRI. NITIN MAROTRAJ UPADE

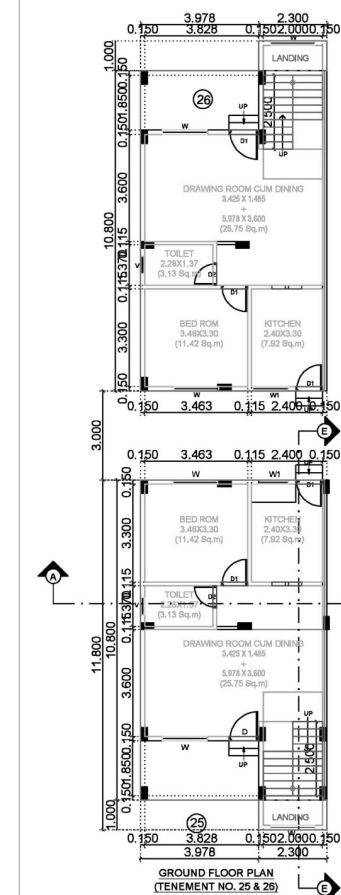


GROUND FLOOR
(TENEMENT NO. 25 & 26)
BLOCK-BB
SCALE - 1:100

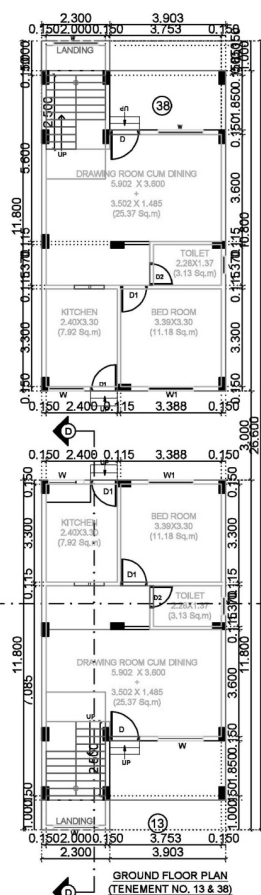


GROUND FLOOR PLAN
(TENEMENT NO. 13 & 38)
BLOCK-BB
SCALE - 1:100

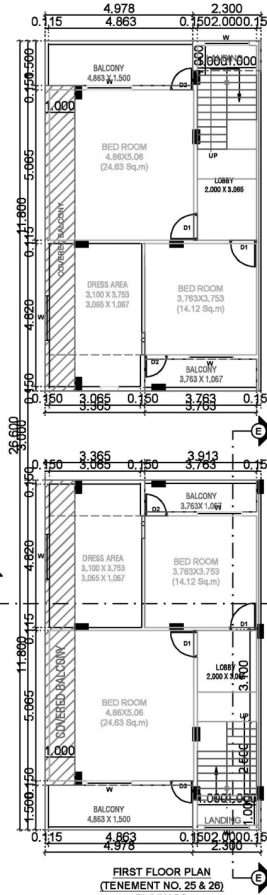


FIRST FLOOR PLAN
(TENEMENT NO. 25 & 26)
BLOCK-BB
SCALE - 1:100

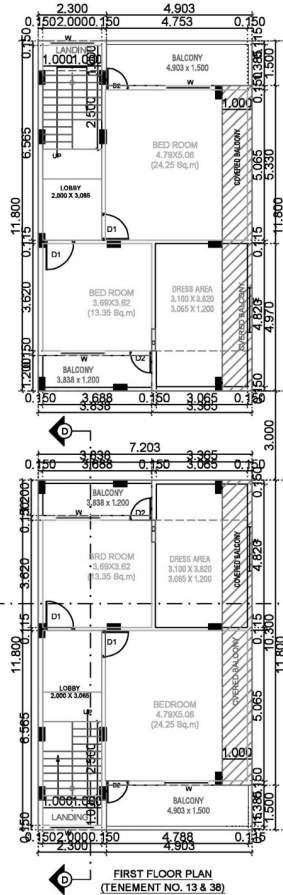

FIRST FLOOR PLAN
(TENEMENT NO. 13 & 38)
BLOCK-BB
SCALE - 1:100

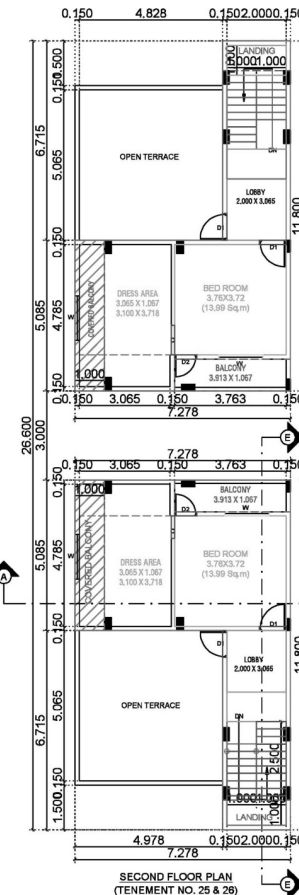


SECOND FLOOR PLAN
(TENEMENT NO. 25 & 26)
BLOCK-BB
SCALE - 1:100

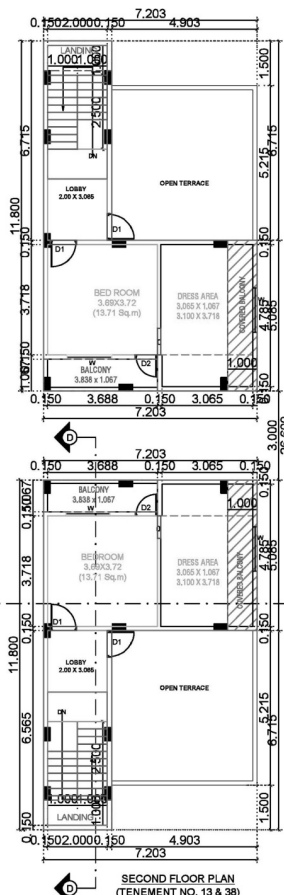

SECOND FLOOR PLAN
(TENEMENT NO. 13 & 38)
BLOCK-BB
SCALE - 1:100

BLOCK BB

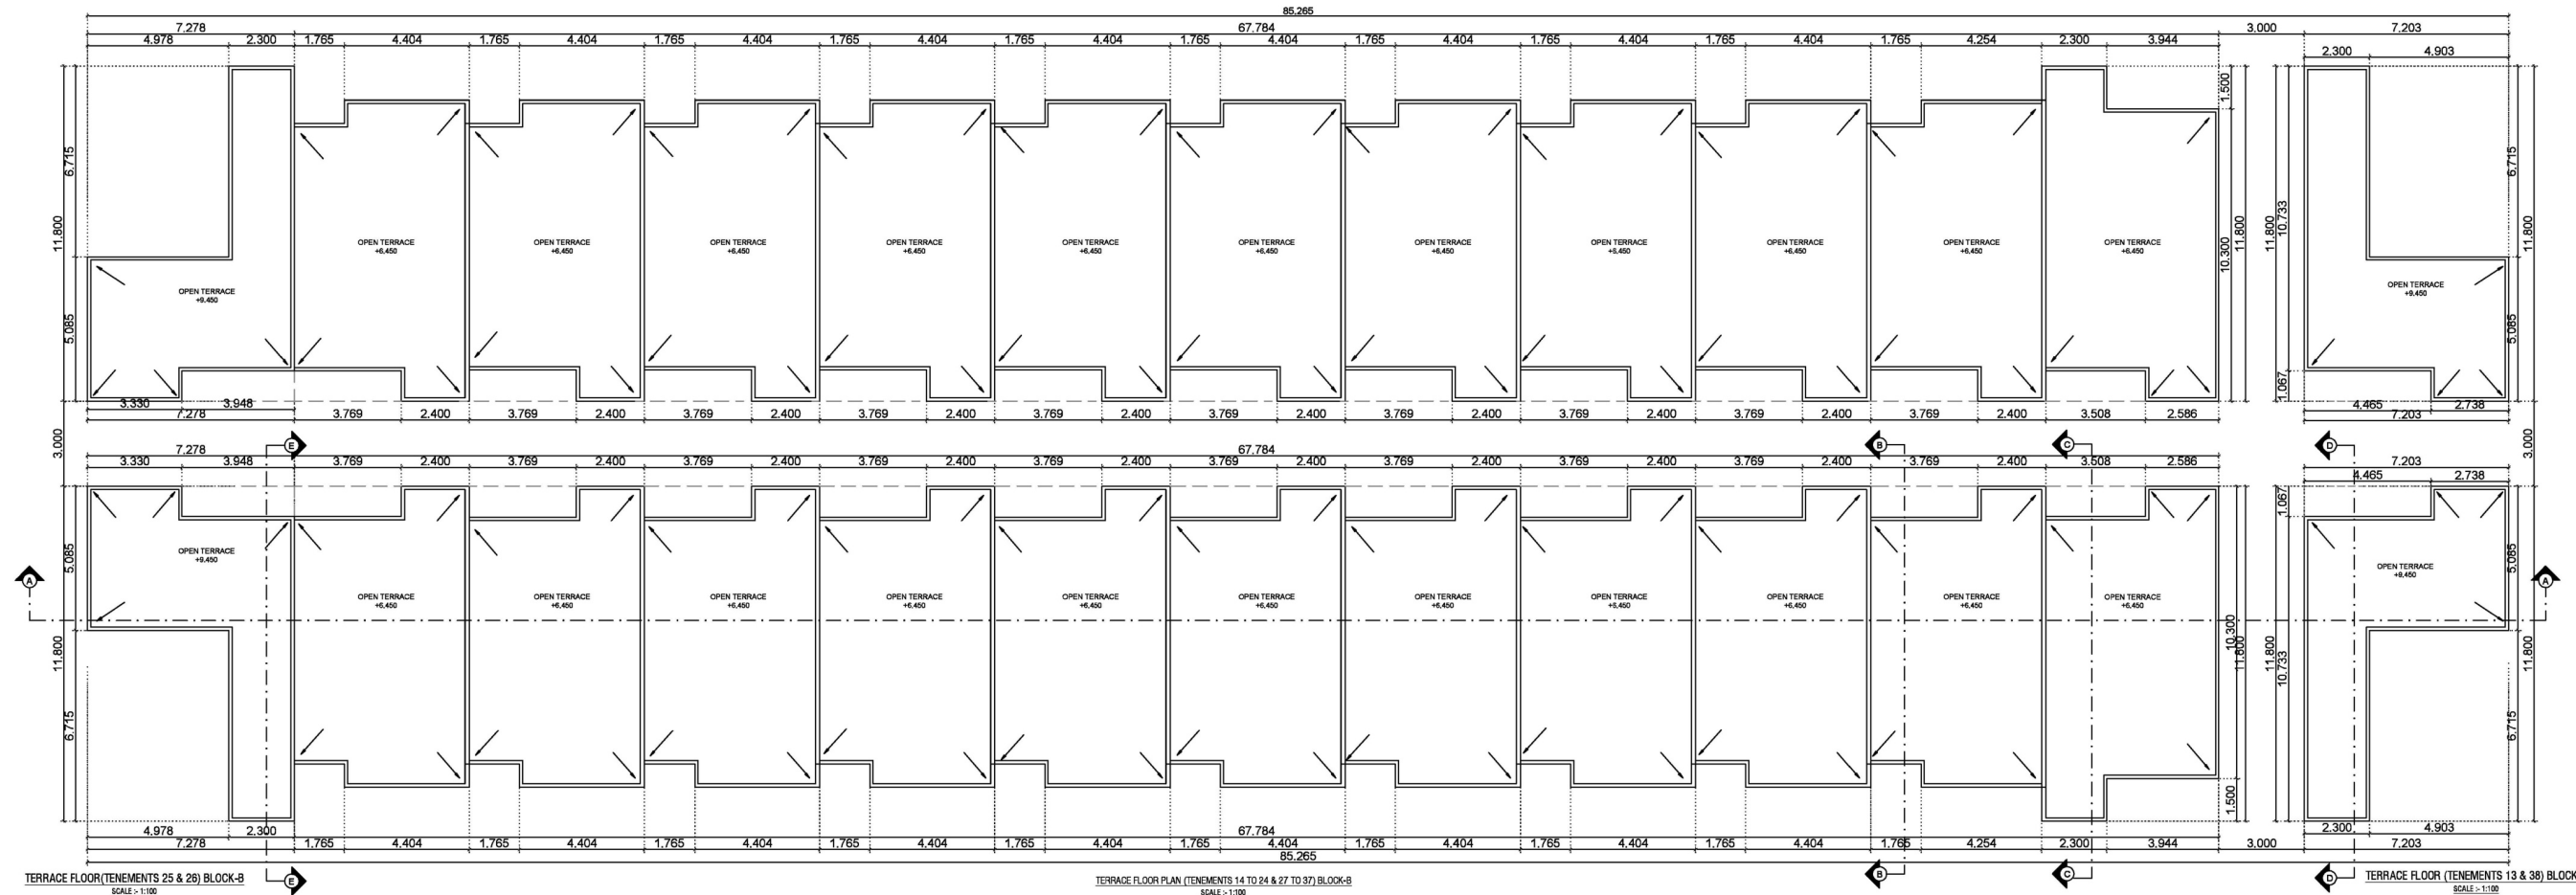

TERRACE FLOOR (TENEMENTS 25 & 26) BLOCK-B
SCALE - 1:100

TERRACE FLOOR PLAN (TENEMENTS 14 TO 24 & 27 TO 37) BLOCK-B
SCALE - 1:100

TERRACE FLOOR (TENEMENTS 13 & 38) BLOCK-B
SCALE - 1:100

Postal Address : G 801, Entires Apartment, N.L.A. Pune
City Pune-411005, Maharashtra, G 801, Entires
Apartment, N.L.A. Pune City Pune-411005
DESCRIPTION OF PROJECT :
Type of Project : Residential
BUILDING ON CTS. NO. JOURNEY NO.- 87
SITE ADDRESS :
KOL. NO.- 87/4 Ramp: 87/5, P.H. NO.- 42, MOUZA- PANJARI (BU), D. D. TAH-
NAGPUR (GRAMIN), DIST.- NAGPUR
Name of Architect : Chandrabhatkar DEODHAR Dhanraj
ADDRESS OF OFFICE :
40/29 MID COLONY, RAMBAG ROAD, MEDICAL
SQUARE
OWNERS SIGN :
Valid up to :
Signature valid
SCALE - 1:100 Date: 27/06/23
JOB NO.- NMRDA-23-72159 CHECK BY :
SUBMISSION DRAWING