


Signature valid

Digitally signed by SANJAY NARAYAN CHIMURKAR
DN: cn=SANJAY NARAYAN CHIMURKAR, o=CHIMURKAR
Reason: Approved (15/05/2023)
Location: Nagpur, Maharashtra
Project Code: NMRCA/2023/PLU/00617
Application Number: NMRCA/2023/PLU/00617
Previous Number: 215511
Certificate Number: NMRCA/2023/PLU/00617

Sanjay Narayan
Date: 15/05/2023


Sanjay Narayan
Date: 15/05/2023

SHEET NO. - 14 OF 24
ROW HOUSE (TENEMENTS 62 TO 70) (TENEMENTS
73 TO 81) BLOCK-D
PROPOSED MULTI - FAMILY RESIDENTIAL
BUILDING PLAN
ON KH. NO. - 87/4 & 87/5, P.H. NO. - 42, MOUZA-
PANJARI (BU),
TAH - NAGPUR (GRAMIN), DIST. - NAGPUR
BELONGING TO:
M/S GOLDEN LAND DEVELOPERS THROUGH PARTNER
SHRI. NITIN MAROTIAJI UPARE

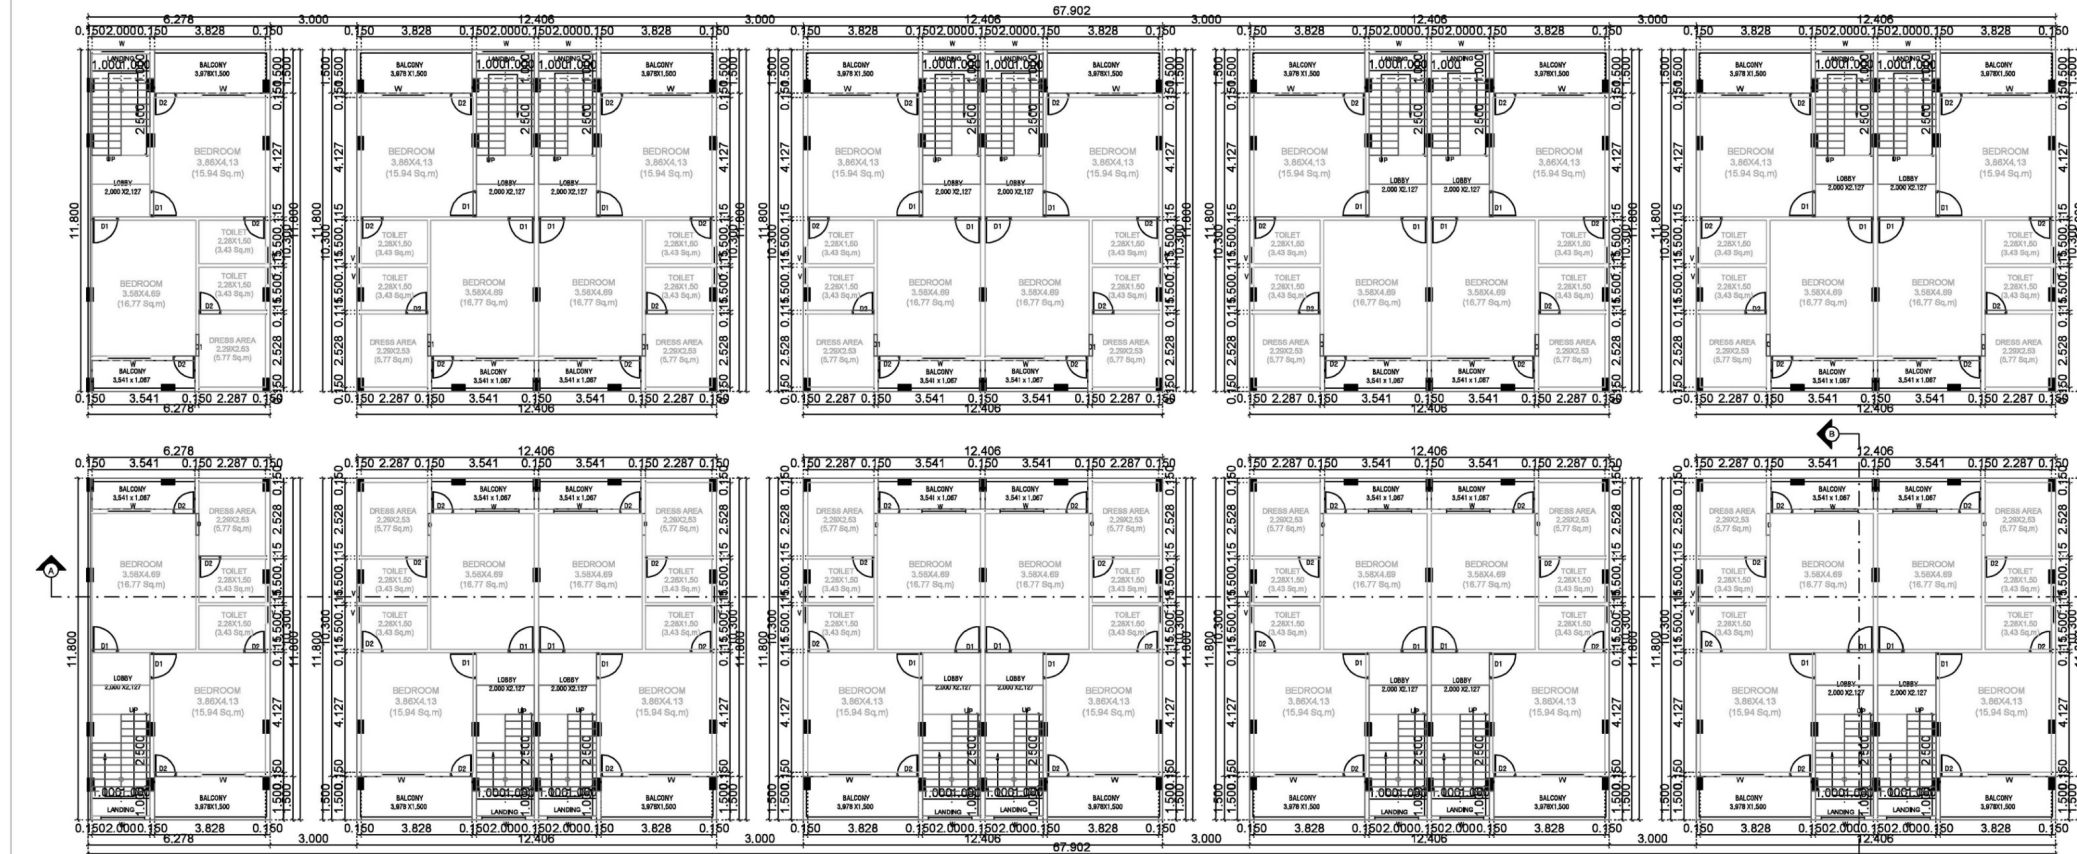



FIRST FLOOR PLAN (TENEMENTS 61 TO 82) BLOCK-D
SCALE - 1:100

FIRST FLOOR

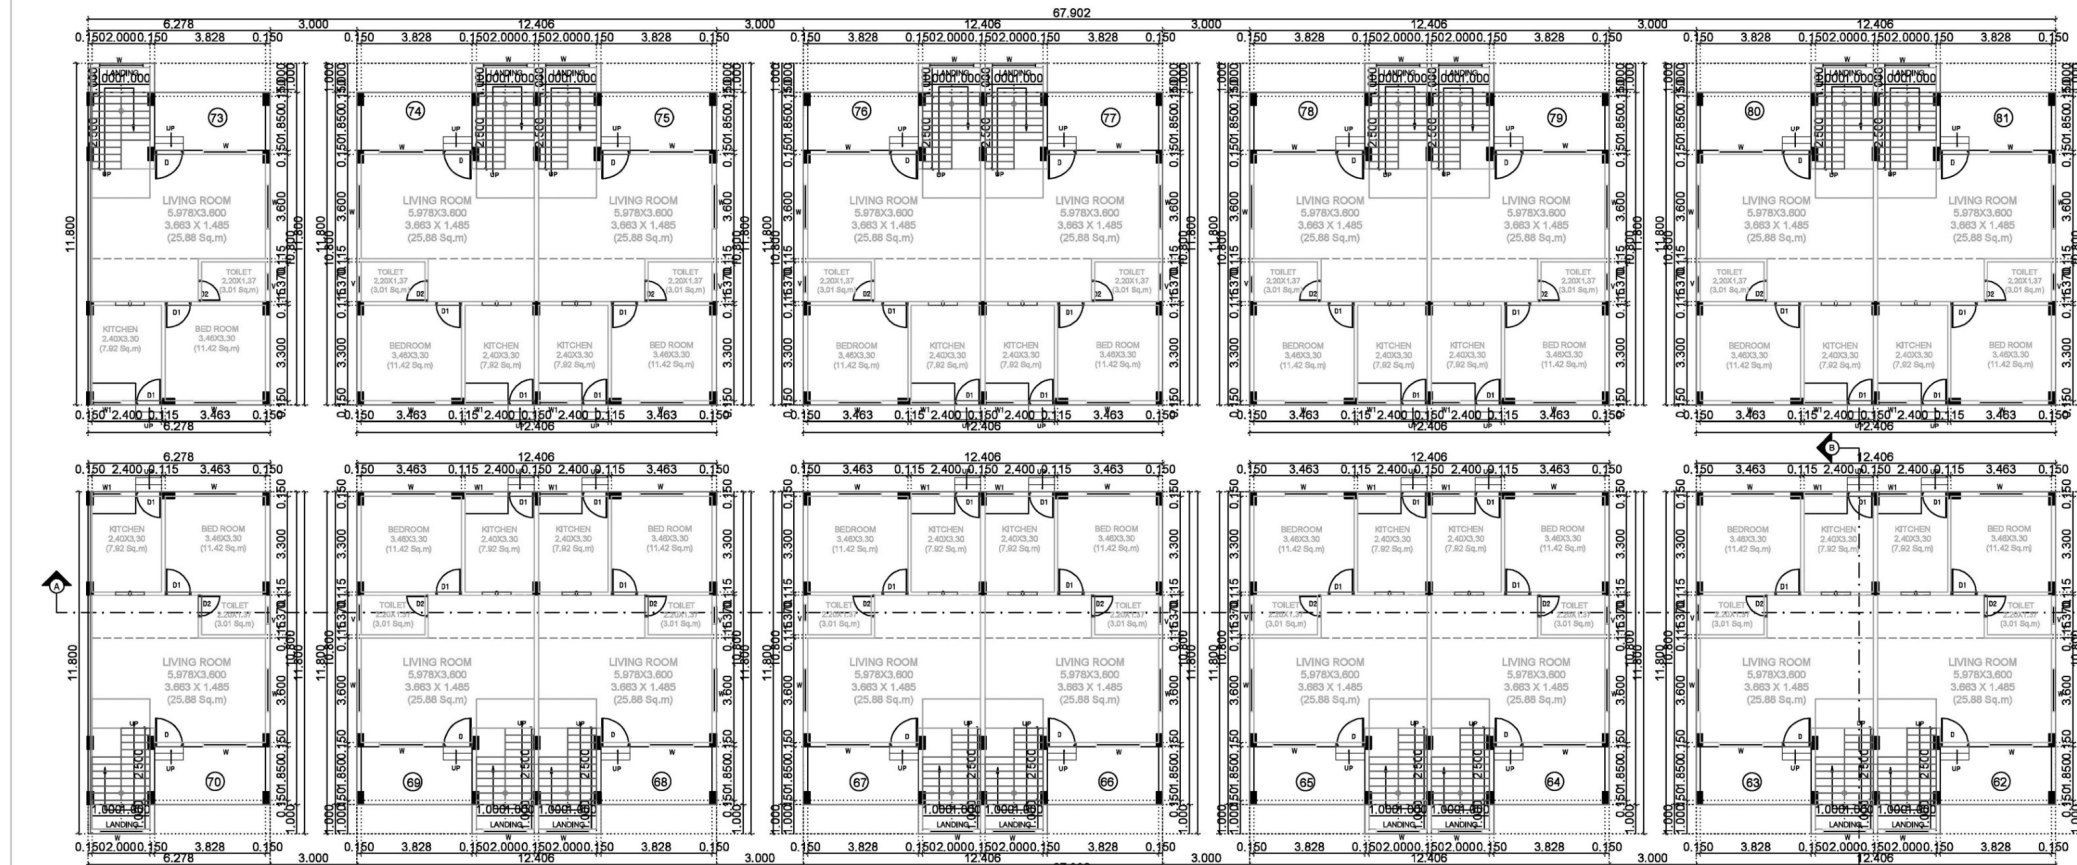

GROUND FLOOR PLAN (TENEMENTS 61 TO 82) BLOCK-D
SCALE - 1:100

GROUND FLOOR

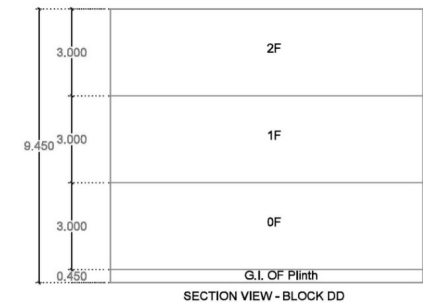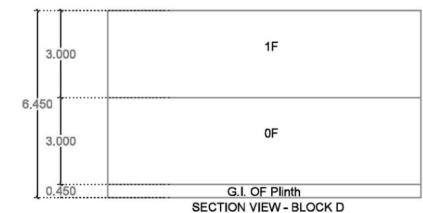

Postal Address : G 801, Entires Apartment, N.L.A., Pune
City, Pune-411008, Maharashtra, G 801, Entires
Apartment, N.L.A., Pune City, Pune-411008

DESCRIPTION OF PROJECT :
Type of Project : Residential
BUILDING ON CTS NO. JOURNEY NO.-87

SITE ADDRESS :
KOL NO.- 87/4 Ramp, 87/5, P.H. NO.- 42, MOUZA- PANJARI (BU), DIST. TAH-
NAGPUR (GRAMIN), DIST. - NAGPUR (G) D

Name of Architect : Chandrabhathe DEODHAR Dhanraj
LOGO : ADDRESS OF OFFICE :
40/39 MID COLONY, RAMBAG ROAD, MEDICAL
SQUARE

OWNERS SIGN :
Valid up to 2023

Signature valid

SCALE : 1:100 Date: 27/05/23

JOB NO - NMRCA-23-72158 CHECK BY -

SUBMISSION DRAWING