


Signature valid

Digitally signed by SANJAY NARAYAN A CHIMURKAR
Date: 2024.11.01 15:29:19
Reason: Approved Drawing
Location: Nagar Development Authority
Project Code: NMRGA/23-72159
Application Number: 143/2020740
Process Number: 215511
Certificate Number: NMRGA/0023APL/00617


Resident Register
Date: 16/05/2024

Resident Register
Date: 16/05/2024


SHEET NO. - 15 OF 24
ROW HOUSE (TENEMENTS 61 & 82, 71 & 72)
BLOCK-DD
PROPOSED MULTI - FAMILY RESIDENTIAL
BUILDING PLAN
ON K.H. NO. - 87/4 & 87/5, P.H. NO. - 42, MOUZA-
PANJARI (BU),
TAH. - NAGPUR (GRAMIN), DIST. - NAGPUR
BELONGING TO -
M/S GOLDEN LAND DEVELOPERS THROUGH PARTNER
SHRI. NITIN MAROTRAO UPARE

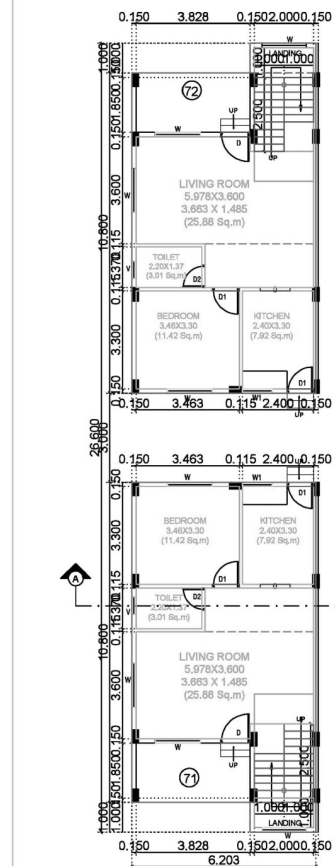


GROUND FLOOR PLAN
(TENEMENTS 71,72)
BLOCK-DD
SCALE:-1:100

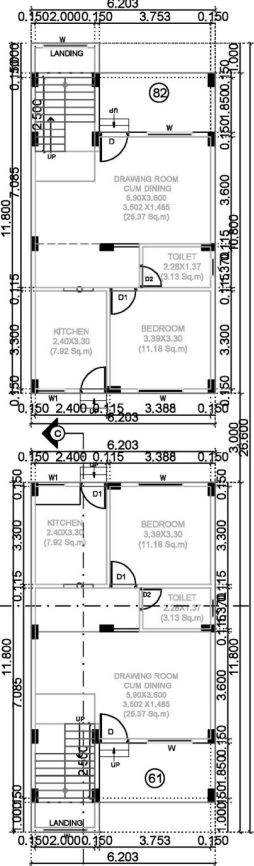


GROUND FLOOR PLAN
(TENEMENTS 61,62)
BLOCK-DD
SCALE:-1:100

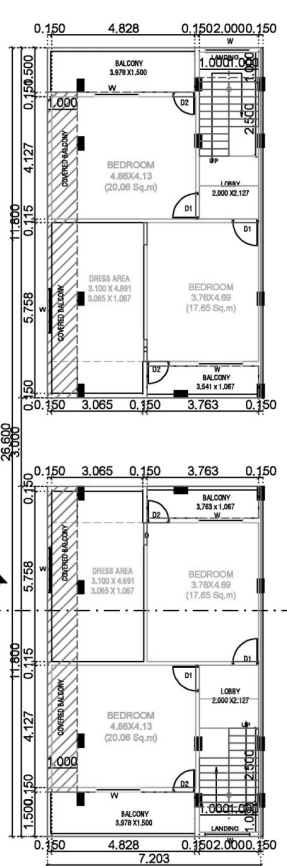


FIRST FLOOR PLAN
(TENEMENTS 71,72)
BLOCK-DD
SCALE:-1:100

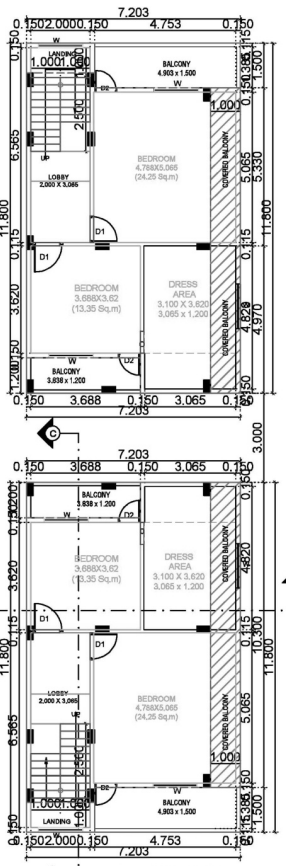


FIRST FLOOR PLAN
(TENEMENTS 61,62)
BLOCK-DD
SCALE:-1:100

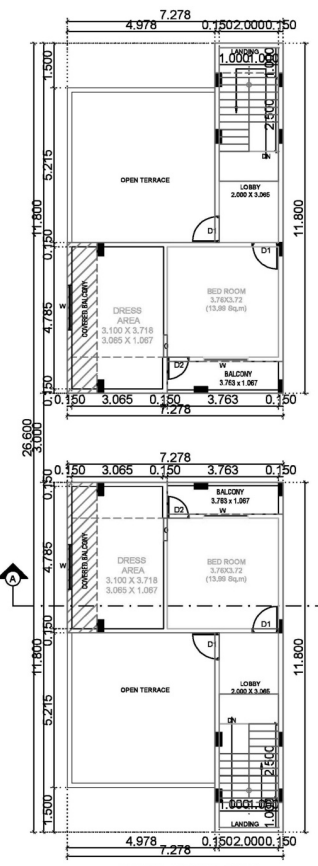

SECOND FLOOR PLAN
(TENEMENTS 71,72)
BLOCK-DD
SCALE:-1:100

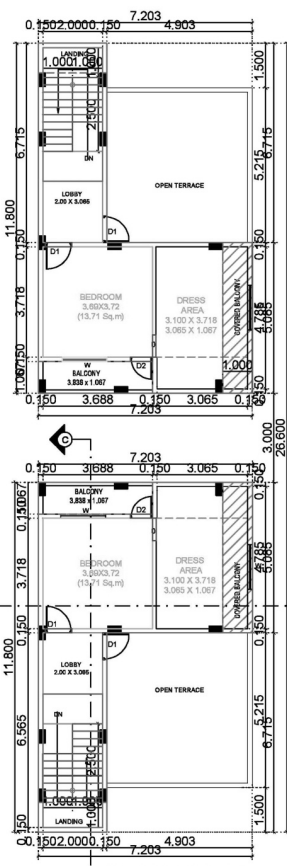

SECOND FLOOR PLAN
(TENEMENTS 61,62)
BLOCK-DD
SCALE:-1:100

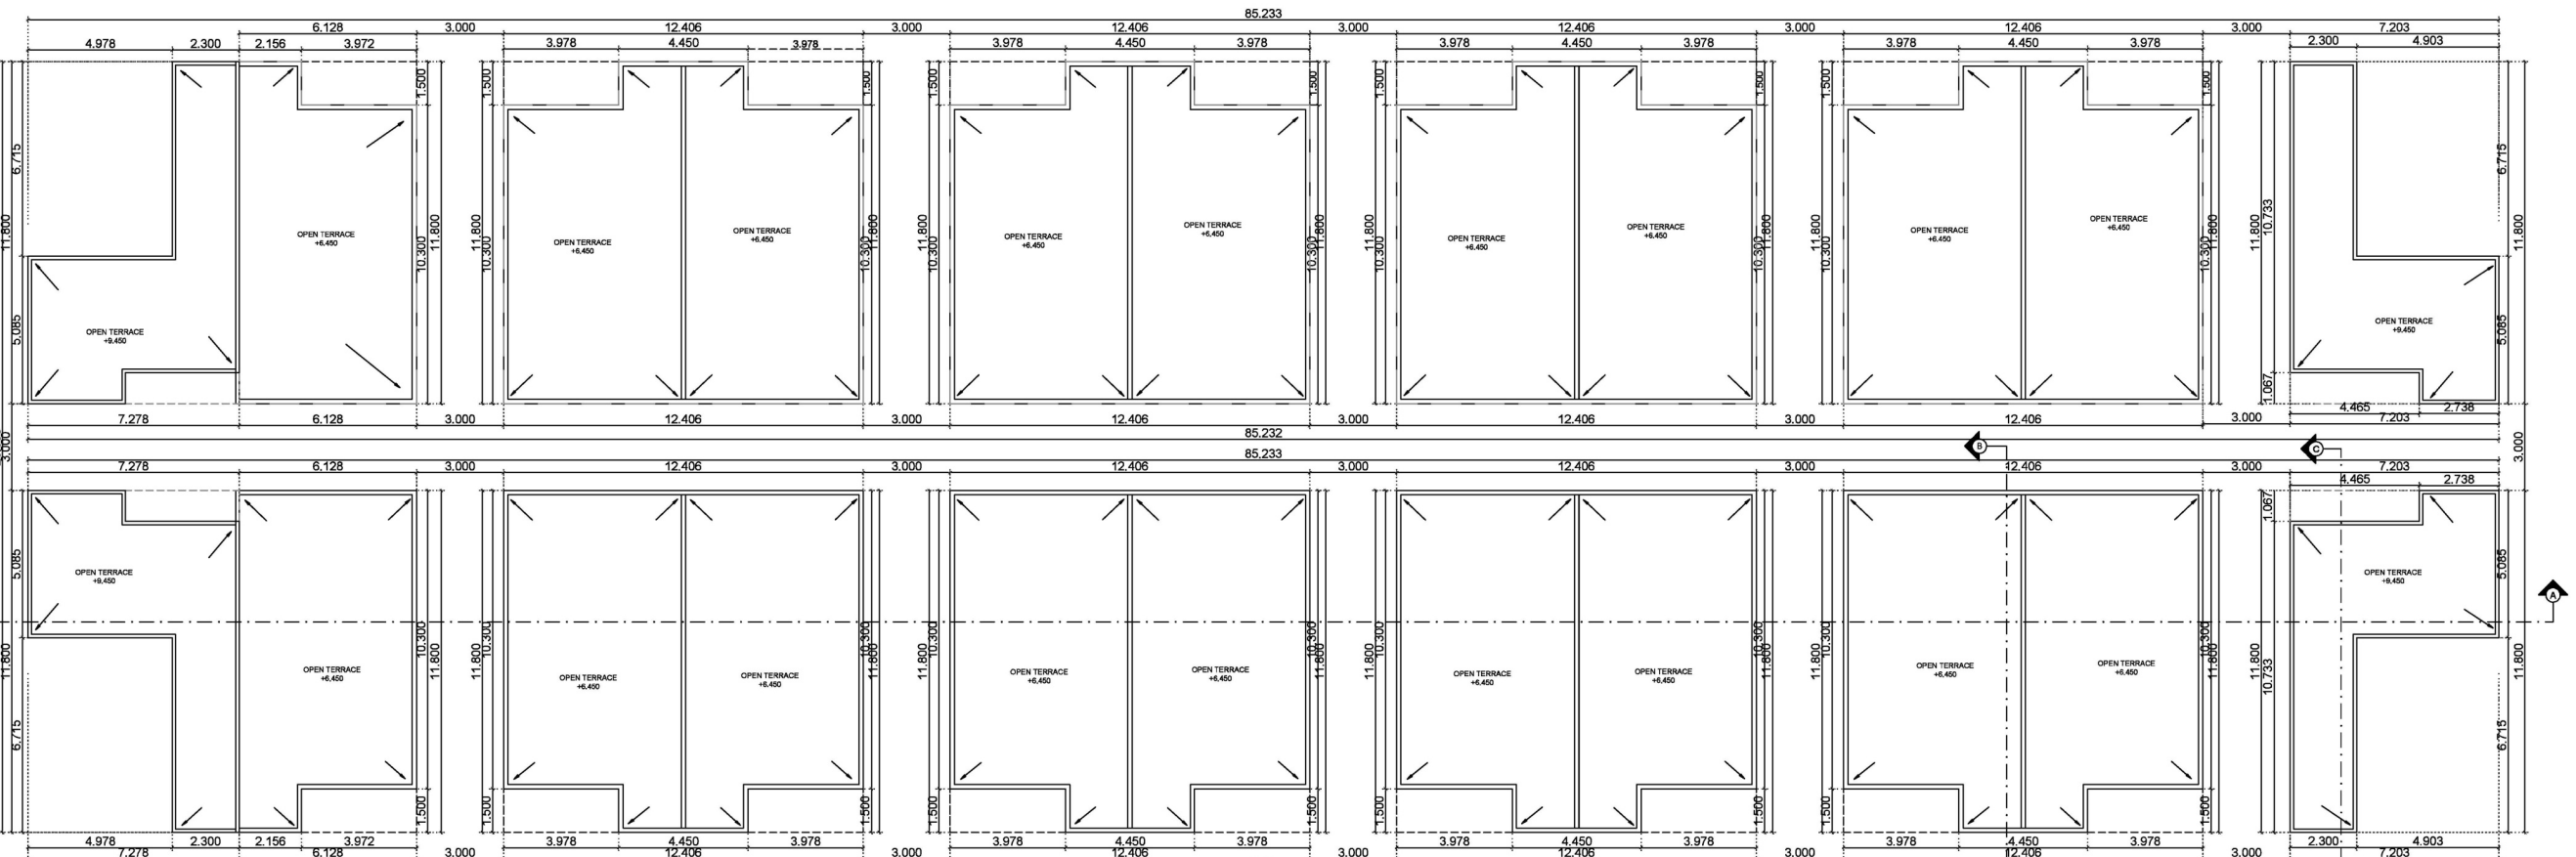

TERRACE FLOOR PLAN (TENEMENTS 71 & 72) BLOCK-DD
SCALE:-1:100

TERRACE FLOOR PLAN (TENEMENTS 62 TO 70 & 73 TO 81) BLOCK-DD
SCALE:-1:100

TERRACE FLOOR PLAN (TENEMENTS 61 & 82) BLOCK-DD
SCALE:-1:100

Postal Address : G 801,Enclave Apartment, N.A., Pune
City,Pune-411045, Maharashtra, G 801,Enclave
Apartment, N.A., Pune City,Pune-411045
DESCRIPTION OF PROJECT :
Type of Project : Residential
BUILDING ON CTS. NO.10/JUNEY NO.-87
SITE ADDRESS :
K.H. NO.- 87/4 & 87/5, P.H. NO.- 42, MOUZA- PANJARI (BU), D. TAH-
NAGPUR (GRAMIN), DIST. - NAGPUR
Name Of Architect : Chandrabhat DEODAND Dhanu
LOGO :
ADDRESS OF OFFICE :
40/39 MID COLONY, RAMBAG ROAD, MEDICAL
SQUARE
OWNERS SIGN :
Valid to sign
Signature
Date: 27/06/23
JOB NO - NMRGA-23-72159
CHECK BY :
SUBMISSION DRAWING