



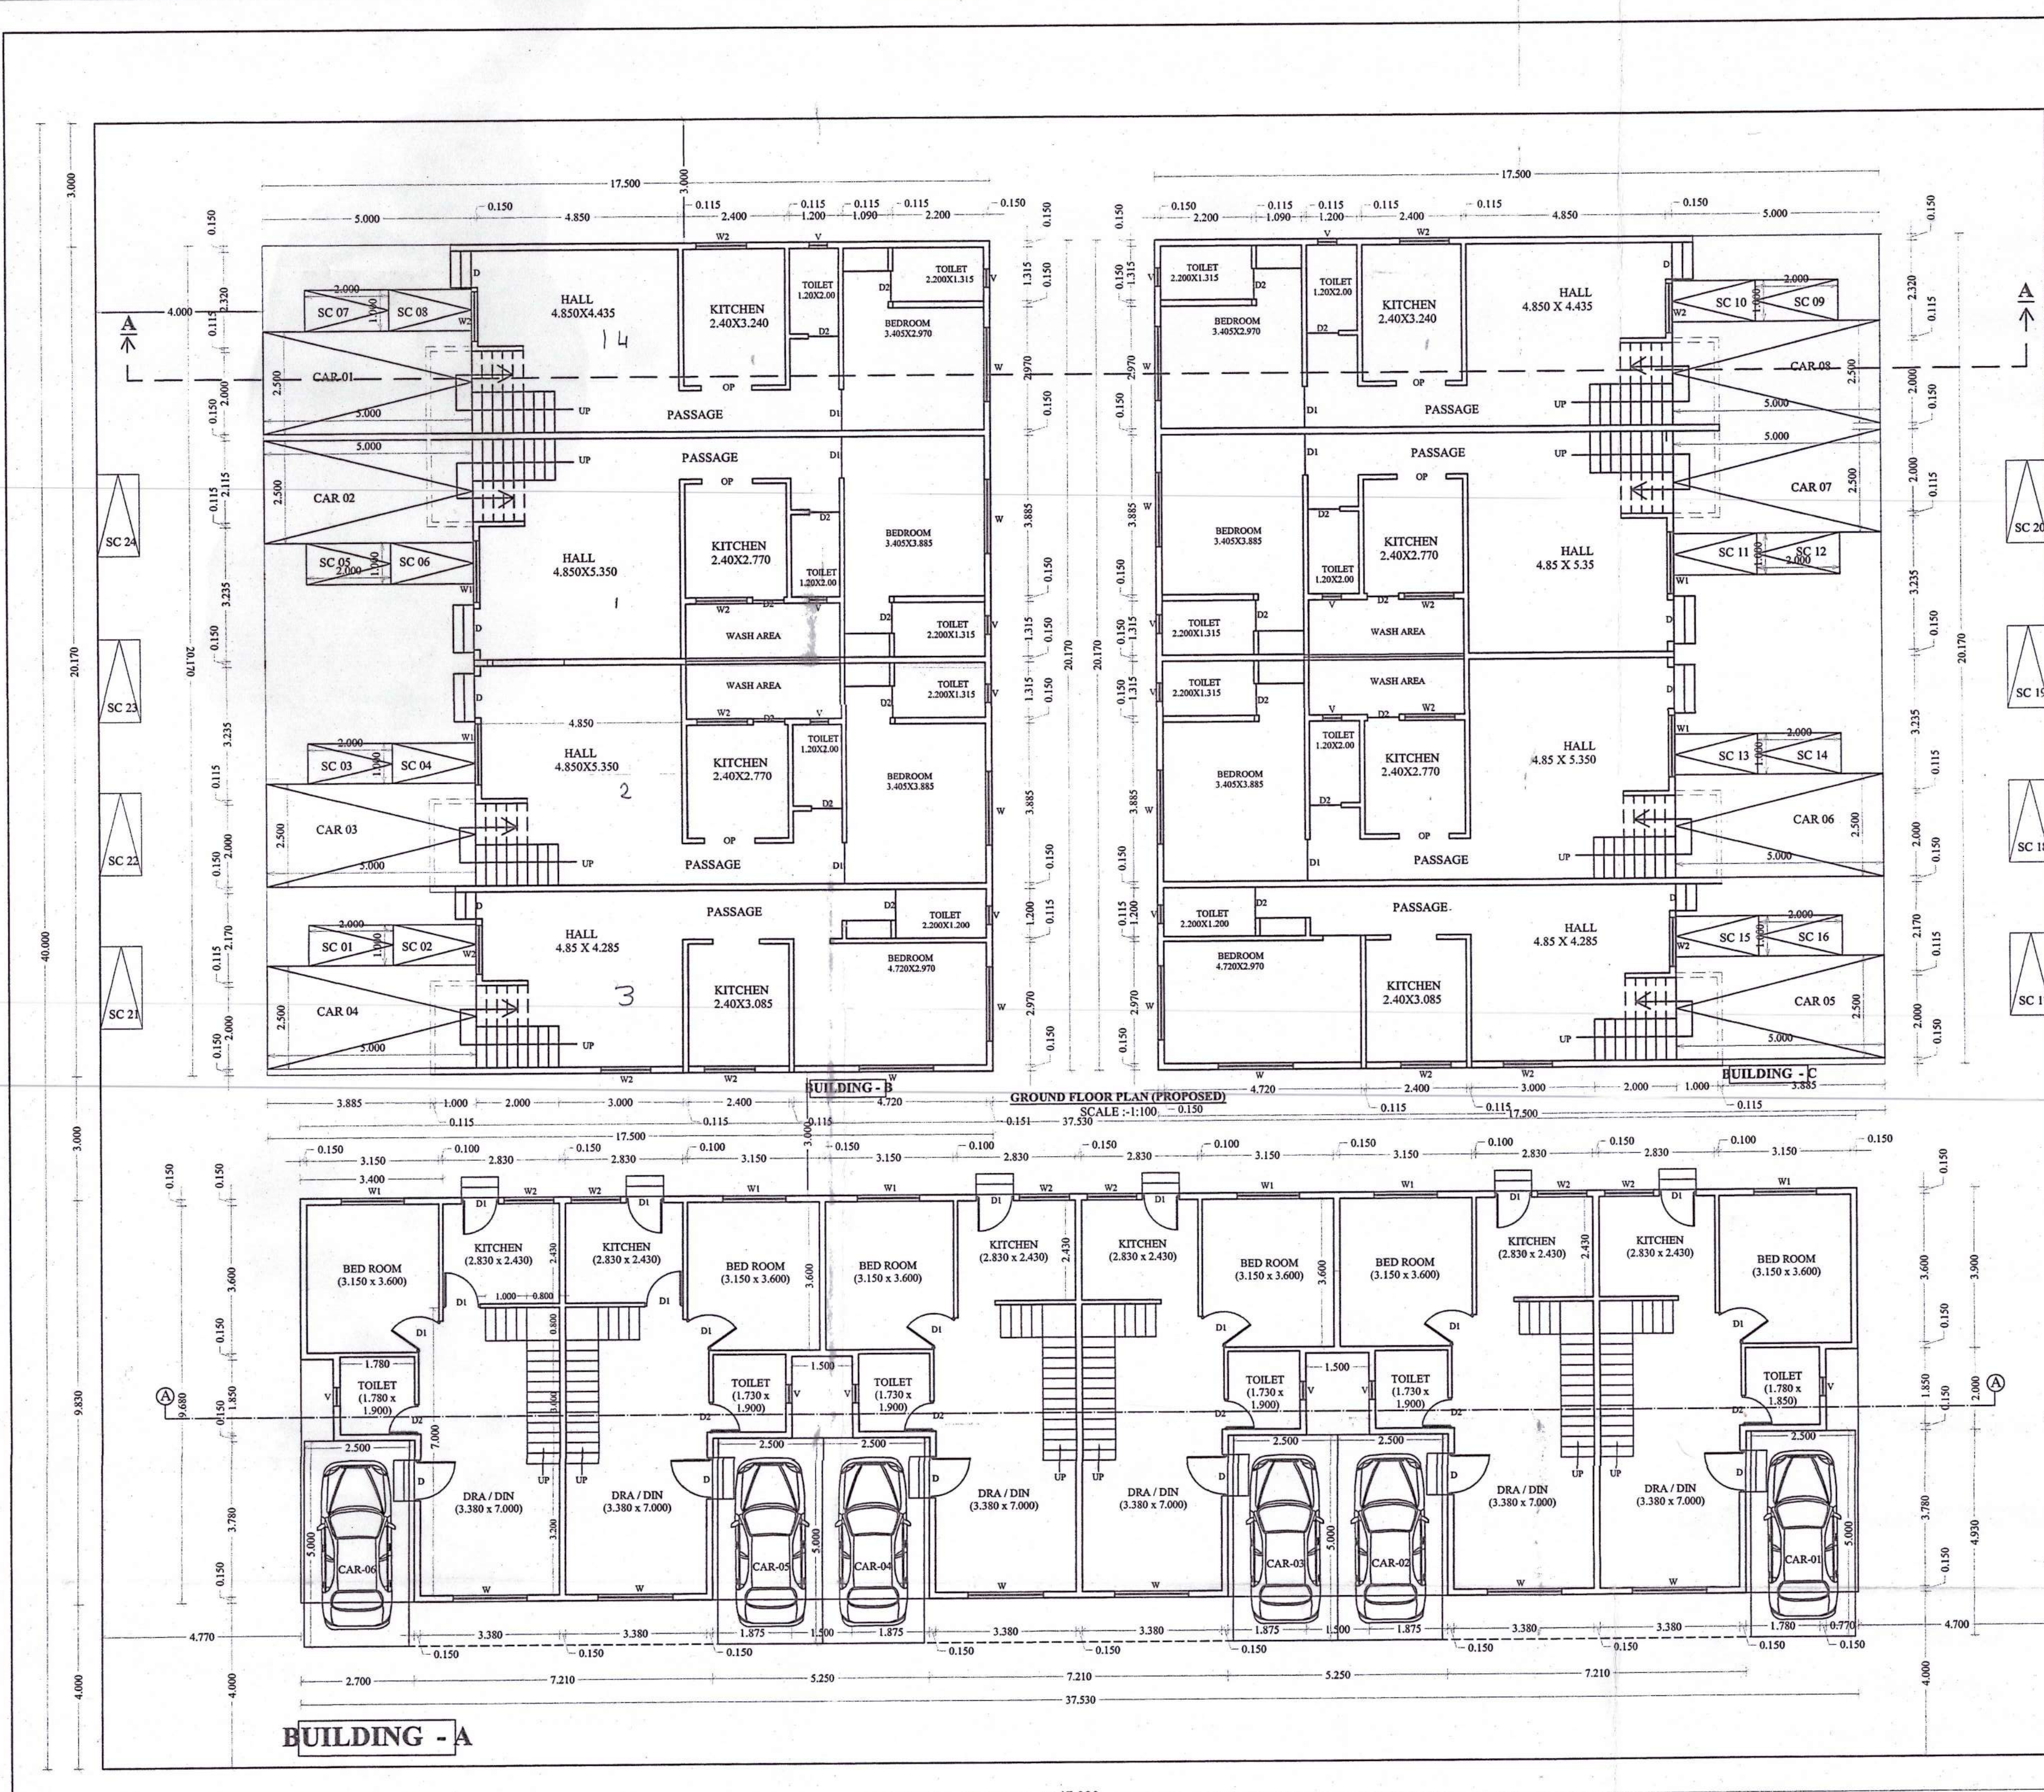

GROUND FLOOR PLAN (EXISTING)
SCALE: 1:100

Sr. No.	Name of the Wing	Plot Area in Square Metres
1	Block B and Block C	1393.62
2	Block A	486.38
Total		1880.00

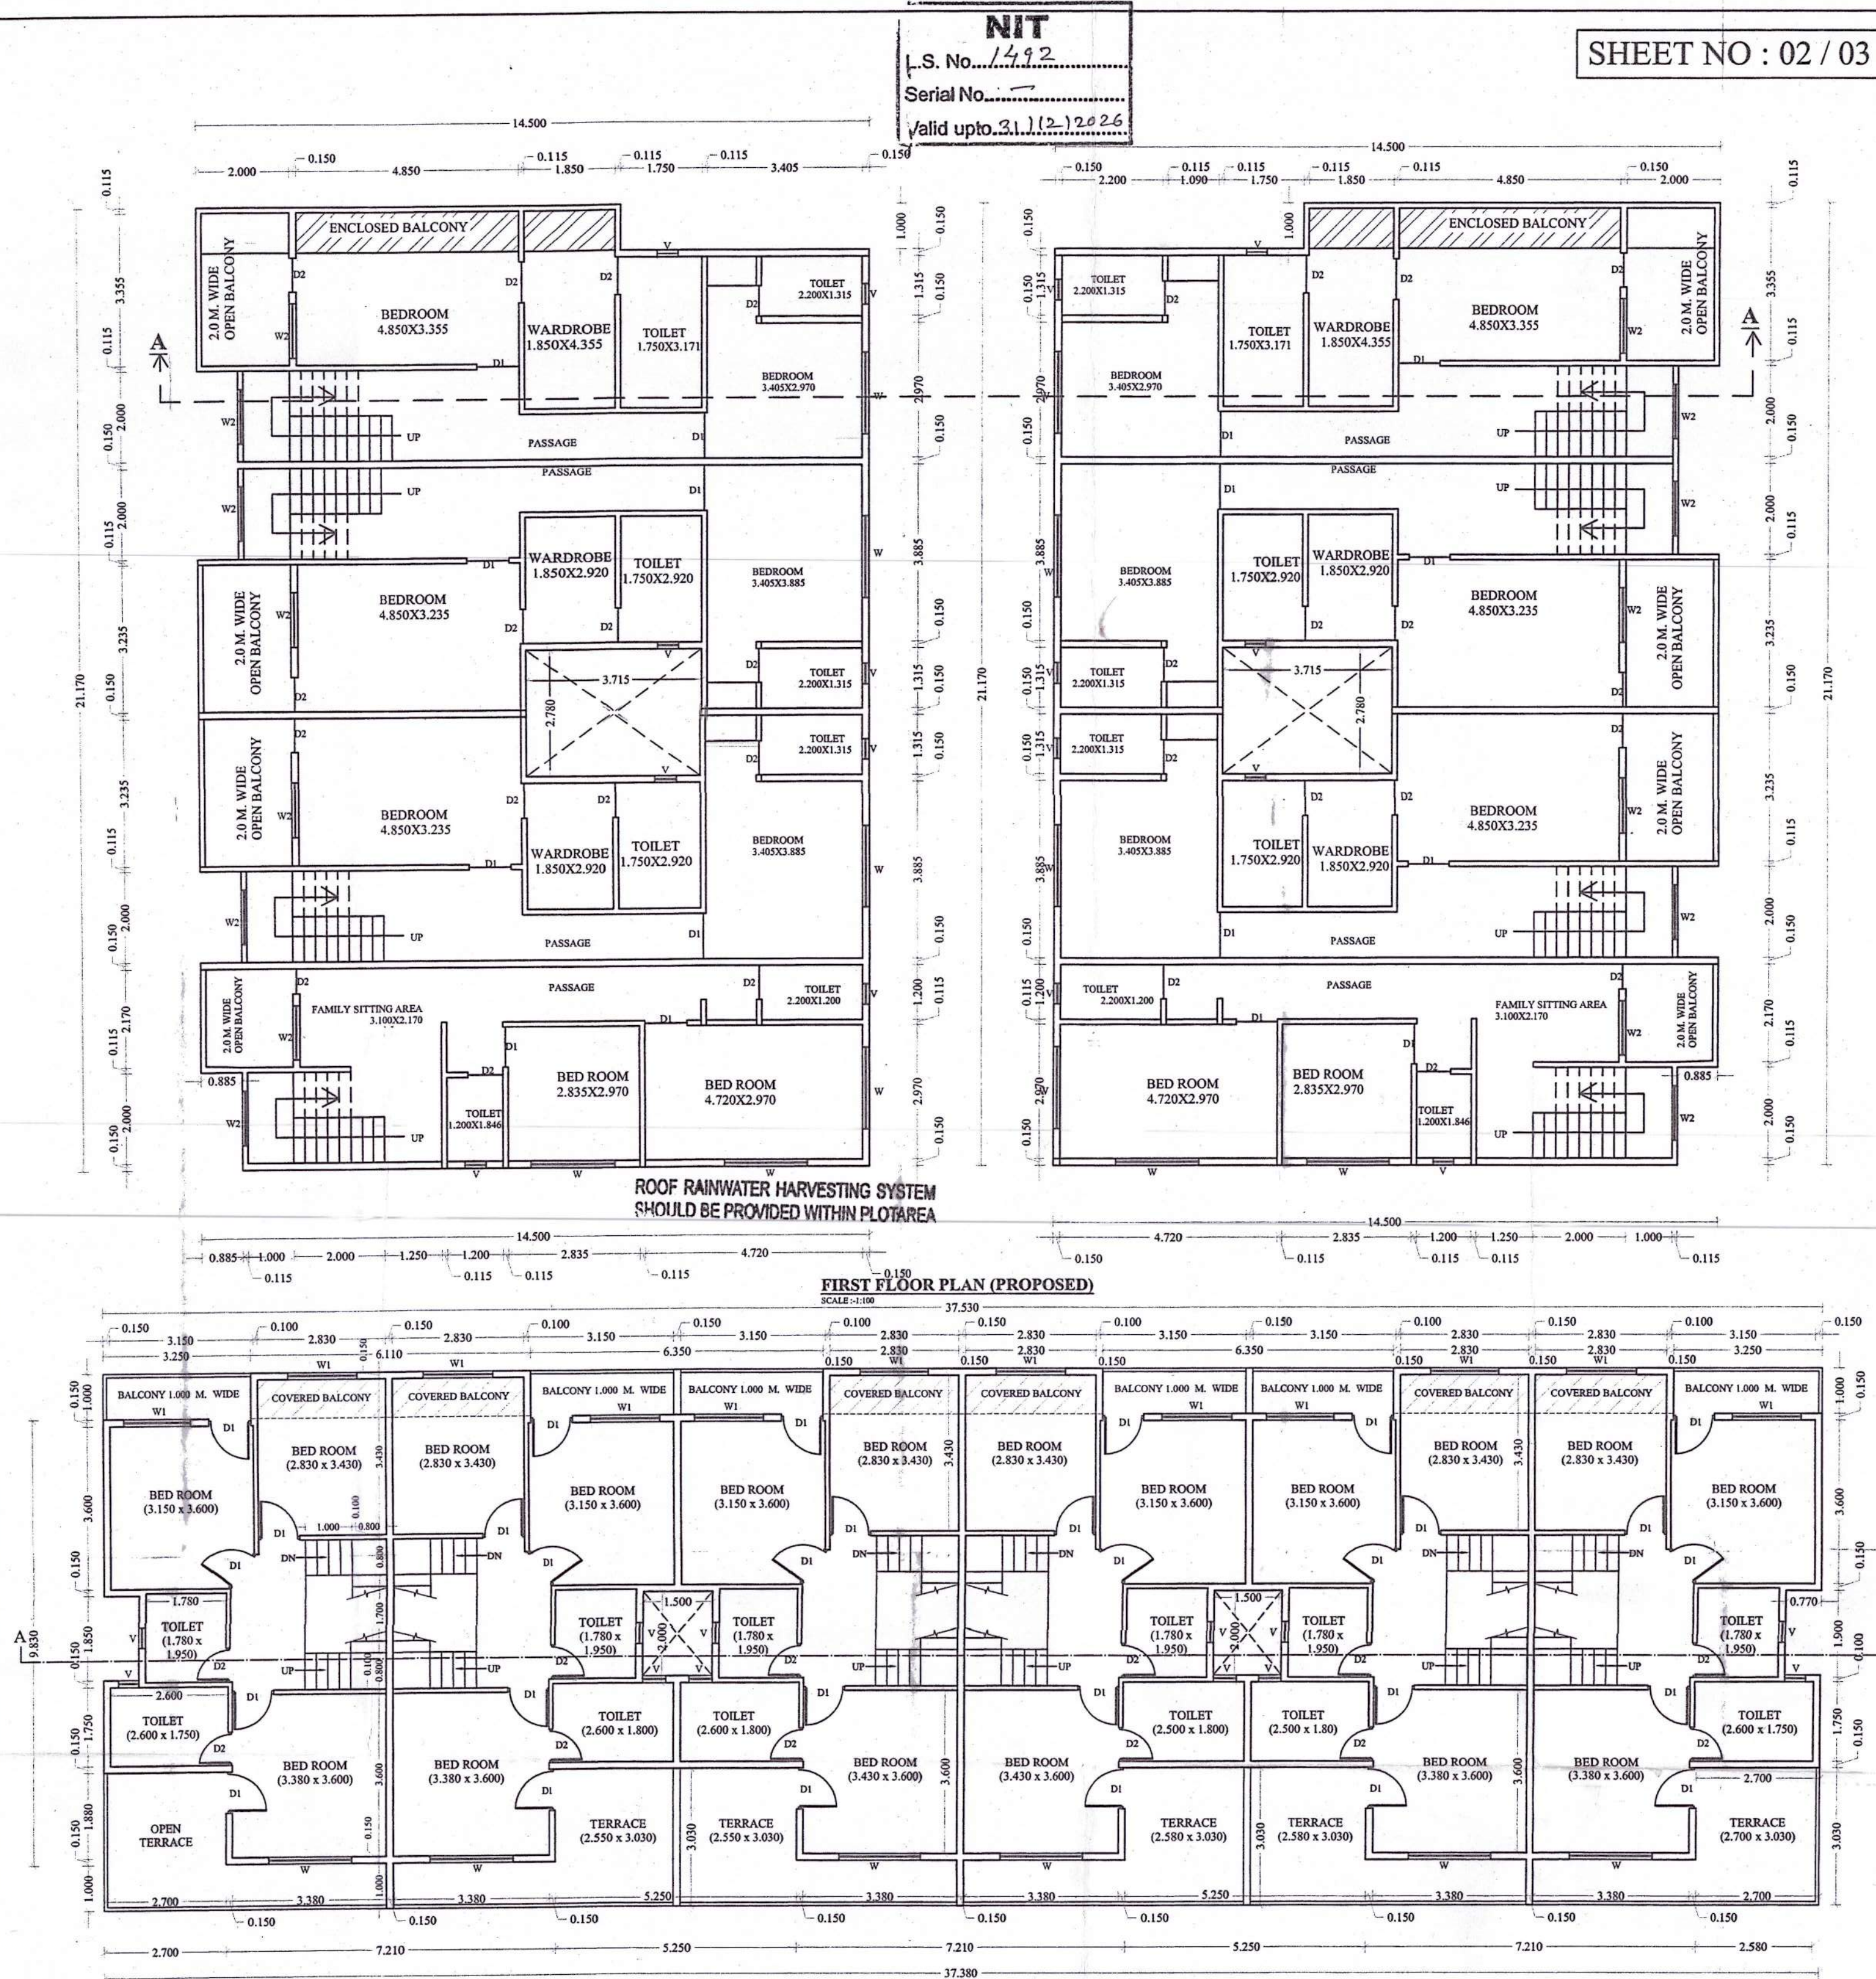

FIRST FLOOR PLAN (EXISTING)
SCALE: 1:100

REVISED EXISTING & PROPOSED CONSTRUCTION OF DWELLING UNIT FOR PLOT NO. 235, KH. NO - 41/2, 48, 50, 52/1, 53, 56/1, 56/2, 57, 81/1, 82, MOUZA- NARI, TAH. & DISTT- NAGPUR ON TALEGAO DHABADE PATTERN SCHEME UNDER SECTION 21/A OF UL&C ACT 1976.

BELONGING TO :-

AIR DEVELOPERS THROUGH ITS PARTNER
SHRI AMIT MAGANLAL PANCHMATIYA

1) AREA OF PLOT 40.00 X 47.000 = 1880.000 sqm.

2) PERMISSIBLE F.A.R. = 1.100 sqm.

3) PERMISSIBLE TOTAL B.U AREA (1 x 2) = 2068.00 sqm.

PROPOSED P-LINE AREA GROUND FLOOR 524.120

PROPOSED P-LINE AREA 1ST FLOOR 567.743

PROPOSED TOTAL P-LINE AREA 1091.863

OFFICE OF THE NAGPUR IMPROVEMENT TRUST
Building Permit No. BE (North) 12847/12833
Date: 29.09.2008
SANCTIONED
Building Engineer
Nagpur Improvement Trust

SCHEDULE FOR OPENINGS

	SIZE	PARTICULARS
D	1000 X 2100	SINGLE SHUTTER T.W.FRAME DOOR
D 1	900 X 2100	SINGLE SHUTTER T.W.FRAME DOOR
D 2	750 X 2100	SINGLE SHUTTER T.W.FRAME DOOR
V	600 X 1200	ALUMINUM GLAZED VENTILATOR
W	1500 X 1200	ALUMINUM GLAZED WINDOW
W 1	1200 X 1200	ALUMINUM GLAZED WINDOW
W 2	1500 X 900	ALUMINUM GLAZED WINDOW

The Previous Building Permit
No. BE (North) 12847/12833
Date: 29.09.2008
Building Plan is stands to be Cancelled

OWNER SIGNATURE

AIR DEVELOPERS THROUGH ITS PARTNER
SHRI AMIT MAGANLAL PANCHMATIYA

ARCHITECT /L.S.

NIKHL BENDÉ
NIT L.S. - 1492
NMC L.S. - 133

Designer & Consultant:-
M/s. S. B. ASSOCIATE'S
20, First Floor, Shree Ganesh Chamber,
Mahadip Square, Dhantoli, Nagpur.
Ph - 0712346544
email - s.b.a2007@gmail.com