

Special Area Table					
Building Name	Plot Name	Capex Cost	Capex Area	Normalized Utility Area	Total Capex Area
WING A	TPP 262.50 PTH FLOOR	201,246,482.914	5	0.00	53.61
WING B	TPP 262.50 PTH FLOOR	202,366,482.914	6	0.00	73.69
WING C	TPP 262.50 PTH FLOOR	203,486,482.914	7	0.00	93.77
WING D	TPP 262.50 PTH FLOOR	204,606,482.914	8	0.00	113.85
WING E	TPP 262.50 PTH FLOOR	205,726,482.914	9	0.00	133.93
WING F	TPP 262.50 PTH FLOOR	206,846,482.914	10	0.00	154.01
WING G	TPP 262.50 PTH FLOOR	207,966,482.914	11	0.00	174.09
WING H	TPP 262.50 PTH FLOOR	209,086,482.914	12	0.00	194.17
WING I	TPP 262.50 PTH FLOOR	210,206,482.914	13	0.00	214.25
WING J	TPP 262.50 PTH FLOOR	211,326,482.914	14	0.00	234.33
WING K	TPP 262.50 PTH FLOOR	212,446,482.914	15	0.00	254.41
WING L	TPP 262.50 PTH FLOOR	213,566,482.914	16	0.00	274.49
WING M	TPP 262.50 PTH FLOOR	214,686,482.914	17	0.00	294.57
WING N	TPP 262.50 PTH FLOOR	215,806,482.914	18	0.00	314.65
WING O	TPP 262.50 PTH FLOOR	216,926,482.914	19	0.00	334.73
WING P	TPP 262.50 PTH FLOOR	218,046,482.914	20	0.00	354.81

Special Area Table			
Building Name	Plot Name	Capex Cost	Total Capex Area
WING A	TPP 262.50 PTH FLOOR	201,246,482.914	73.12
WING B	TPP 262.50 PTH FLOOR	202,366,482.914	73.17
WING C	TPP 262.50 PTH FLOOR	203,486,482.914	52.48
WING D	TPP 262.50 PTH FLOOR	204,606,482.914	53.62
WING E	TPP 262.50 PTH FLOOR	205,726,482.914	53.69
WING F	TPP 262.50 PTH FLOOR	206,846,482.914	53.69
WING G	TPP 262.50 PTH FLOOR	207,966,482.914	53.69
WING H	TPP 262.50 PTH FLOOR	209,086,482.914	53.69
WING I	TPP 262.50 PTH FLOOR	210,206,482.914	53.69
WING J	TPP 262.50 PTH FLOOR	211,326,482.914	53.69
WING K	TPP 262.50 PTH FLOOR	212,446,482.914	53.69
WING L	TPP 262.50 PTH FLOOR	213,566,482.914	53.69
WING M	TPP 262.50 PTH FLOOR	214,686,482.914	53.69
WING N	TPP 262.50 PTH FLOOR	215,806,482.914	53.69
WING O	TPP 262.50 PTH FLOOR	216,926,482.914	53.69
WING P	TPP 262.50 PTH FLOOR	218,046,482.914	53.69

BIUP AREA FREE FROM FSAT GROUND FLOOR
= 4.86 X 4.34 + 3.15 X 5.38 + 2.915 X 5.915
+ 2.05 X 2.70 + 2.36 X 2.13 + 2.50 X 4.34 +
2.36 X 4.49 + 2 X 3.35 X 6.95
= 132.08 SQ.M

Special Area Table					
Building Name	Plot Name	Capex Cost	Normalized Utility Area	Total Capex Area	Total Capex Area
WING A	TPP 262.50 PTH FLOOR	201,246,482.914	0.00	73.12	73.12
WING B	TPP 262.50 PTH FLOOR	202,366,482.914	0.00	73.17	73.17
WING C	TPP 262.50 PTH FLOOR	203,486,482.914	0.00	52.48	52.48
WING D	TPP 262.50 PTH FLOOR	204,606,482.914	0.00	53.62	53.62
WING E	TPP 262.50 PTH FLOOR	205,726,482.914	0.00	53.69	53.69
WING F	TPP 262.50 PTH FLOOR	206,846,482.914	0.00	53.69	53.69
WING G	TPP 262.50 PTH FLOOR	207,966,482.914	0.00	53.69	53.69
WING H	TPP 262.50 PTH FLOOR	209,086,482.914	0.00	53.69	53.69
WING I	TPP 262.50 PTH FLOOR	210,206,482.914	0.00	53.69	53.69
WING J	TPP 262.50 PTH FLOOR	211,326,482.914	0.00	53.69	53.69
WING K	TPP 262.50 PTH FLOOR	212,446,482.914	0.00	53.69	53.69
WING L	TPP 262.50 PTH FLOOR	213,566,482.914	0.00	53.69	53.69
WING M	TPP 262.50 PTH FLOOR	214,686,482.914	0.00	53.69	53.69
WING N	TPP 262.50 PTH FLOOR	215,806,482.914	0.00	53.69	53.69
WING O	TPP 262.50 PTH FLOOR	216,926,482.914	0.00	53.69	53.69
WING P	TPP 262.50 PTH FLOOR	218,046,482.914	0.00	53.69	53.69

SCHEDULE OF OPENING					
BLDG NAME	NAME	LENGTH	HEIGHT	NOS.	
WING A	V	6.45	3.60	6	
WING B	V	6.45	3.60	6	
WING C	V	6.45	3.60	6	
WING D	V	6.45	3.60	6	
WING E	V	6.45	3.60	6	
WING F	V	6.45	3.60	6	
WING G	V	6.45	3.60	6	
WING H	V	6.45	3.60	6	
WING I	V	6.45	3.60	6	
WING J	V	6.45	3.60	6	
WING K	V	6.45	3.60	6	
WING L	V	6.45	3.60	6	
WING M	V	6.45	3.60	6	
WING N	V	6.45	3.60	6	
WING O	V	6.45	3.60	6	
WING P	V	6.45	3.60	6	


BUILDING PLAN FOR PROPOSED CONSTRUCTION OF MULTIFAMILY RESIDENTIAL UNIT ON PLOT NO.2, KH NO.44, PH NO.38, OF MOUZA- GOTALPANAURI, TALUKA-MAGPURGRAMM, DIST.- NAGPUR

BELONGING TO
AKAR CONSTRUCTION GROUP
PLOT NO.2, KH NO.44, PH NO.38, OF MOUZA- GOTALPANAURI, TALUKA-MAGPURGRAMM, DIST.- NAGPUR

OWNER
SHRI RAHUL LAHARI DESHMUKH

Special Area Table					
Building Name	Plot Name	Capex Cost	Normalized Utility Area	Total Capex Area	Total Capex Area
WING A	TPP 262.50 PTH FLOOR	201,246,482.914	0.00	73.12	73.12
WING B	TPP 262.50 PTH FLOOR	202,366,482.914	0.00	73.17	73.17
WING C	TPP 262.50 PTH FLOOR	203,486,482.914	0.00	52.48	52.48
WING D	TPP 262.50 PTH FLOOR	204,606,482.914	0.00	53.62	53.62
WING E	TPP 262.50 PTH FLOOR	205,726,482.914	0.00	53.69	53.69
WING F	TPP 262.50 PTH FLOOR	206,846,482.914	0.00	53.69	53.69
WING G	TPP 262.50 PTH FLOOR	207,966,482.914	0.00	53.69	53.69
WING H	TPP 262.50 PTH FLOOR	209,086,482.914	0.00	53.69	53.69
WING I	TPP 262.50 PTH FLOOR	210,206,482.914	0.00	53.69	53.69
WING J	TPP 262.50 PTH FLOOR	211,326,482.914	0.00	53.69	53.69
WING K	TPP 262.50 PTH FLOOR	212,446,482.914	0.00	53.69	53.69
WING L	TPP 262.50 PTH FLOOR	213,566,482.914	0.00	53.69	53.69
WING M	TPP 262.50 PTH FLOOR	214,686,482.914	0.00	53.69	53.69
WING N	TPP 262.50 PTH FLOOR	215,806,482.914	0.00	53.69	53.69
WING O	TPP 262.50 PTH FLOOR	216,926,482.914	0.00	53.69	53.69
WING P	TPP 262.50 PTH FLOOR	218,046,482.914	0.00	53.69	53.69

ELECTRIC PARKING :-
20% REQUIRED = 11 CAR + 57 SC
NOTE :- OUT OF 20% ELECTRIC PARKING 30% PARKING
3CAR + 17SC SPACE SHOULD BE SOLD TO THE FLAT
OWNER

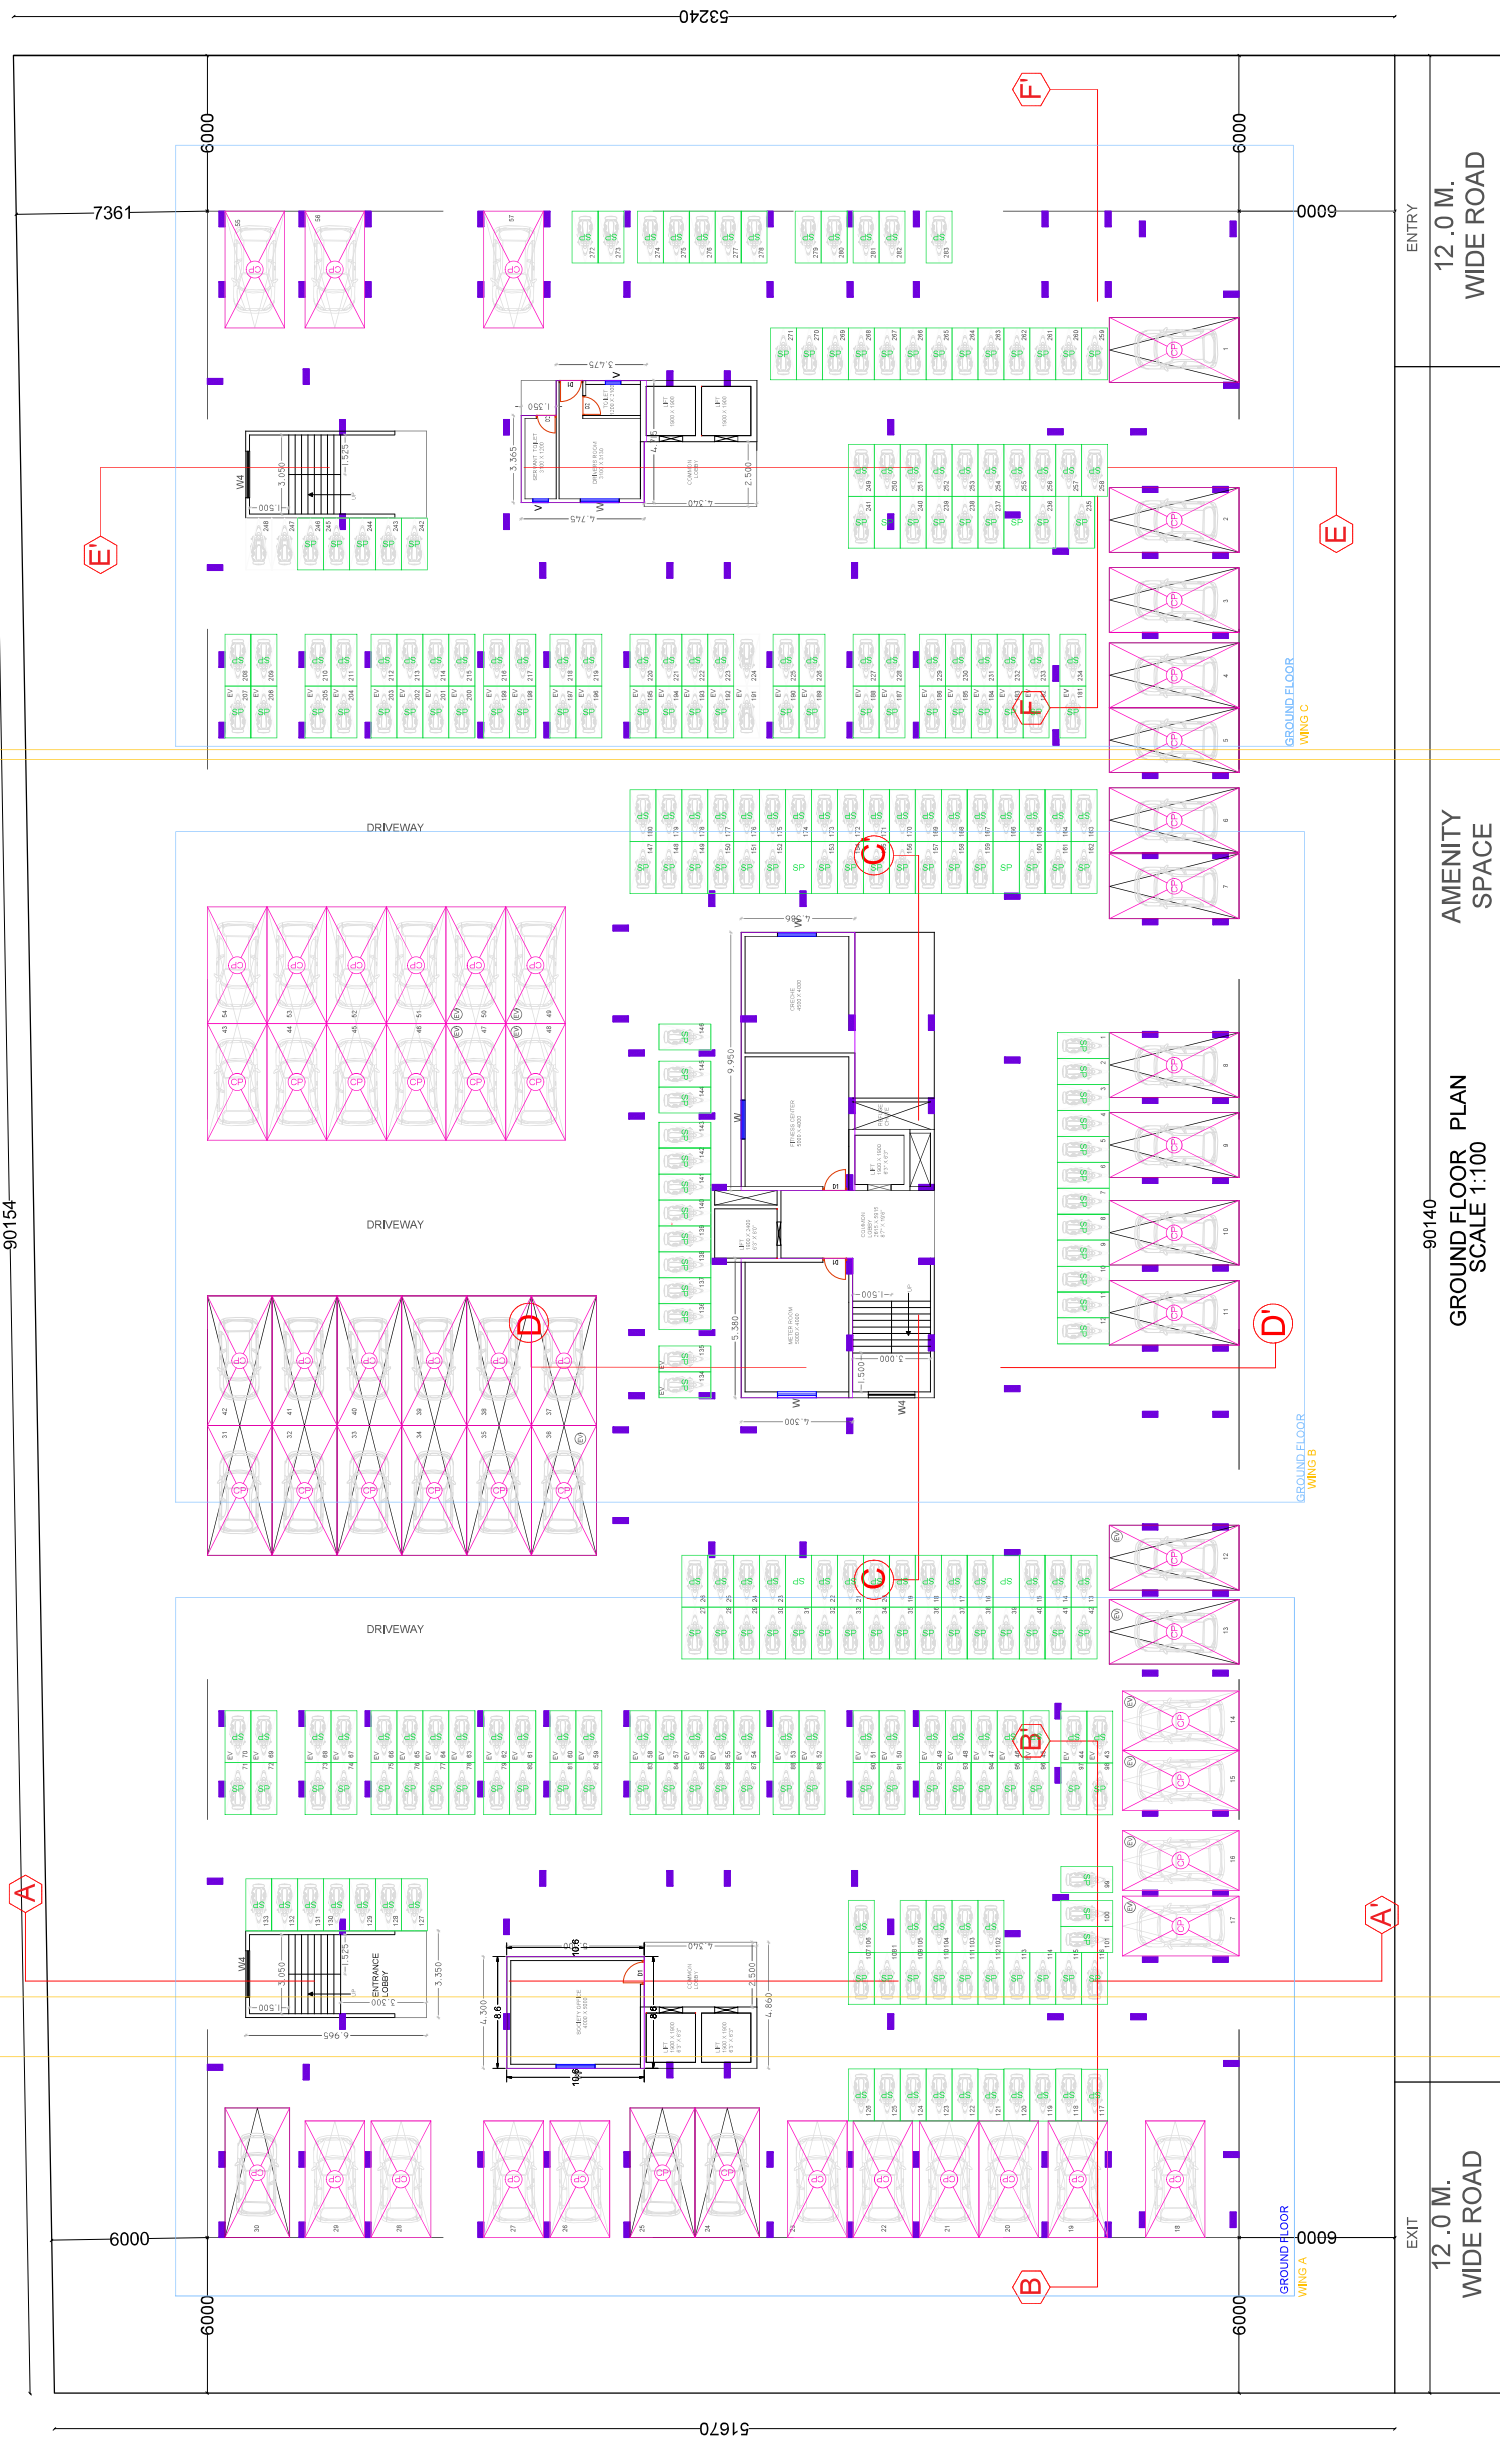

EXIT
12.0 M.
WIDE ROAD

GROUND FLOOR PLAN
SCALE 1:100

AMENITY
SPACE

ENTRY
12.0 M.
WIDE ROAD



LEGENDS
1. PARKING SPACE
2. DRIVEWAY
3. ENTRANCE
4. STAIRCASE
5. LIFT SHAFT
6. ELEVATOR
7. AMENITY SPACE
8. GROUND FLOOR
9. FIRST FLOOR
10. SECOND FLOOR
11. THIRD FLOOR
12. FOURTH FLOOR
13. FIFTH FLOOR
14. SIXTH FLOOR
15. SEVENTH FLOOR
16. EIGHTH FLOOR
17. NINTH FLOOR
18. TENTH FLOOR
19. ELEVENTH FLOOR
20. TWELFTH FLOOR
21. THIRTEENTH FLOOR
22. FOURTEENTH FLOOR
23. FIFTEENTH FLOOR
24. SIXTEENTH FLOOR
25. SEVENTEENTH FLOOR
26. EIGHTEENTH FLOOR
27. NINETEENTH FLOOR
28. TWENTIETH FLOOR
29. TWENTY FIRST FLOOR
30. TWENTY SECOND FLOOR
31. TWENTY THIRD FLOOR
32. TWENTY FOURTH FLOOR
33. TWENTY FIFTH FLOOR
34. TWENTY SIXTH FLOOR
35. TWENTY SEVENTH FLOOR
36. TWENTY EIGHTH FLOOR
37. TWENTY NINTH FLOOR
38. THIRTY FLOOR
39. THIRTY FIRST FLOOR
40. THIRTY SECOND FLOOR
41. THIRTY THIRD FLOOR
42. THIRTY FOURTH FLOOR
43. THIRTY FIFTH FLOOR
44. THIRTY SIXTH FLOOR
45. THIRTY SEVENTH FLOOR
46. THIRTY EIGHTH FLOOR
47. THIRTY NINTH FLOOR
48. FORTY FLOOR
49. FORTY FIRST FLOOR
50. FORTY SECOND FLOOR
51. FORTY THIRD FLOOR
52. FORTY FOURTH FLOOR
53. FORTY FIFTH FLOOR
54. FORTY SIXTH FLOOR
55. FORTY SEVENTH FLOOR
56. FORTY EIGHTH FLOOR
57. FORTY NINTH FLOOR
58. FIFTY FLOOR
59. FIFTY FIRST FLOOR
60. FIFTY SECOND FLOOR
61. FIFTY THIRD FLOOR
62. FIFTY FOURTH FLOOR
63. FIFTY FIFTH FLOOR
64. FIFTY SIXTH FLOOR
65. FIFTY SEVENTH FLOOR
66. FIFTY EIGHTH FLOOR
67. FIFTY NINTH FLOOR
68. SIXTY FLOOR
69. SIXTY FIRST FLOOR
70. SIXTY SECOND FLOOR
71. SIXTY THIRD FLOOR
72. SIXTY FOURTH FLOOR
73. SIXTY FIFTH FLOOR
74. SIXTY SIXTH FLOOR
75. SIXTY SEVENTH FLOOR
76. SIXTY EIGHTH FLOOR
77. SIXTY NINTH FLOOR
78. SEVENTY FLOOR
79. SEVENTY FIRST FLOOR
80. SEVENTY SECOND FLOOR
81. SEVENTY THIRD FLOOR
82. SEVENTY FOURTH FLOOR
83. SEVENTY FIFTH FLOOR
84. SEVENTY SIXTH FLOOR
85. SEVENTY SEVENTH FLOOR
86. SEVENTY EIGHTH FLOOR
87. SEVENTY NINTH FLOOR
88. EIGHTY FLOOR
89. EIGHTY FIRST FLOOR
90. EIGHTY SECOND FLOOR
91. EIGHTY THIRD FLOOR
92. EIGHTY FOURTH FLOOR
93. EIGHTY FIFTH FLOOR
94. EIGHTY SIXTH FLOOR
95. EIGHTY SEVENTH FLOOR
96. EIGHTY EIGHTH FLOOR
97. EIGHTY NINTH FLOOR
98. NINETY FLOOR
99. NINETY FIRST FLOOR
100. NINETY SECOND FLOOR
101. NINETY THIRD FLOOR
102. NINETY FOURTH FLOOR
103. NINETY FIFTH FLOOR
104. NINETY SIXTH FLOOR
105. NINETY SEVENTH FLOOR
106. NINETY EIGHTH FLOOR
107. NINETY NINTH FLOOR
108. HUNDRED FLOOR
109. HUNDRED FIRST FLOOR
110. HUNDRED SECOND FLOOR
111. HUNDRED THIRD FLOOR
112. HUNDRED FOURTH FLOOR
113. HUNDRED FIFTH FLOOR
114. HUNDRED SIXTH FLOOR
115. HUNDRED SEVENTH FLOOR
116. HUNDRED EIGHTH FLOOR
117. HUNDRED NINTH FLOOR
118. ONE HUNDRED FLOOR
119. ONE HUNDRED FIRST FLOOR
120. ONE HUNDRED SECOND FLOOR
121. ONE HUNDRED THIRD FLOOR
122. ONE HUNDRED FOURTH FLOOR
123. ONE HUNDRED FIFTH FLOOR
124. ONE HUNDRED SIXTH FLOOR
125. ONE HUNDRED SEVENTH FLOOR
126. ONE HUNDRED EIGHTH FLOOR
127. ONE HUNDRED NINTH FLOOR
128. TWO HUNDRED FLOOR
129. TWO HUNDRED FIRST FLOOR
130. TWO HUNDRED SECOND FLOOR
131. TWO HUNDRED THIRD FLOOR
132. TWO HUNDRED FOURTH FLOOR
133. TWO HUNDRED FIFTH FLOOR
134. TWO HUNDRED SIXTH FLOOR
135. TWO HUNDRED SEVENTH FLOOR
136. TWO HUNDRED EIGHTH FLOOR
137. TWO HUNDRED NINTH FLOOR
138. THREE HUNDRED FLOOR
139. THREE HUNDRED FIRST FLOOR
140. THREE HUNDRED SECOND FLOOR
141. THREE HUNDRED THIRD FLOOR
142. THREE HUNDRED FOURTH FLOOR
143. THREE HUNDRED FIFTH FLOOR
144. THREE HUNDRED SIXTH FLOOR
145. THREE HUNDRED SEVENTH FLOOR
146. THREE HUNDRED EIGHTH FLOOR
147. THREE HUNDRED NINTH FLOOR
148. FOUR HUNDRED FLOOR
149. FOUR HUNDRED FIRST FLOOR
150. FOUR HUNDRED SECOND FLOOR
151. FOUR HUNDRED THIRD FLOOR
152. FOUR HUNDRED FOURTH FLOOR
153. FOUR HUNDRED FIFTH FLOOR
154. FOUR HUNDRED SIXTH FLOOR
155. FOUR HUNDRED SEVENTH FLOOR
156. FOUR HUNDRED EIGHTH FLOOR
157. FOUR HUNDRED NINTH FLOOR
158. FIVE HUNDRED FLOOR
159. FIVE HUNDRED FIRST FLOOR
160. FIVE HUNDRED SECOND FLOOR
161. FIVE HUNDRED THIRD FLOOR
162. FIVE HUNDRED FOURTH FLOOR
163. FIVE HUNDRED FIFTH FLOOR
164. FIVE HUNDRED SIXTH FLOOR
165. FIVE HUNDRED SEVENTH FLOOR
166. FIVE HUNDRED EIGHTH FLOOR
167. FIVE HUNDRED NINTH FLOOR
168. SIX HUNDRED FLOOR
169. SIX HUNDRED FIRST FLOOR
170. SIX HUNDRED SECOND FLOOR
171. SIX HUNDRED THIRD FLOOR
172. SIX HUNDRED FOURTH FLOOR
173. SIX HUNDRED FIFTH FLOOR
174. SIX HUNDRED SIXTH FLOOR
175. SIX HUNDRED SEVENTH FLOOR
176. SIX HUNDRED EIGHTH FLOOR
177. SIX HUNDRED NINTH FLOOR
178. SEVEN HUNDRED FLOOR
179. SEVEN HUNDRED FIRST FLOOR
180. SEVEN HUNDRED SECOND FLOOR
181. SEVEN HUNDRED THIRD FLOOR
182. SEVEN HUNDRED FOURTH FLOOR
183. SEVEN HUNDRED FIFTH FLOOR
184. SEVEN HUNDRED SIXTH FLOOR
185. SEVEN HUNDRED SEVENTH FLOOR
186. SEVEN HUNDRED EIGHTH FLOOR
187. SEVEN HUNDRED NINTH FLOOR
188. EIGHT HUNDRED FLOOR
189. EIGHT HUNDRED FIRST FLOOR
190. EIGHT HUNDRED SECOND FLOOR
191. EIGHT HUNDRED THIRD FLOOR
192. EIGHT HUNDRED FOURTH FLOOR
193. EIGHT HUNDRED FIFTH FLOOR
194. EIGHT HUNDRED SIXTH FLOOR
195. EIGHT HUNDRED SEVENTH FLOOR
196. EIGHT HUNDRED EIGHTH FLOOR
197. EIGHT HUNDRED NINTH FLOOR
198. NINE HUNDRED FLOOR
199. NINE HUNDRED FIRST FLOOR
200. NINE HUNDRED SECOND FLOOR
201. NINE HUNDRED THIRD FLOOR
202. NINE HUNDRED FOURTH FLOOR
203. NINE HUNDRED FIFTH FLOOR
204. NINE HUNDRED SIXTH FLOOR
205. NINE HUNDRED SEVENTH FLOOR
206. NINE HUNDRED EIGHTH FLOOR
207. NINE HUNDRED NINTH FLOOR
208. TEN HUNDRED FLOOR
209. TEN HUNDRED FIRST FLOOR
210. TEN HUNDRED SECOND FLOOR
211. TEN HUNDRED THIRD FLOOR
212. TEN HUNDRED FOURTH FLOOR
213. TEN HUNDRED FIFTH FLOOR
214. TEN HUNDRED SIXTH FLOOR
215. TEN HUNDRED SEVENTH FLOOR
216. TEN HUNDRED EIGHTH FLOOR
217. TEN HUNDRED NINTH FLOOR
218. ELEVEN HUNDRED FLOOR
219. ELEVEN HUNDRED FIRST FLOOR
220. ELEVEN HUNDRED SECOND FLOOR
221. ELEVEN HUNDRED THIRD FLOOR
222. ELEVEN HUNDRED FOURTH FLOOR
223. ELEVEN HUNDRED FIFTH FLOOR
224. ELEVEN HUNDRED SIXTH FLOOR
225. ELEVEN HUNDRED SEVENTH FLOOR
226. ELEVEN HUNDRED EIGHTH FLOOR
227. ELEVEN HUNDRED NINTH FLOOR
228. TWELVE HUNDRED FLOOR
229. TWELVE HUNDRED FIRST FLOOR
230. TWELVE HUNDRED SECOND FLOOR
231. TWELVE HUNDRED THIRD FLOOR
232. TWELVE HUNDRED FOURTH FLOOR
233. TWELVE HUNDRED FIFTH FLOOR
234. TWELVE HUNDRED SIXTH FLOOR
235. TWELVE HUNDRED SEVENTH FLOOR
236. TWELVE HUNDRED EIGHTH FLOOR
237. TWELVE HUNDRED NINTH FLOOR
238. THIRTEEN HUNDRED FLOOR
239. THIRTEEN HUNDRED FIRST FLOOR
240. THIRTEEN HUNDRED SECOND FLOOR
241. THIRTEEN HUNDRED THIRD FLOOR
242. THIRTEEN HUNDRED FOURTH FLOOR
243. THIRTEEN HUNDRED FIFTH FLOOR
244. THIRTEEN HUNDRED SIXTH FLOOR
245. THIRTEEN HUNDRED SEVENTH FLOOR
246. THIRTEEN HUNDRED EIGHTH FLOOR
247. THIRTEEN HUNDRED NINTH FLOOR
248. FOURTEEN HUNDRED FLOOR
249. FOURTEEN HUNDRED FIRST FLOOR
250. FOURTEEN HUNDRED SECOND FLOOR
251. FOURTEEN HUNDRED THIRD FLOOR
252. FOURTEEN HUNDRED FOURTH FLOOR
253. FOURTEEN HUNDRED FIFTH FLOOR
254. FOURTEEN HUNDRED SIXTH FLOOR
255. FOURTEEN HUNDRED SEVENTH FLOOR
256. FOURTEEN HUNDRED EIGHTH FLOOR
257. FOURTEEN HUNDRED NINTH FLOOR
258. FIFTEEN HUNDRED FLOOR
259. FIFTEEN HUNDRED FIRST FLOOR
260. FIFTEEN HUNDRED SECOND FLOOR
261. FIFTEEN HUNDRED THIRD FLOOR
262. FIFTEEN HUNDRED FOURTH FLOOR
263. FIFTEEN HUNDRED FIFTH FLOOR
264. FIFTEEN HUNDRED SIXTH FLOOR
265. FIFTEEN HUNDRED SEVENTH FLOOR
266. FIFTEEN HUNDRED EIGHTH FLOOR
267. FIFTEEN HUNDRED NINTH FLOOR
268. SIXTEEN HUNDRED FLOOR
269. SIXTEEN HUNDRED FIRST FLOOR
270. SIXTEEN HUNDRED SECOND FLOOR
271. SIXTEEN HUNDRED THIRD FLOOR
272. SIXTEEN HUNDRED FOURTH FLOOR
273. SIXTEEN HUNDRED FIFTH FLOOR
274. SIXTEEN HUNDRED SIXTH FLOOR
275. SIXTEEN HUNDRED SEVENTH FLOOR
276. SIXTEEN HUNDRED EIGHTH FLOOR
277. SIXTEEN HUNDRED NINTH FLOOR
278. SEVENTEEN HUNDRED FLOOR
279. SEVENTEEN HUNDRED FIRST FLOOR
280. SEVENTEEN HUNDRED SECOND FLOOR
281. SEVENTEEN HUNDRED THIRD FLOOR
282. SEVENTEEN HUNDRED FOURTH FLOOR
283. SEVENTEEN HUNDRED FIFTH FLOOR
284. SEVENTEEN HUNDRED SIXTH FLOOR
285. SEVENTEEN HUNDRED SEVENTH FLOOR
286. SEVENTEEN HUNDRED EIGHTH FLOOR
287. SEVENTEEN HUNDRED NINTH FLOOR
288. EIGHTEEN HUNDRED FLOOR
289. EIGHTEEN HUNDRED FIRST FLOOR
290. EIGHTEEN HUNDRED SECOND FLOOR
291. EIGHTEEN HUNDRED THIRD FLOOR
292. EIGHTEEN HUNDRED FOURTH FLOOR
293. EIGHTEEN HUNDRED FIFTH FLOOR
294. EIGHTEEN HUNDRED SIXTH FLOOR
295. EIGHTEEN HUNDRED SEVENTH FLOOR
296. EIGHTEEN HUNDRED EIGHTH FLOOR
297. EIGHTEEN HUNDRED NINTH FLOOR
298. NINETEEN HUNDRED FLOOR
299. NINETEEN HUNDRED FIRST FLOOR
300. NINETEEN HUNDRED SECOND FLOOR
301. NINETEEN HUNDRED THIRD FLOOR
302. NINETEEN HUNDRED FOURTH FLOOR
303. NINETEEN HUNDRED FIFTH FLOOR
304. NINETEEN HUNDRED SIXTH FLOOR
305. NINETEEN HUNDRED SEVENTH FLOOR
306. NINETEEN HUNDRED EIGHTH FLOOR
307. NINETEEN HUNDRED NINTH FLOOR
308. TWENTY HUNDRED FLOOR
309. TWENTY HUNDRED FIRST FLOOR
310. TWENTY HUNDRED SECOND FLOOR
311. TWENTY HUNDRED THIRD FLOOR
312. TWENTY HUNDRED FOURTH FLOOR
313. TWENTY HUNDRED FIFTH FLOOR
314. TWENTY HUNDRED SIXTH FLOOR
315. TWENTY HUNDRED SEVENTH FLOOR
316. TWENTY HUNDRED EIGHTH FLOOR
317. TWENTY HUNDRED NINTH FLOOR
318. TWENTY ONE HUNDRED FLOOR
319. TWENTY ONE HUNDRED FIRST FLOOR
320. TWENTY ONE HUNDRED SECOND FLOOR
321. TWENTY ONE HUNDRED THIRD FLOOR
322. TWENTY ONE HUNDRED FOURTH FLOOR
323. TWENTY ONE HUNDRED FIFTH FLOOR
324. TWENTY ONE HUNDRED SIXTH FLOOR
325. TWENTY ONE HUNDRED SEVENTH FLOOR
326. TWENTY ONE HUNDRED EIGHTH FLOOR
327. TWENTY ONE HUNDRED NINTH FLOOR
328. TWENTY TWO HUNDRED FLOOR
329. TWENTY TWO HUNDRED FIRST FLOOR
330. TWENTY TWO HUNDRED SECOND FLOOR
331. TWENTY TWO HUNDRED THIRD FLOOR
332. TWENTY TWO HUNDRED FOURTH FLOOR
333. TWENTY TWO HUNDRED FIFTH FLOOR
334. TWENTY TWO HUNDRED SIXTH FLOOR
335. TWENTY TWO HUNDRED SEVENTH FLOOR
336. TWENTY TWO HUNDRED EIGHTH FLOOR
337. TWENTY TWO HUNDRED NINTH FLOOR
338. TWENTY THREE HUNDRED FLOOR
339. TWENTY THREE HUNDRED FIRST FLOOR
340. TWENTY THREE HUNDRED SECOND FLOOR
341. TWENTY THREE HUNDRED THIRD FLOOR
342. TWENTY THREE HUNDRED FOURTH FLOOR
343. TWENTY THREE HUNDRED FIFTH FLOOR
344. TWENTY THREE HUNDRED SIXTH FLOOR
345. TWENTY THREE HUNDRED SEVENTH FLOOR
346. TWENTY THREE HUNDRED EIGHTH FLOOR
347. TWENTY THREE HUNDRED NINTH FLOOR
348. TWENTY FOUR HUNDRED FLOOR
349. TWENTY FOUR HUNDRED FIRST FLOOR
350. TWENTY FOUR HUNDRED SECOND FLOOR
351. TWENTY FOUR HUNDRED THIRD FLOOR
352. TWENTY FOUR HUNDRED FOURTH FLOOR
353. TWENTY FOUR HUNDRED FIFTH FLOOR
354. TWENTY FOUR HUNDRED SIXTH FLOOR
355. TWENTY FOUR HUNDRED SEVENTH FLOOR
356. TWENTY FOUR HUNDRED EIGHTH FLOOR
357. TWENTY FOUR HUNDRED NINTH FLOOR
358. TWENTY FIVE HUNDRED FLOOR
359. TWENTY FIVE HUNDRED FIRST FLOOR
360. TWENTY FIVE HUNDRED SECOND FLOOR
361. TWENTY FIVE HUNDRED THIRD FLOOR
362. TWENTY FIVE HUNDRED FOURTH FLOOR
363. TWENTY FIVE HUNDRED FIFTH FLOOR
364. TWENTY FIVE HUNDRED SIXTH FLOOR
365. TWENTY FIVE HUNDRED SEVENTH FLOOR
366. TWENTY FIVE HUNDRED EIGHTH FLOOR
367. TWENTY FIVE HUNDRED NINTH FLOOR
368. TWENTY SIX HUNDRED FLOOR
369. TWENTY SIX HUNDRED FIRST FLOOR
370. TWENTY SIX HUNDRED SECOND FLOOR
371. TWENTY SIX HUNDRED THIRD FLOOR
372. TWENTY SIX HUNDRED FOURTH FLOOR
373. TWENTY SIX HUNDRED FIFTH FLOOR
374. TWENTY SIX HUNDRED SIXTH FLOOR
375. TWENTY SIX HUNDRED SEVENTH FLOOR
376. TWENTY SIX HUNDRED EIGHTH FLOOR
377. TWENTY SIX HUNDRED NINTH FLOOR
378. TWENTY SEVEN HUNDRED FLOOR
379. TWENTY SEVEN HUNDRED FIRST FLOOR
380. TWENTY SEVEN HUNDRED SECOND FLOOR
381. TWENTY SEVEN HUNDRED THIRD FLOOR
382. TWENTY SEVEN HUNDRED FOURTH FLOOR