



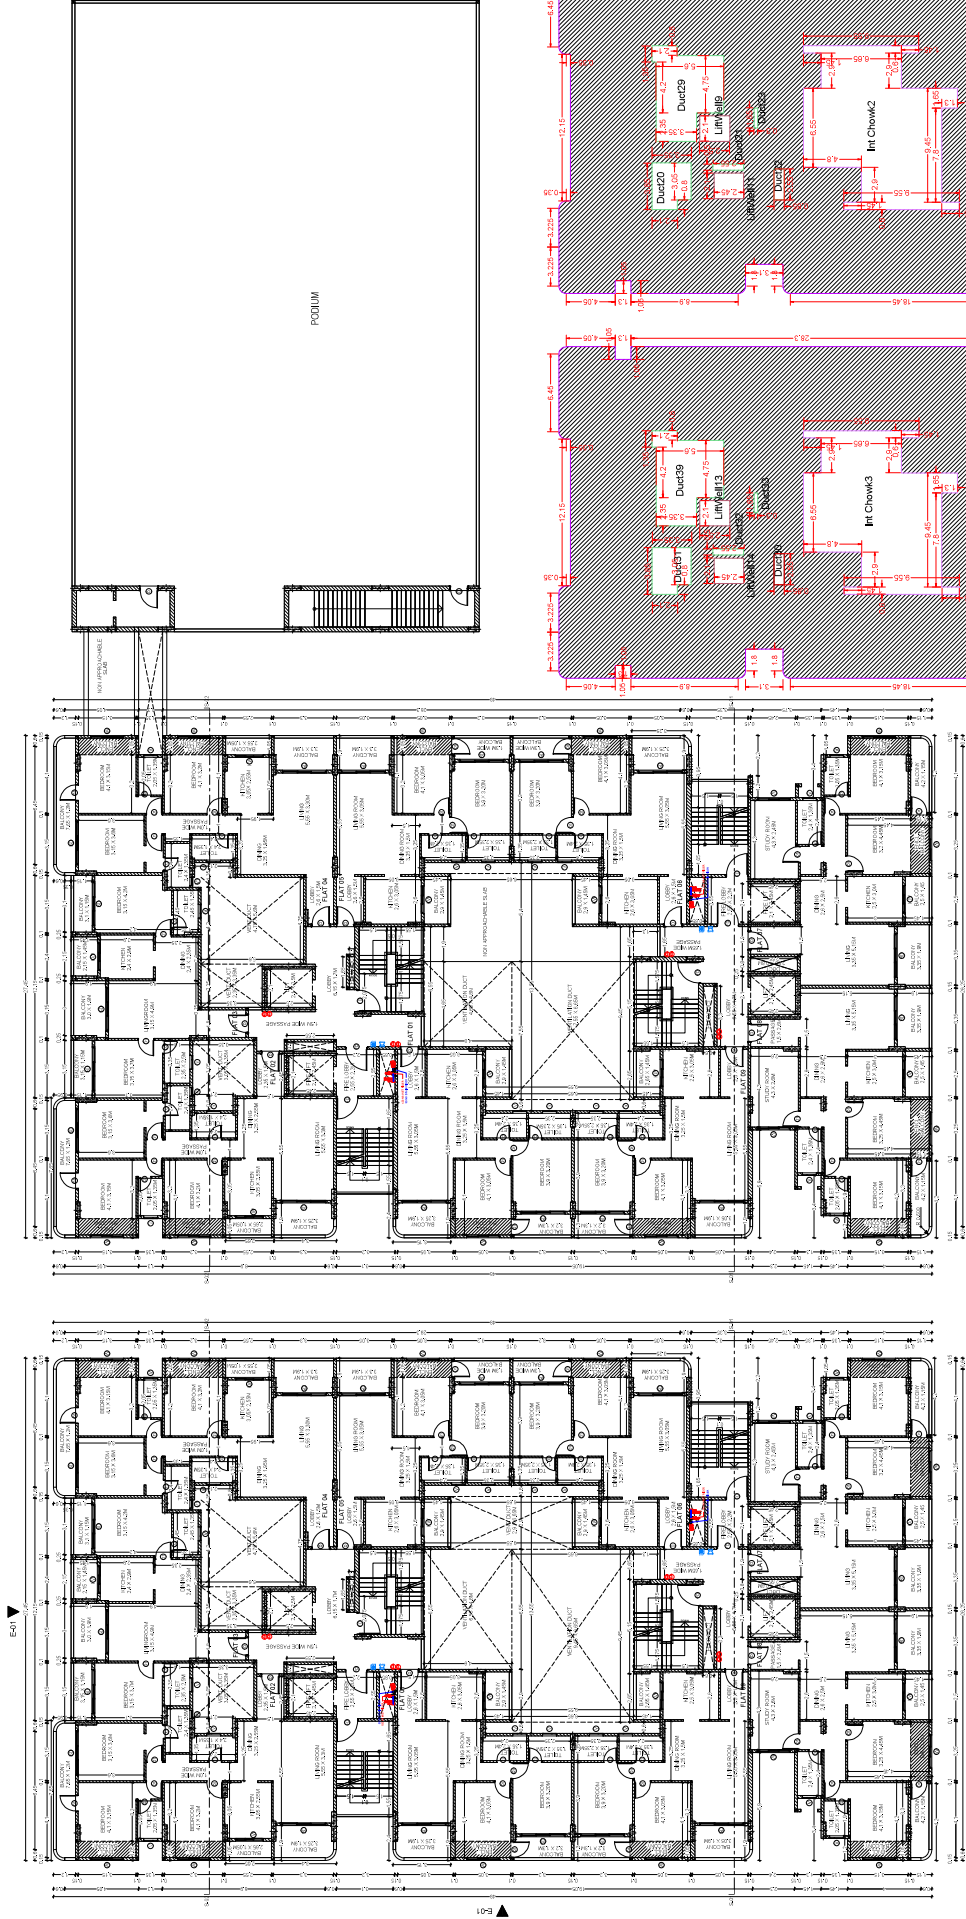

FIRST FLOOR PLAN
SCALE (1":100)

2ND TO 7TH, 9TH TO TWELFTH TYPICAL FLOOR PLAN
SCALE (1"=100')

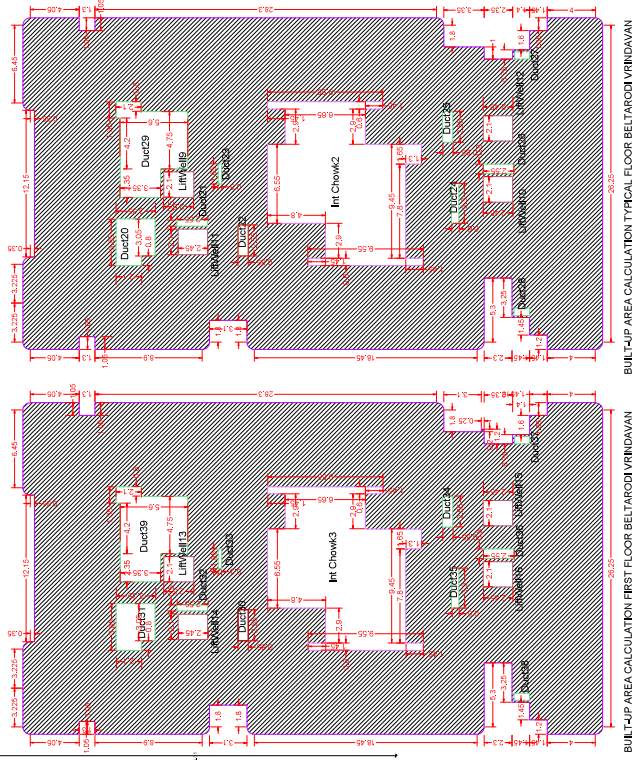

BUILT-UP AREA CALCULATION TYPICAL FLOOR BELTARODI VRINDAVAN

BUILT-UP AREA CALCULATION FIRST FLOOR BELTARODI VRINDAVAN

[illegible]

AREA NAME	LOCUS	450BP	500BP	ANALYSIS
1st Chv43	*	*	*	127.17
1st Chv44	*	*	*	127.17
1st Chv45	*	*	*	5.31
1st Chv46	*	*	*	5.31
1st Chv47	*	*	*	5.25
1st Chv48	*	*	*	5.25
1st Chv49	*	*	*	0.29
1st Chv50	*	*	*	0.29
1st Chv51	*	*	*	1.68
1st Chv52	*	*	*	1.68
1st Chv53	*	*	*	2.65
1st Chv54	*	*	*	2.65
1st Chv55	*	*	*	1.39
1st Chv56	*	*	*	1.39
1st Chv57	*	*	*	2.68
1st Chv58	*	*	*	2.68
*	*	*	2.