

PROPOSED BUILDING PLAN FOR MULTY FAMILY
RESIDENTIAL UNIT ON KH. NO. 216/217/1/1,
MOUZA PIPLA TAH. NAGPUR (RURAL)

DIST. NAGPUR
BELONGING TO:

**SHRI GAJANAN BUILDERS & DEVELOPERS
THROUGH IT'S PARTNERS**

1)SHRI. RAJENDRA VISHWESHWARRAO NAKADE
2)SHRI. ANIL MAHADEORAO NASARE
3)SHRI. KAMLESH SHRIRIKISHNA KHANORKAR
4)SHRI. DILIP JADHAORAOJI MATHANKAR

**SUBJECT TO THE PROVISIONS OF
STRUCTURAL DESIGN SUFFICIENCY CERTIFICATE
DATED...../...../.....OF STRUCTURAL DESIGNER
AND APPLICANT**

Subject to the condition laid down by Directorate of Maharashtra fire service vide letter No.FES/215/CFD Dated 18/09/2023

SCHEDULE OF OPENING		
TYPE	SIZE	SPECIFICATIONS
D	1.000	T. W. PANELED DOOR
D1	0.900	T. W. PANELED DOOR
D2	1.000	T. W. PANELED DOOR
W	1.500	T. W. PANELED DOOR
W1	1.200	ALUMINUM FULLY GLAZED WINDOW
W2	1.200	ALUMINUM FULLY GLAZED WINDOW
FW	2.000	FIX. GLAZED WINDOW
V	0.600	ALUMINUM VENTILATOR

OWNER
STAMP & SIGNATURE:




Sim Gajanan Builders & Developers

OWNER'S DECLARATION: I/We would abide by the Collector. I/We would execute the undersigned hereby confirm that I/We would execute the work under supervision of proper structure as per approved plans. Also I/We would execute the work under supervision of proper technical person so as to ensure the quality at the work site.

L.S./ARCHITECT
STAMP & SIGNATURE :

M. D. PAPOLE
ARCHITECT / ENGINEER
N.I.T. S. NO. 2050
N.M.C.L.S. NO. L-447

CERTIFICATE OF AREA: _____ Certified that
the plot under reference was surveyed by me on _____ and the dimensions of sides etc
of plot stated on plan are as measured on site and the area so worked out tallies with the area
stated in document of ownership/T.P. Scheme Records/Land Records Department/City Survey

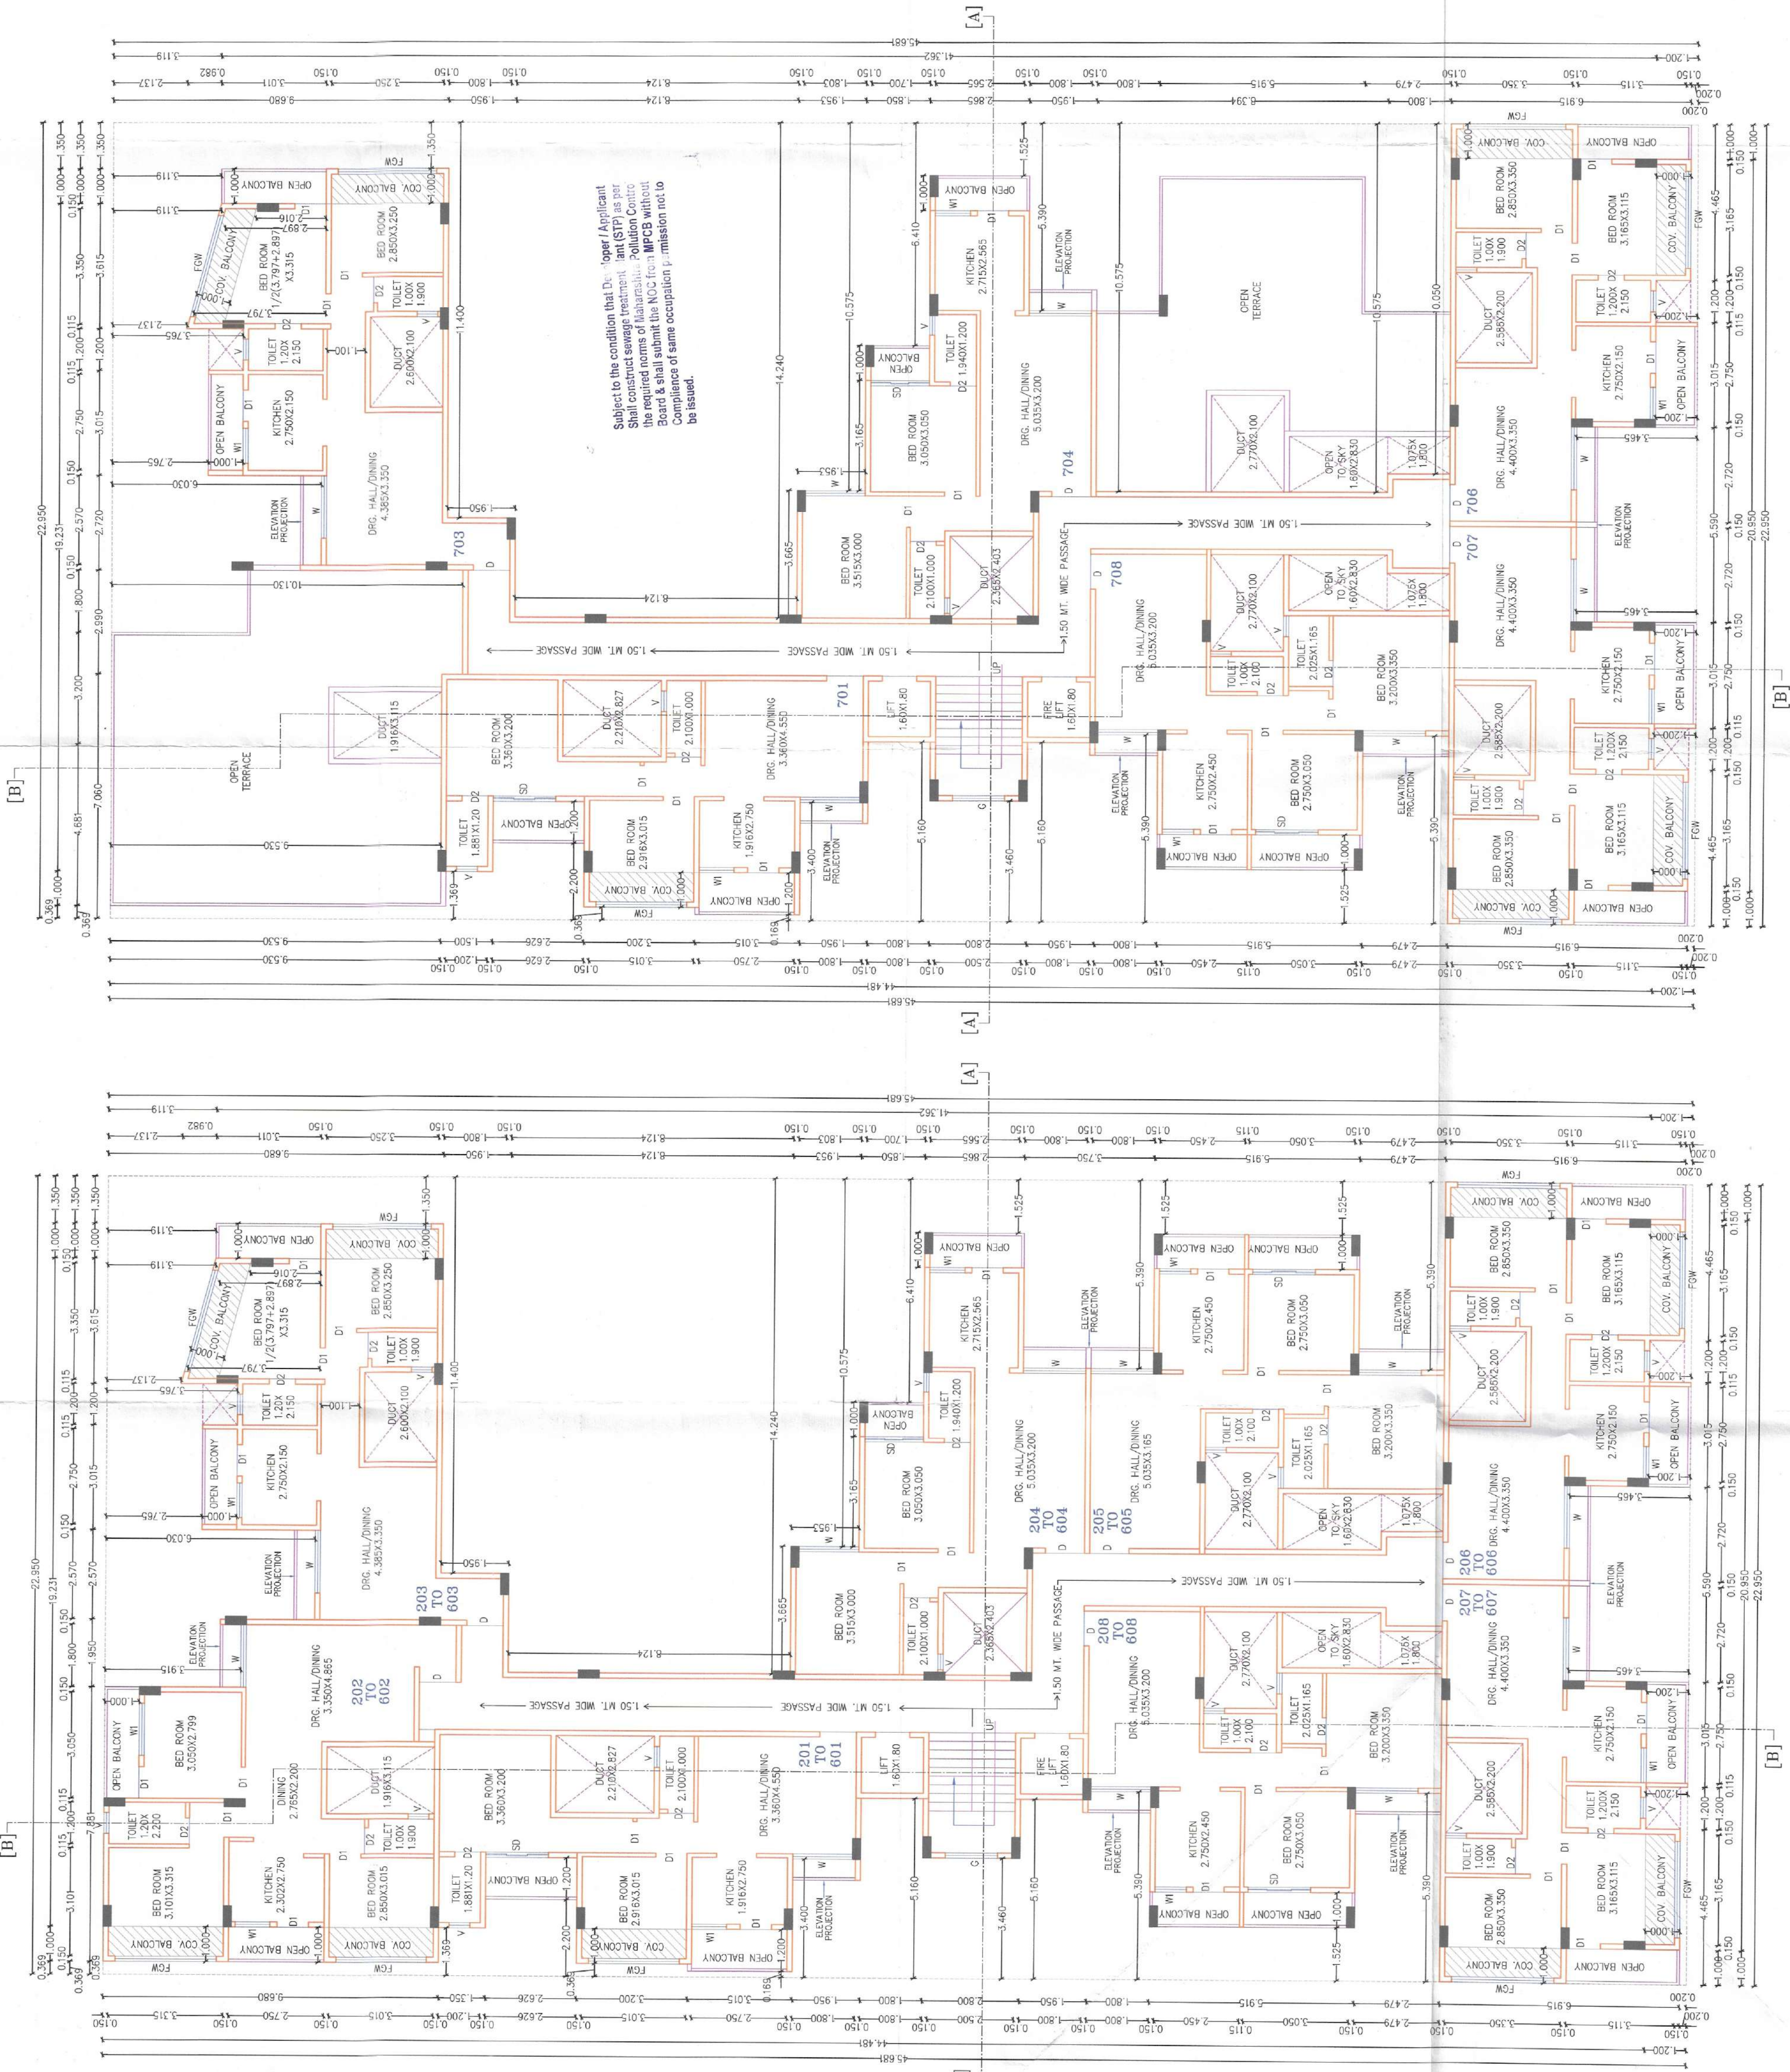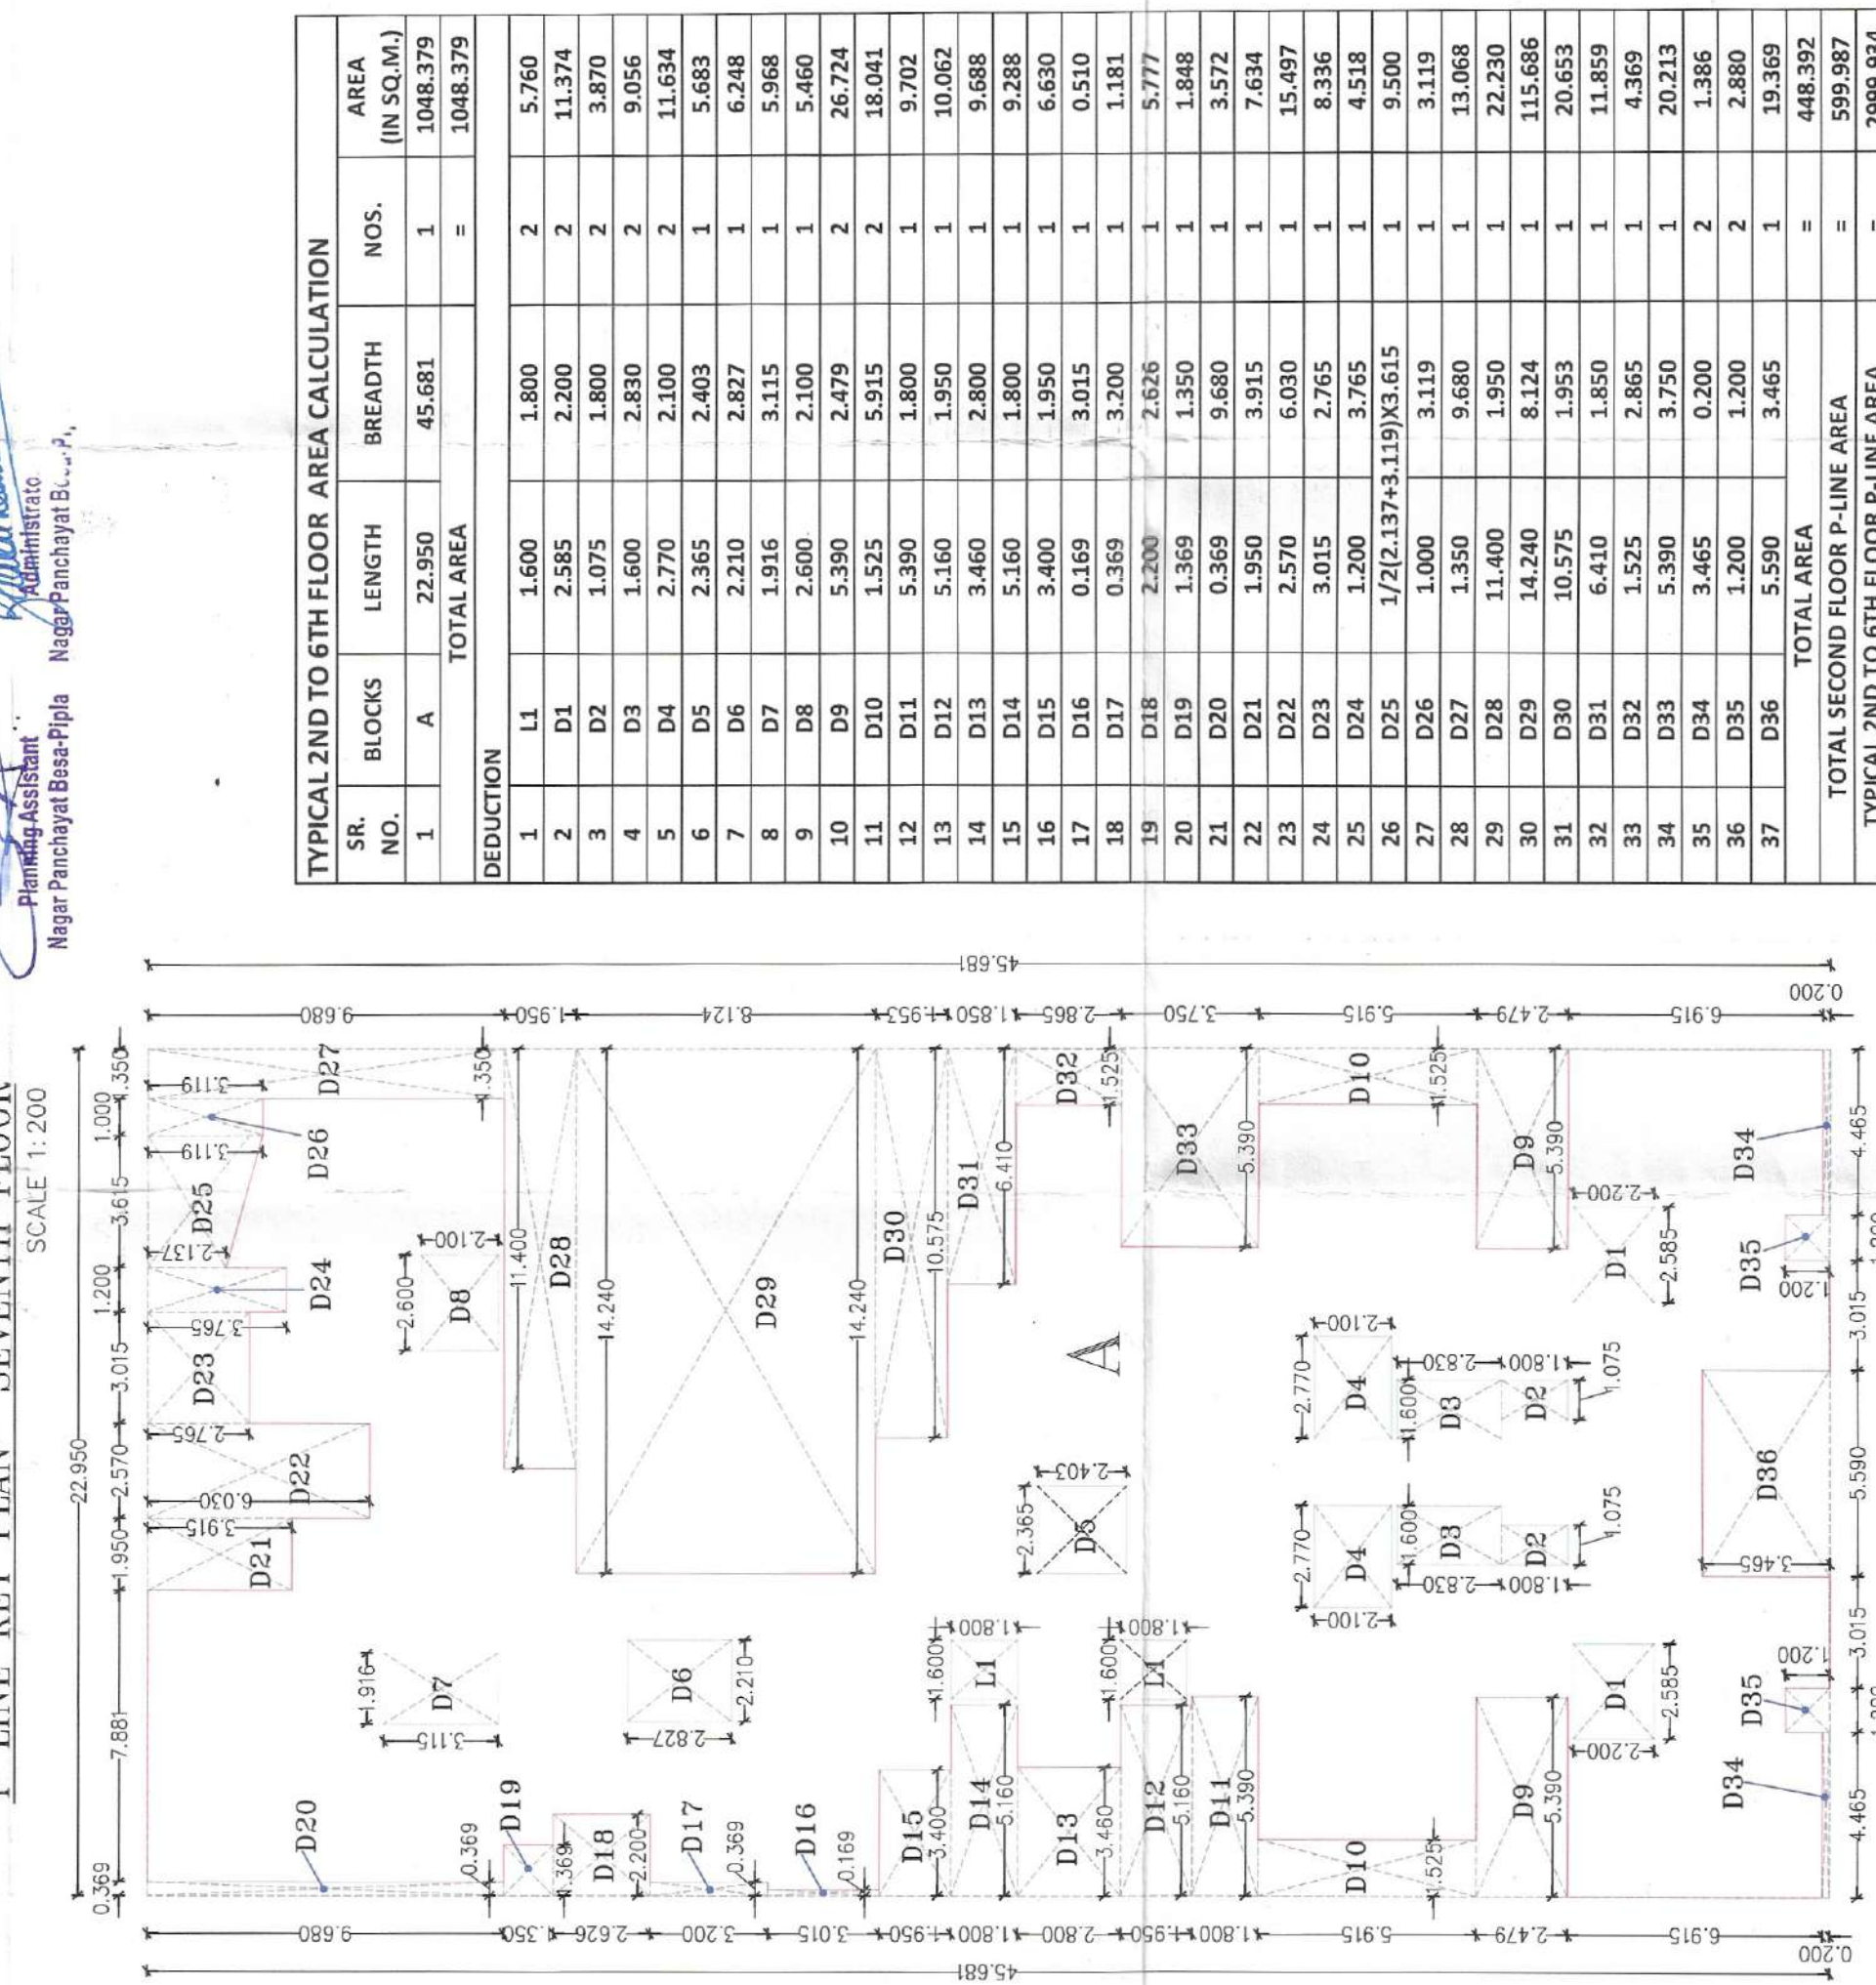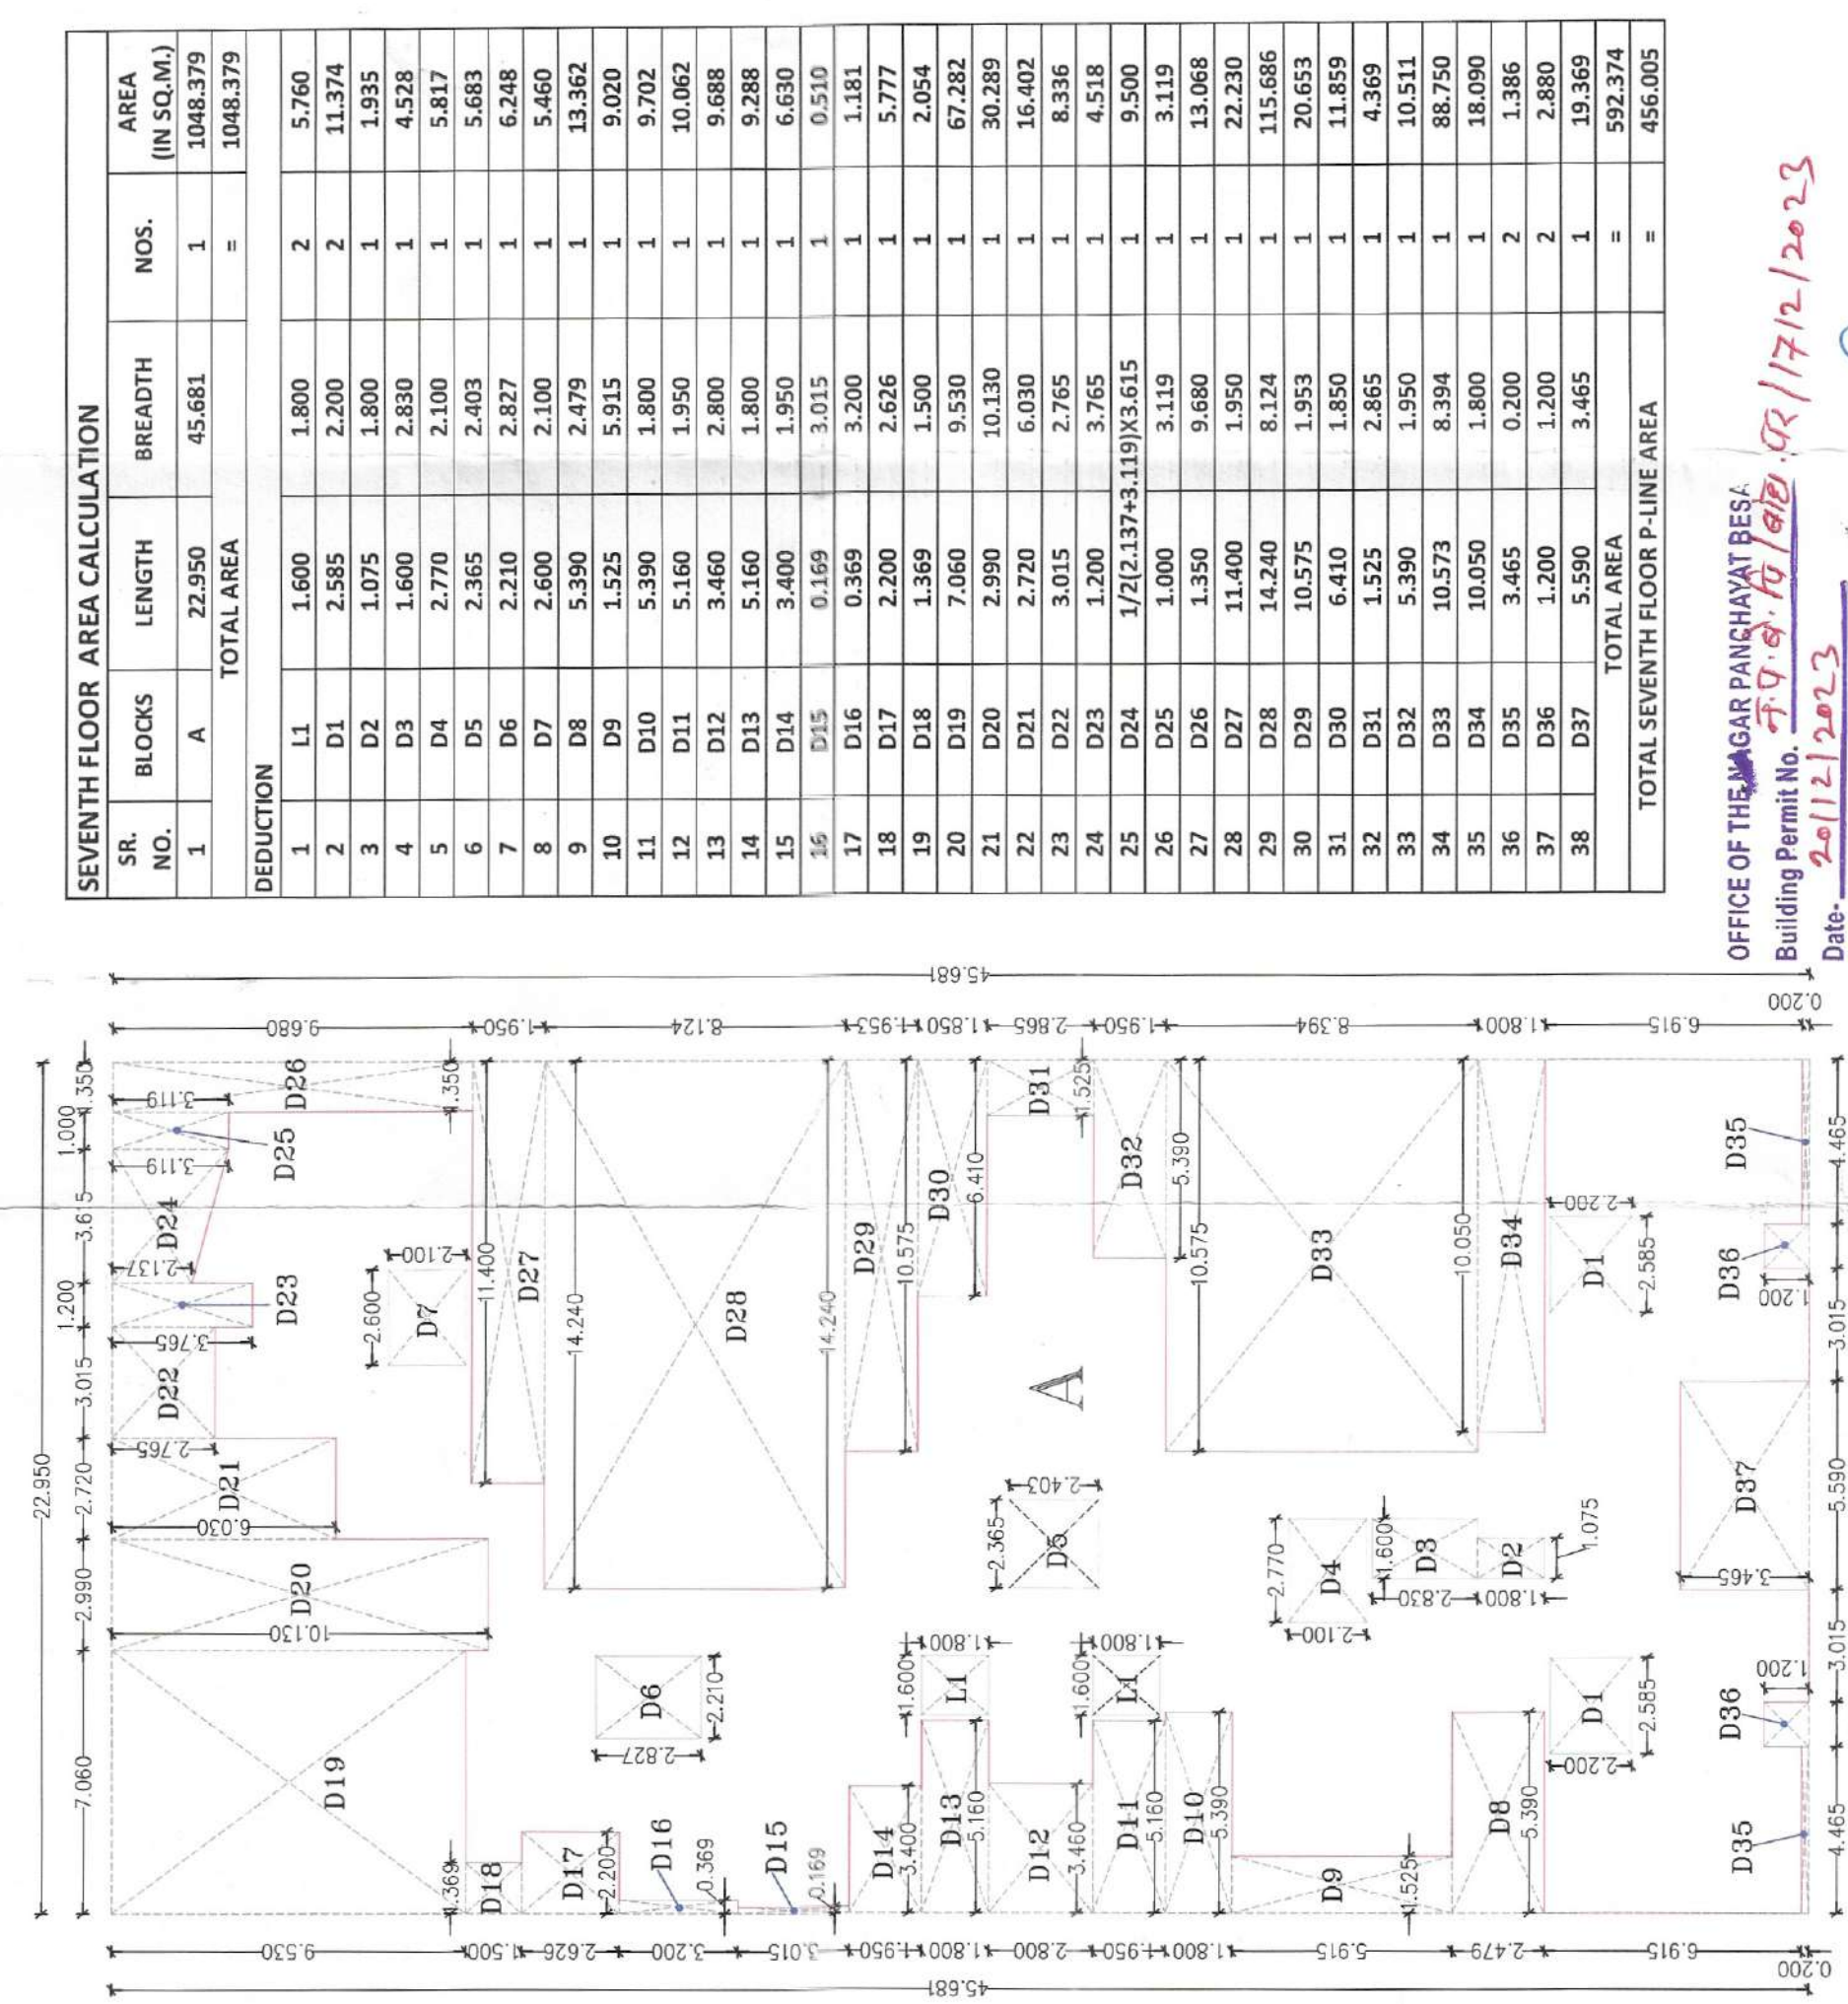

PROPOSED TYPICAL 2ND TO 6TH FLOOR PLAN
SCALE 1:100