

BELONGING TO :-
SUPREME URBAN REALITIES PVT LTD THROUGH
AUTHORIZED ITS DIRECTOR
SHRI.MURTAZA HAMZA KOTHAWALA

[illegible]

SCHEDULE OF OPENINGS			
SN	DESCRIPTION	SIZE	REMARK
1	D	1.00 X 2.10 M	MOL./FLUSH DOOR WITH FRAME
2	D1	0.80 X 2.10 M	MOL./FLUSH DOOR WITH FRAME
3	D2	0.75 X 2.10 M	MOL./FLUSH DOOR WITH FRAME
4	W1	1.50 X 1.25 M	ALUMINIUM WINDOWS
5	W1	1.20 X 1.22 M	ALUMINIUM WINDOWS
6	W2	0.80 X 1.25 M	ALUMINIUM WINDOWS
7	W3	0.80 X 0.75 M	ALUMINIUM WINDOWS
8	V	0.80 X 0.75 M	VENTILATOR
9	OP	0.90 X 2.10 M	OPENING
10	SFD	1.50 X 2.1 M	ALUMINIUM GLASS SLIDING DOOR

TOTAL P-LINE AREA ON ALL FLOORS	
GROUND FLOOR	= 422.392 Sq.m
FIRST FLOOR	= 1358.012 Sq.m
SECOND FLOOR	= 1358.012 Sq.m
THIRD FLOOR	= 1358.012 Sq.m
FOURTH FLOOR	= 1358.012 Sq.m
FIFTH FLOOR	= 1358.012 Sq.m
SIXTH FLOOR	= 1358.012 Sq.m
SEVENTH FLOOR	= 1358.012 Sq.m
EIGHTH FLOOR	= 1358.012 Sq.m
NINTH FLOOR	= 1358.012 Sq.m
TENTH FLOOR	= 1358.012 Sq.m
ELEVENTH FLOOR	= 1358.012 Sq.m
TWELVEFTH FLOOR	= 1080.565 Sq.m
TOTAL P-LINE AREA	= 16441.089 Sq.m

LEGEND :
PLOT BOUNDARY SHOWN AS
PROPOSED CONSTRUCTION S

NOTE :

OWNER :

**SUPREME URBAN REALITIES PVT LTD THROUGH
ITS DIRECTOR**

For Supreme Urban Realities Pvt. Ltd.

Supreme Urban Realities Pvt. Ltd.
NAGPUR


Authorised Signatory

SHRI MURTAZA HAMZA KOTHAWALA

ARCHITECT / ENGINEER :

Pawan Kaviyprasad Gupta
B.E. (CIVIL)
PLANNERS, BUILDERS AND DEVELOPERS
Lc. No.11 T 1969 N.M.R.D.A. 39, N.M.C.300
Old: Shop No.115 Second Floor,
Shrinani Shyam Tower, Sadar Nagar-440001,
E-mail ID: pawan_t_gupta@yahoo.co.in
MOB: No.9923432949.

EMAIL ID - pawan_r_gupta@yahoo.co.in	MOBILE NO.9923432849	
DRG. NO.	SCALE	DATE
SUB-01	1:100 , 1:200	16/02/2024
		DRAWN BY
		P.GUPTA

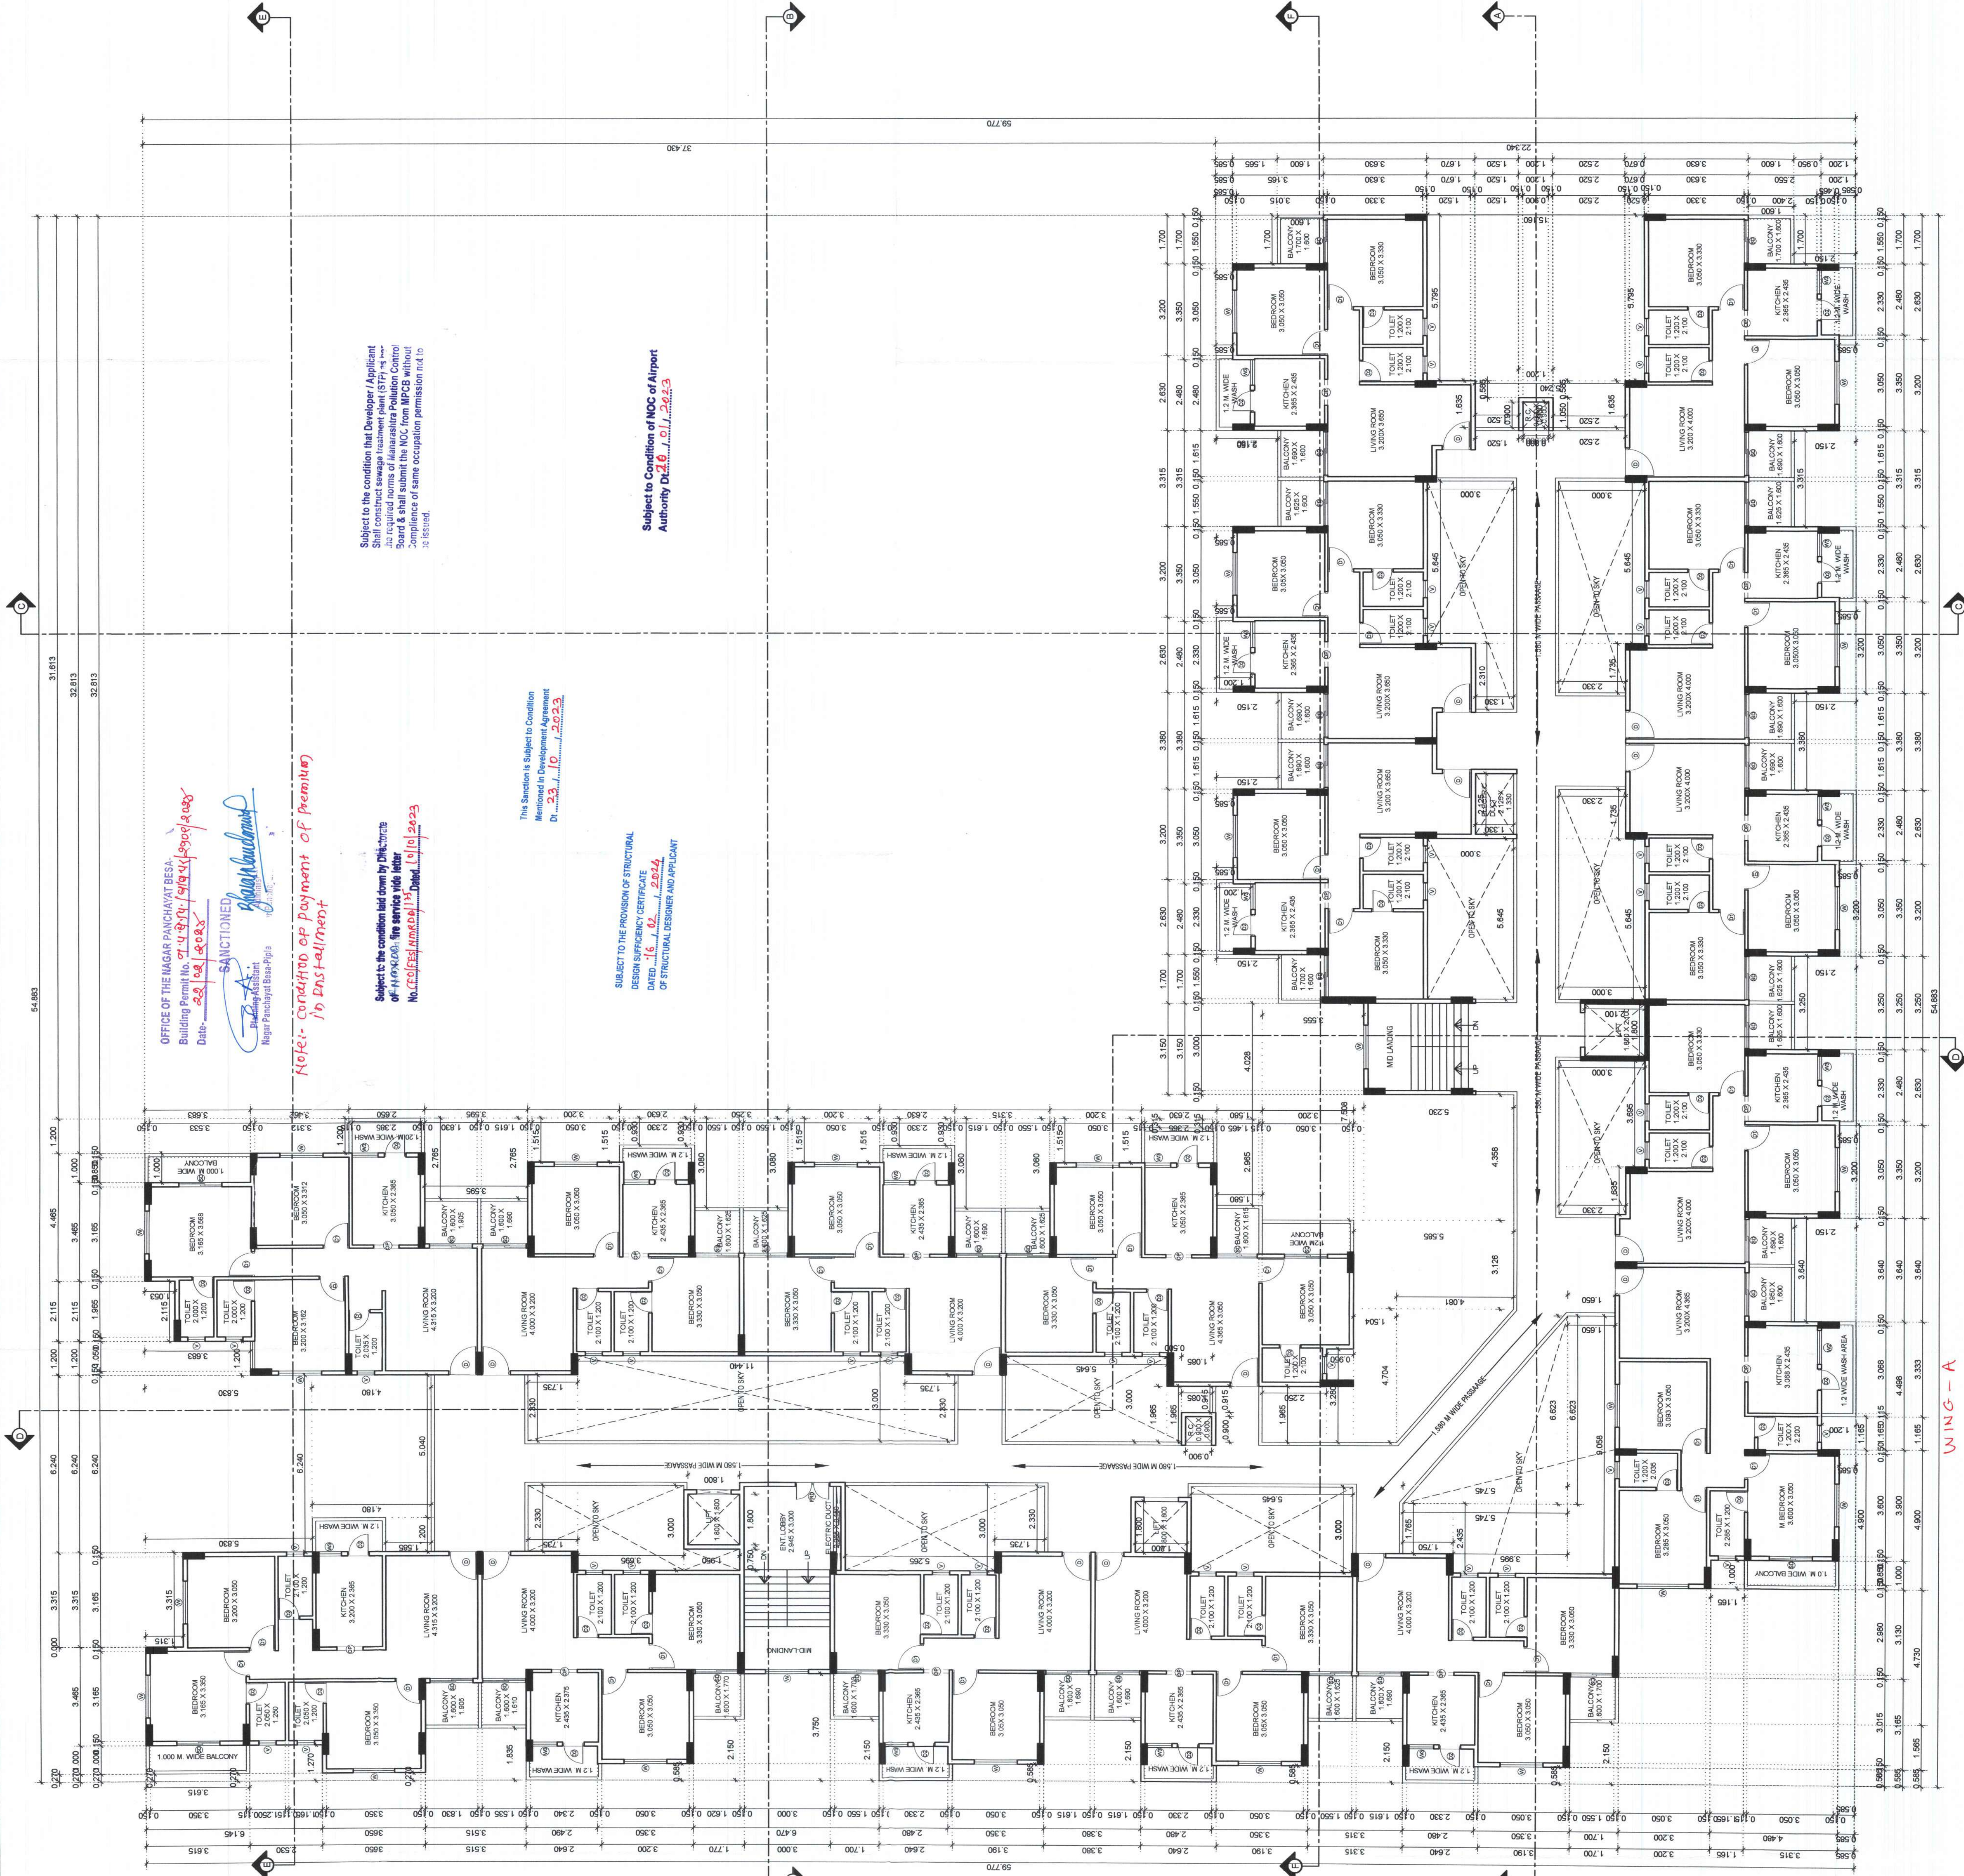

TYPICAL 2ND TO 7TH AND 9TH TO 11TH FLOOR PLAN
SCALE 1:100

A-1023