






FRONT ELEVATION
SCALE: 1:100
BUILDING - 1

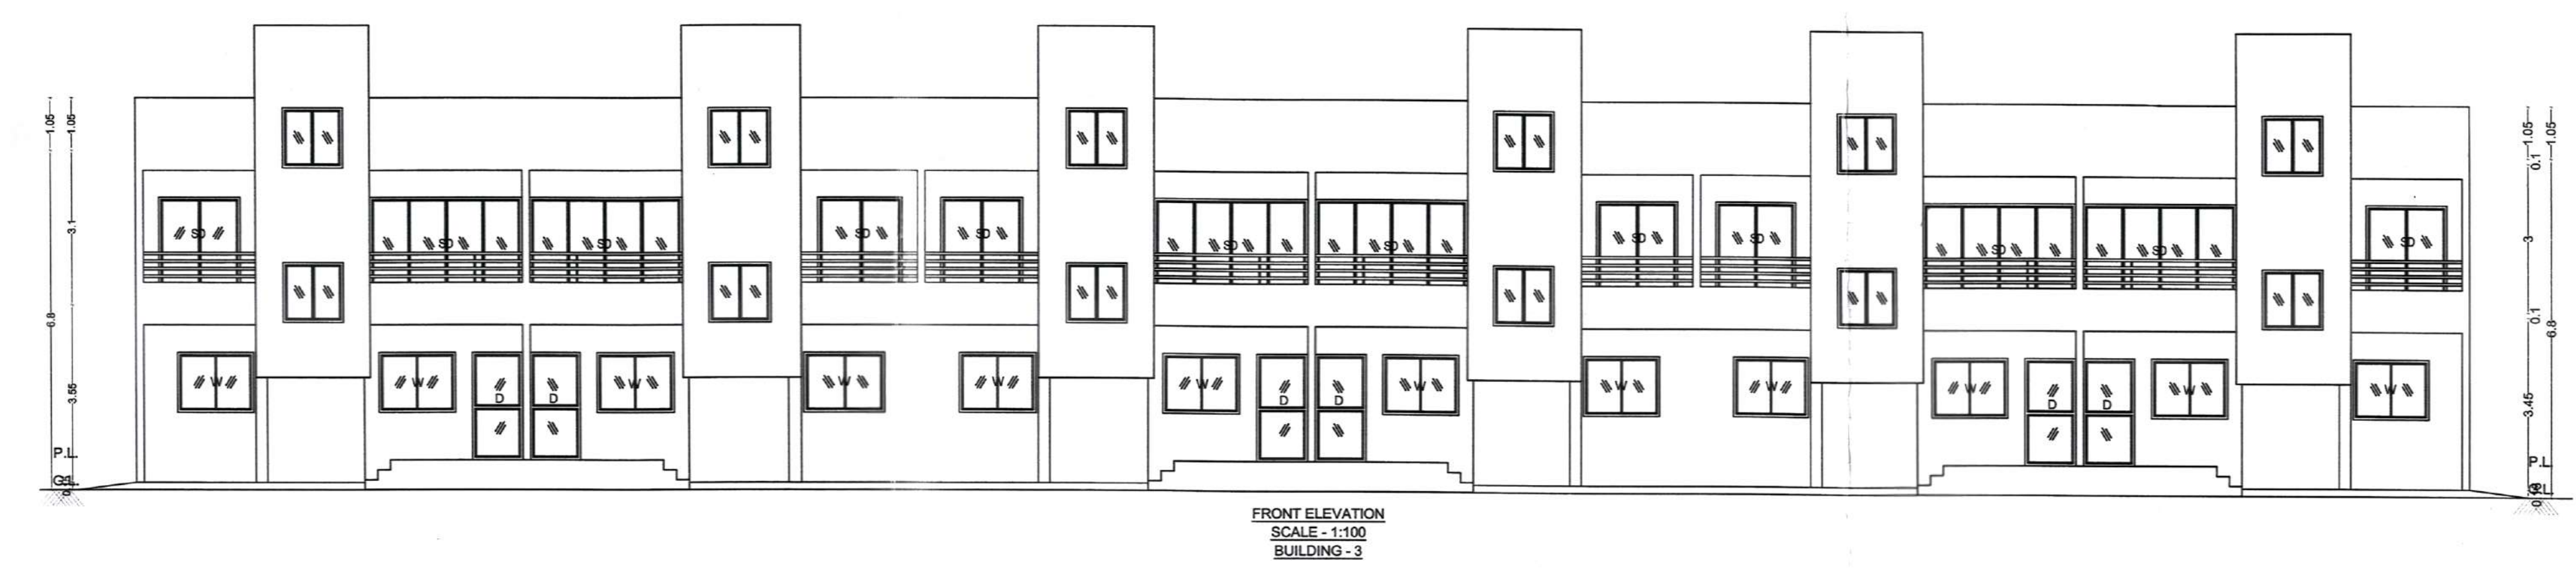

FRONT ELEVATION
SCALE: 1:100
BUILDING - 2

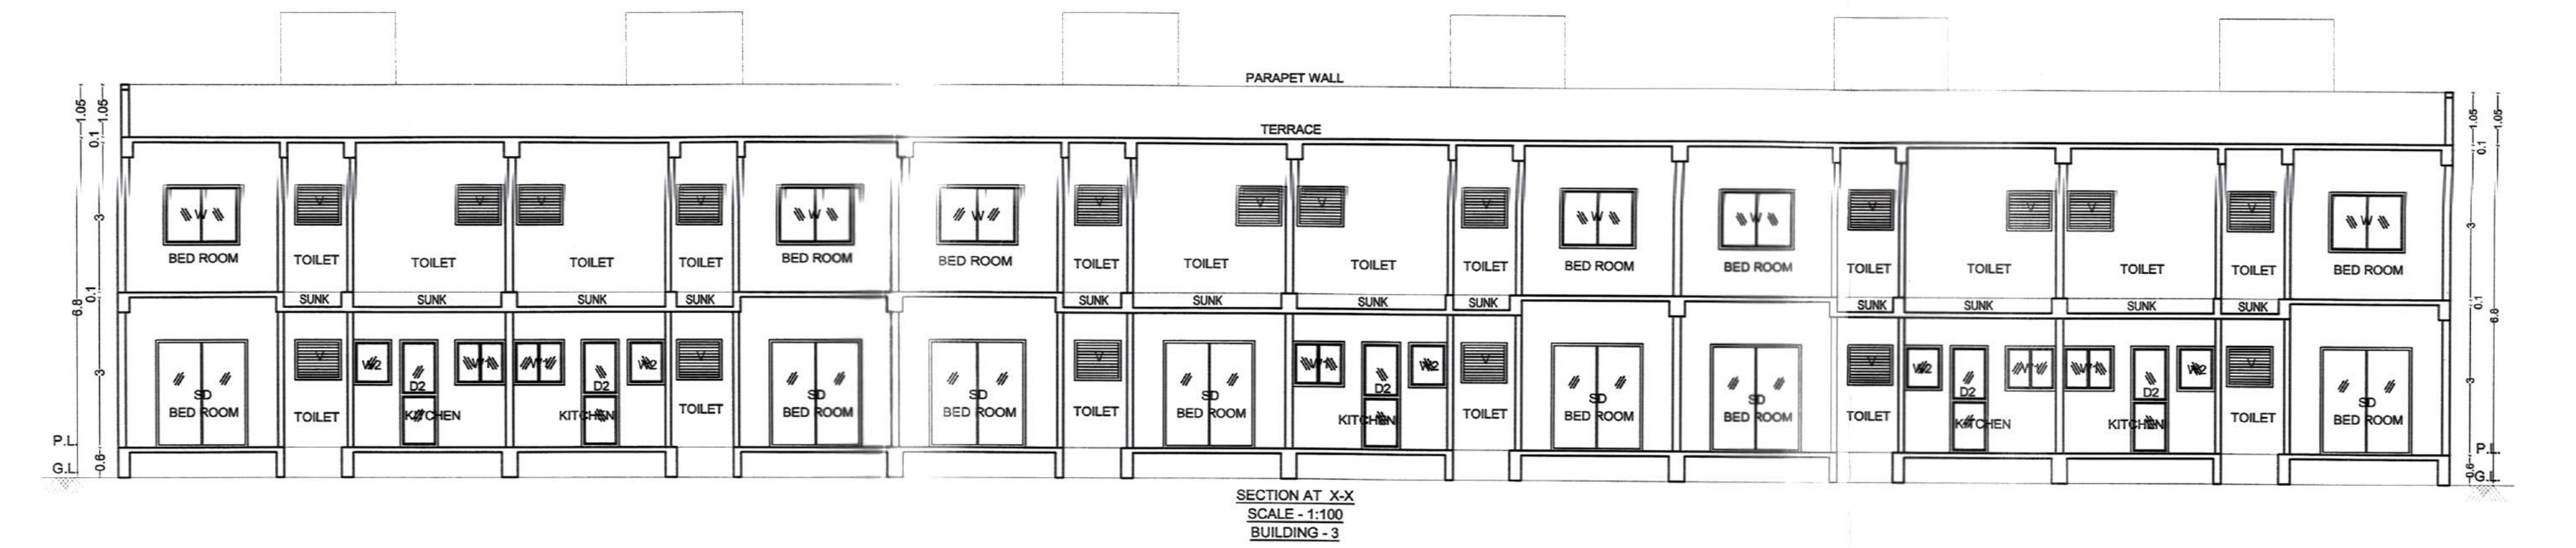

SECTION AT XX
SCALE: 1:100
BUILDING - 2

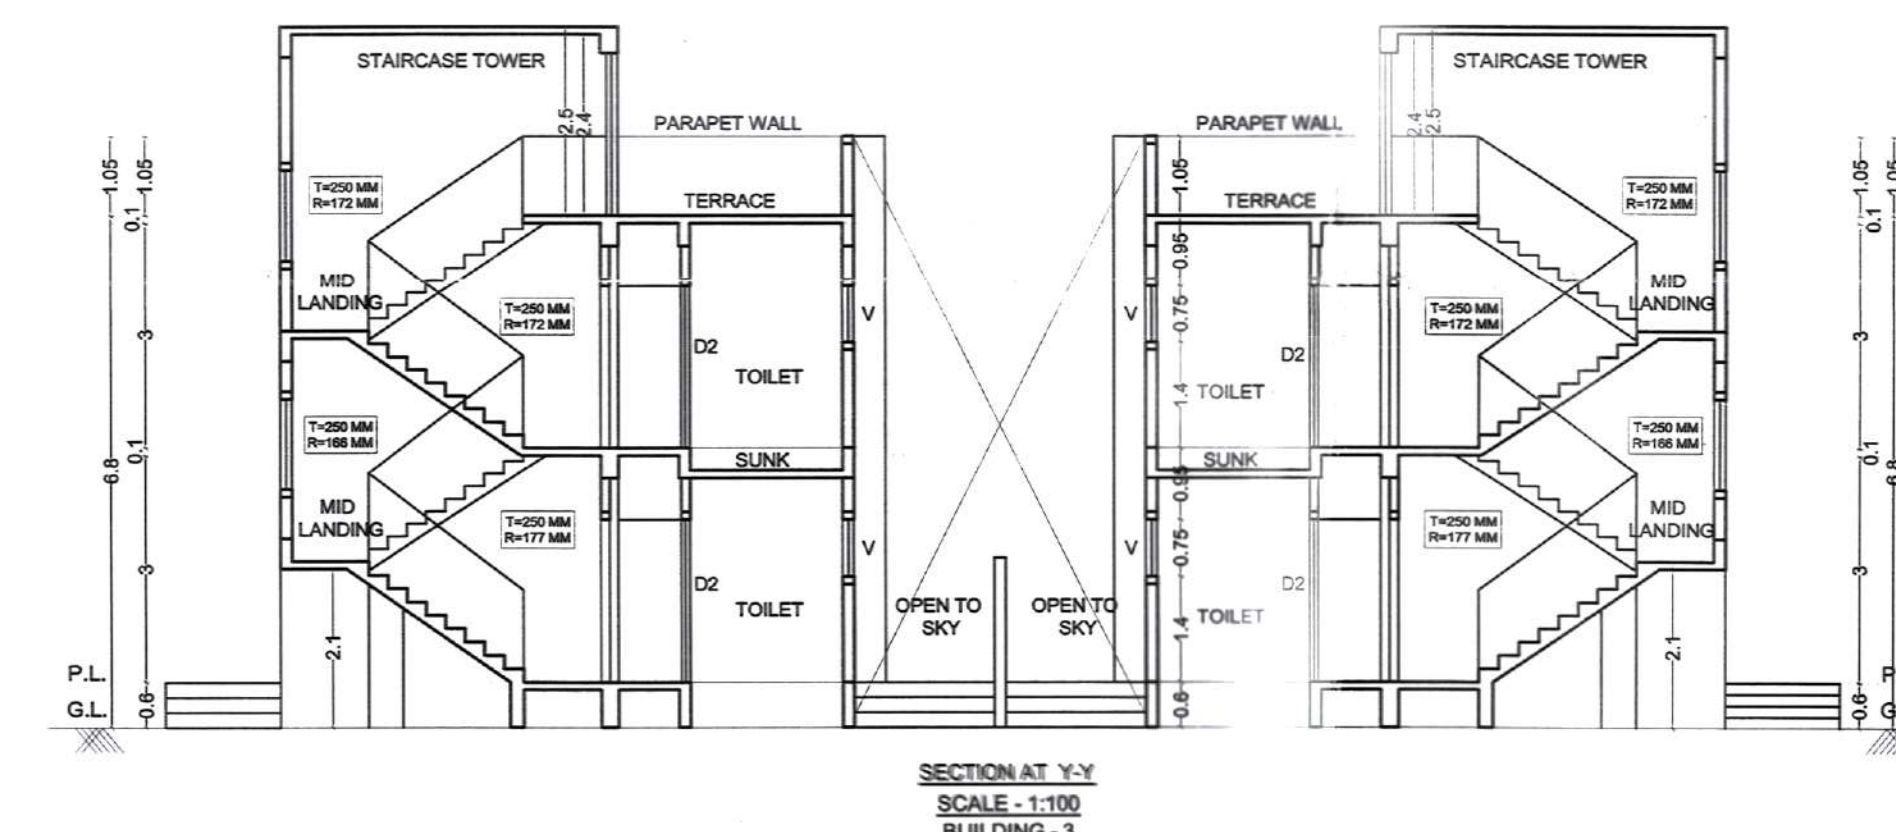

SECTION AT YY
SCALE: 1:100
BUILDING - 2

EWs & LG Building (Building - 3)
EACH BUILDING NO. OF TENEMENT (LG) - 12 NOS (EWs) - 0 NOS
(TOTAL ROW HOUSE NO. - 12)
TOTAL NOS. OF TENEMENT (LG) - 12 NOS. (EWs) - 0 NOS




SECTION AT XX
SCALE: 1:100
BUILDING - 1




SECTION AT YY
SCALE: 1:100
BUILDING - 1

EWs & LG Building (Building - 1)
EACH BUILDING NO. OF TENEMENT (LG) - 56 NOS & (EWs) - 56 NOS
(TOTAL BUILDING NO. - 1)
TOTAL NOS. OF TENEMENT (LG) - 56 NOS. & (EWs) - 56 NOS.

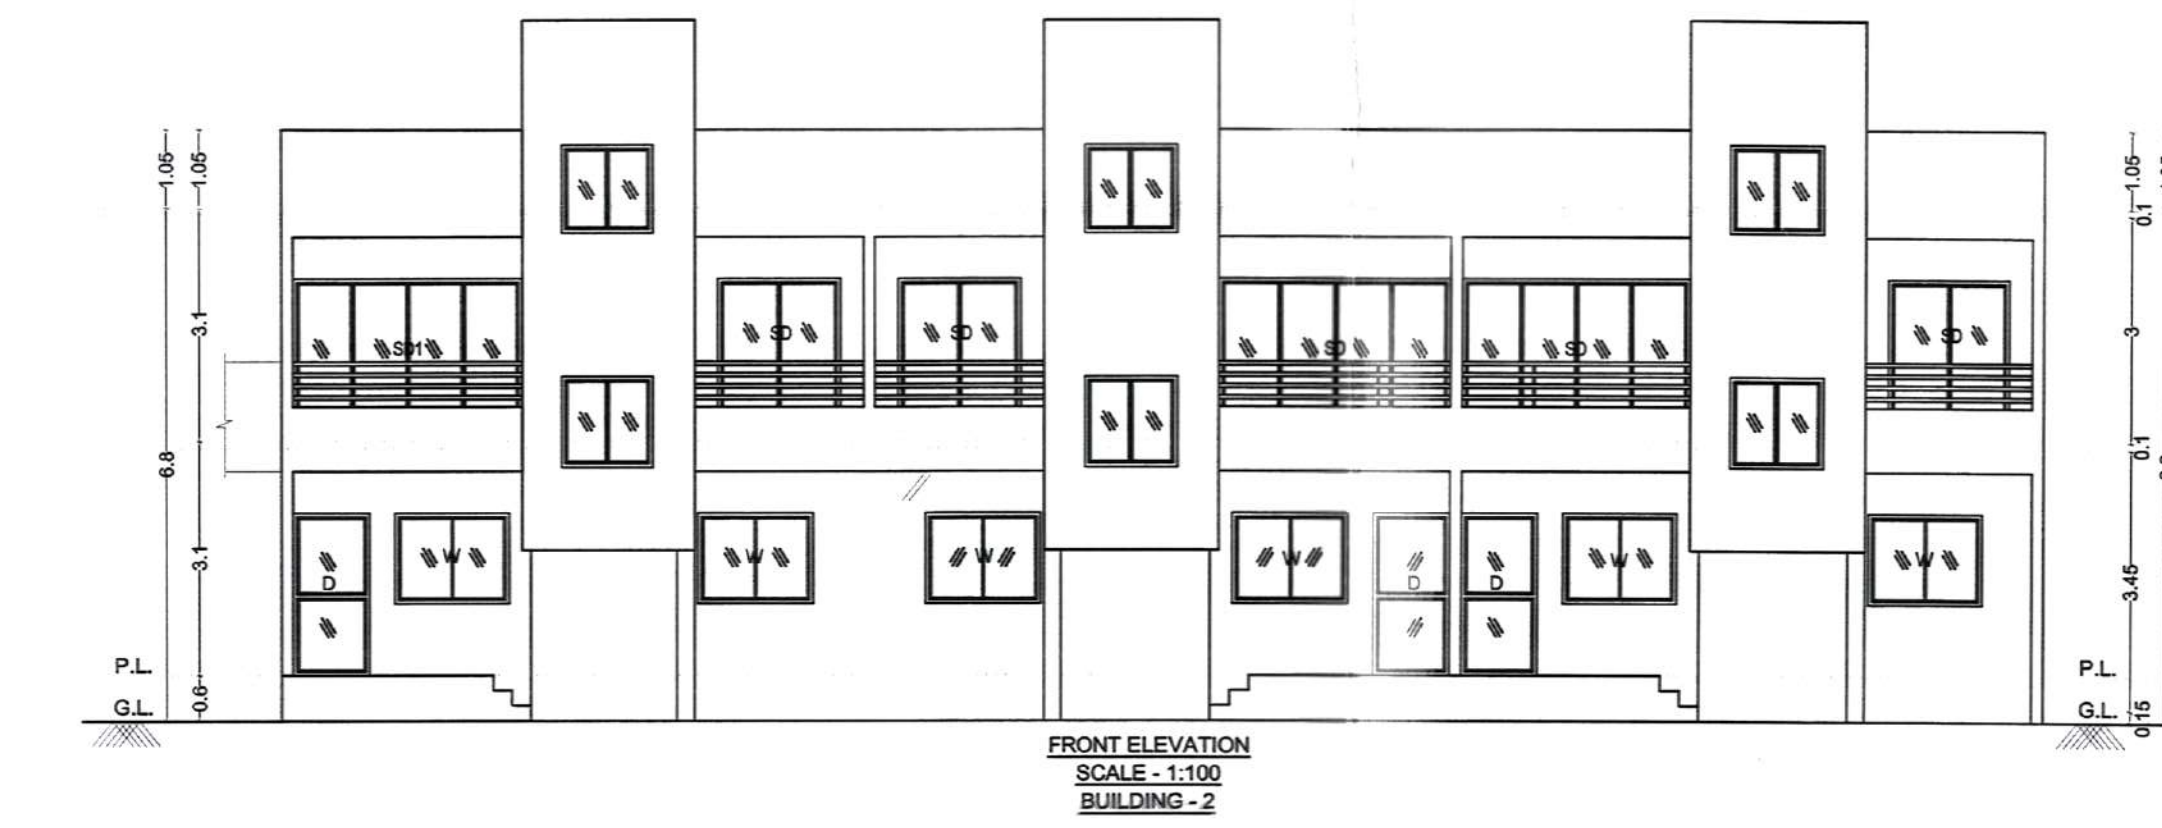


FRONT ELEVATION
SCALE: 1:100
BUILDING - 2

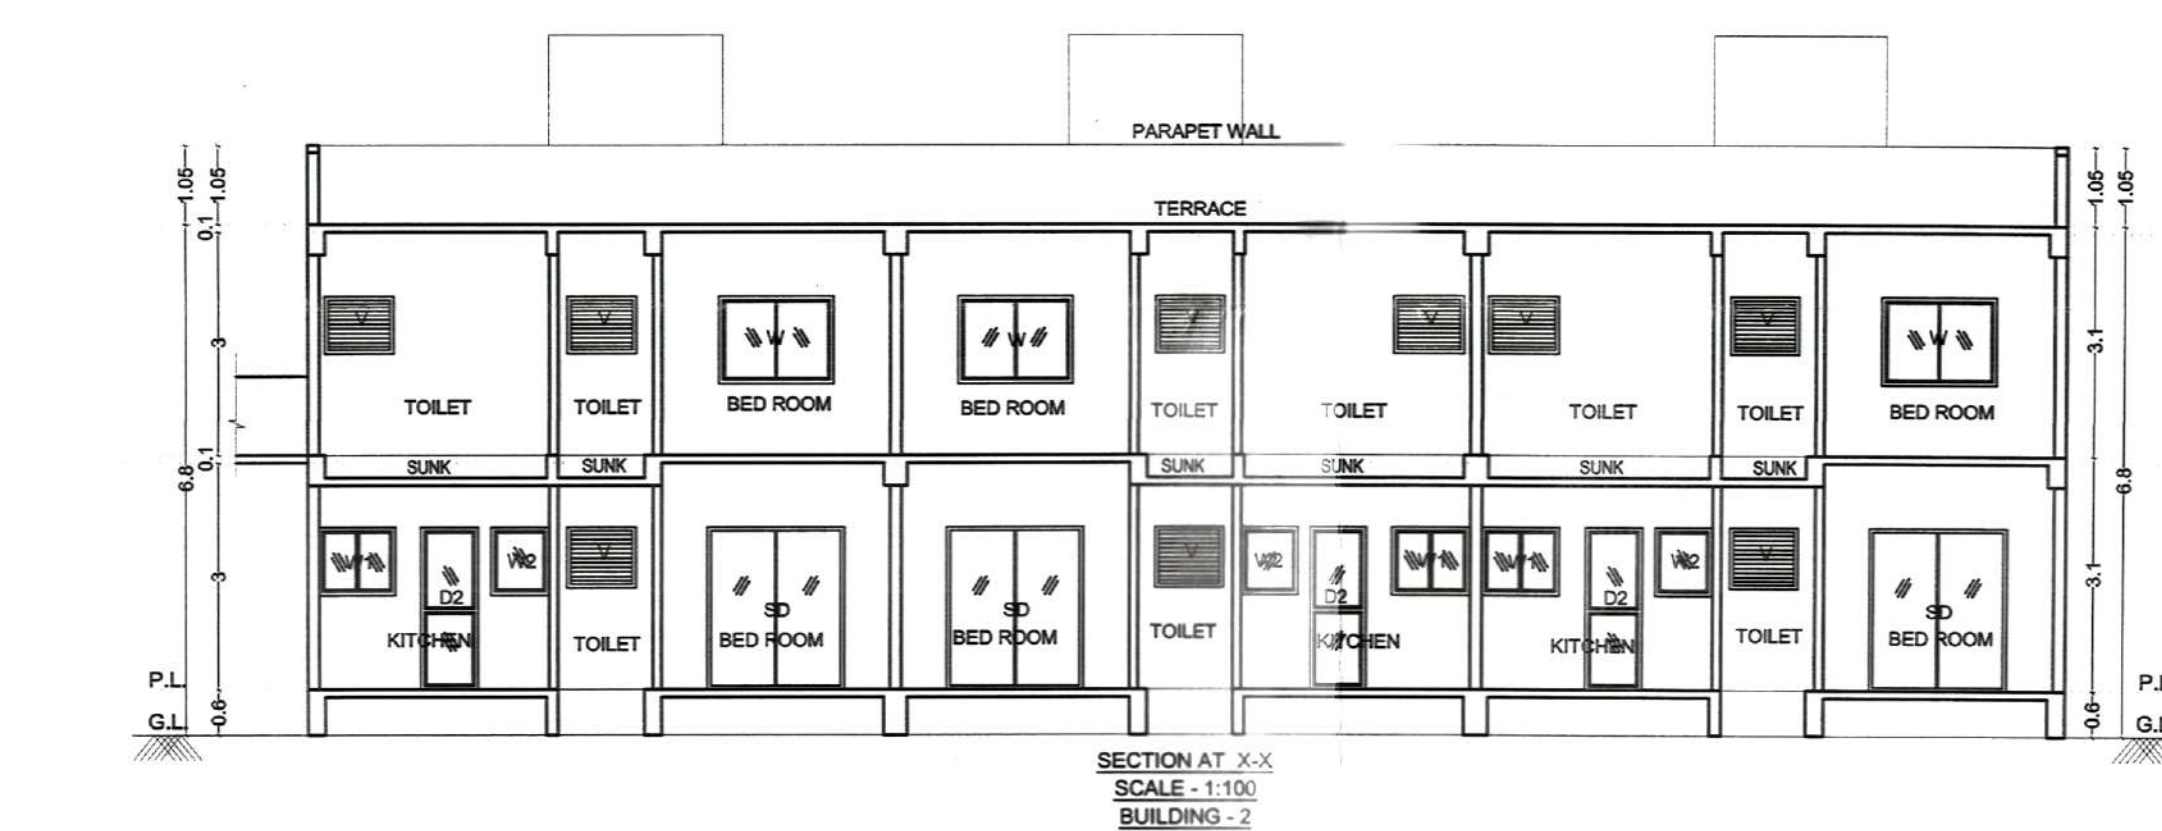


SECTION AT XX
SCALE: 1:100
BUILDING - 2

EWs & LG Building (Building - 2)
EACH BUILDING NO. OF TENEMENT (LG) - 6 NOS (EWs) - 0 NOS
(TOTAL ROW HOUSE NO. - 6)
TOTAL NOS. OF TENEMENT (LG) - 6 NOS. (EWs) - 0 NOS

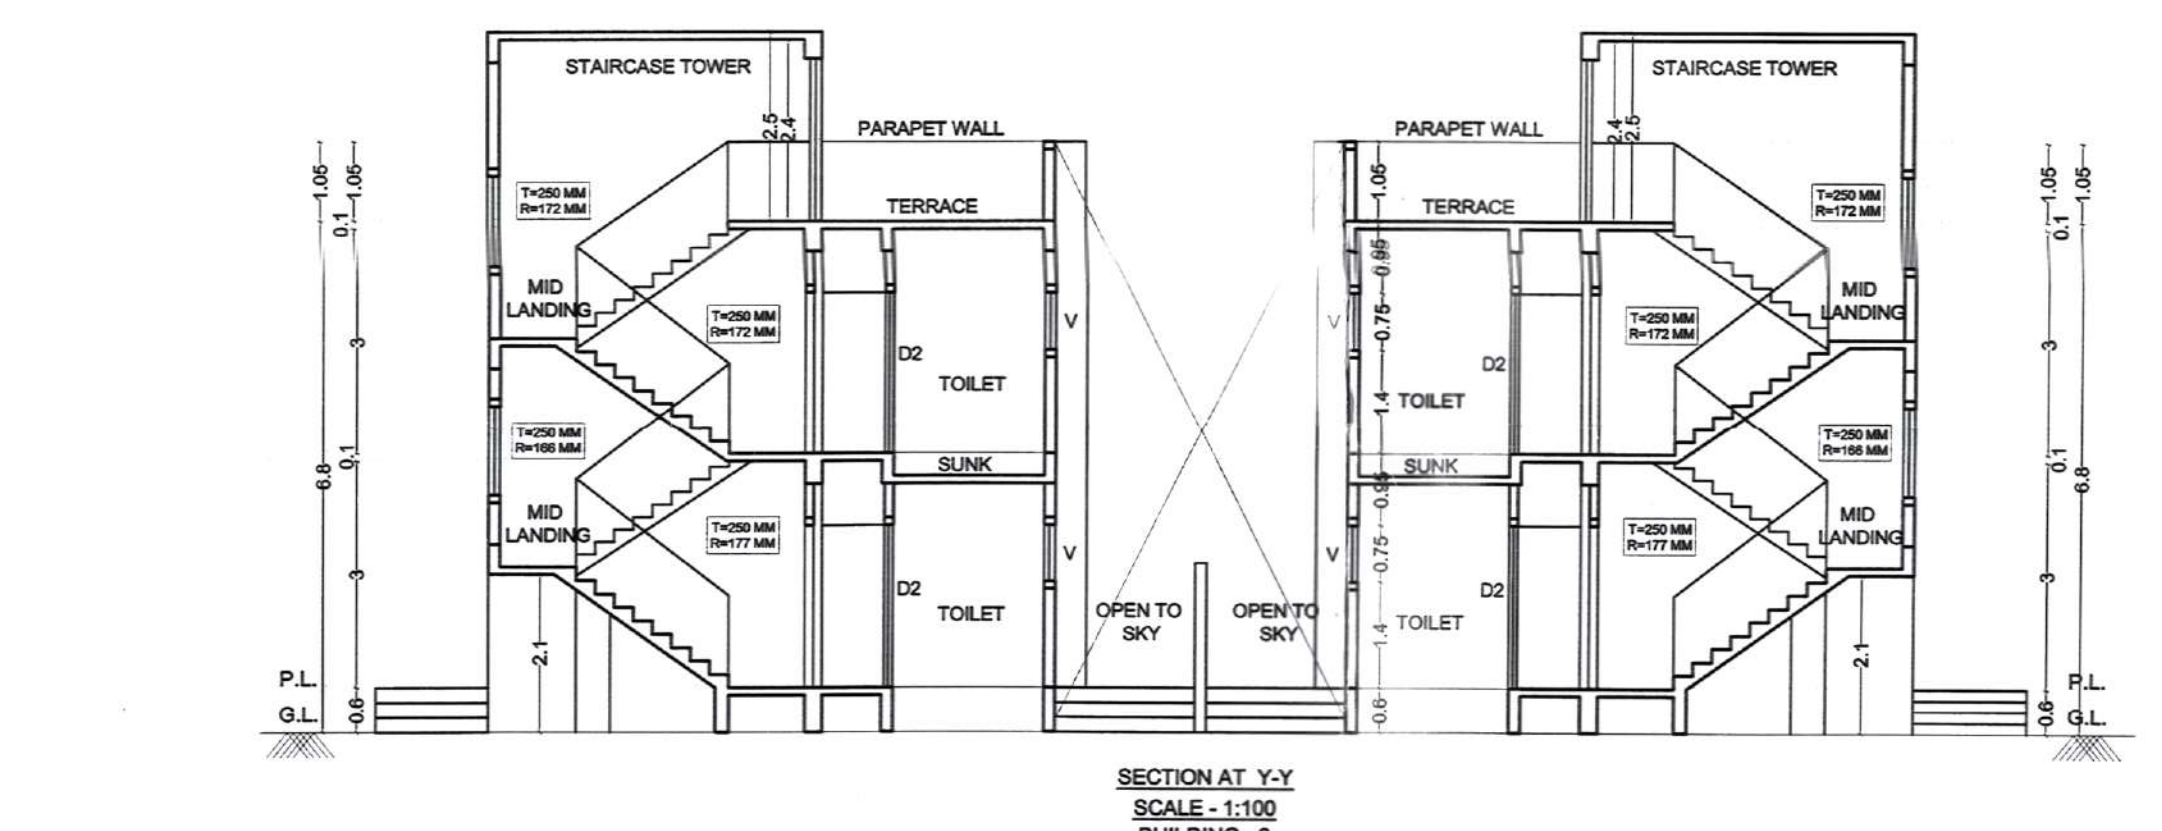

SECTION AT YY
SCALE: 1:100
BUILDING - 2

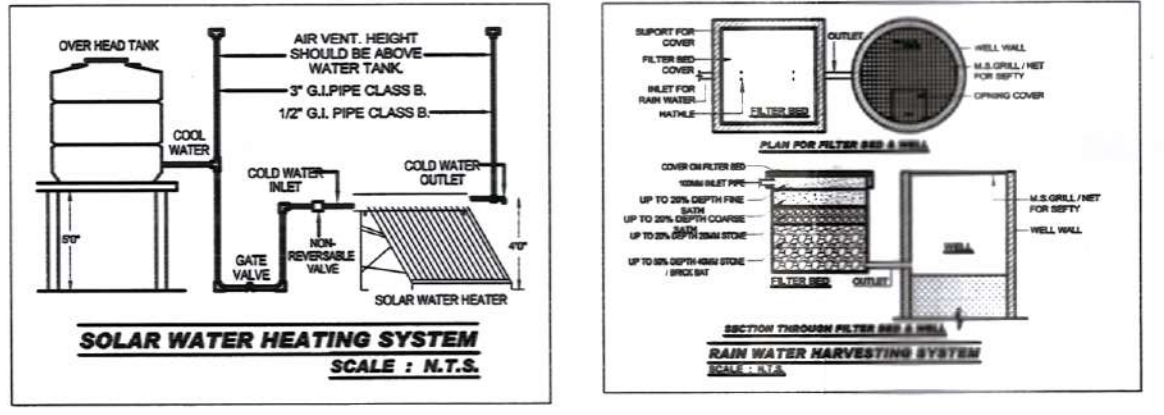

SOLAR WATER HEATING SYSTEM
PAGE 1/15

PROJECT :- PROPOSED CONSTRUCTION OF RESIDENTIAL
LG - 84, EWS - 56 HOUSING SCHEME FOR AHP - PPP MODEL
PMAY (PRADHAN MANTRI AWAS YOJANA) SCHEME KH. NO.
:- 381, P.H.NO. - 46, MOUZA :- WANADONGRI, TAH. :-
HINGANA, DIST. :- NAGPUR.

DEVELOPER SIGNATURE

DEVELOPER
M/S. - MILLENNIUM DEVELOPERS AND PROMOTERS
PVT. LTD.
P-12, 1ST Floor, Mhyt Wilsons, 2nd Sector, Mhyt Road,
Near Shikhar, Talo, Nagpur - 440018
Ph. :- 0712-272811

ARCHITECT SIGNATURE

ARCHITECT
Ar. Alok Lunia
14, Pansole Layout,
Chhatrapati Nagar,
Wardha Road, Nagpur - 440015
e-mail :- alok_lunia@rediffmail.com

NOTE :- ALL DIMENSIONS AREA IN METER

Certificate of area :-
Certified that the land under reference was surveyed by
surveyor on 01.08.2023 and the dimensions of sides etc of
land noted on plan area as measured on site and the area so
worked out tallies with the area stated in document of
ownership T.D. Scheme Records / Land Records
Department / City Survey Records

Ar. Alok Lunia
14, Pansole Layout,
Chhatrapati Nagar,
Wardha Road, Nagpur - 440015
Reg. No. CA/99/25349

Signature
(Name of Architect/Licensed Engineer/Supervisor)

I / We undersigned hereby confirm that I / We would abide by
the rules and regulations of the Building plan sanctioned by
Engineer / Building Permission / PMAY / MHADA / We
would execute the work under supervision of proper
technical person so as to ensure the quality and safety at
the work site

M/S. - MILLENNIUM DEVELOPERS AND PROMOTERS
PVT. LTD. THROUGH

MRS. - RABAB MAHMOON WU KHUAMA MAHMOON

Signature
(OWNER'S / P.A. HOLDER / DEVELOPER'S)

11 AUG 2021

Approved subject to condition mentions in this office
LOA letter no. EED/PMAY/14/2021 dated 20/08/2021
DATE 11/08/2023 & PMAY C to be issued

Ex. Engrg/Bldg Permission Cell PMAY/A
MHADA