

NIT
L.S. No. 1129
Serial No. 1129
Valid Up To 31/12/23

FIRE AND EMERGENCY SERVICE
APPROVED
VIDE LETTER NO. CFO/FES/ DATE 1/1/23
(The Scope of this approval is restricted to fire protection arrangements only, this approval should not be treated / presumed as approval for Civil/Architectural drawings)
Chief Fire Officer
N.M.R.D.A./N.I.T., Nagpur

This plans are approved for Fire Safety Point of view only, signed in token of Approved Subject to requirement upto.....
CFO/FES/NMRDP/121/28108/2023


Interventive Approval
For N.O.C. Only
Building Engineer (West)
Nagpur Improvement Trust

PROJECT TITLE
PROPOSED CONSTRUCTION OF RESIDENTIAL BUILDING ON PLOT NO. 15 & 16, IN KH. NO. 52/2, 80/1 & 80/3, CITY SURVEY NO. 546, SHEET NO. 701/60, LAYOUT NAME - SHRI. SANTAJI CO-OPERATIVE HOUSING SOCIETY, MOUZA - SOMALWADA, TAH. & DIST. NAGPUR.
BELONGING TO -
1) SHRI. RAJEEV DNYANESHWAR MENGHARE
2) SMT. MADHURI SANJEEV MENGHARE
3) MR. RUTVIK SANJEEV MENGHARE
4) MR. SHAIK SANJEEV MENGHARE

OFFICE OF THE NAGPUR IMPROVEMENT TRUST
Building Permit No. 134/FWC/NP-26595959/52/72/NB-2023012459/146
Date 10/10/23
SANCTIONED
Building Engineer (West)
Nagpur Improvement Trust

Subject to the condition as per Regularisation Letter dt. 11/11/22

ROOF RAINWATER HARVESTING SYSTEM SHOULD BE PROVIDED WITHIN PLOT AREA

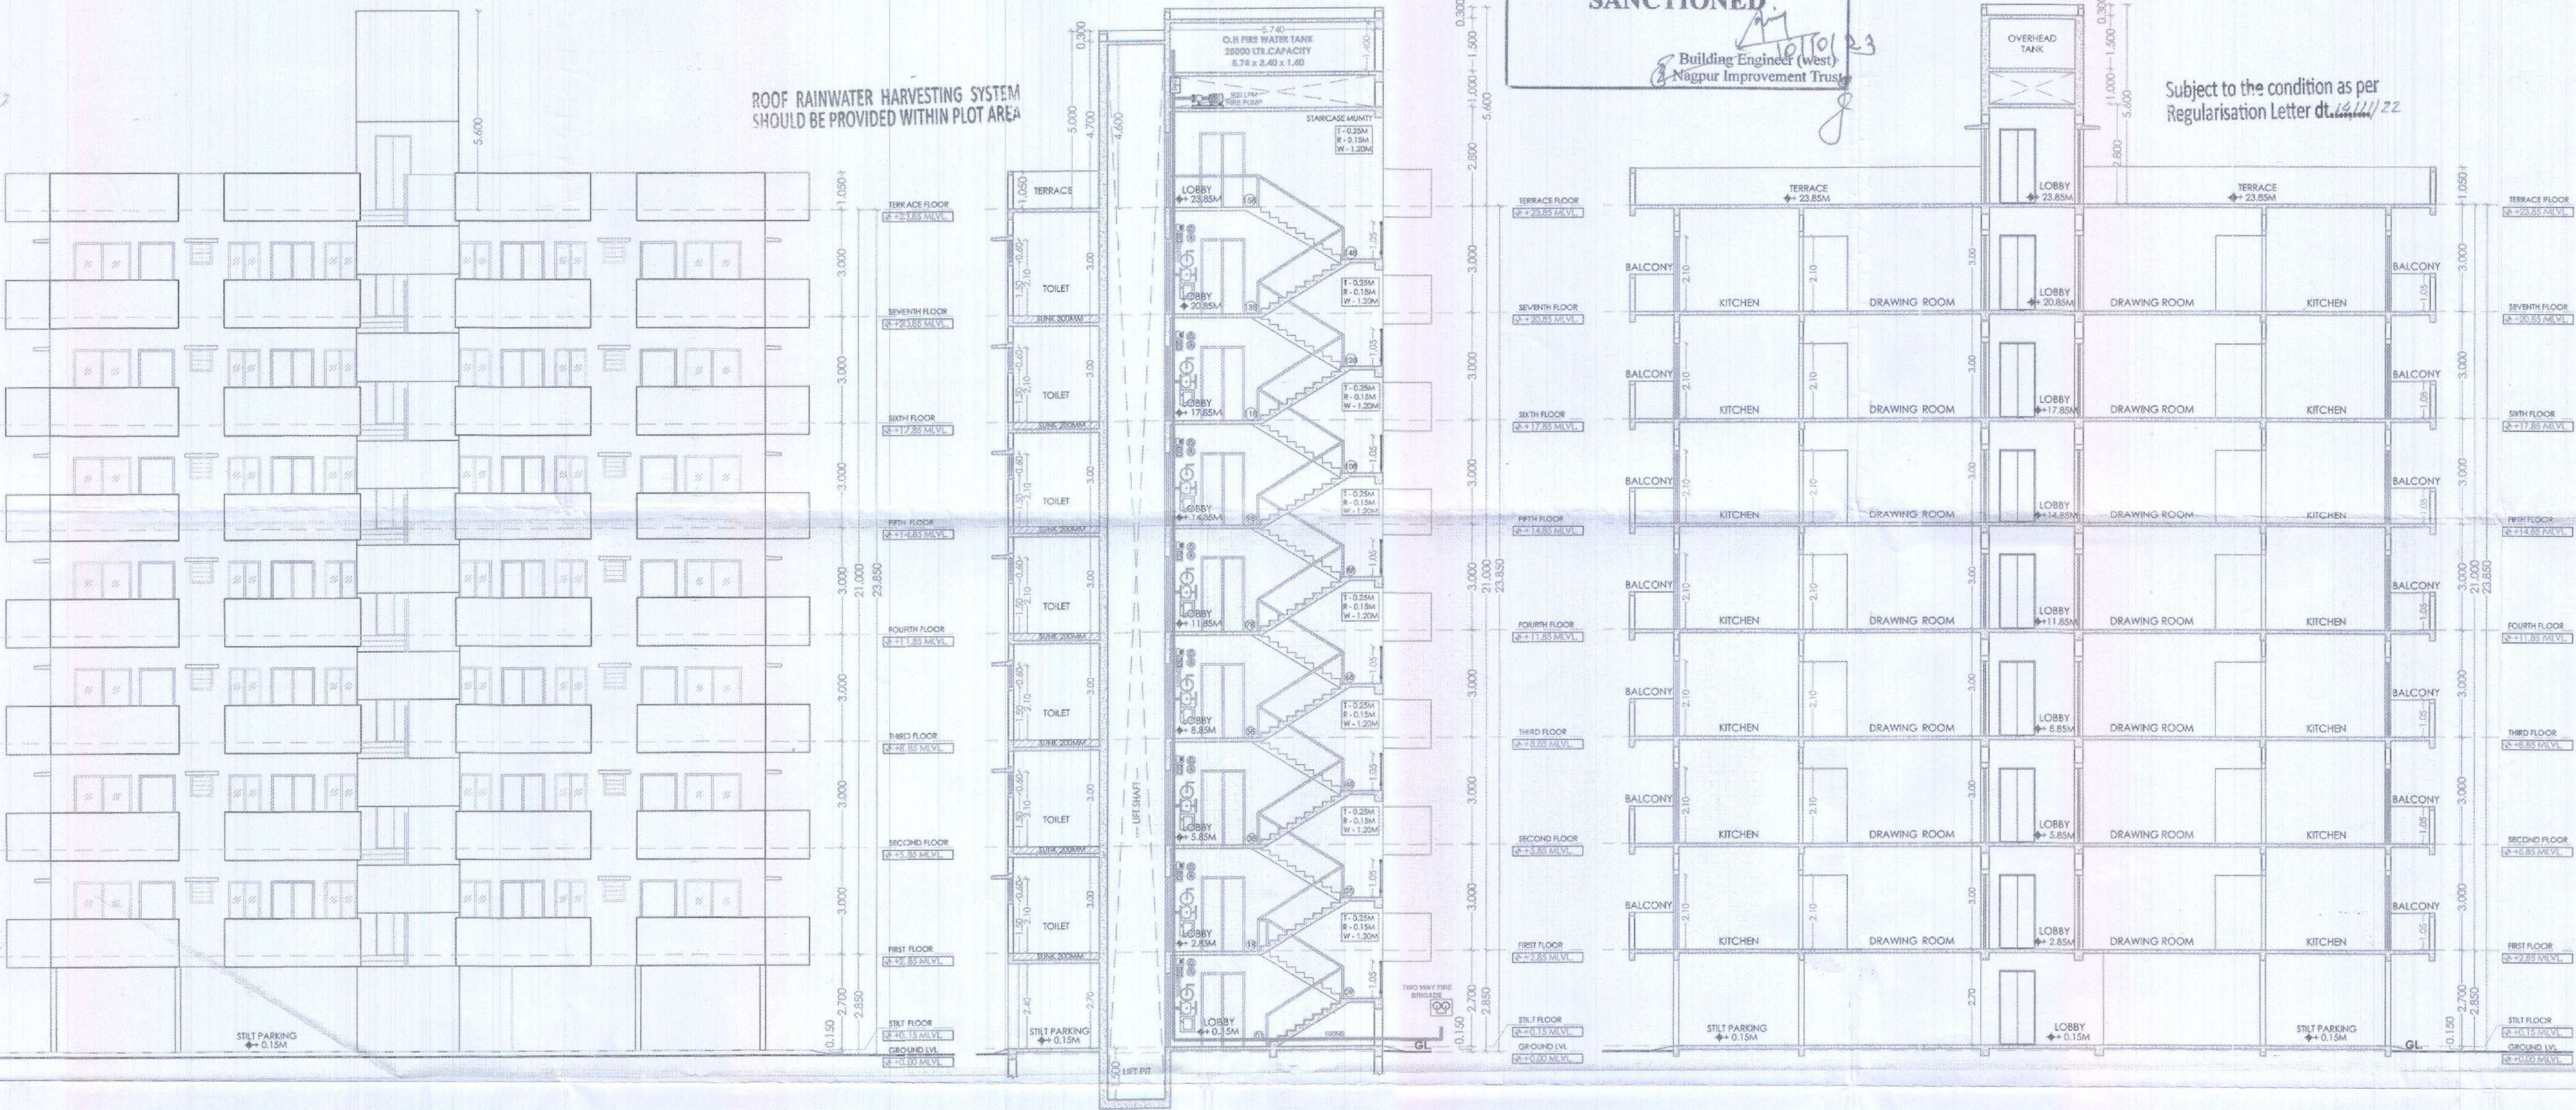

NORTH ELEVATION
SCALE 1:100

SECTION AA
SCALE 1:100

SECTION BB
SCALE 1:100

CERTIFICATE OF AREA
CERTIFIED THAT THE PLOT UNDER REFERENCE WAS SURVEYED BY ME ON 21/08/2021 AND THE SIDES TO, OF PLOT STATED ON PERTINENT AS MEASURED ON SITE AND THE AREA SO WORKED OUT TALLIES WITH THE AREA PLANNED IN DOCUMENT OF OWNERSHIP/ LAND RECORDS DEPARTMENTS/ CITY SURVEY RECORDS.
C.A. No. 57122395
CA. NO. 57122395
Ravi Sonkusare

OWNER'S DECLARATION
I UNDERSIGNED HEREBY CONFIRM THAT I WOULD ABIDE BY PLANS APPROVED BY AUTHORITY/ COLLECTOR, I WOULD EXECUTE THE STRUCTURE AS PER APPROVED PLANS. ALSO I WOULD EXECUTE THE WORK UNDER SUPERVISION OF PROPER TECHNICAL PERSON SO AS TO ENSURE THE QUALITY AND SAFETY AT THE WORK SITE.

BELONGING TO -
1) SHRI. RAJEEV DNYANESHWAR MENGHARE
2) SMT. MADHURI SANJEEV MENGHARE
3) MR. RUTVIK SANJEEV MENGHARE
4) MR. SHAIK SANJEEV MENGHARE

SCHEDULE OF OPENINGS			
S.NO.	TYPE	SIZE	DESCRIPTION
1.	PD	1.20 X 2.10	FLUSH DOOR
2.	DT	1.00 X 2.10	FLUSH DOOR
3.	D2	0.90 X 2.10	FLUSH DOOR
4.	D3	0.75 X 2.10	FLUSH DOOR
5.	SD1	1.20 X 2.10	SLIDING DOOR
6.	W1	2.00 X 1.20	ALUMINIUM WINDOW
7.	W2	1.60 X 1.20	ALUMINIUM WINDOW
8.	W3	0.90 X 1.20	ALUMINIUM WINDOW
9.	W4	0.60 X 1.20	ALUMINIUM WINDOW
10.	W5	0.60 X 1.00	ALUMINIUM WINDOW
11.	W6	0.45 X 1.20	ALUMINIUM WINDOW
12.	V1	0.90 X 0.60	ALUMINIUM FRAMED VENTILATOR

LEGENDS		
SR.NO.	PARTICULAR	SYMBOL
01	PIPE	
02	2 WAY FIRE BRIGADE INLET	
03	HYDRANT VALVE	
04	HOSE BOX	
05	HOSE REEL	
06	BUTTERFLY VALVE	
07	MANUAL CALL POINT	
08	HOOTER	
09	PENDENT SPRINKLER	
10	WALL MOUNTED SPRINKLER	
11	SMOKE DETECTOR	
12	ABC EXTINGUISHER	
13	CO2 EXTINGUISHER	

ALL DIMENSIONS ARE IN METERS UNLESS OTHERWISE NOTED.
PROJECT FIRE PROTECTION & FIRE ALARM SYSTEM
CLIENT SHRI. RAJEEV DNYANESHWAR MENGHARE
CONTRACTOR OYSTER INFRA-CON PVT. LTD.
DRAWN PD FIRE PROTECTION & ALARM SYSTEM FOR
CHECKED GR RESIDENTIAL BUILDING PROJECT,
APPROVED RT AT. SOMALWADA, NAGPUR, MAHARASHTRA.
DATE : 10/07/2023 SHEET NO : 02
DRAWING OIPLNGP/FF/00542 REV :00
1) MFS - LA/RF - 271
LICENSES NO :
2) MFS - LA/P - 01

FIRE FIGHTING SYSTEM CONSULTANT
OYSTER INFRA-CON PVT. LTD.

STAMP & SIGNATURE
NAGPUR

INDEX
PLOT BOUNDARY SHOWN IN BLACK
PROPOSED CONSTRUCTION SHOWN IN RED
DRAWING TITLE : SUBMISSION DRAWING/SITE PLAN
NORTH:
SIGNATURE:
OWNER:
ARCHITECT:
1) SHRI. RAJEEV DNYANESHWAR MENGHARE
2) SMT. MADHURI SANJEEV MENGHARE
3) MR. RUTVIK SANJEEV MENGHARE
4) MR. SHAIK SANJEEV MENGHARE
DATE: FEB-2023
SHEET NO. 02/02
ARCHITECT: RAVI SONKUSARE ARCHITECTS
C2 RACHAKRISHNA APP. 187 GOKULPETH NAGPUR
PH: 9712810011 98217881
EMAIL: gopindsonkusare@gmail.com