

REVISED DEMARKATED LAYOUT IN S.NO.
466/2+3 OF MEHARUN, TAL & DIST. JALGAON
FOR RESIDENTIAL PURPOSE.

PLOT NOS.	AREA IN SQ.MTS.	PLOT NOS.	AREA IN SQ.MTS.	PLOT NOS.	AREA IN SQ.MTS.	PLOT NOS.	AREA IN SQ.MTS.
1	661.12	10	315.00	19	285.00	28	569.87
2	304.50	11	300.00	20	304.00	29	474.37
3	304.50	12	295.00	21	304.00	30	299.00
4	304.50	13	295.00	22	285.00	31	345.00
5	304.50	14	295.00	23	285.00	32	311.25
6	304.50	15	280.00	24	285.00	33	290.50
7	304.50	16	285.25	25	306.37	34	531.71
8	304.50	17	285.00	26	299.25		
9	304.50	18	285.00	27	304.50	TOTAL	11147.20

Finally Approved
अंतीमत मंजूर



Recommended for approval

Sd/- xx
Town Planner,
Jalgaon Municipal Council, Jalgaon

APPROVED PLAN

Approved subject to the condition
mentioned in this Letter No.


Dated 4/5/19
Sd/- xx
Chief Officer
Jalgaon Municipal Council, Jalgaon.

VIKAS K CHAUDHARY
B.Arch. (BOM) A.I.A.
ARCHITECT & INTERIOR DESIGNER
14, FIRST FLOOR, UJ MARKET
(ATRAWADI BAZAR) JALGAON.

OWNERS

ARCHITECT

ADJ. APPROVED LAYOUT IN S.NO. 466/ PARTS

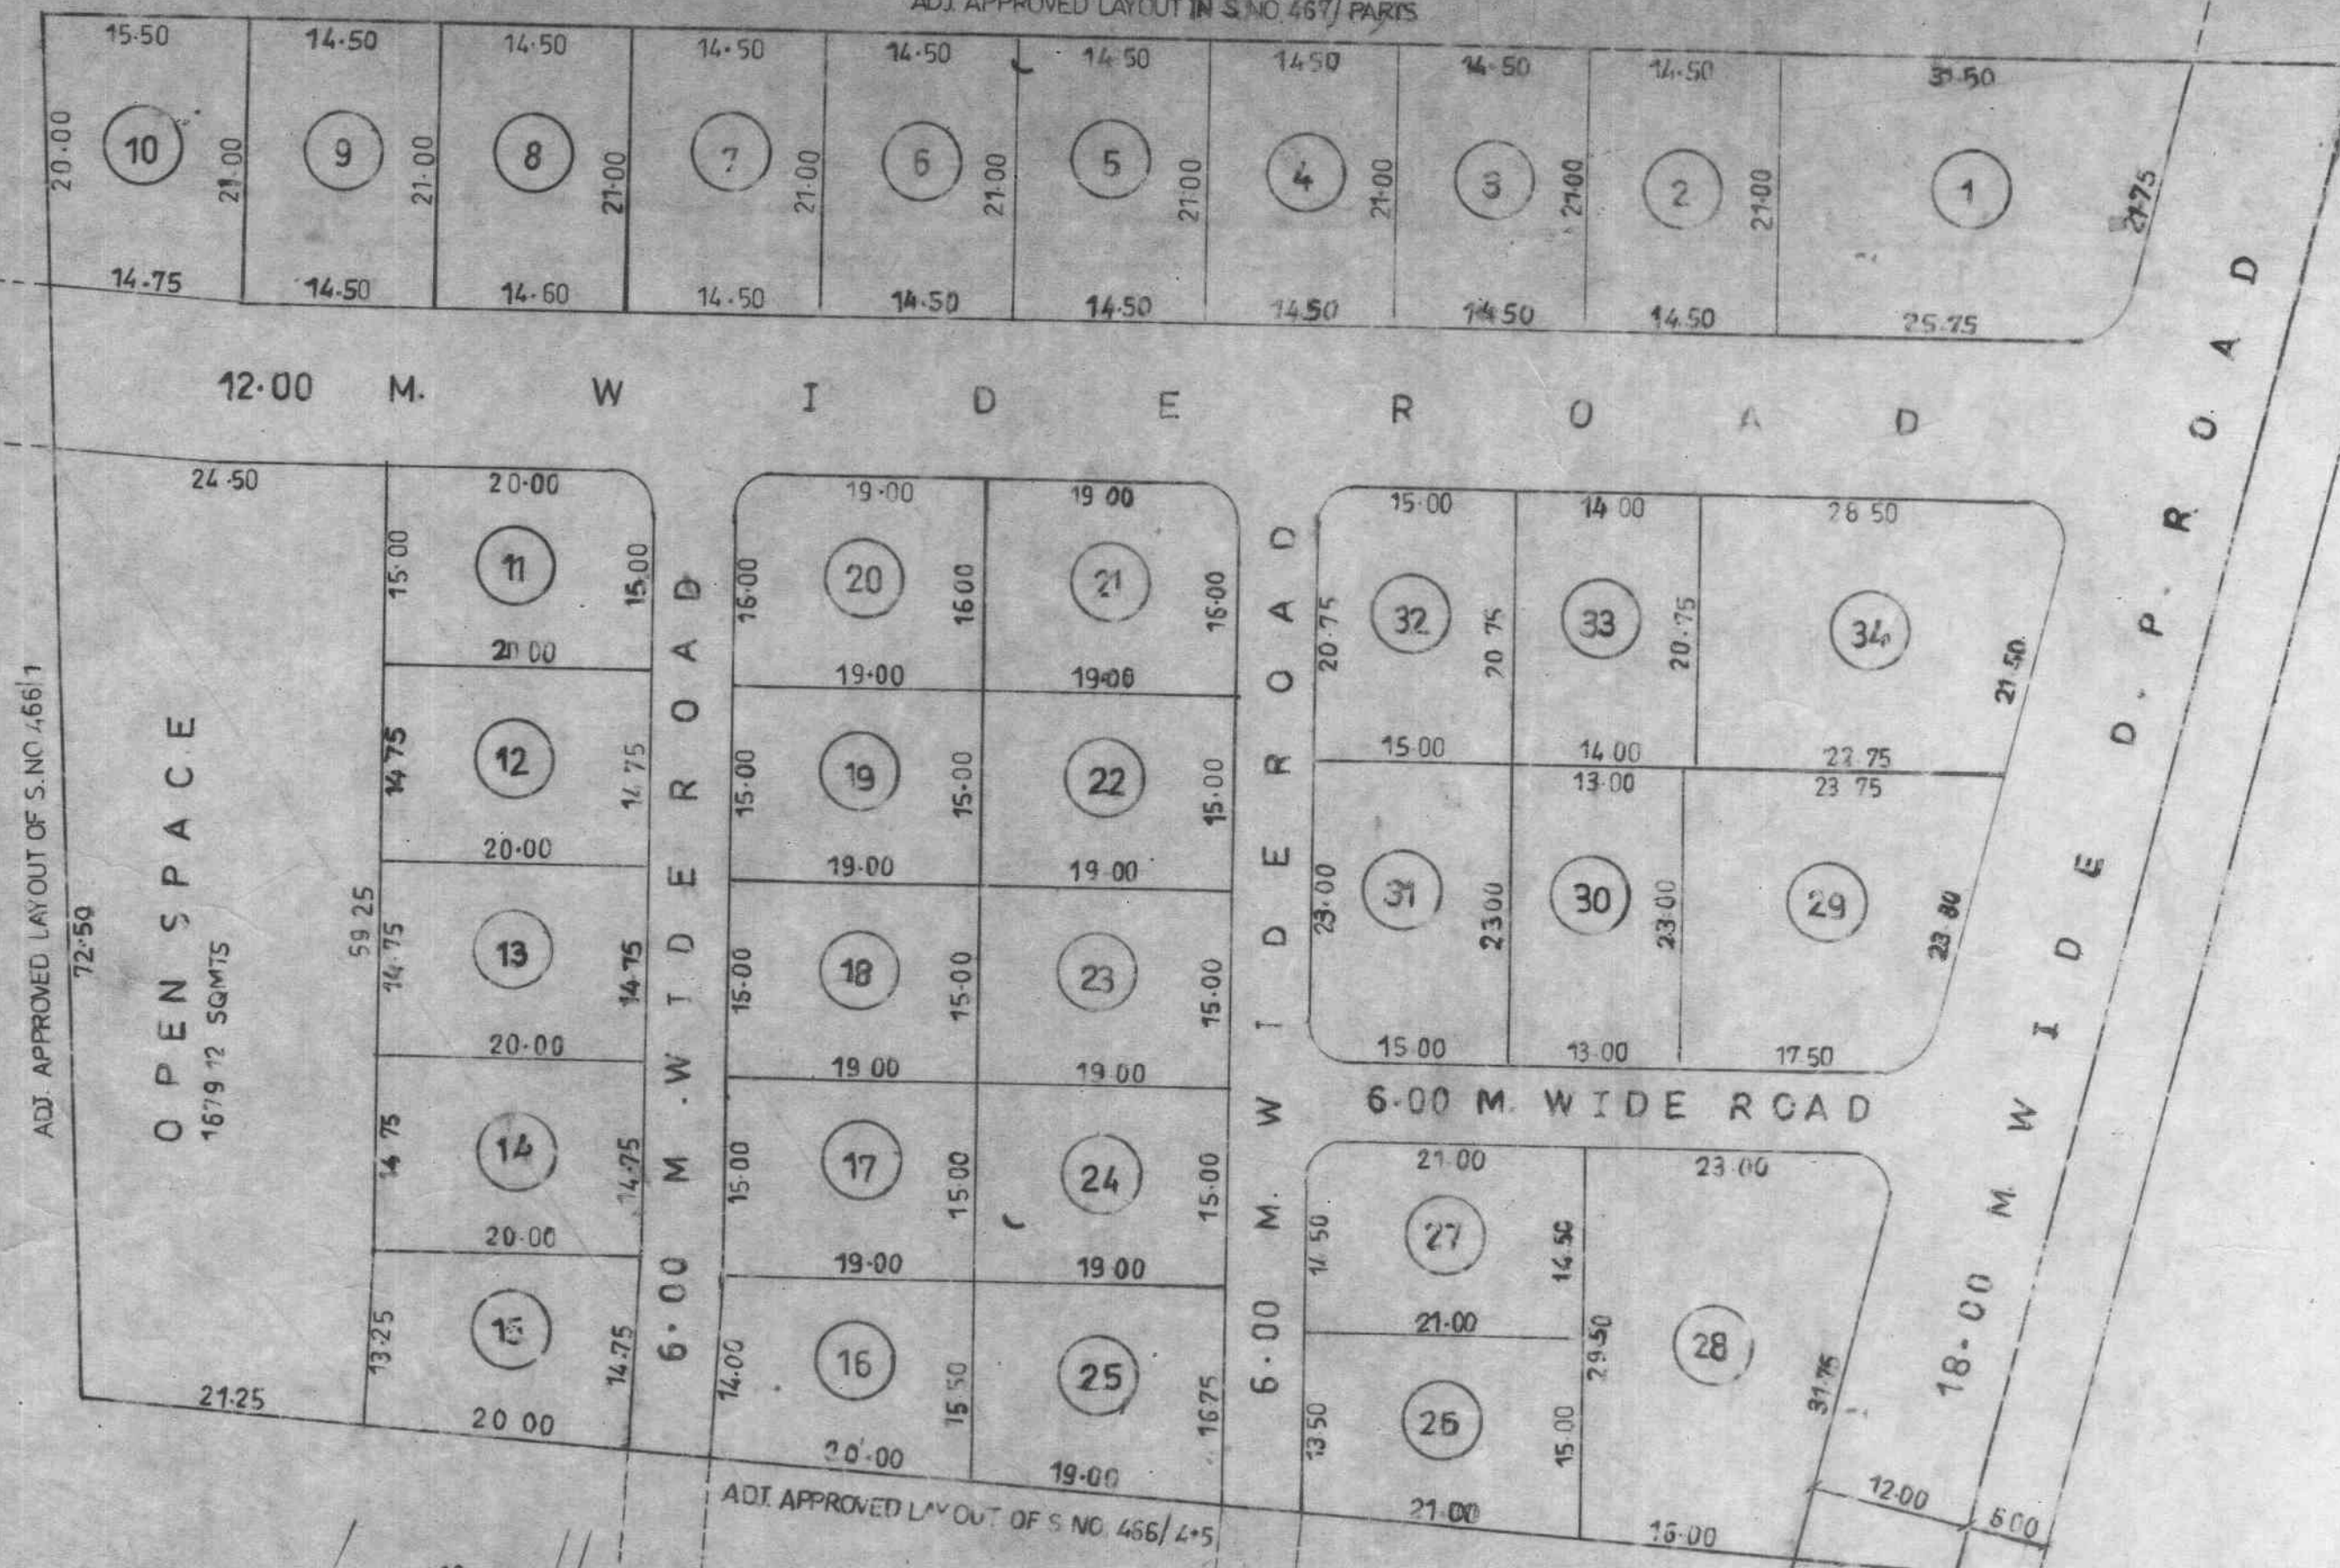


AREA STATEMENT

AREA OF S NO 466/2 6000.00 SQ.MTS
S NO 466/3 10700.00 SQ.MTS

TOTAL 16700.00 SQ.MTS

AREA UNDER PLOTS = 11147.20 SQ.MTS
AREA UNDER 6.00 M WIDE ROAD = 1421.75 SQ.MTS
AREA UNDER OPEN SPACE = 1679.12 SQ.MTS
AREA UNDER OTHER ROADS = 2451.92 SQ.MTS

LAY OUT PLAN
SCALE 1:1500

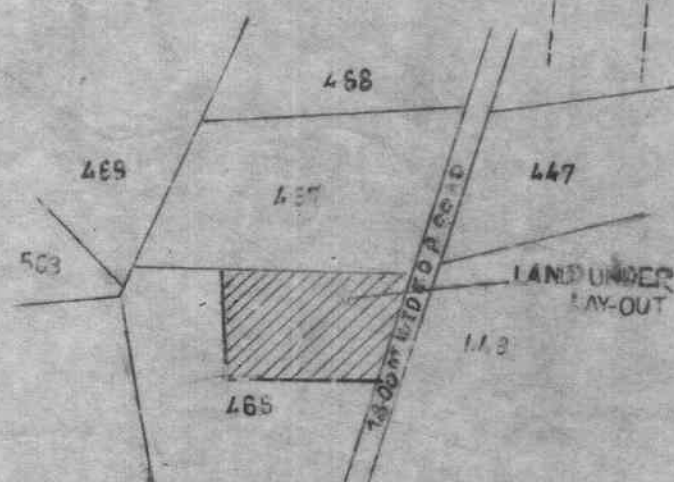

SITE PLAN
1:10000