


VIKAS NAGAR

DEMARCATED LAY-OUT IN GAT. NO. 122/2/1
OF NIMKHED KH. TAL. & DIST. JALGAON.
FOR RESIDENTIAL PURPOSE.

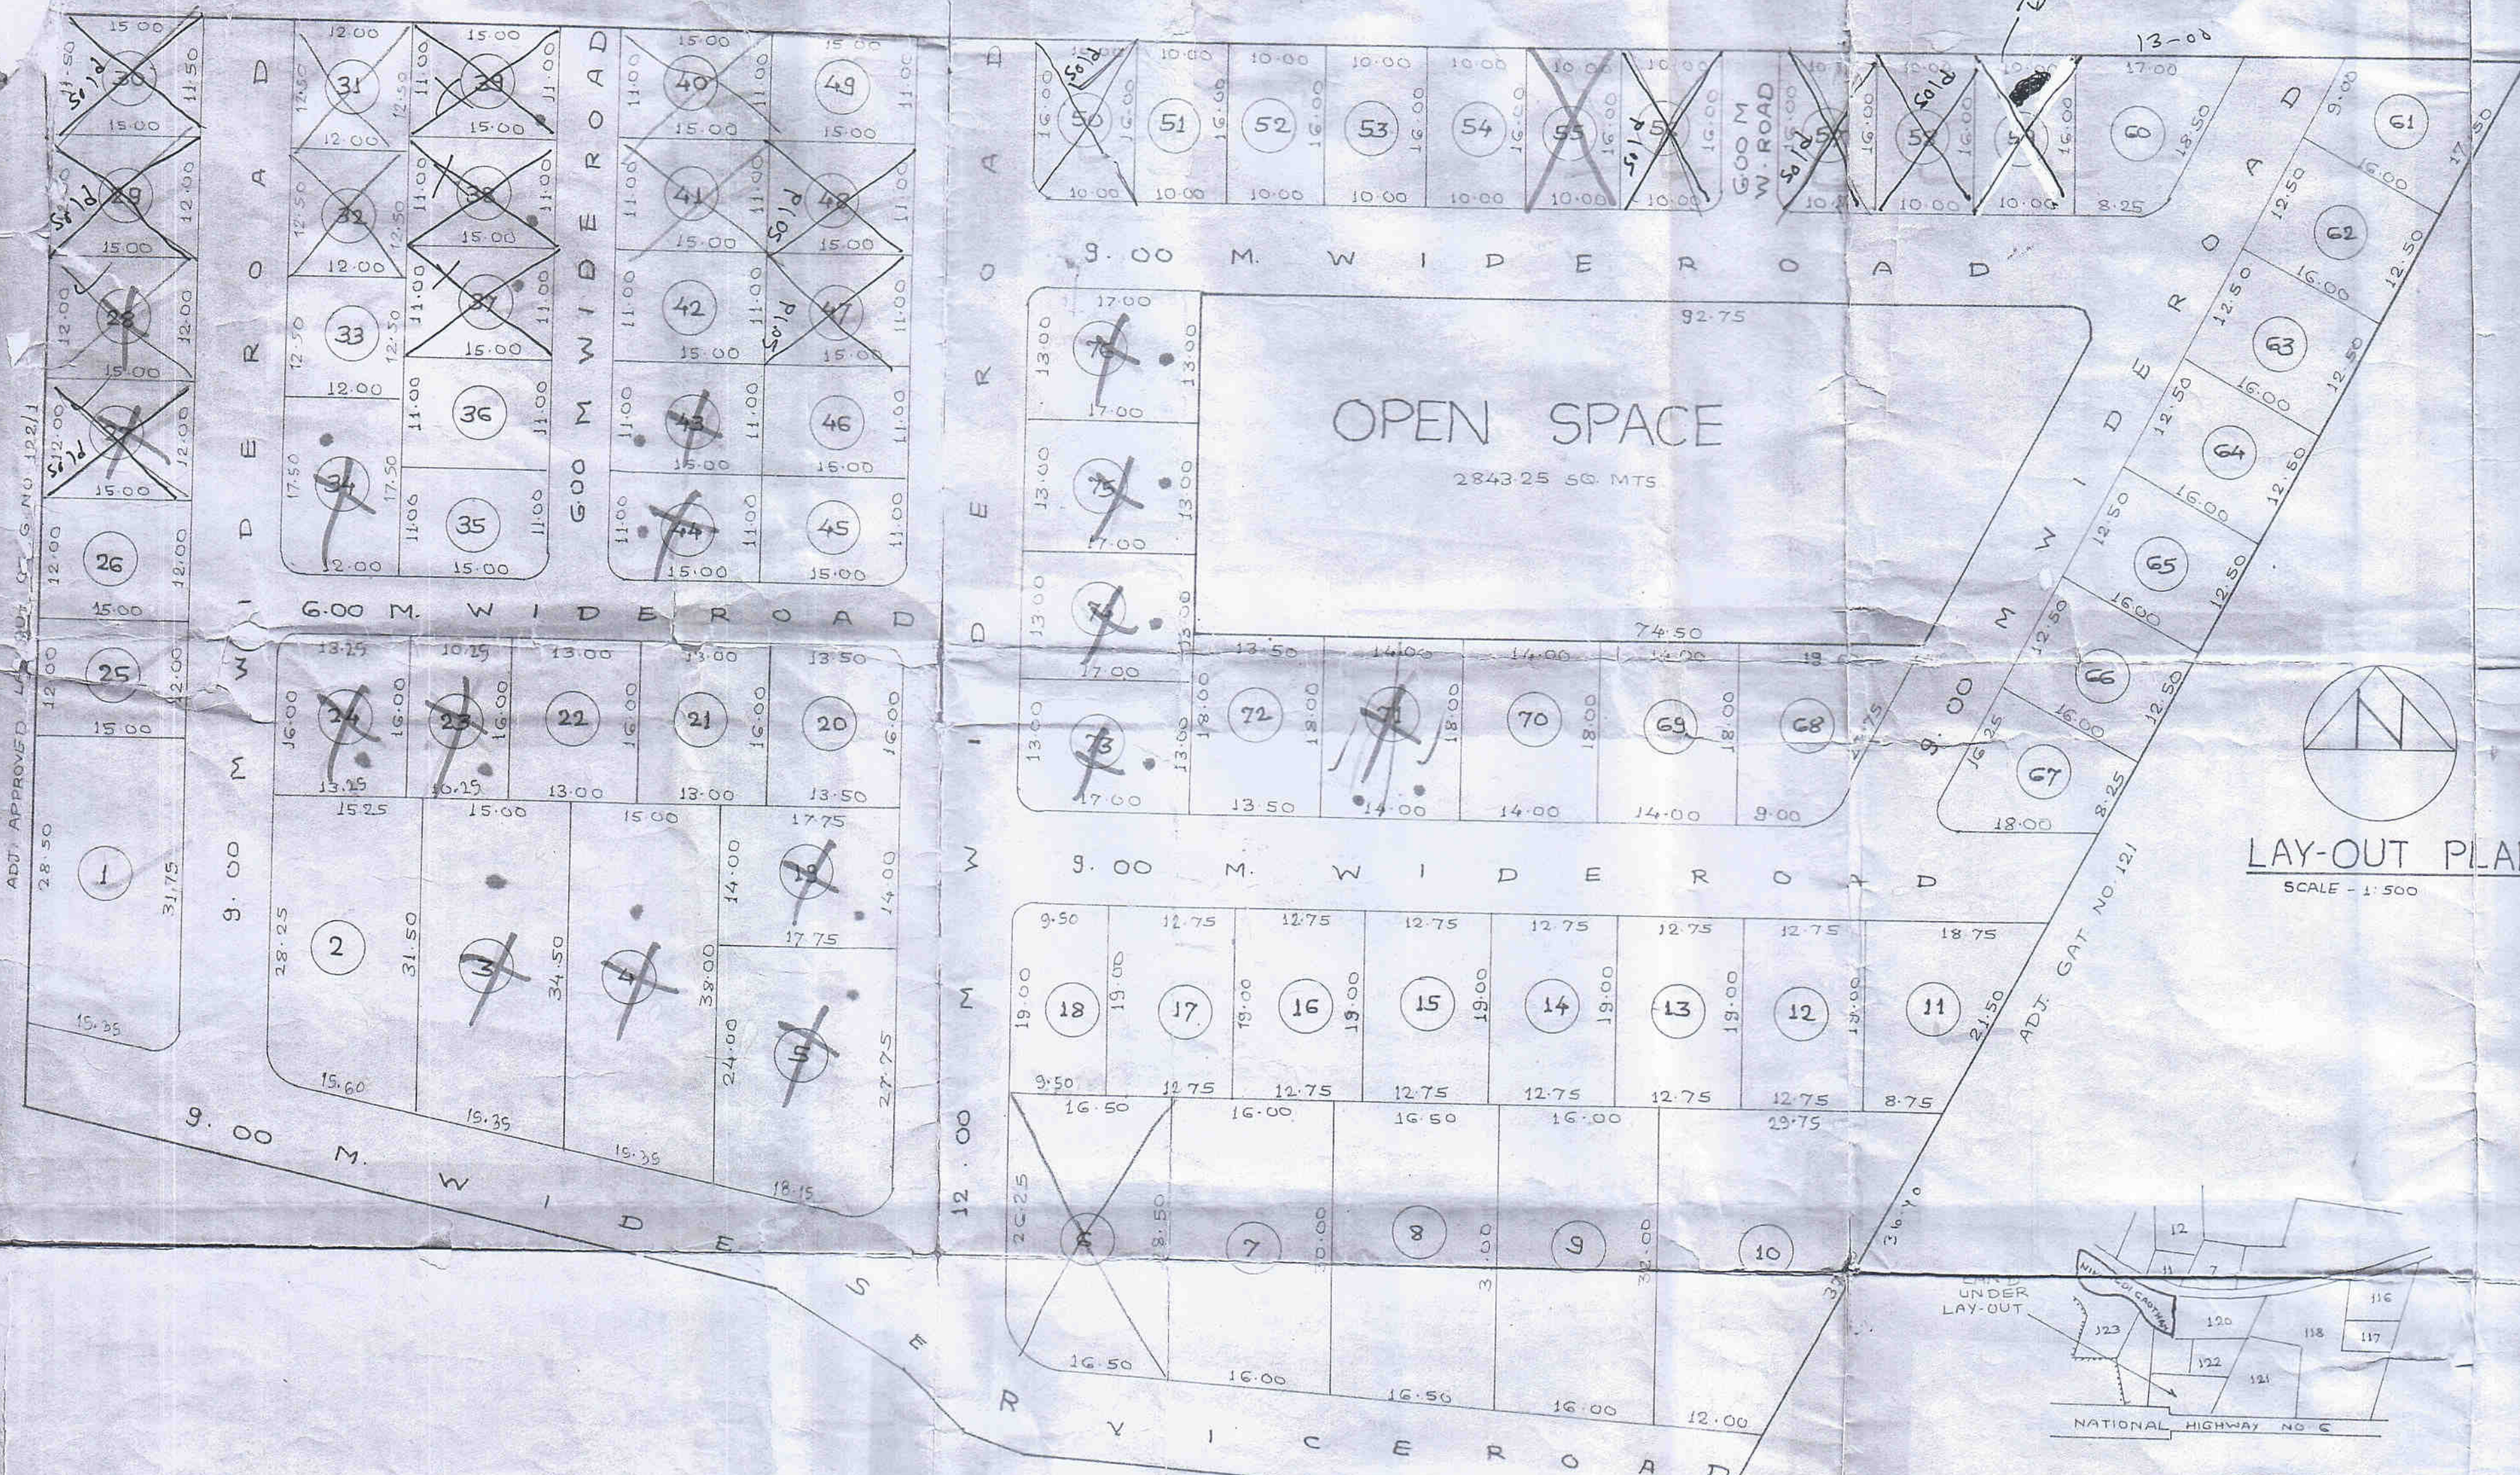

LAY-OUT PLAN
SCALE - 1:500

PLOT NOS	AREA IN SQ. MTS.	PLOT NOS	AREA IN SQ. MTS.	PLOT NOS	AREA IN SQ. MTS.	PLOT NOS	AREA IN SQ. MTS.
1	451.85	20	216.00	39	165.00	58	160.00
2	455.59	21	208.00	40	165.00	59	160.00
3	495.00	22	208.00	41	165.00	60	202.00
4	543.75	23	164.00	42	165.00	61	212.00
5	458.28	24	212.00	43	165.00	62	200.00
6	451.62	25	180.00	44	165.00	63	200.00
7	468.00	26	180.00	45	165.00	64	200.00
8	503.25	27	180.00	46	165.00	65	200.00
9	504.00	28	180.00	47	165.00	66	200.00
10	689.00	29	180.00	48	165.00	67	196.00
11	261.25	30	172.50	49	165.00	68	252.00
12	242.25	31	150.00	50	160.00	69	252.00
13	242.25	32	150.00	51	160.00	70	252.00
14	242.25	33	150.00	52	160.00	71	252.00
15	242.25	34	210.00	53	160.00	72	243.00
16	242.25	35	165.00	54	160.00	73	221.00
17	242.25	36	165.00	55	160.00	74	221.00
18	180.00	37	165.00	56	160.00	75	221.00
19	248.50	38	165.00	57	172.00	76	221.00
TOTAL-17737.13							

NATIONAL HIGH-WAY NUMBER-G

SITE PLAN
SCALE 1:16000



APPROVED PLAN
Approved subject to the condition mentioned in this office letters No 3751 Dated 28-3-89
sd/-

CHIEF OFFICER
JALGAON MUNICIPAL COUNCIL



N.A. ORDER NO.
नं. १०८६/१०८६/एस.आर.६०/८६
दि. १०-३-८६



मो.जली.क. सहायक/निर्माण/म.स.क. ३६
सा/-
मुख्यालय सहायक
महका निर्माण/म.स.क. ३६
महका/म.

AREA STATEMENT

AREA UNDER PLOTS = 17737.13 SQ. MTS
AREA UNDER OPEN SPACE = 2843.25 SQ. MTS
AREA UNDER ROADS = 7819.62 SQ. MTS
TOTAL AREA OF G. NO. 122/2/1 = 28400.00 SQ. MTS.

OWNER

ARCHITECT