
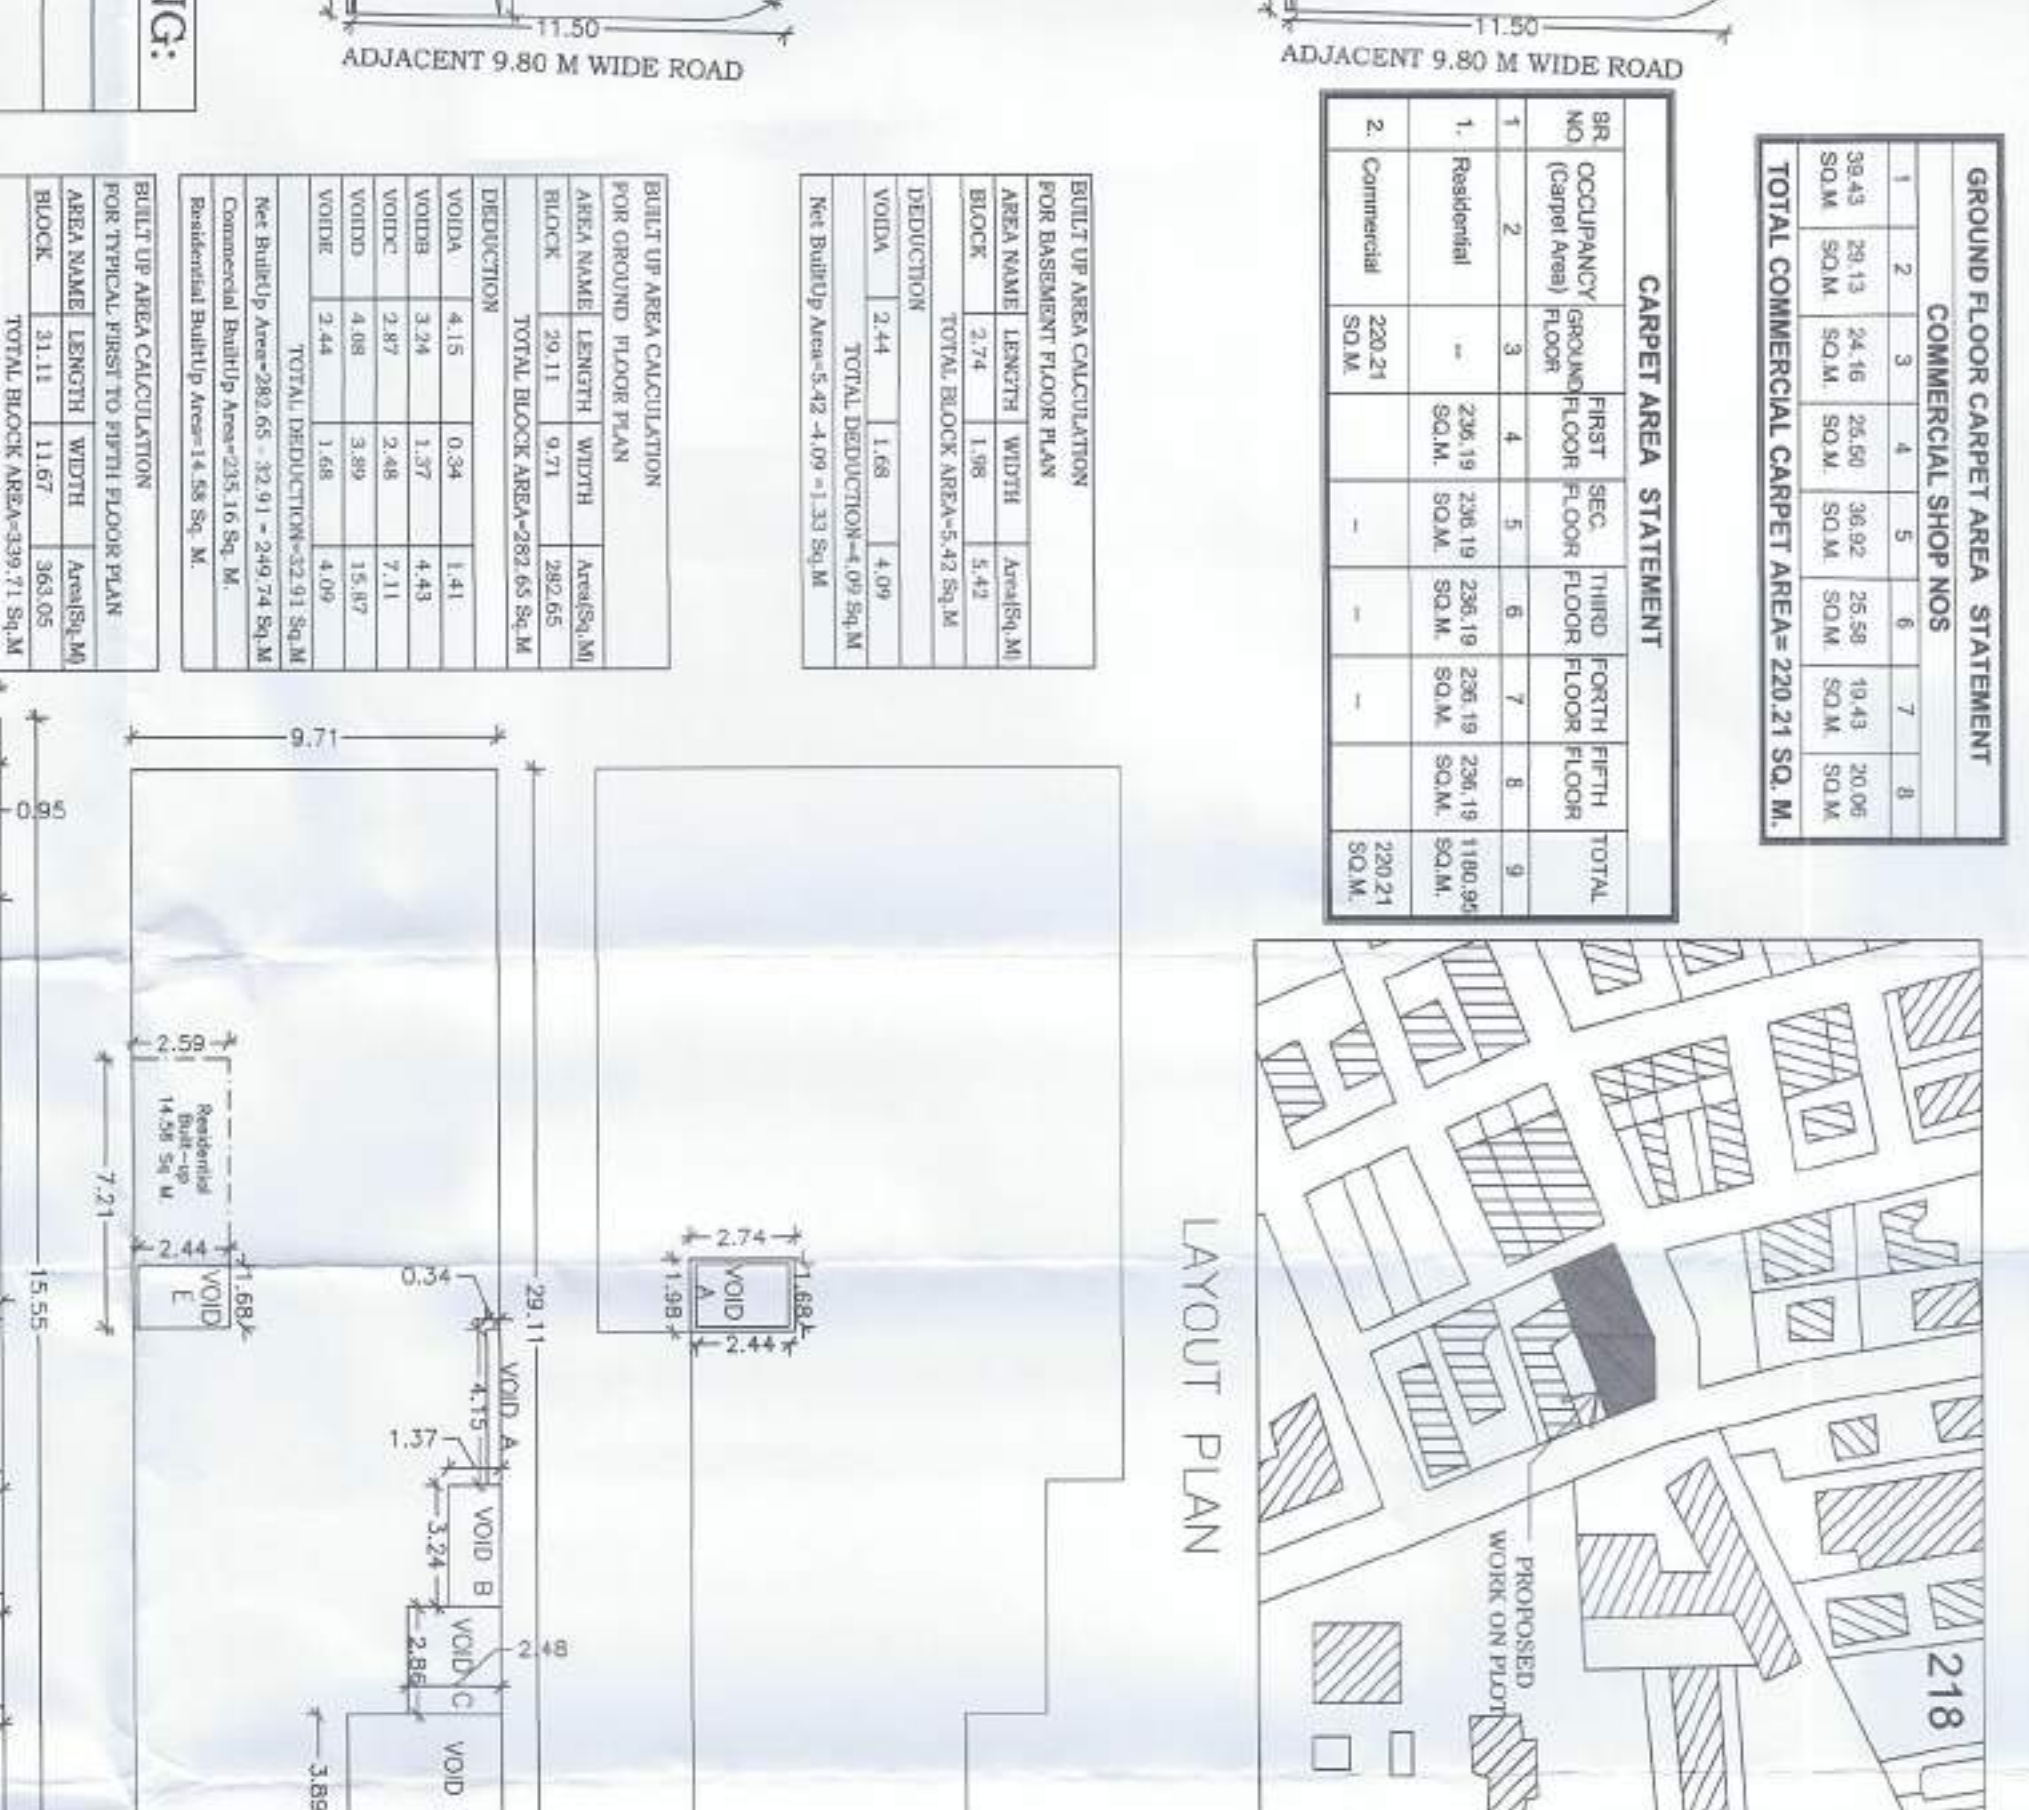
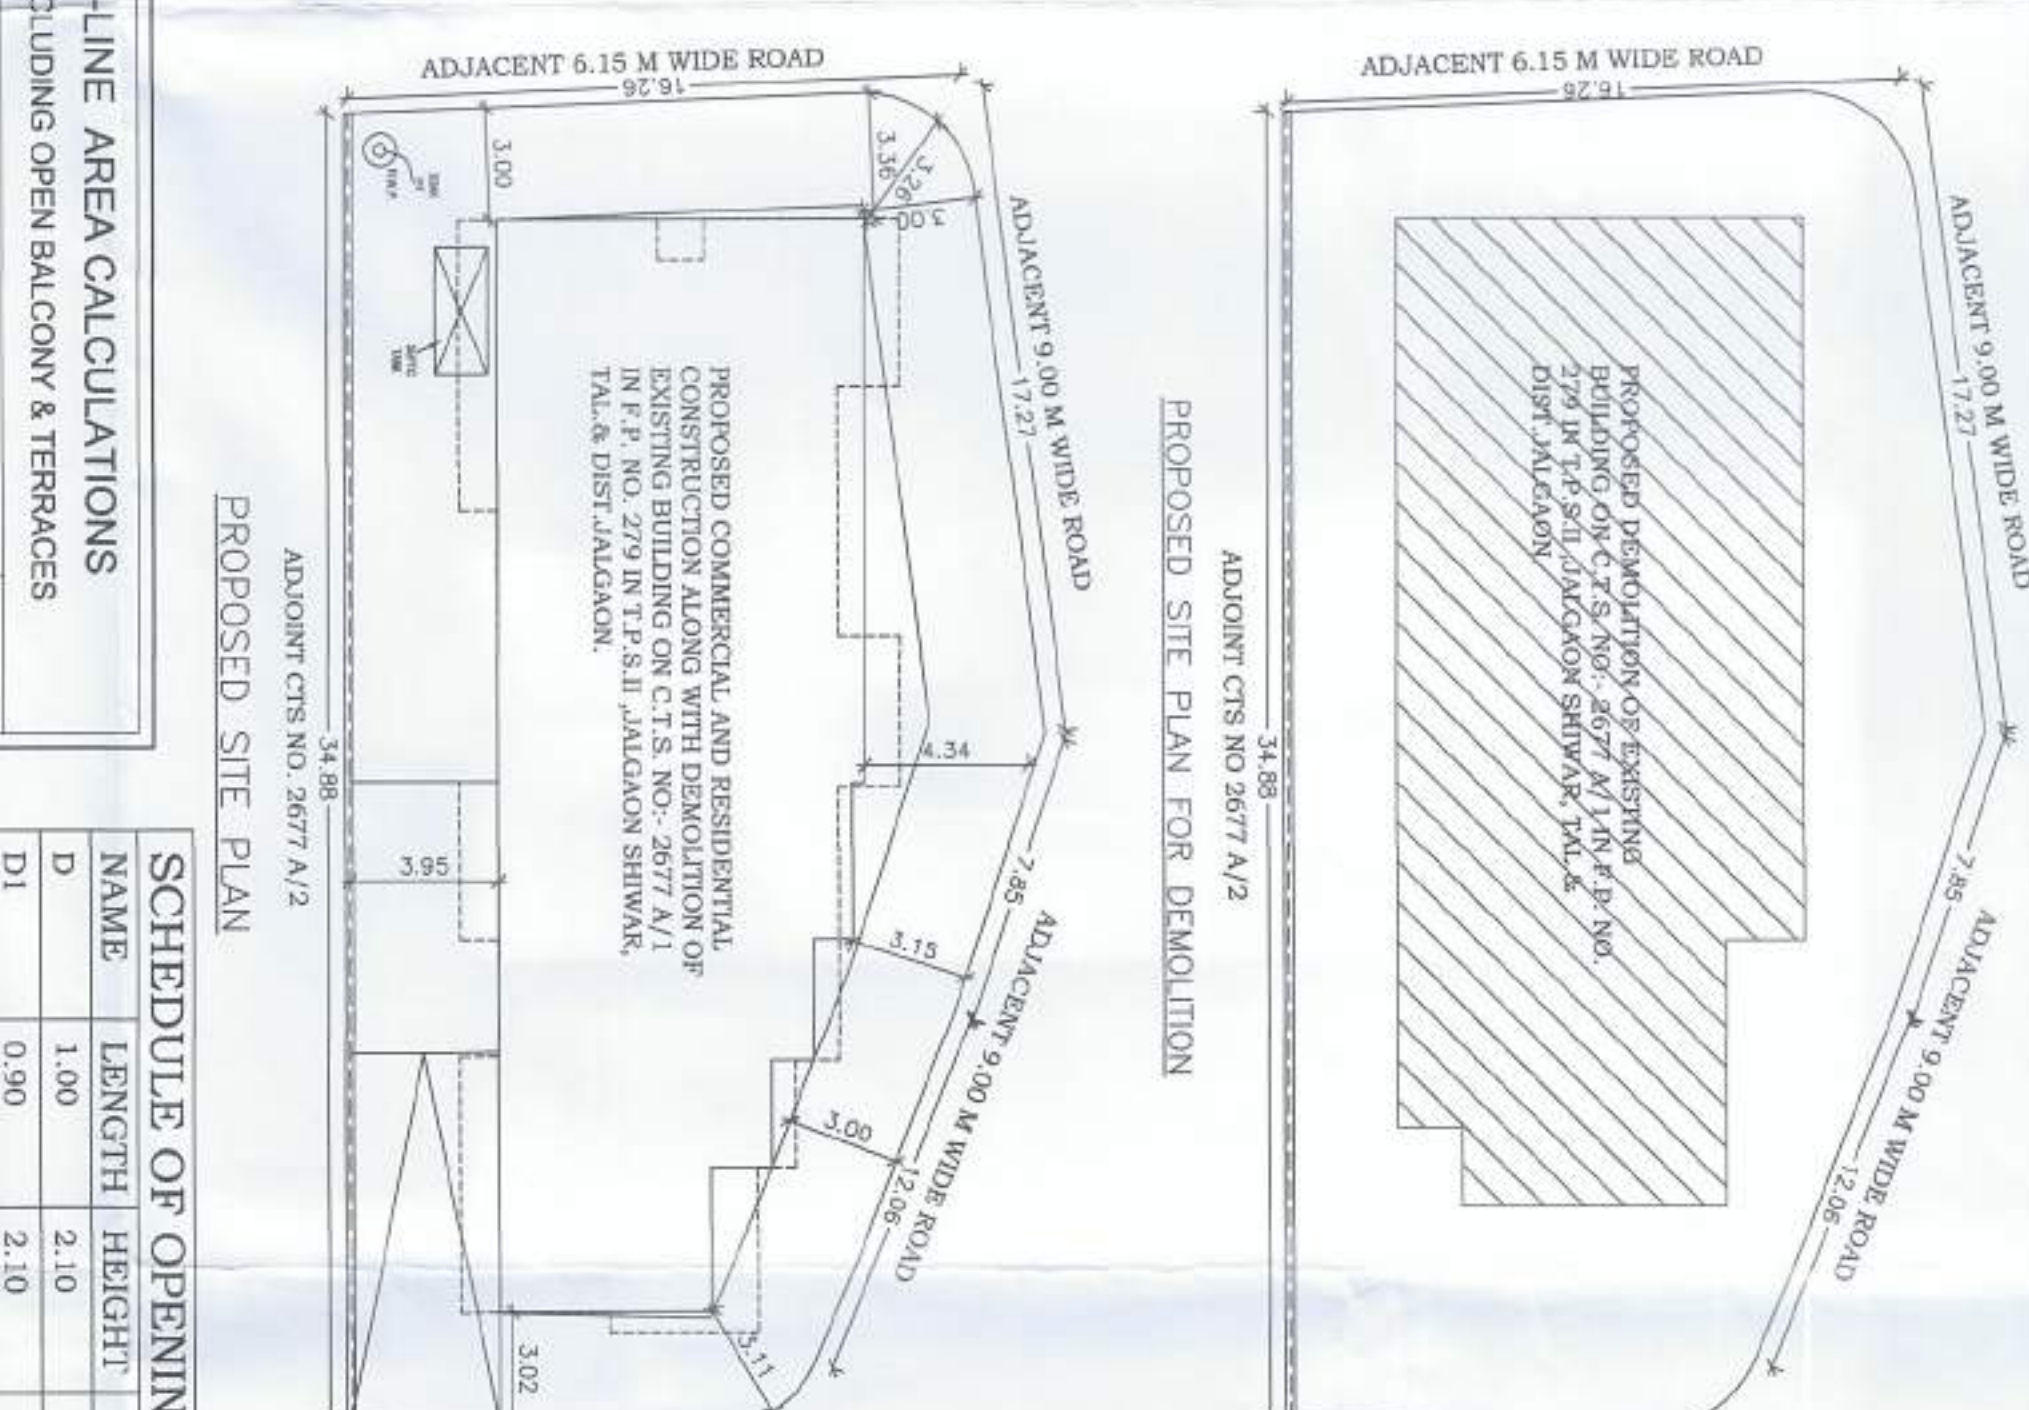
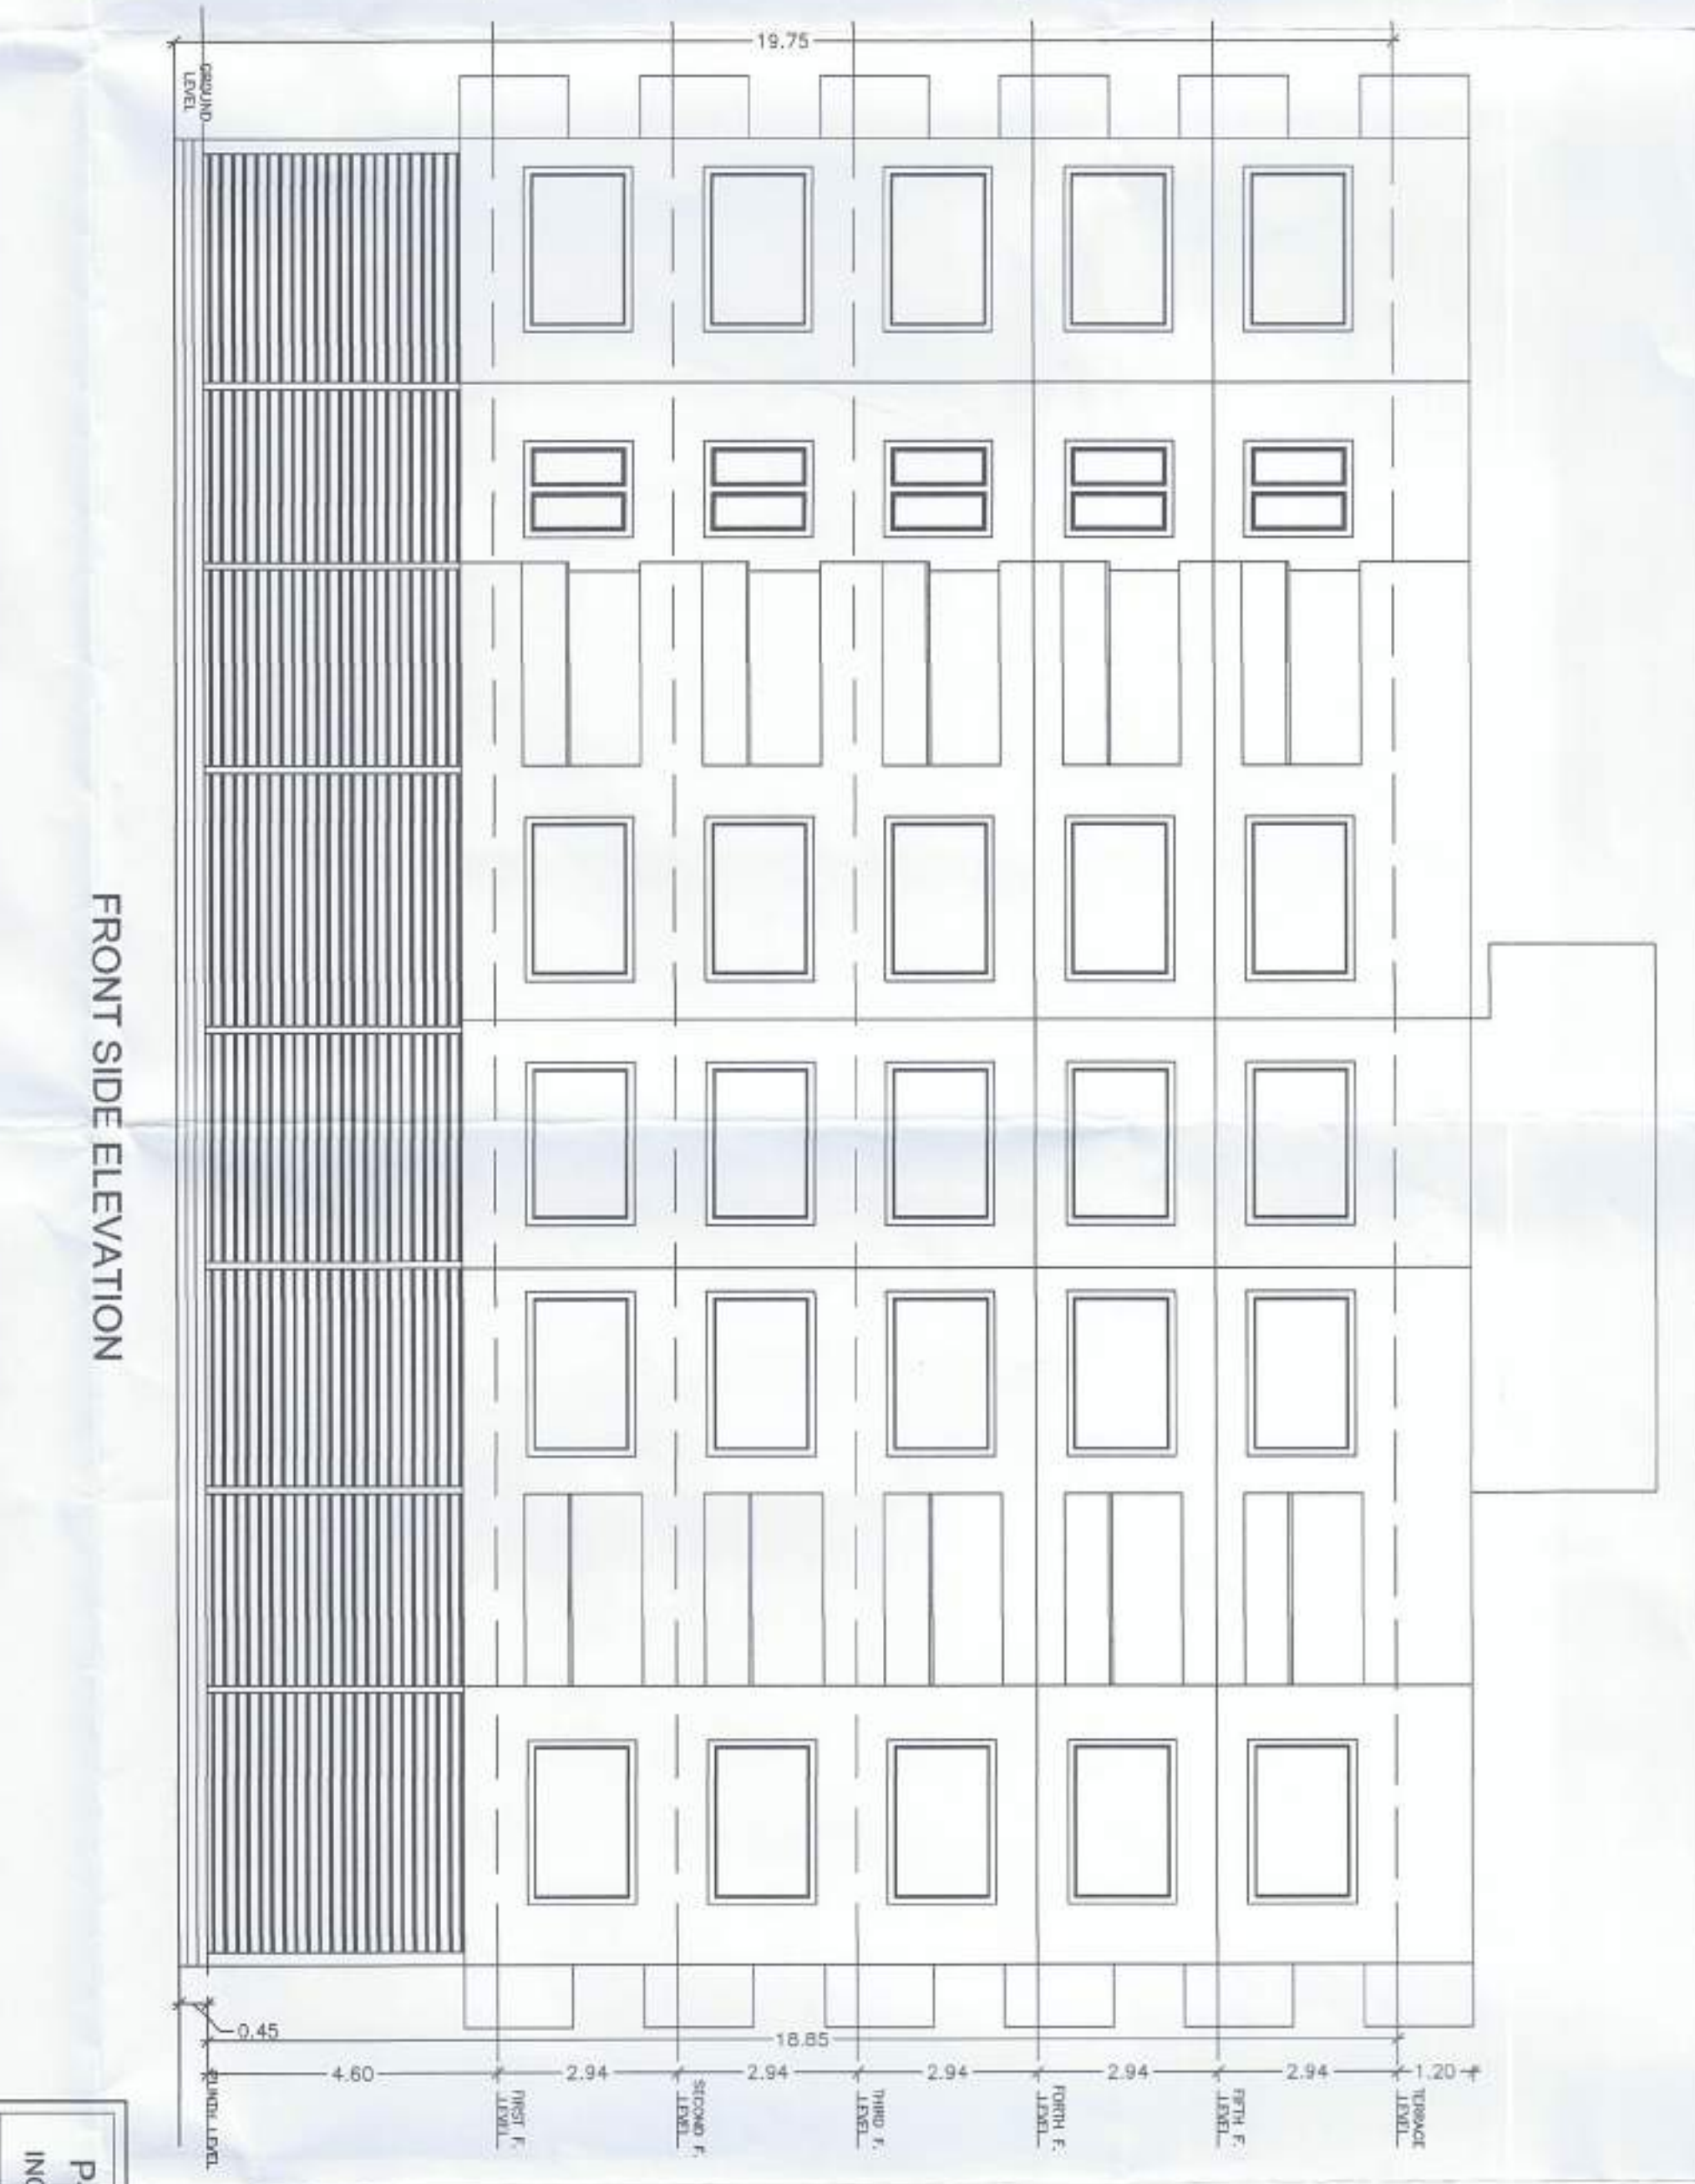


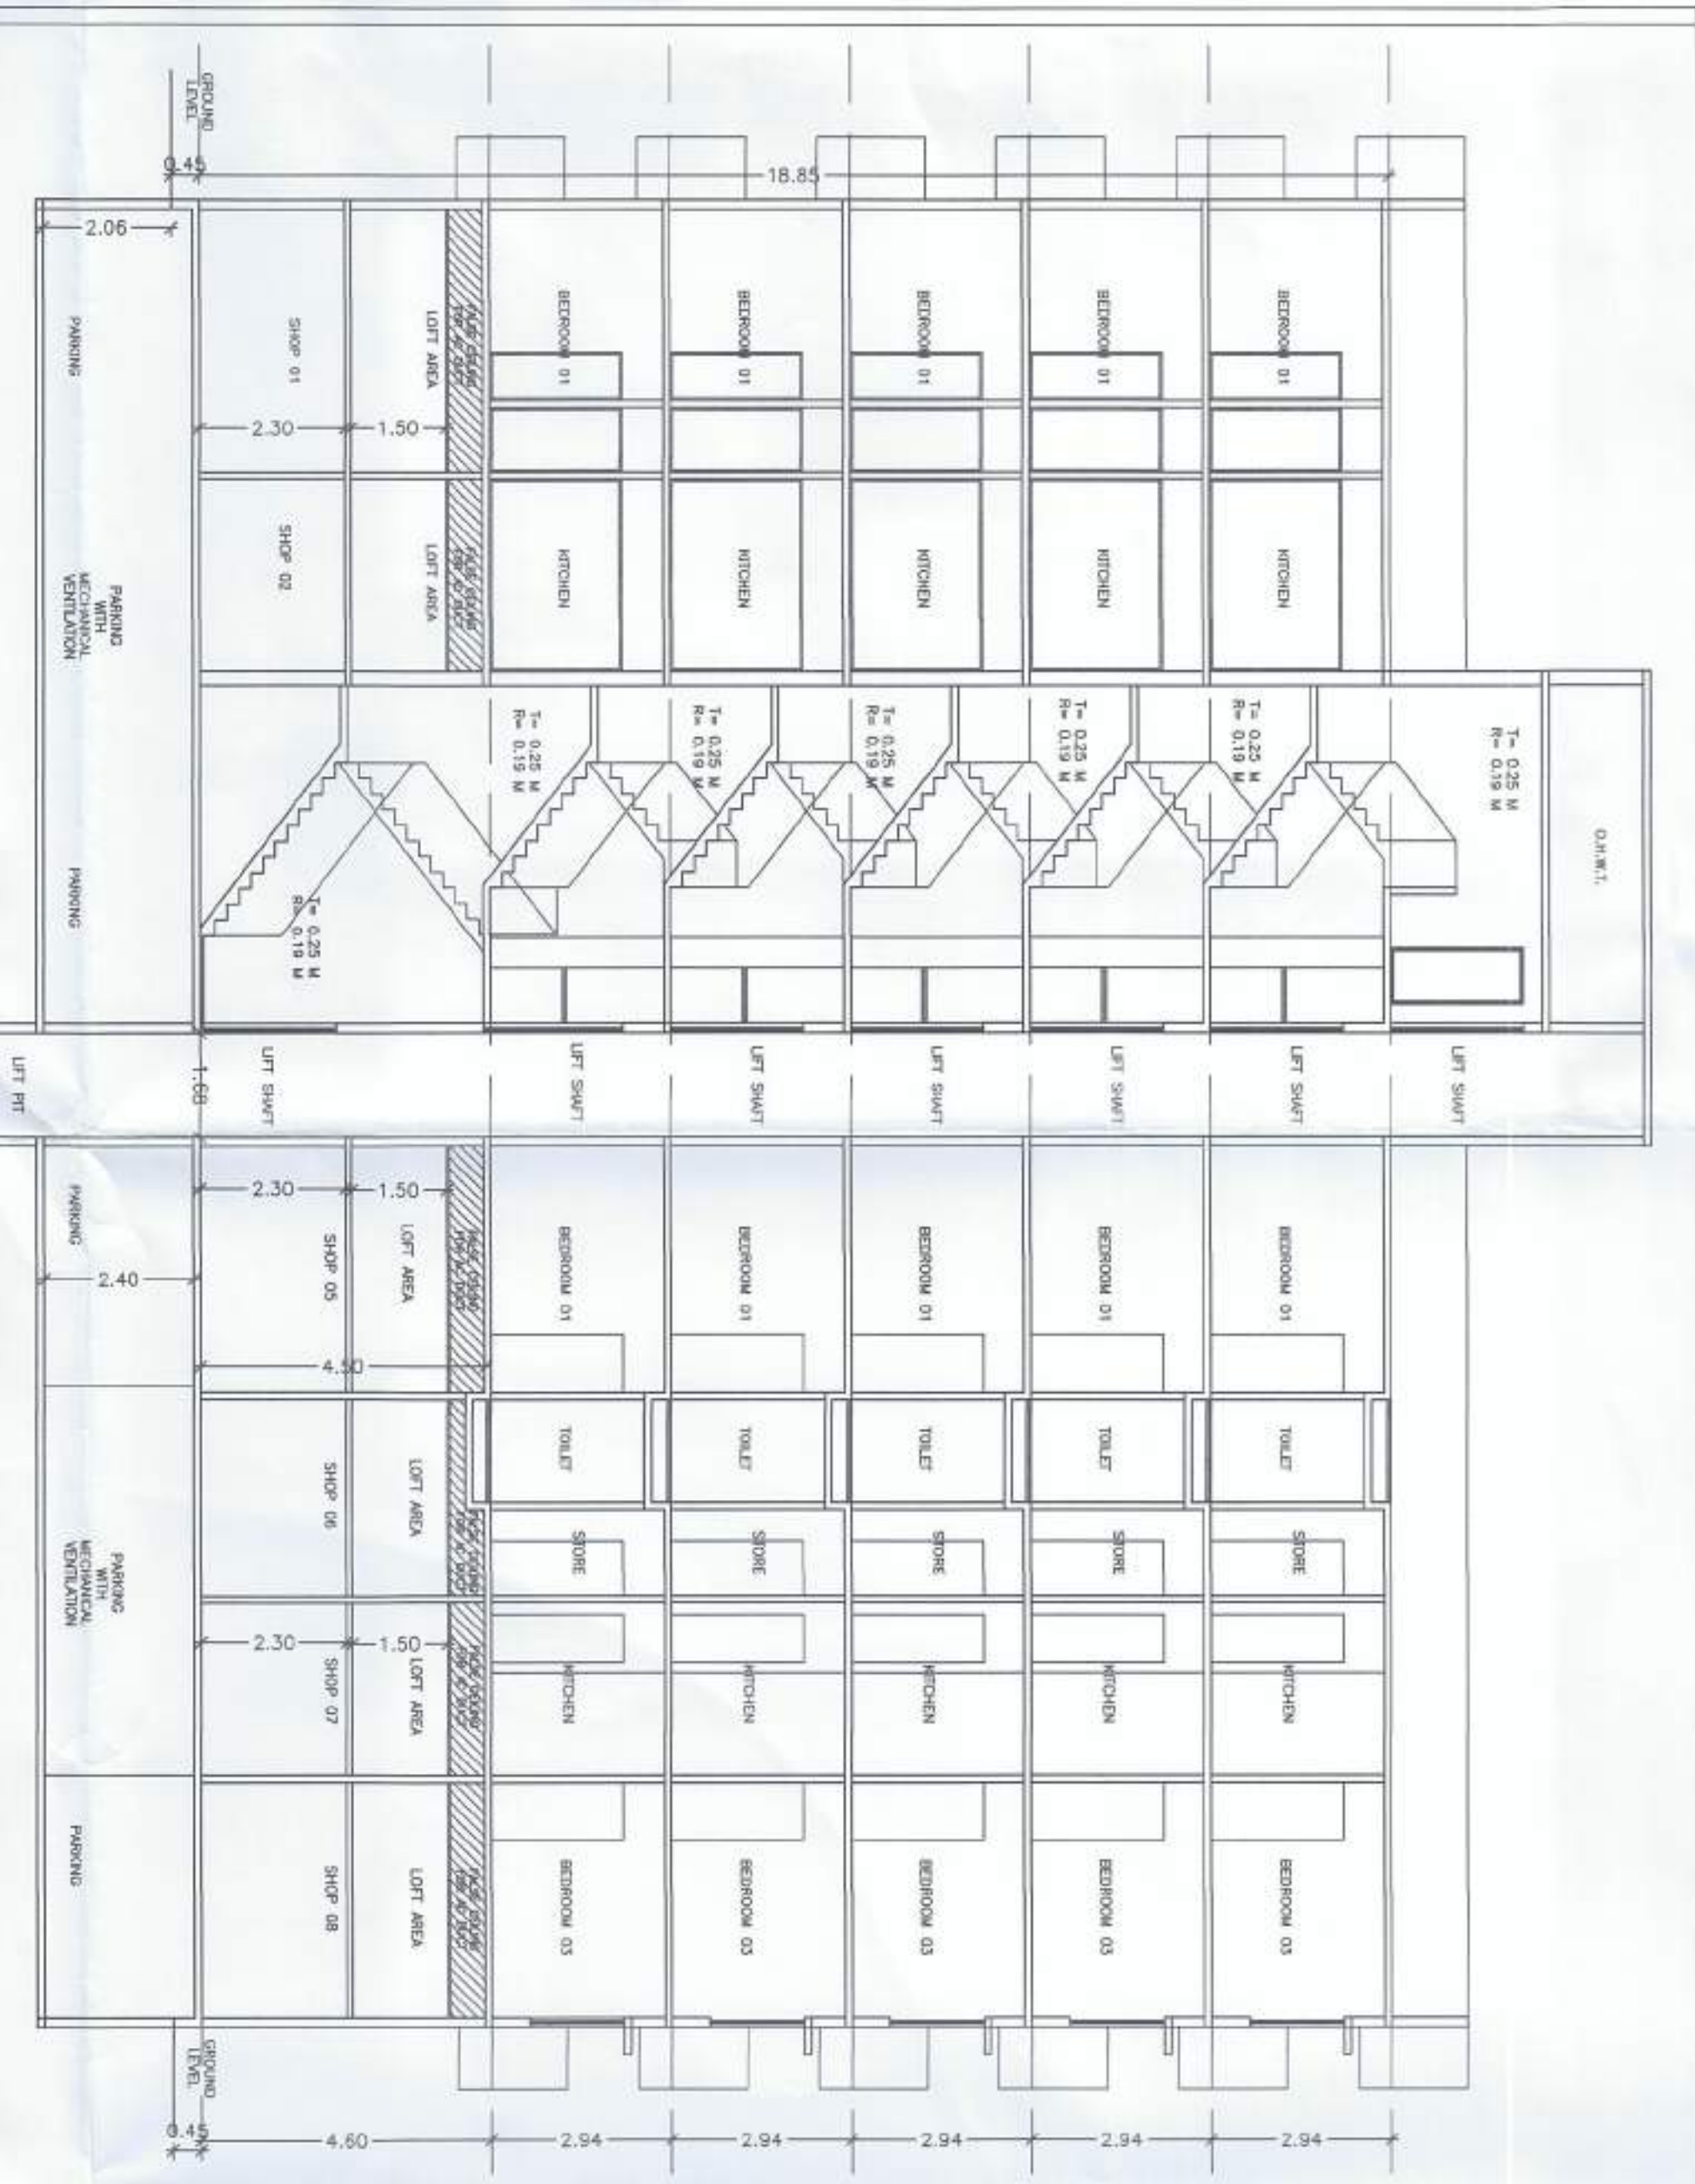

PROPOSED BUILDING WITH DEMOLITION OF EXISTING BUILDING ON C.T.S. NO.-2627 A/1, P.E.NO.-279, T.P.S.II, ALGAON SHIVAR, TAL.& DIST. JALGAON

# Stamps of Approval of plan





**APPROVED**  
 For 6 mm + 8 mm identified, surfaces as per  
 submitted  
 Cont.  
 Date 17/03/2022  
 By 18/11/22  
 (Sd/-) *[Signature]*  
 For 6 mm + 8 mm identified, surfaces as per submitted

Stamp of the City of Jalgaon

## AREA STATEMENT

|                                                                         |        |
|-------------------------------------------------------------------------|--------|
| 1. TOTAL AREA UNDER C.T.S. NO. 2627 A/1, P.E. NO. 279 AND 279A AND 279B | 564.50 |
| 2. TOTAL AREA UNDER C.T.S. NO. 2627 A/1, P.E. NO. 279 AND 279A AND 279B | 564.50 |
| 3. ADDITION OF P.S.I. ON PREPARATION                                    | 564.50 |
| 4. TOTAL AREA UNDER C.T.S. NO. 2627 A/1, P.E. NO. 279 AND 279A AND 279B | 564.50 |
| 5. ADDITION OF P.S.I. ON PREPARATION                                    | 564.50 |
| 6. ADDITION OF P.S.I. ON PREPARATION                                    | 564.50 |
| 7. ADDITION OF P.S.I. ON PREPARATION                                    | 564.50 |
| 8. ADDITION OF P.S.I. ON PREPARATION                                    | 564.50 |
| 9. ADDITION OF P.S.I. ON PREPARATION                                    | 564.50 |
| 10. ADDITION OF P.S.I. ON PREPARATION                                   | 564.50 |
| 11. ADDITION OF P.S.I. ON PREPARATION                                   | 564.50 |
| 100. ADDITION OF P.S.I. ON PREPARATION                                  | 564.50 |

PROPOSED COMMERCIAL AND RESIDENTIAL CONSTRUCTION ALONG WITH DEMOLITION OF EXISTING BUILDING ON C.I.S. JALAN SHAWAN, DIST. JALANSHAWAN.

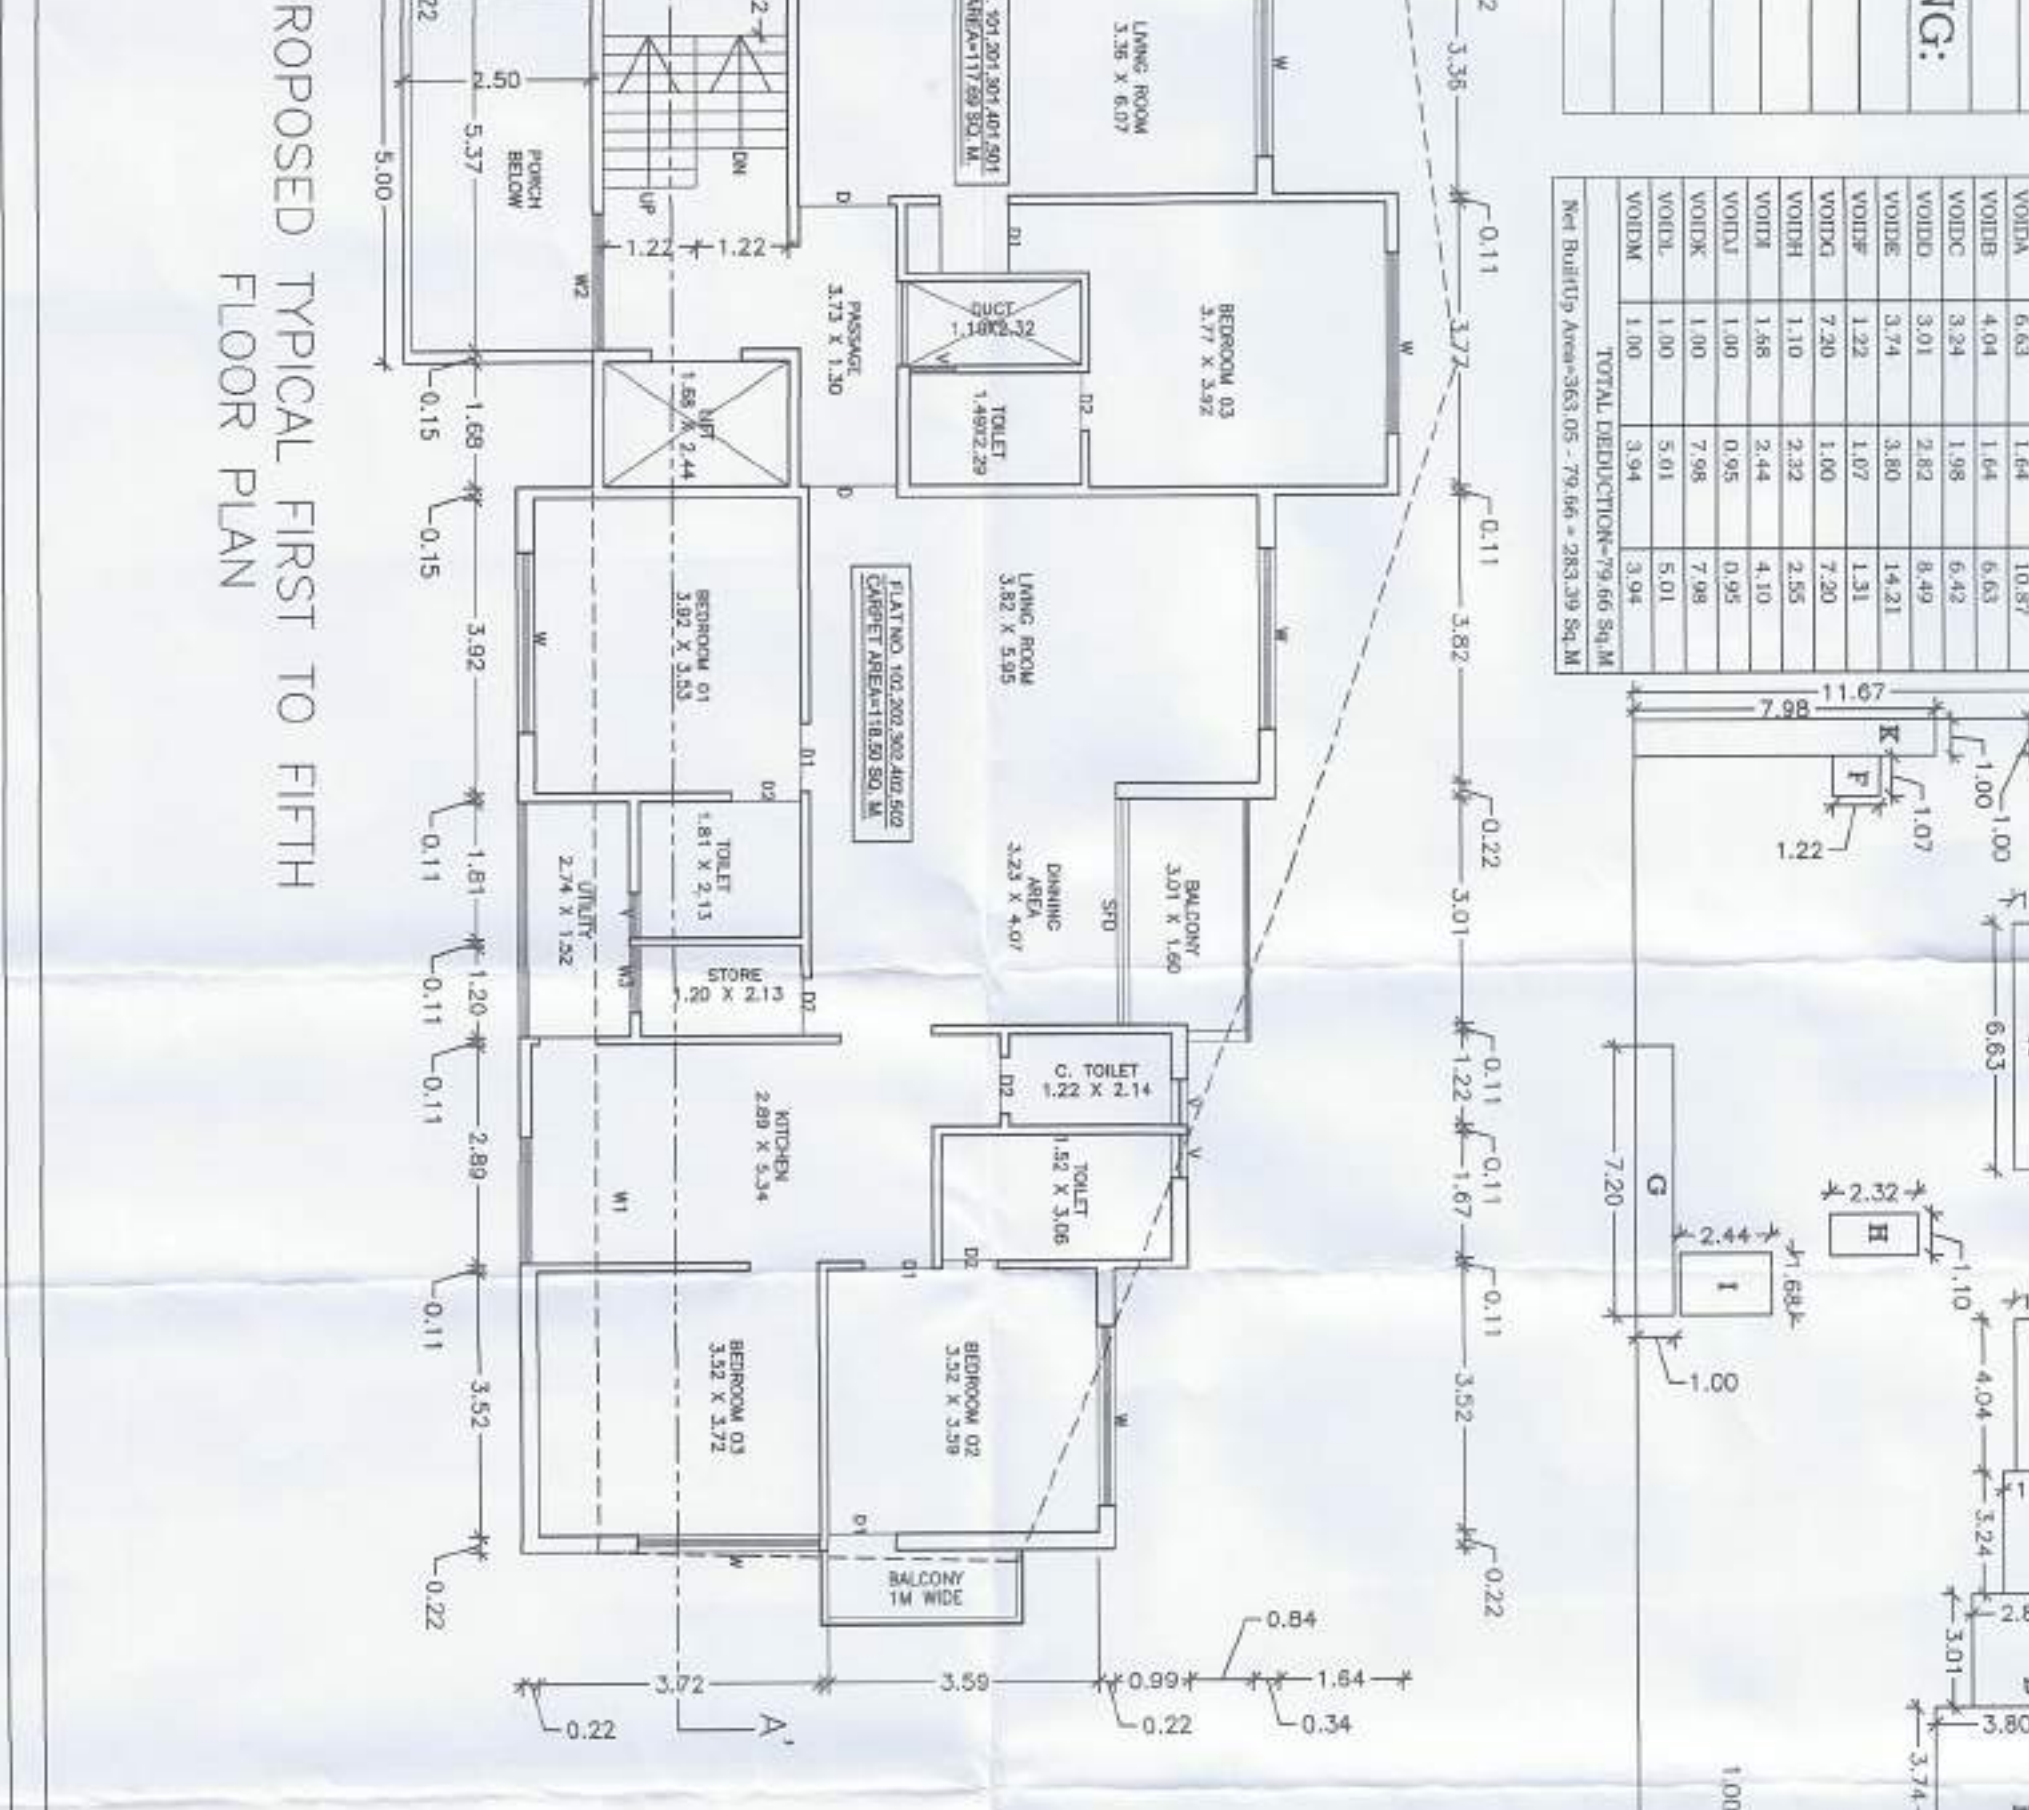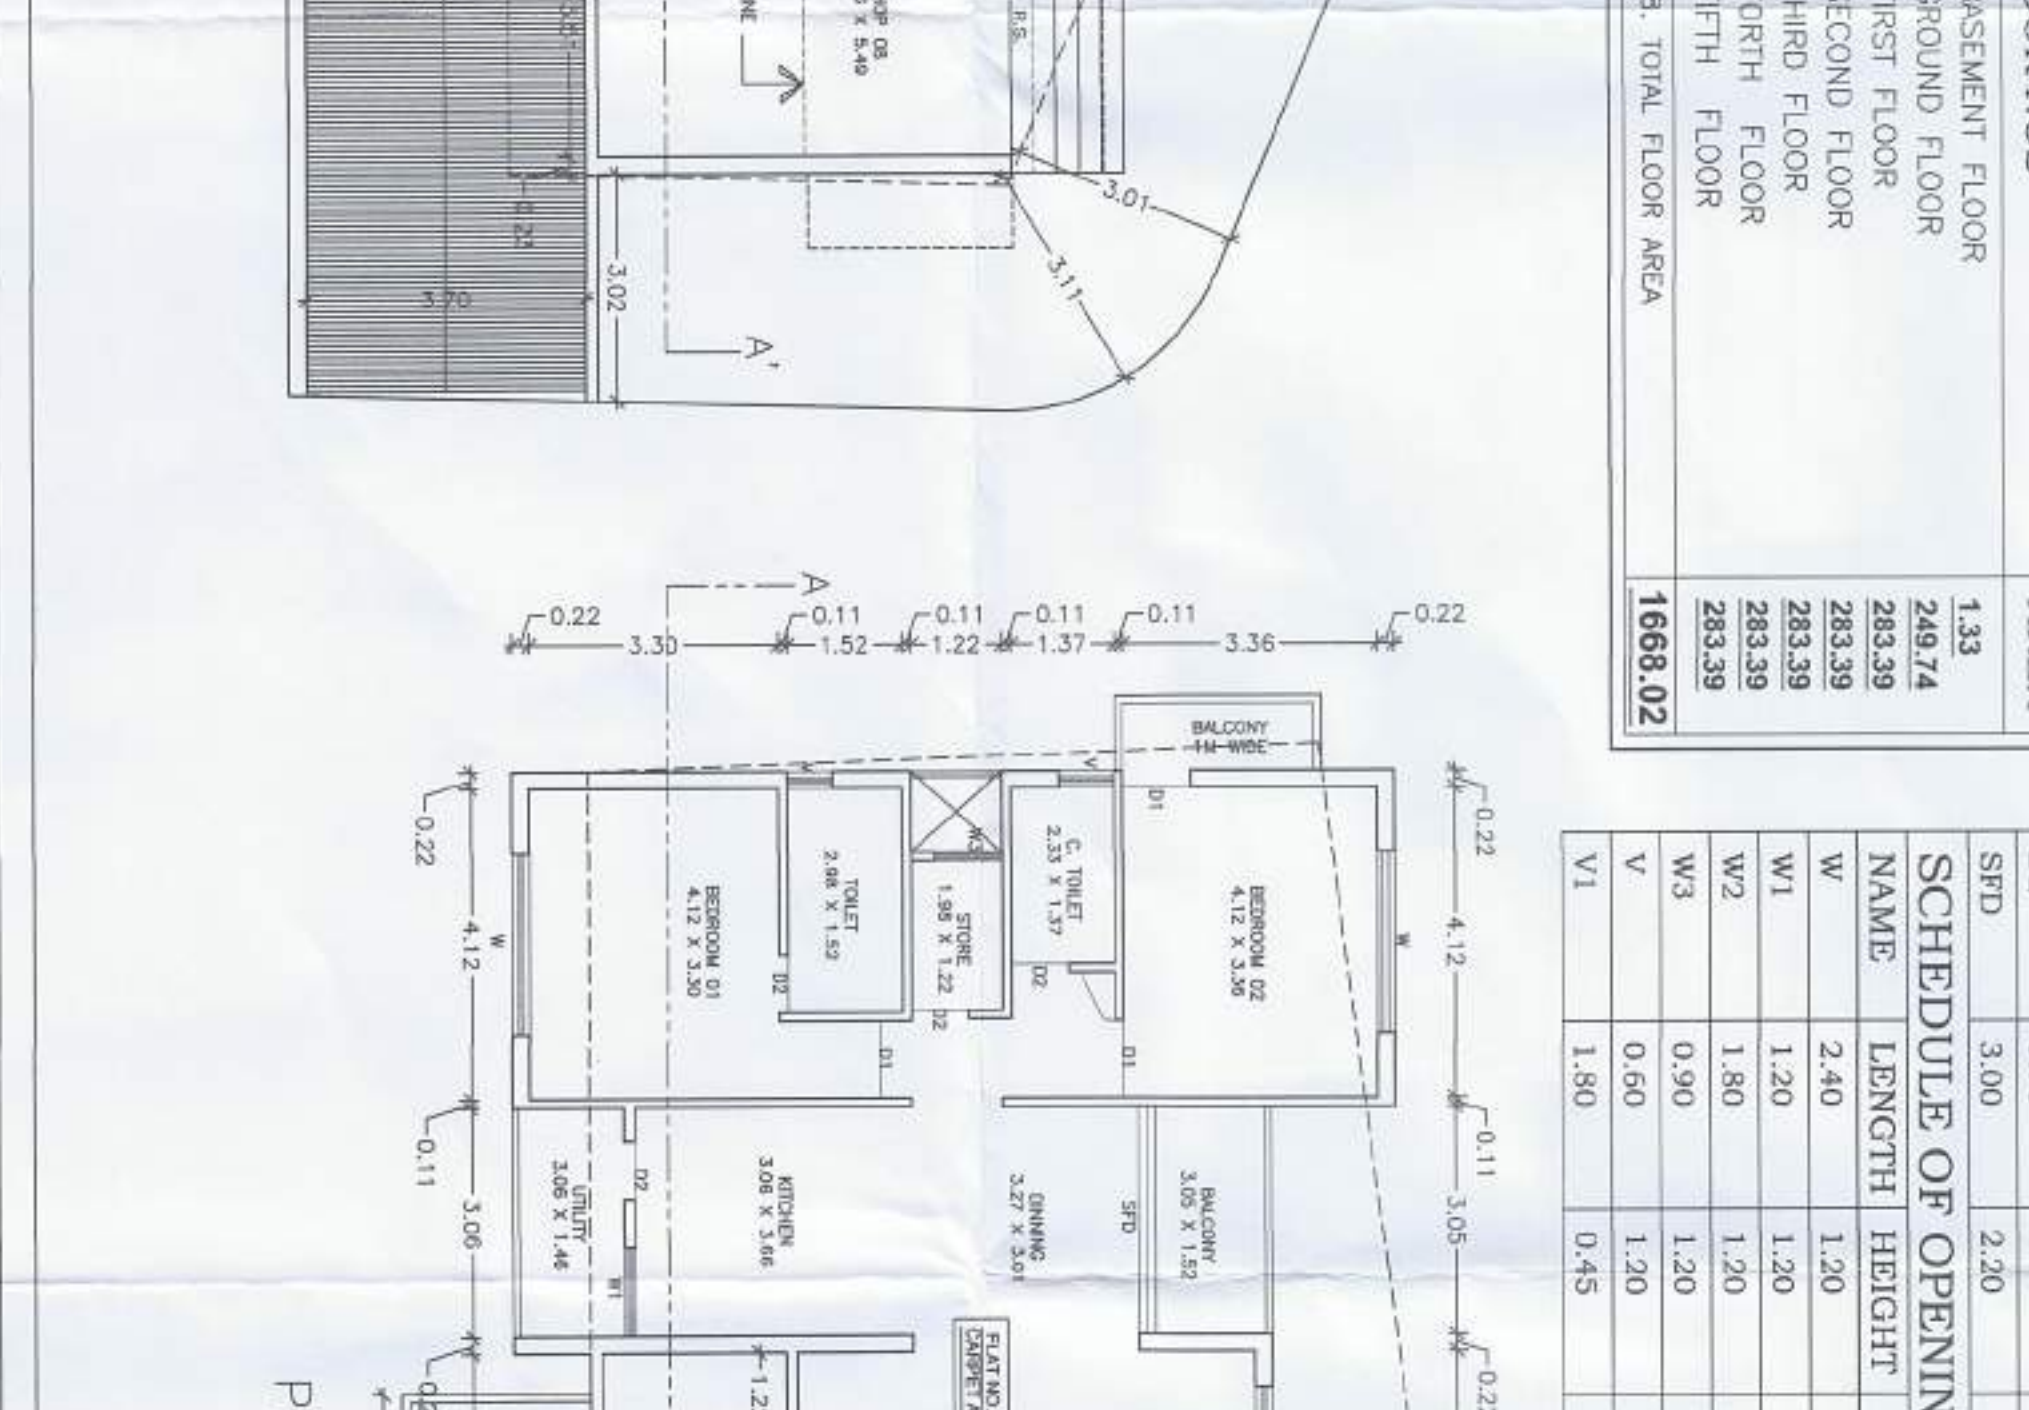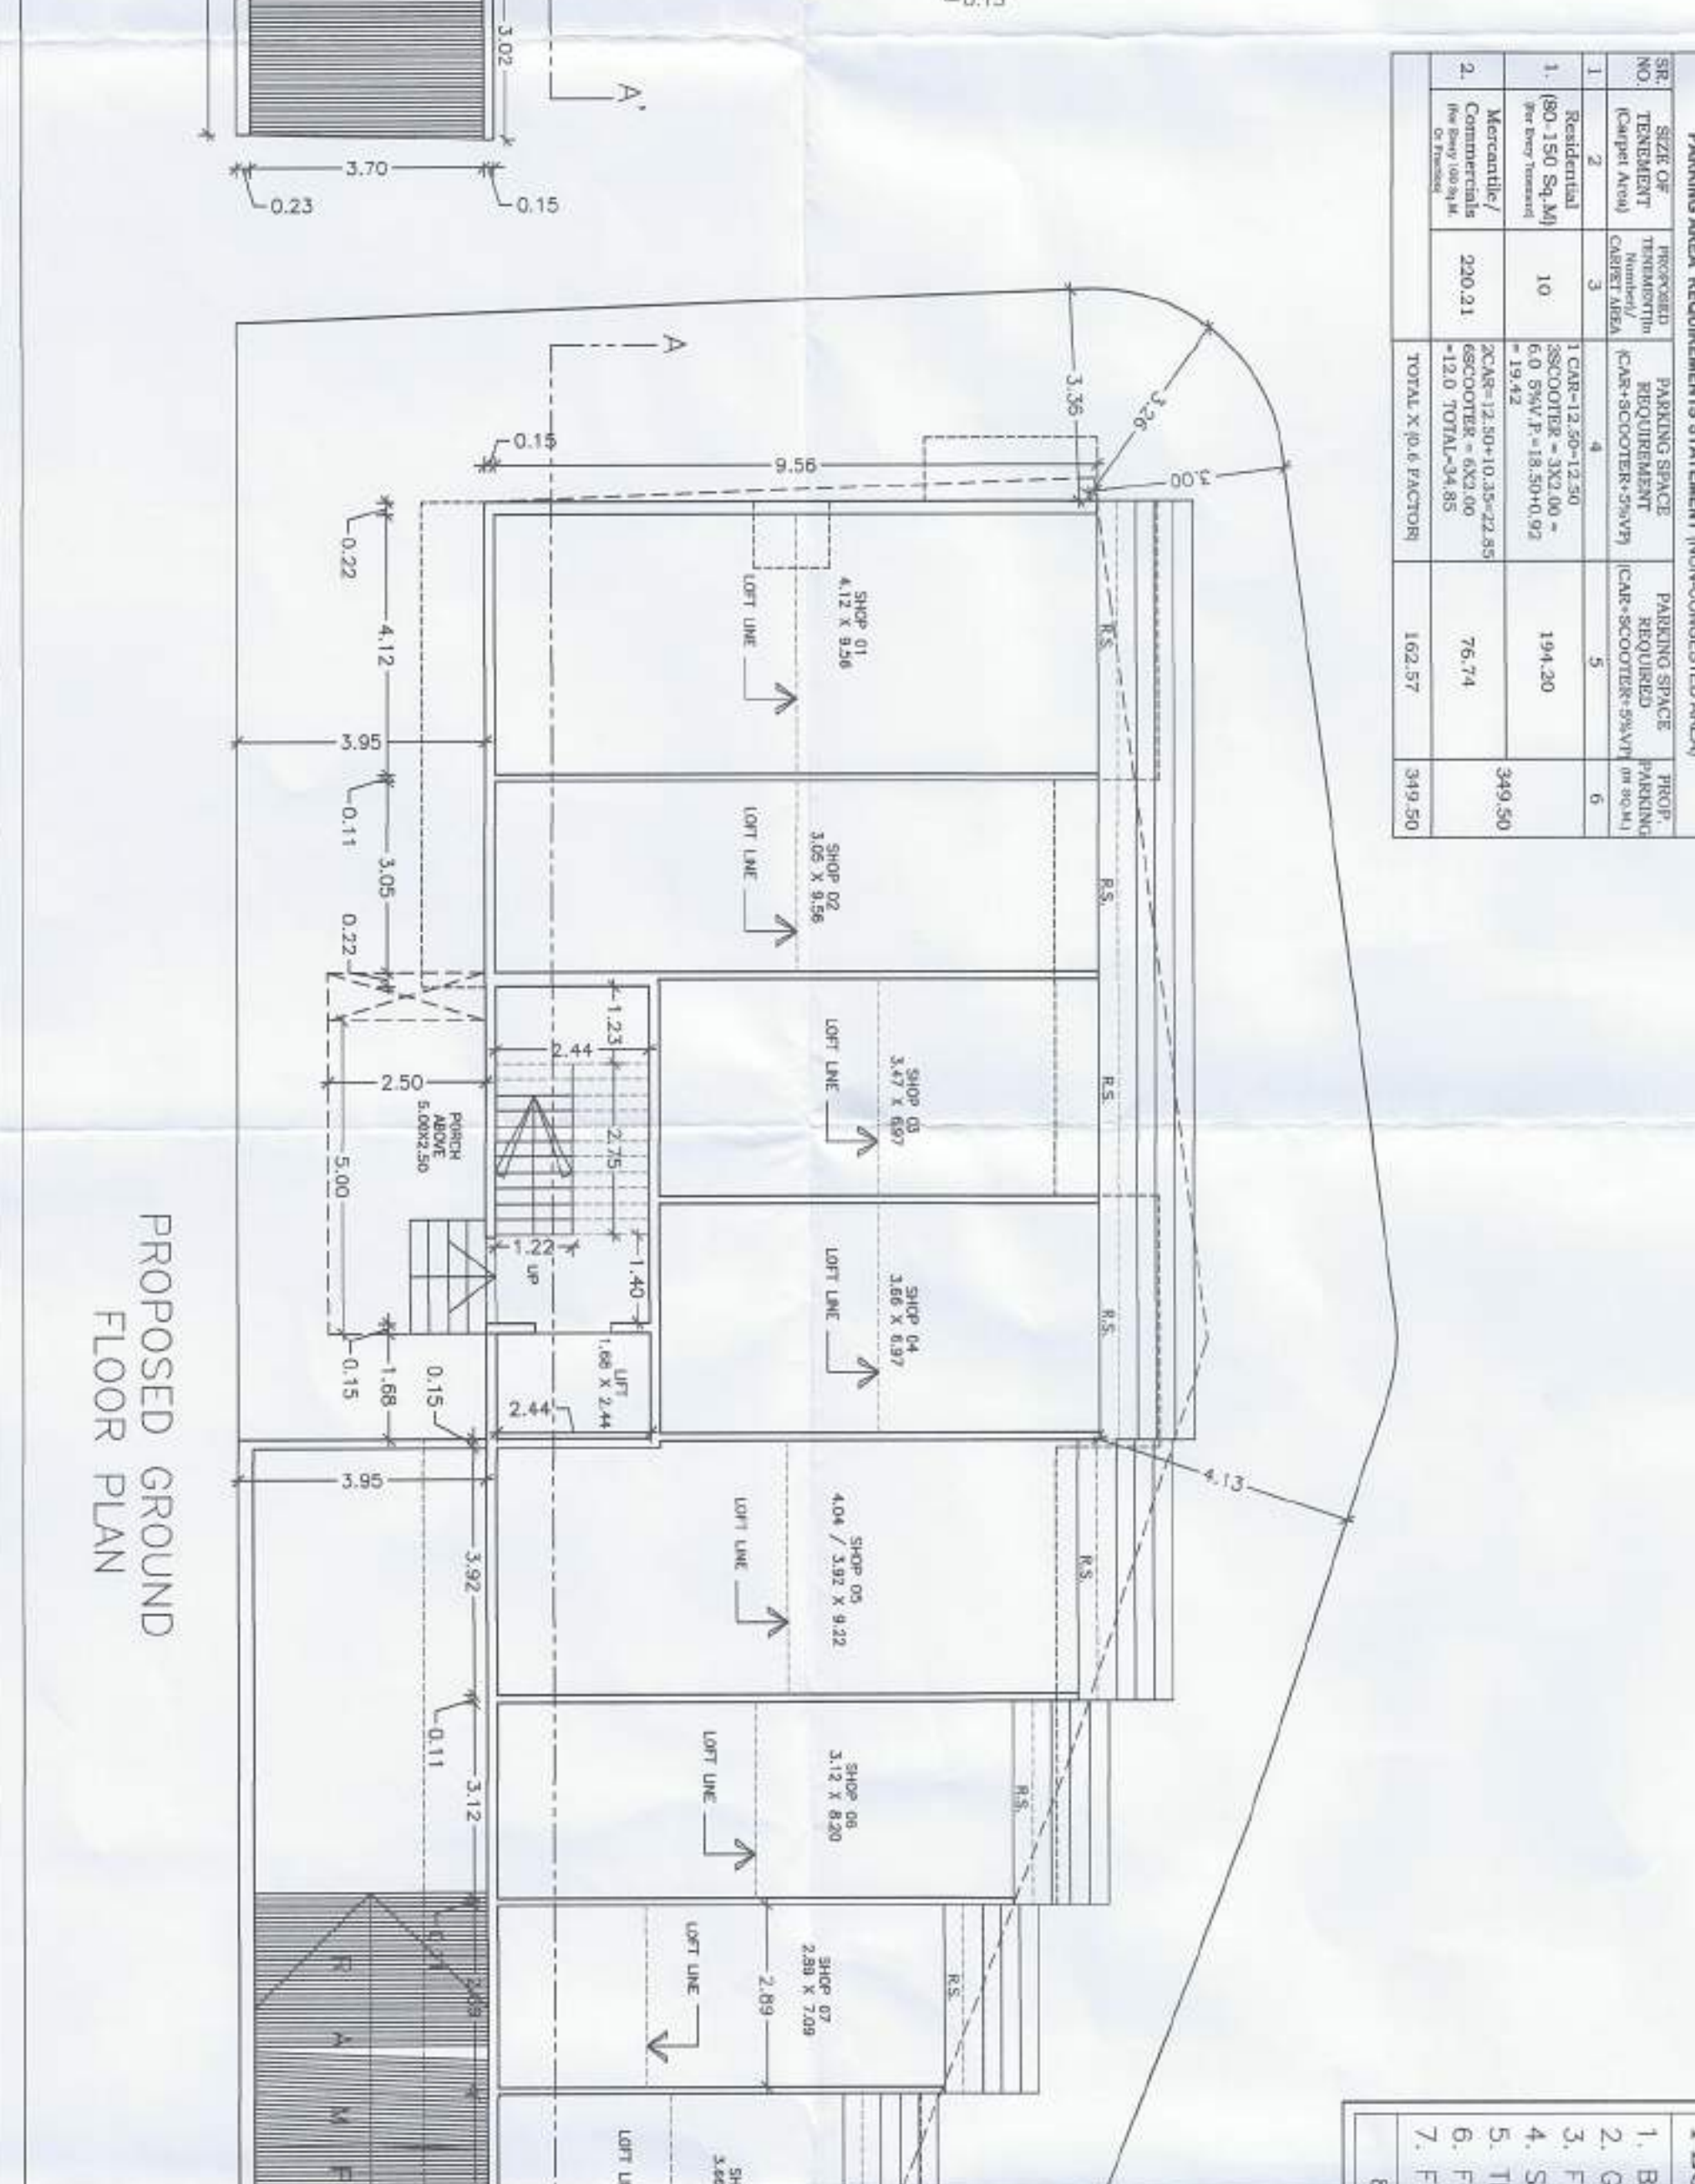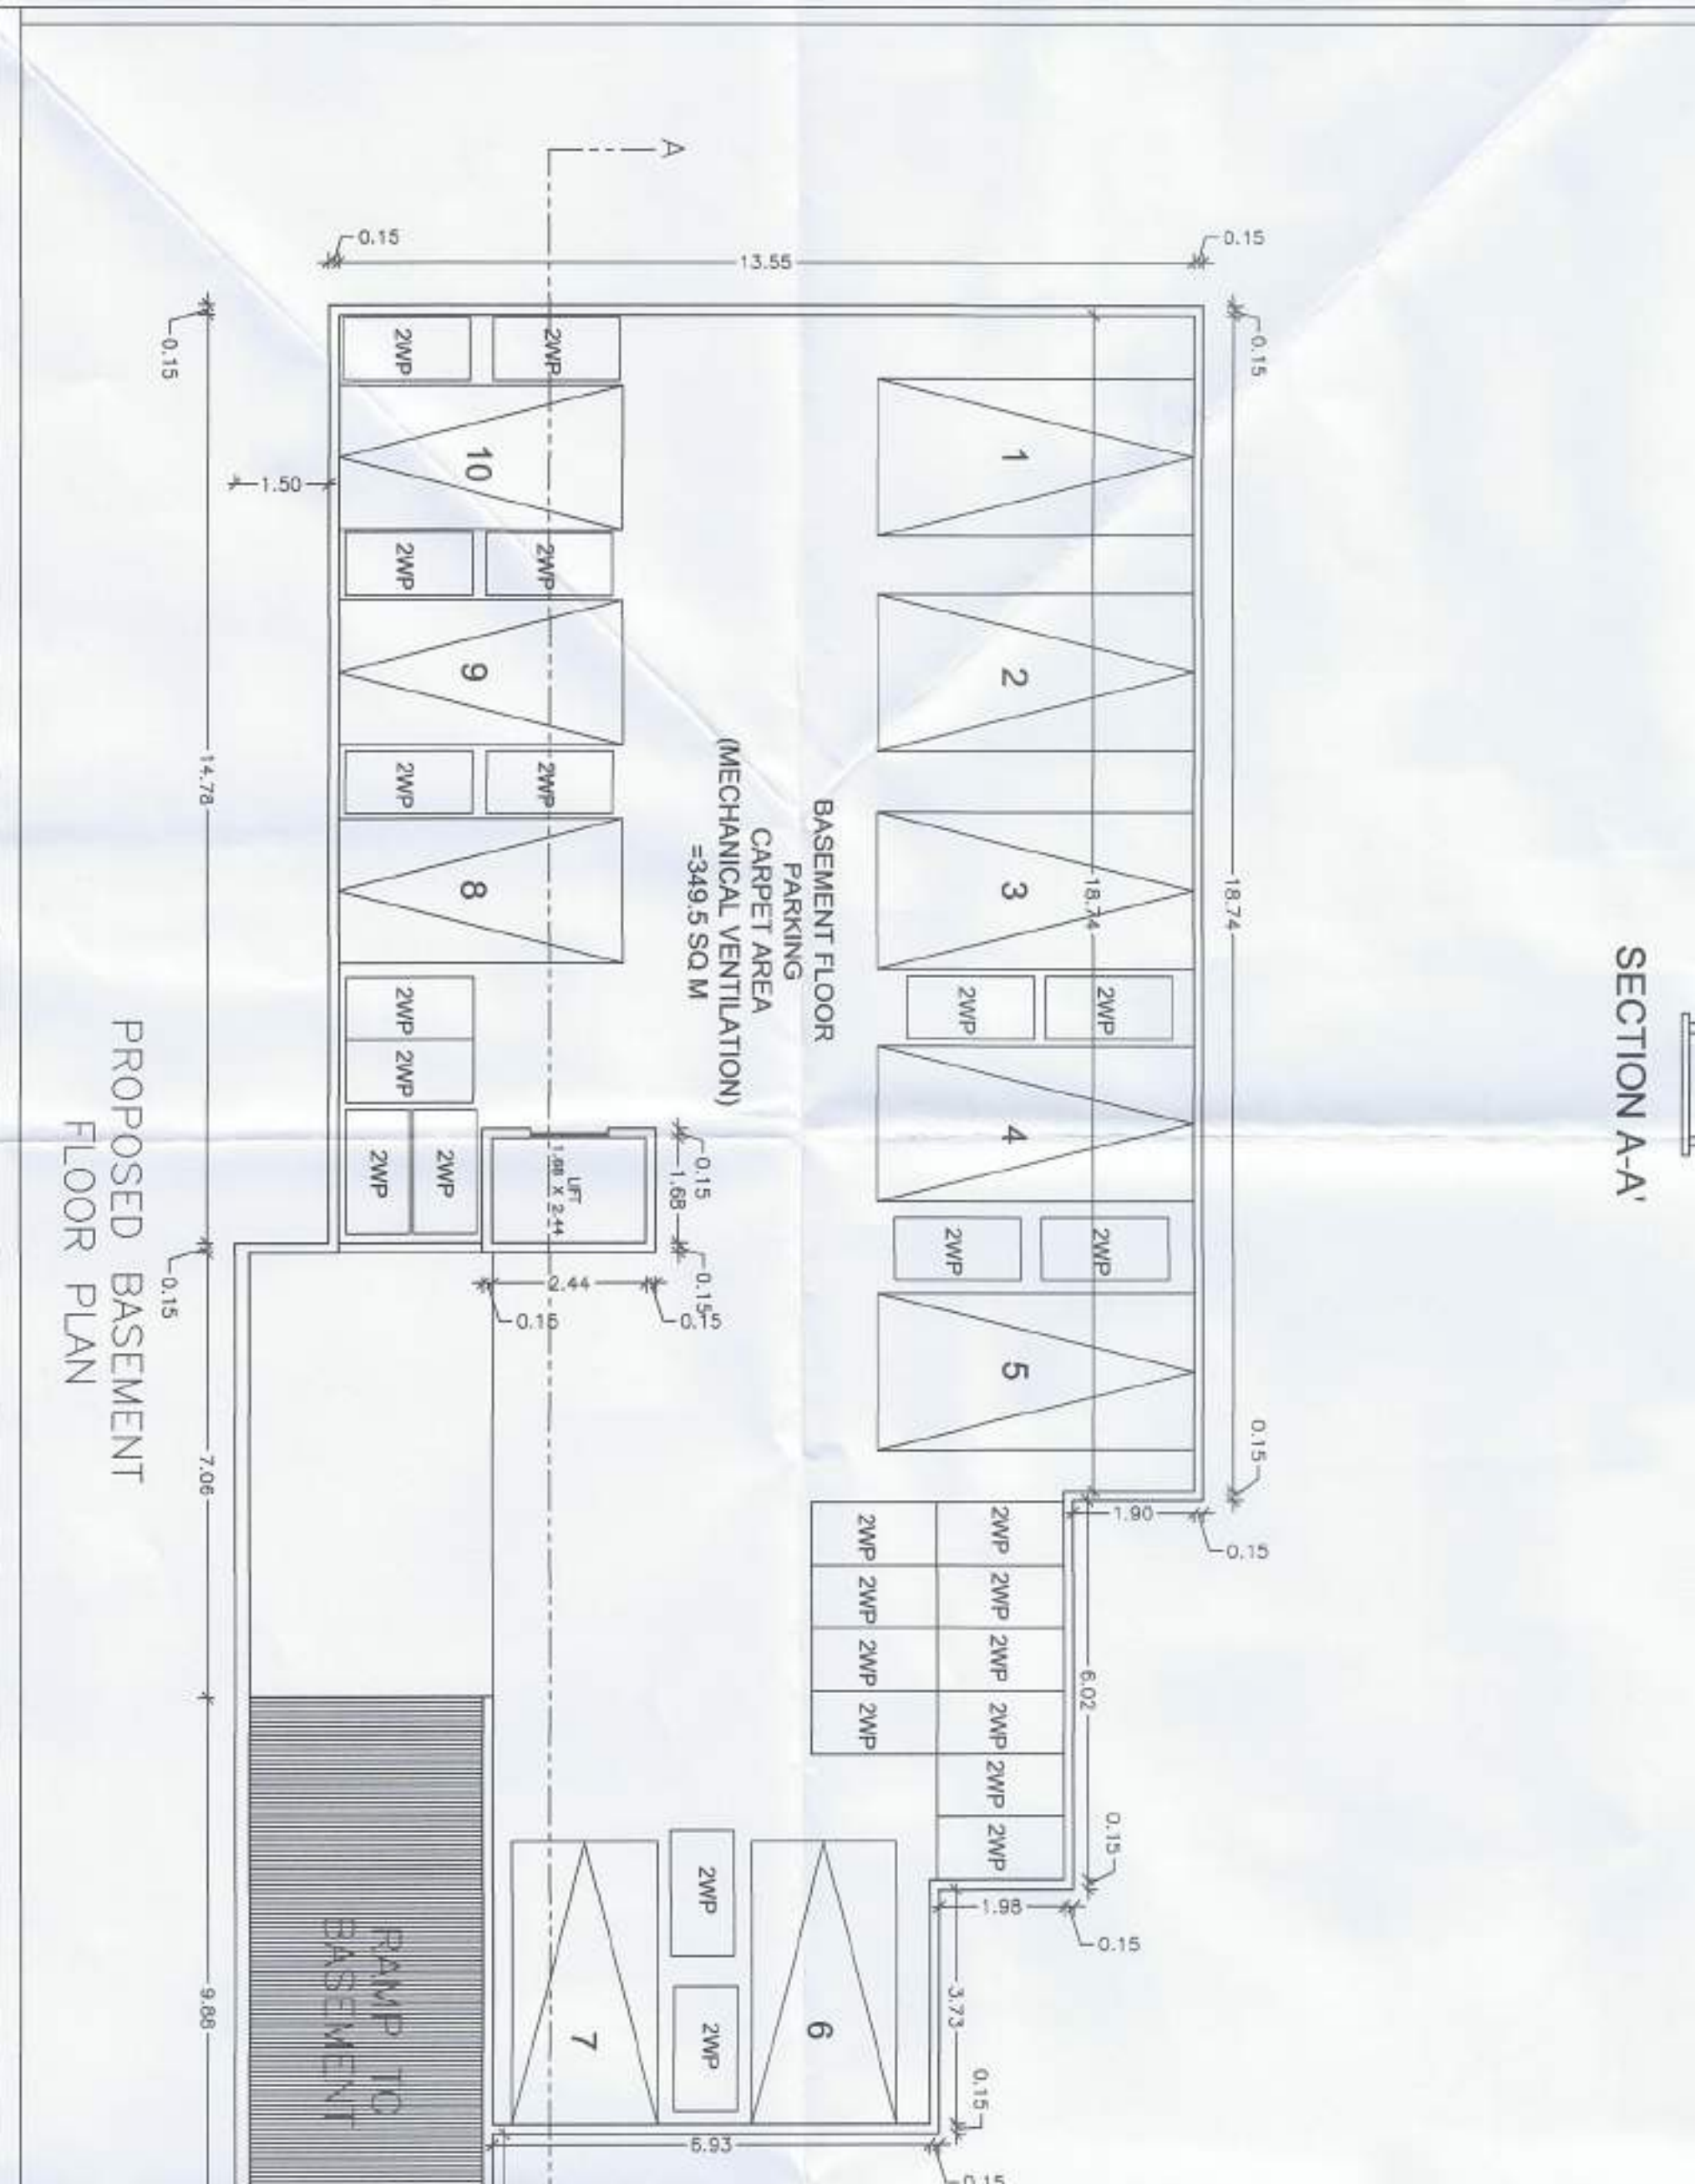

SECTION 11-B  
ROOF FLOOR PLAN

SECTION 11-A  
DISCONNECTION CHAMBER

DETAILS OF SERVICE TANK

| S U B M I S S I O N   D R A W I N G |       |          |          |
|-------------------------------------|-------|----------|----------|
| No. Issued                          | Scale | Drawn    | Checked  |
| No. _____                           | _____ | by _____ | by _____ |
| PROJECT NO. - 11000                 |       |          |          |
| SITE PLAN - 1200                    |       |          |          |
| SCALE 1:100                         |       |          |          |
| SCALE 1:100                         |       |          |          |
PROPOSED COMMERCIAL AND RESIDENTIAL CONSTRUCTION ALONG WITH DEMOLITION OF EXISTING BUILDING ON C.I.S. JALAN SHAWAN, DIST. JALANSHAWAN.