



PROPOSED LAY OUT IN G-NO 65 PART MOUZE-
SUKALKHED. DIST BULDANA.

AREA STATEMENT.

AREA CONVERSION - 19300.00 SQ ME
AREA UNDER PLOT - 12301.76 --
AREA UNDER ROAD - 5168.24 --
AREA UNDER OPEN PACF 1930.00 --

PLOT AREA STATEMENT.

SR. NO. OF PLOT	AREA IN SQ. MT.	TOTAL AREA IN SQ. MT.	TOTAL AREA IN SQ. FT.
1	240.00	1	240.00
2	243.00	1	243.00
3	243.00	1	243.00
4	255.00	1	255.00
5	236.00	1	236.00
6	245.00	1	245.00
7	207.00	1	207.00
8 To 10, 12, 16, 24 To 31	183.00	13	2457.00
13	235.00	1	235.00
14	237.33	1	237.33
15	343.75	1	343.75
17	131.25	1	131.25
18	158.50	1	158.50
19	161.25	1	161.25
20	170.50	1	170.50
21, 44, 52 To 55	165.00	6	990.00
22	166.18	1	166.18
23	162.75	1	162.75
24	243.00	1	243.00
33, 36, 75, 38, 41, 43, 45 To 49	150.00	11	1650.00
34	157.50	1	157.50
36	168.00	1	168.00
38	148.50	1	148.50
40	145.00	1	145.00
42, 51, 56, 58	180.00	5	900.00
50	174.25	1	174.25
52	166.25	1	166.25
53	185.55	1	185.55
54	187.50	1	187.50
56	135.00	1	135.00
63 To 66	157.00	4	628.00
67	161.50	1	161.50

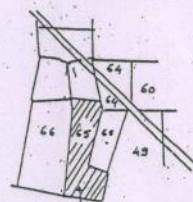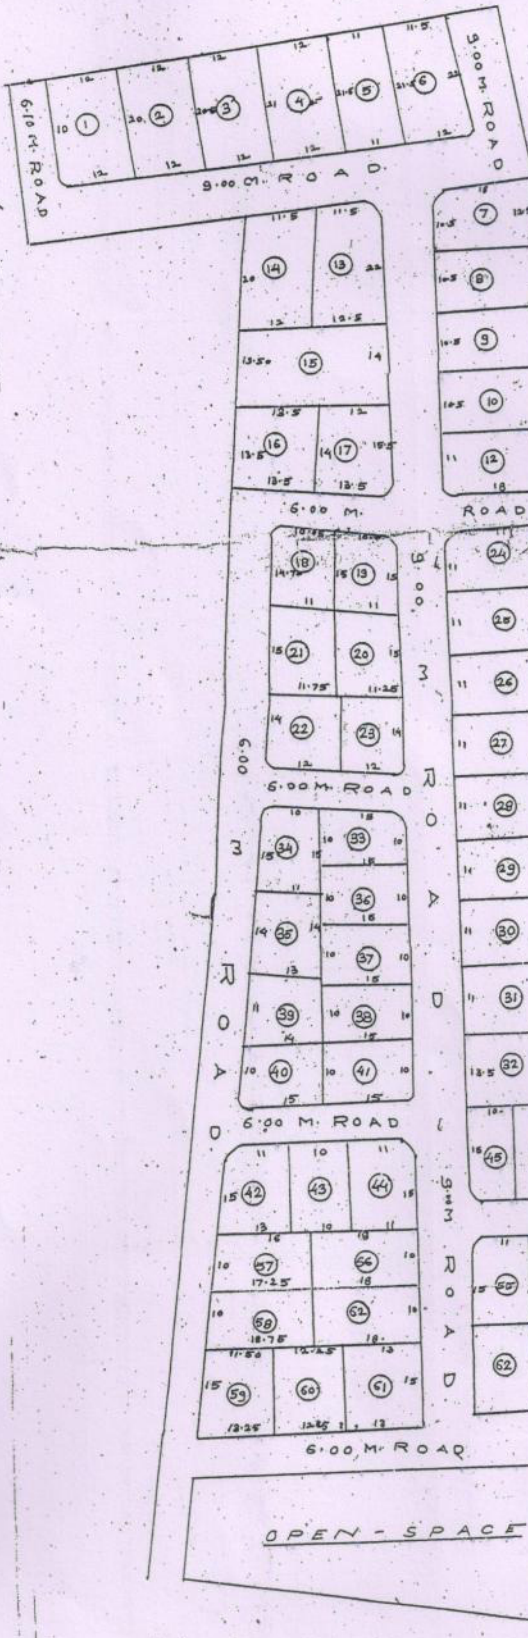

SITE PLAN

PROPOSED LAY OUT IN G-NO 65

DRAWN BY
N. S. JOSHI
CIVIL D/M.
PLANNER AND ESTIMATOR
M.C. BLD.
REGISTERED.

OWNER SIGNATURE

LAY OUT APPROVED IN REV. CASE NO. N.P. 34/
SUKALKHED-125/87-88. 10/11/88



Sd/-
TAHSIL DAB
BULDANA