

14[K]/145 /2010X2011



SITE PLAN
SCALE 1:200



[Signature]
नगर स्थानिकार
अकोला महानगरपालिका, अकोला

दिनांक २२.०१.२०११. चे पत्रातील
शर्तीनुसार वकालत निवडानुसार
२०.०५.११.
आयुक्त
अकोला महानगरपालिका, अकोला.

LOCATION PLAN / KEY
PLAN SCALE 1:4000

AREA STATEMENT

1) TOTAL PLOT AREA 150.00 SQM
PROP. LAYOUT PLOT AREA 150.00 SQM

OWNER

Batul

DRAWN BY

[Signature]

K.D. GHOGARE
D/CIVIL MPL LIC NO 17 AKL
SHRI CHANEKAR

SITE PLAN SHOWING THE PROPOSED LAYOUT OF SINGLE PLOT FOR
SAU BATUL MOIZ HIRANI AT MOUJE AKALKOT IN F.S.
NO.1(PART), PLOT NO.23, NEAR GANGA NAGAR, BYEPASS CHOUK, AKOLA

14/K/146 /2010X2011



SITE PLAN
SCALE 1:200



LOCATION PLAN / KEY
SCALE 1:4000



दिनांक. 28.08.2011 चे पत्रातील
शर्तीनुसार नकाशे नियमानुसार
आयुक्त
अकोला महानगरपालिका, अकोला.

अकोला महानगरपालिका, अकोला
नगर स्वतंत्रकार
प्रमुख

AREA STATEMENT

1) TOTAL PLOT AREA 161.81 SQM
PROP. LAYOUT PLOT AREA 161.81 SQM

OWNER

DRAWN BY

SITE PLAN SHOWING THE PROPOSED LAYOUT OF SINGLE PLOT FOR
SAU SARABAI ZAINUDDIN HIRANI AT MOUJE AKKALKOT IN F.S.
NO.1(PART), PLOT NO.24, NEAR GANGA NAGAR, BYEPASS ROAD, AKOLA

SARABAI

Signature


K.D.GHOGARE
D/CIVIL M.P.L.U.C NO.17 AKL
SHRI CHANEKAR

SANCTIONING AUTHORITY

14[K]/ 147 /2010X2011



LOCATION PLAN / KEY
PLAN
SCALE 1:4000

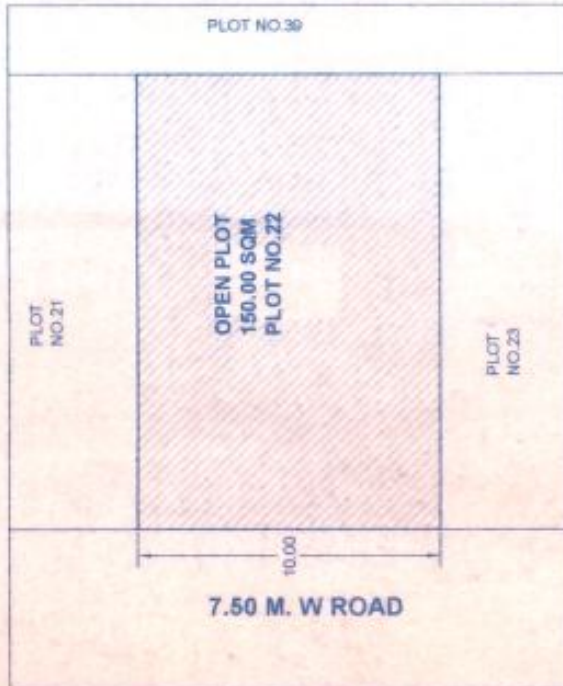

SITE PLAN
SCALE 1:200

दिनांक. 28.11.2011 चे पत्रातील
शर्तीनुसार नकाशे नियमानुसार
आवृत्त
20-5-11
अकोला महानगरपालिका, अकोला.

महानगरपालिका
अकोला
महानगरपालिका, अकोला
महानगरपालिका, अकोला

AREA STATEMENT

1) TOTAL PLOT AREA 150.00 SQM
PROP. LAYOUT PLOT AREA 150.00 SQM

OWNER

DRAWN BY

SITE PLAN SHOWING THE PROPOSED LAYOUT OF SINGLE PLOT FOR
SAU SHIREEN MUSTAK HIRANI AT MOUJE AKKALKOT IN F.S.
NO. 1(PART), PLOT NO. 22, NEAR GANGA NAGAR, BYEPASS CHOUK, AKOLA

Shireen

Shireen

K.D.GHOGARE
D.CIVIL MPL LIC NO.17 AKL
SHRI CHANEKAR