

14/155/2021

Stamp of Approval of plan



प्रमाणित की जा रही है कि यह योजना
शहरी विकास विभाग, महाराष्ट्र सरकार
के अधीन तैयार की गई है।

आवेदक का नाम
श्री. मनीष मोदी
आवेदन का क्रमांक
14/155/2021

आवेदन की तिथि
14/155/2021

आवेदन की जाति
आवासीय

आवेदन की श्रेणी
आवासीय

आवेदन की श्रेणी
आवासीय

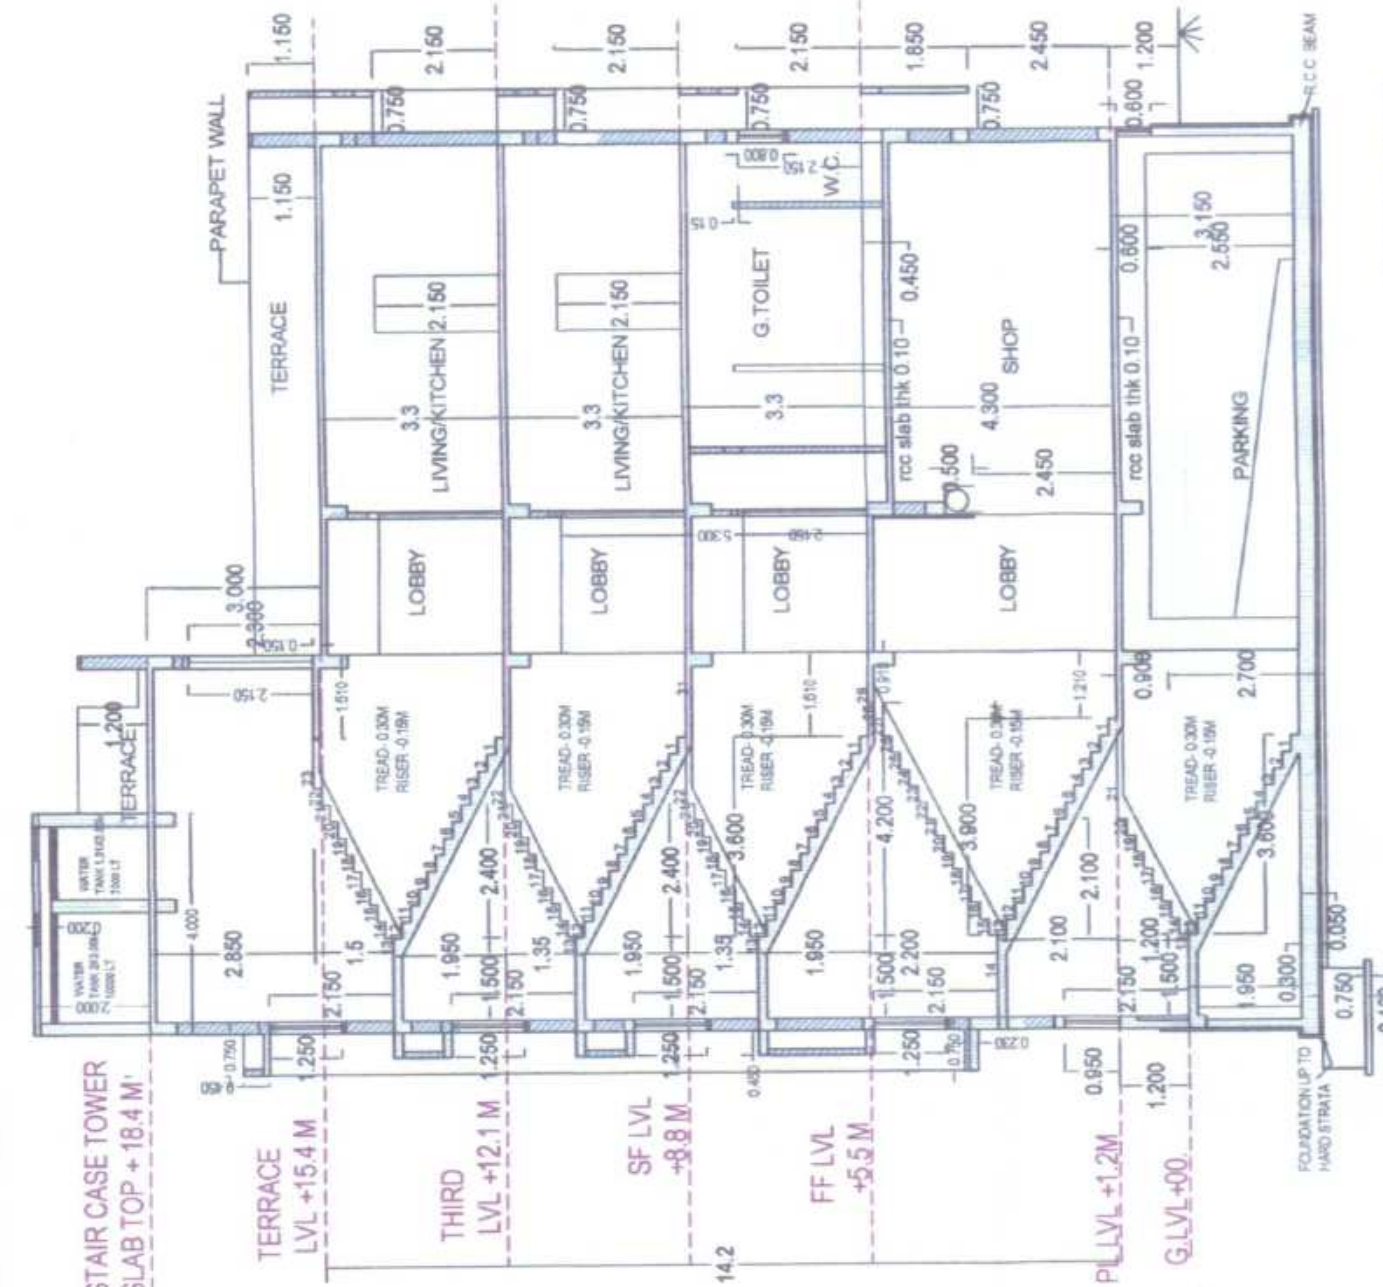


SECTION A-A OF BUILDING NO.1
SCALE 1:100

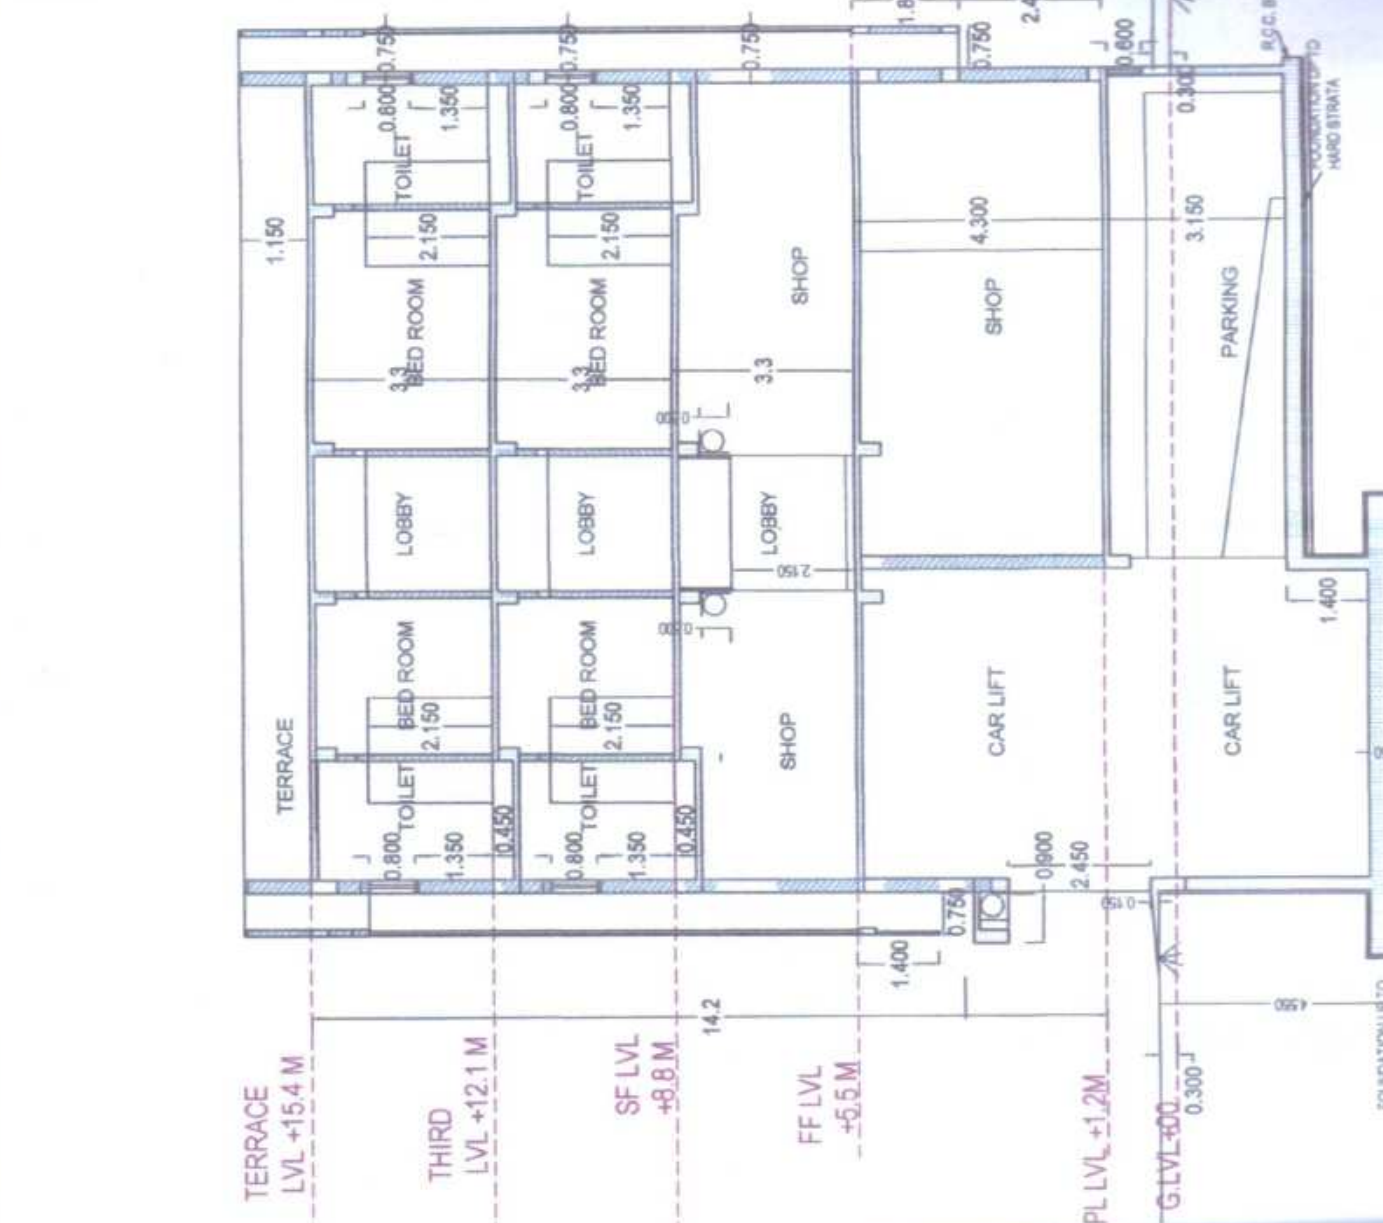


SECTION B-B OF BUILDING NO.1
SCALE 1:100

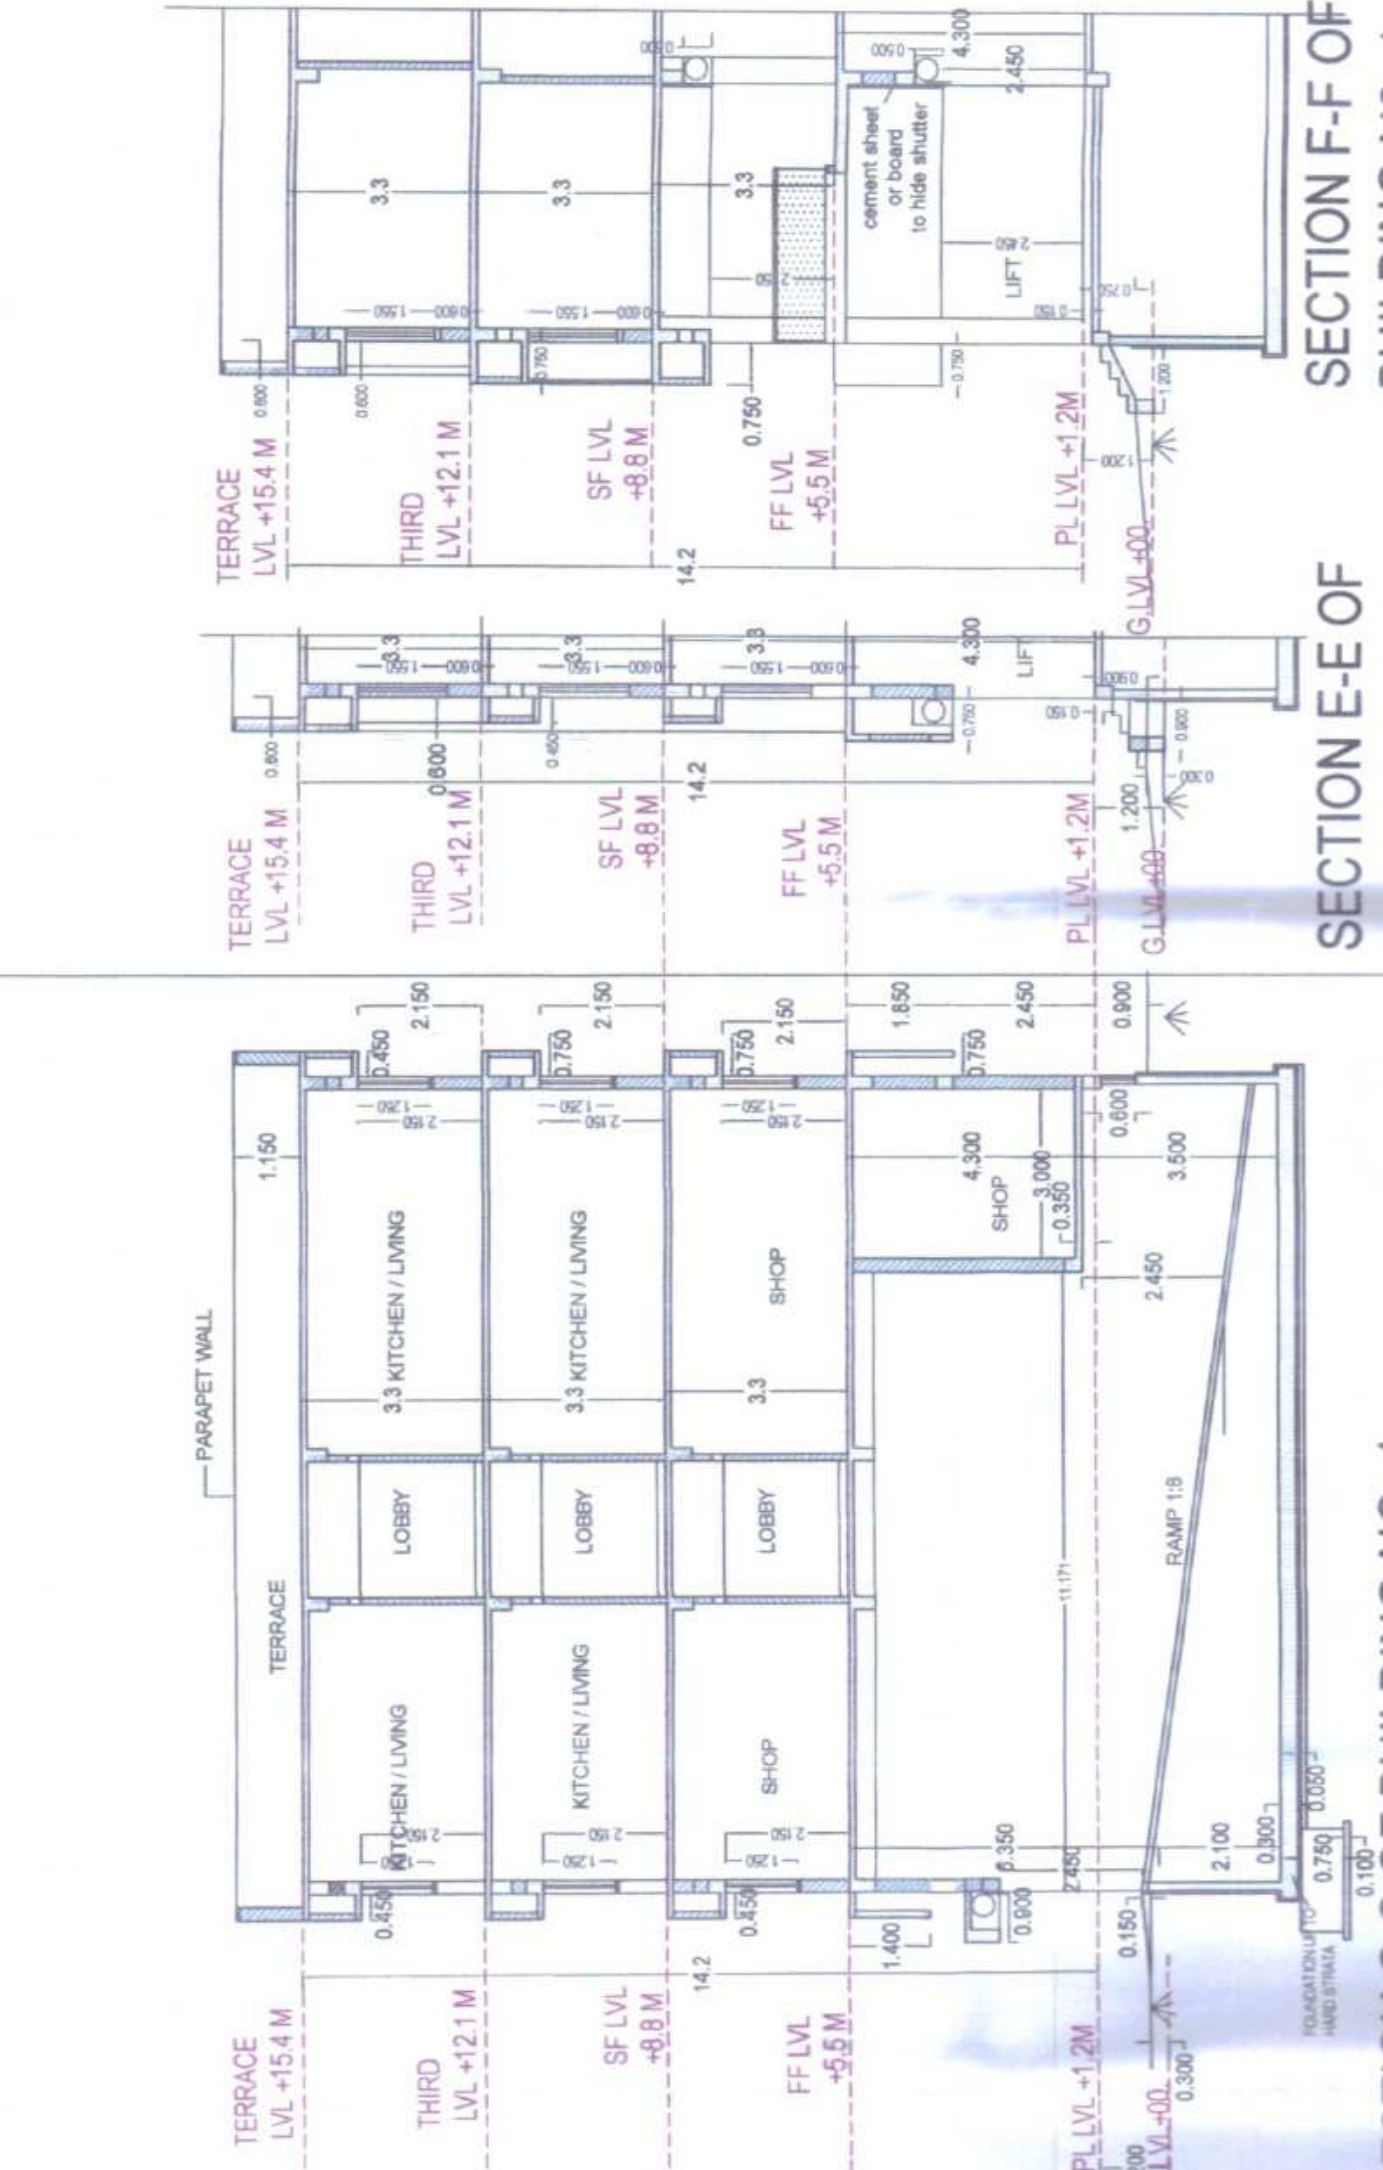


SECTION C-C OF BUILDING NO.1
SCALE 1:100

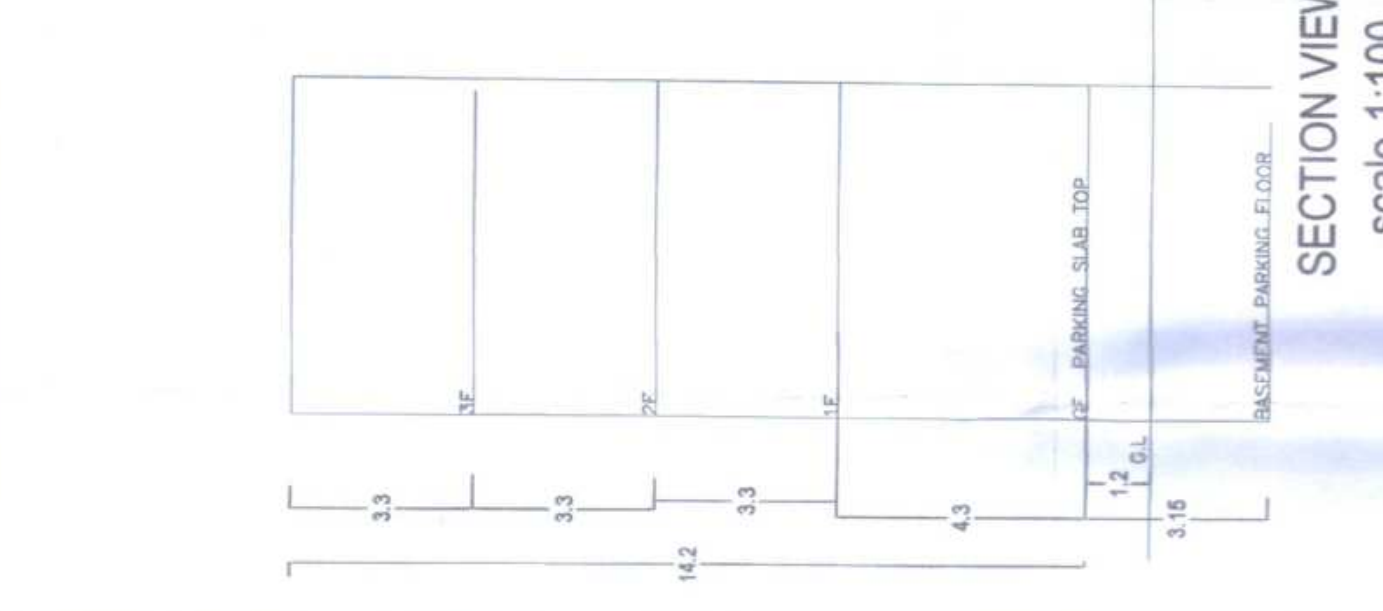


SECTION F-F OF BUILDING NO.1
SCALE 1:100

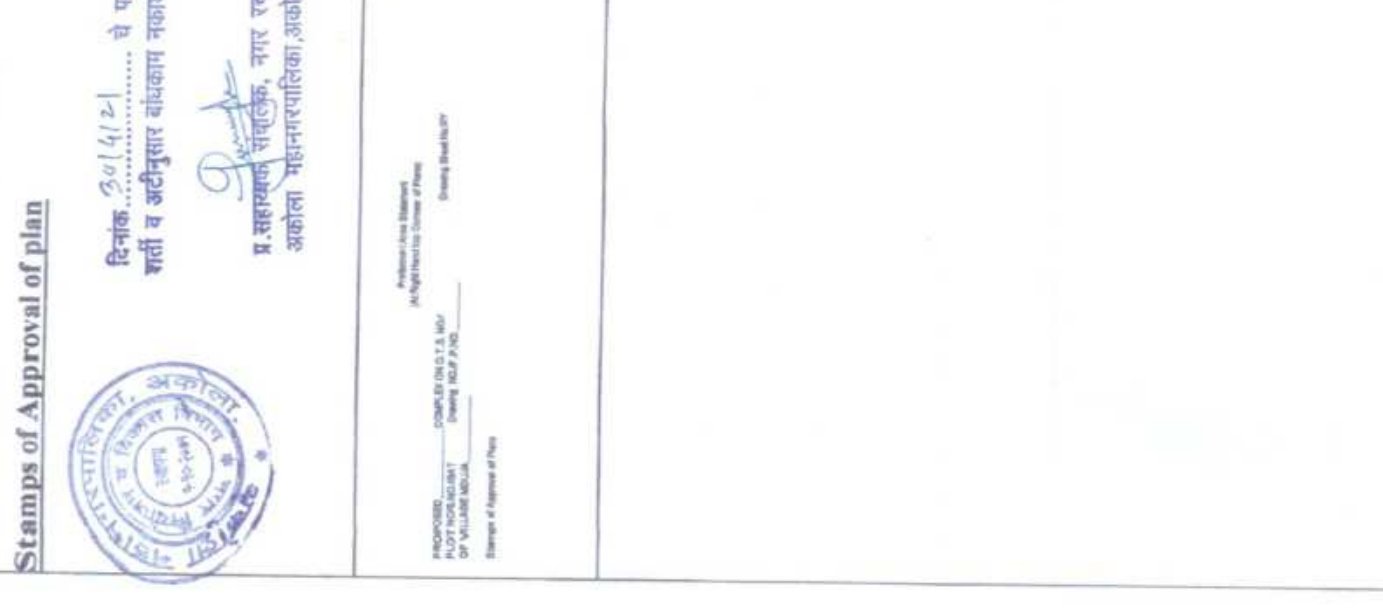


SECTION VIEW
SCALE 1:100

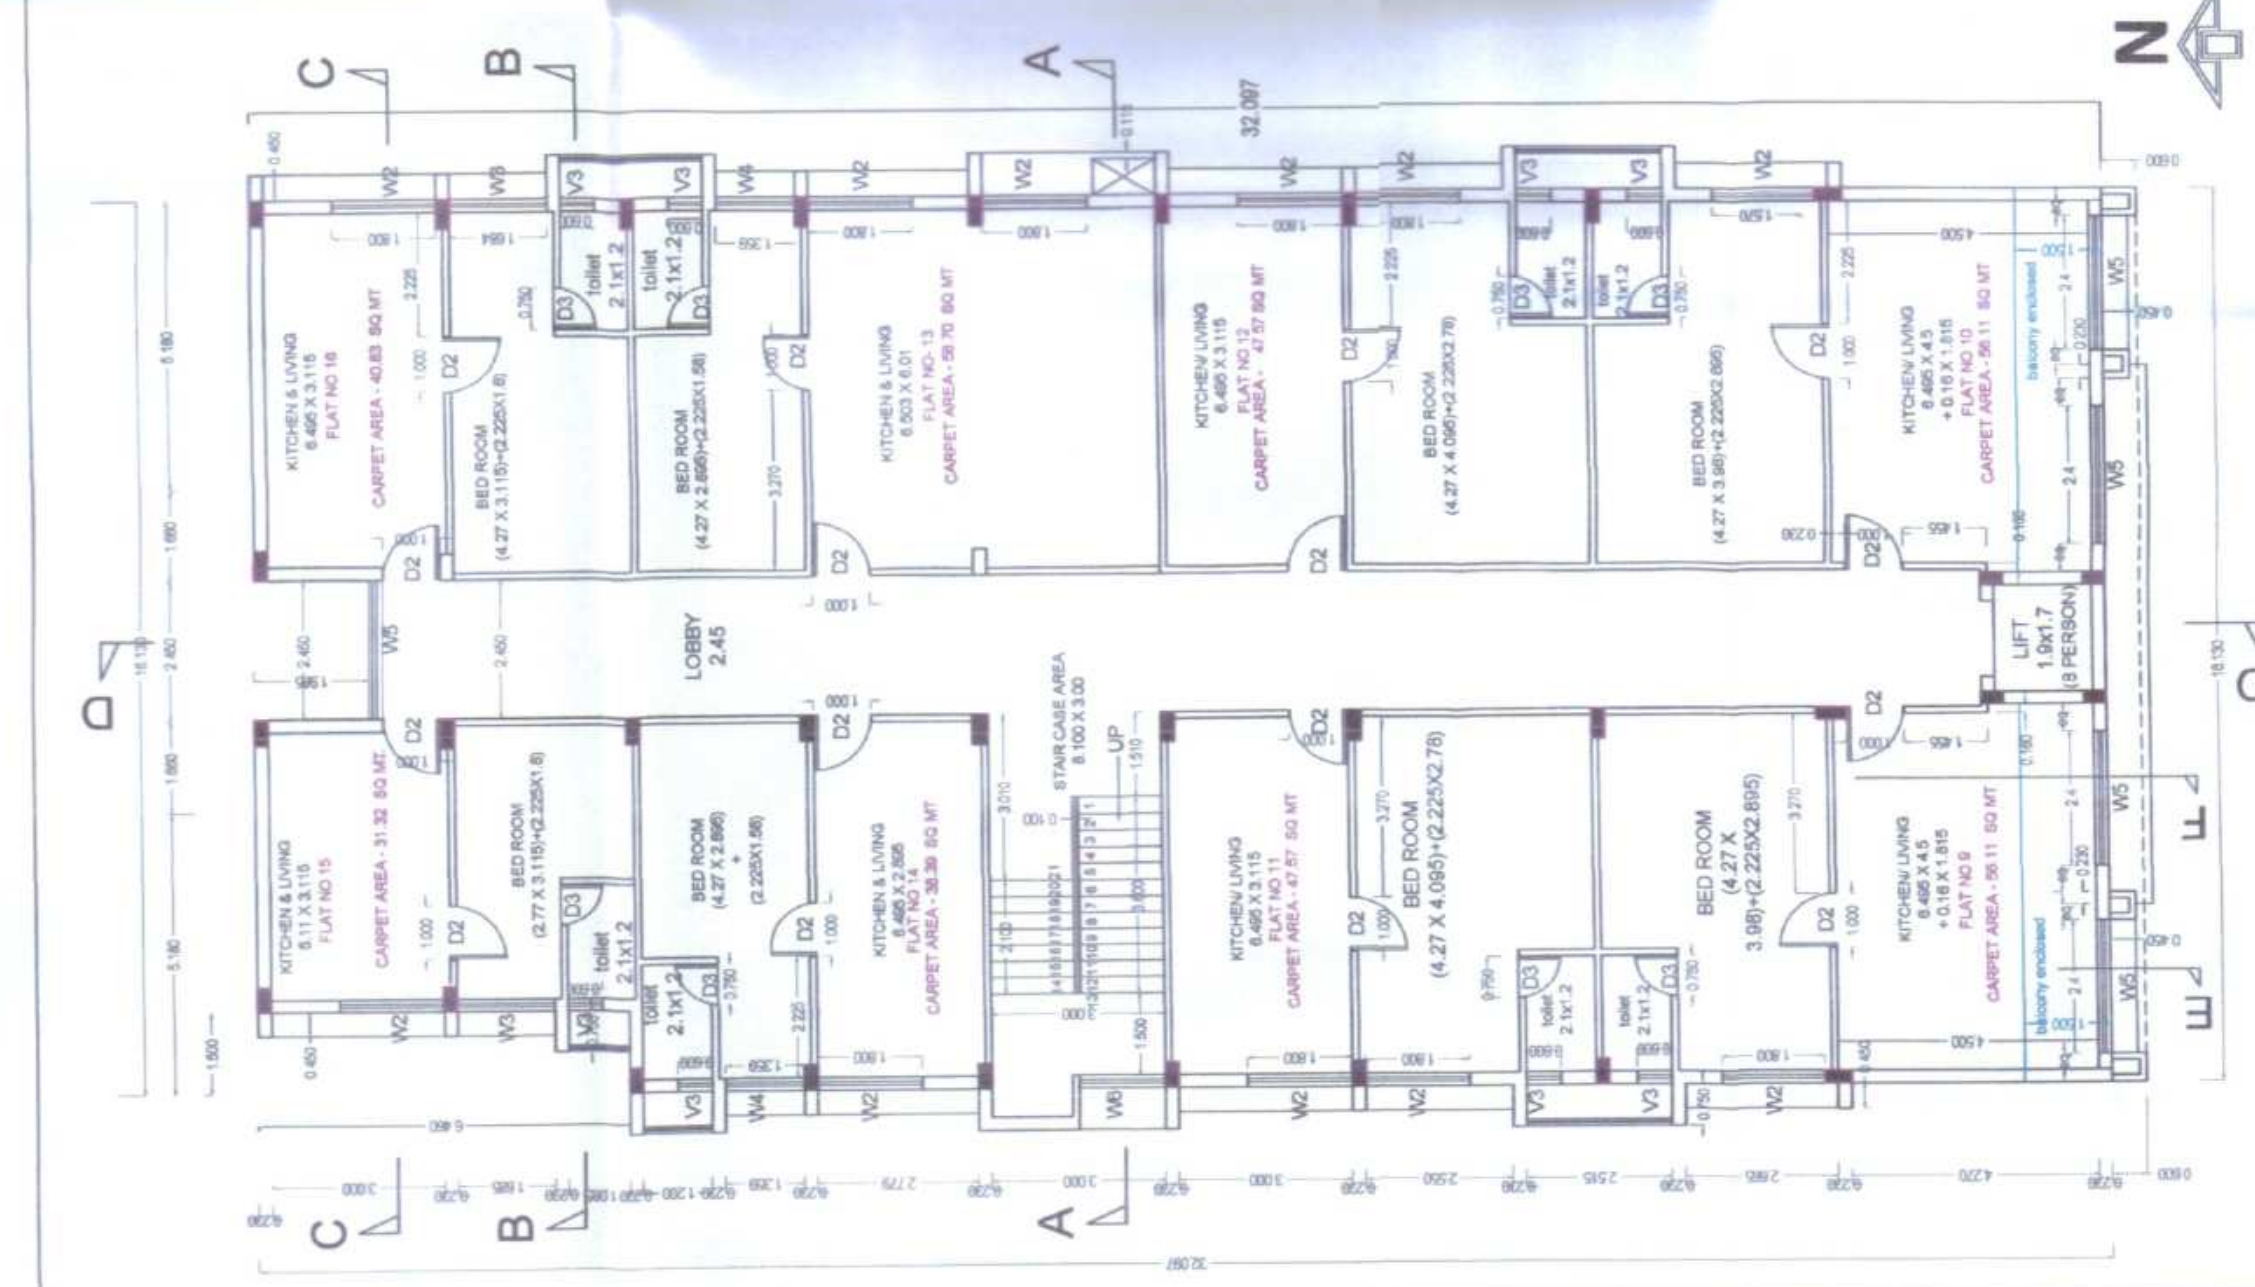


PROPOSED THIRD FLOOR PLAN OF RESIDENTIAL IN BUILDING NO.1
SCALE 1:100

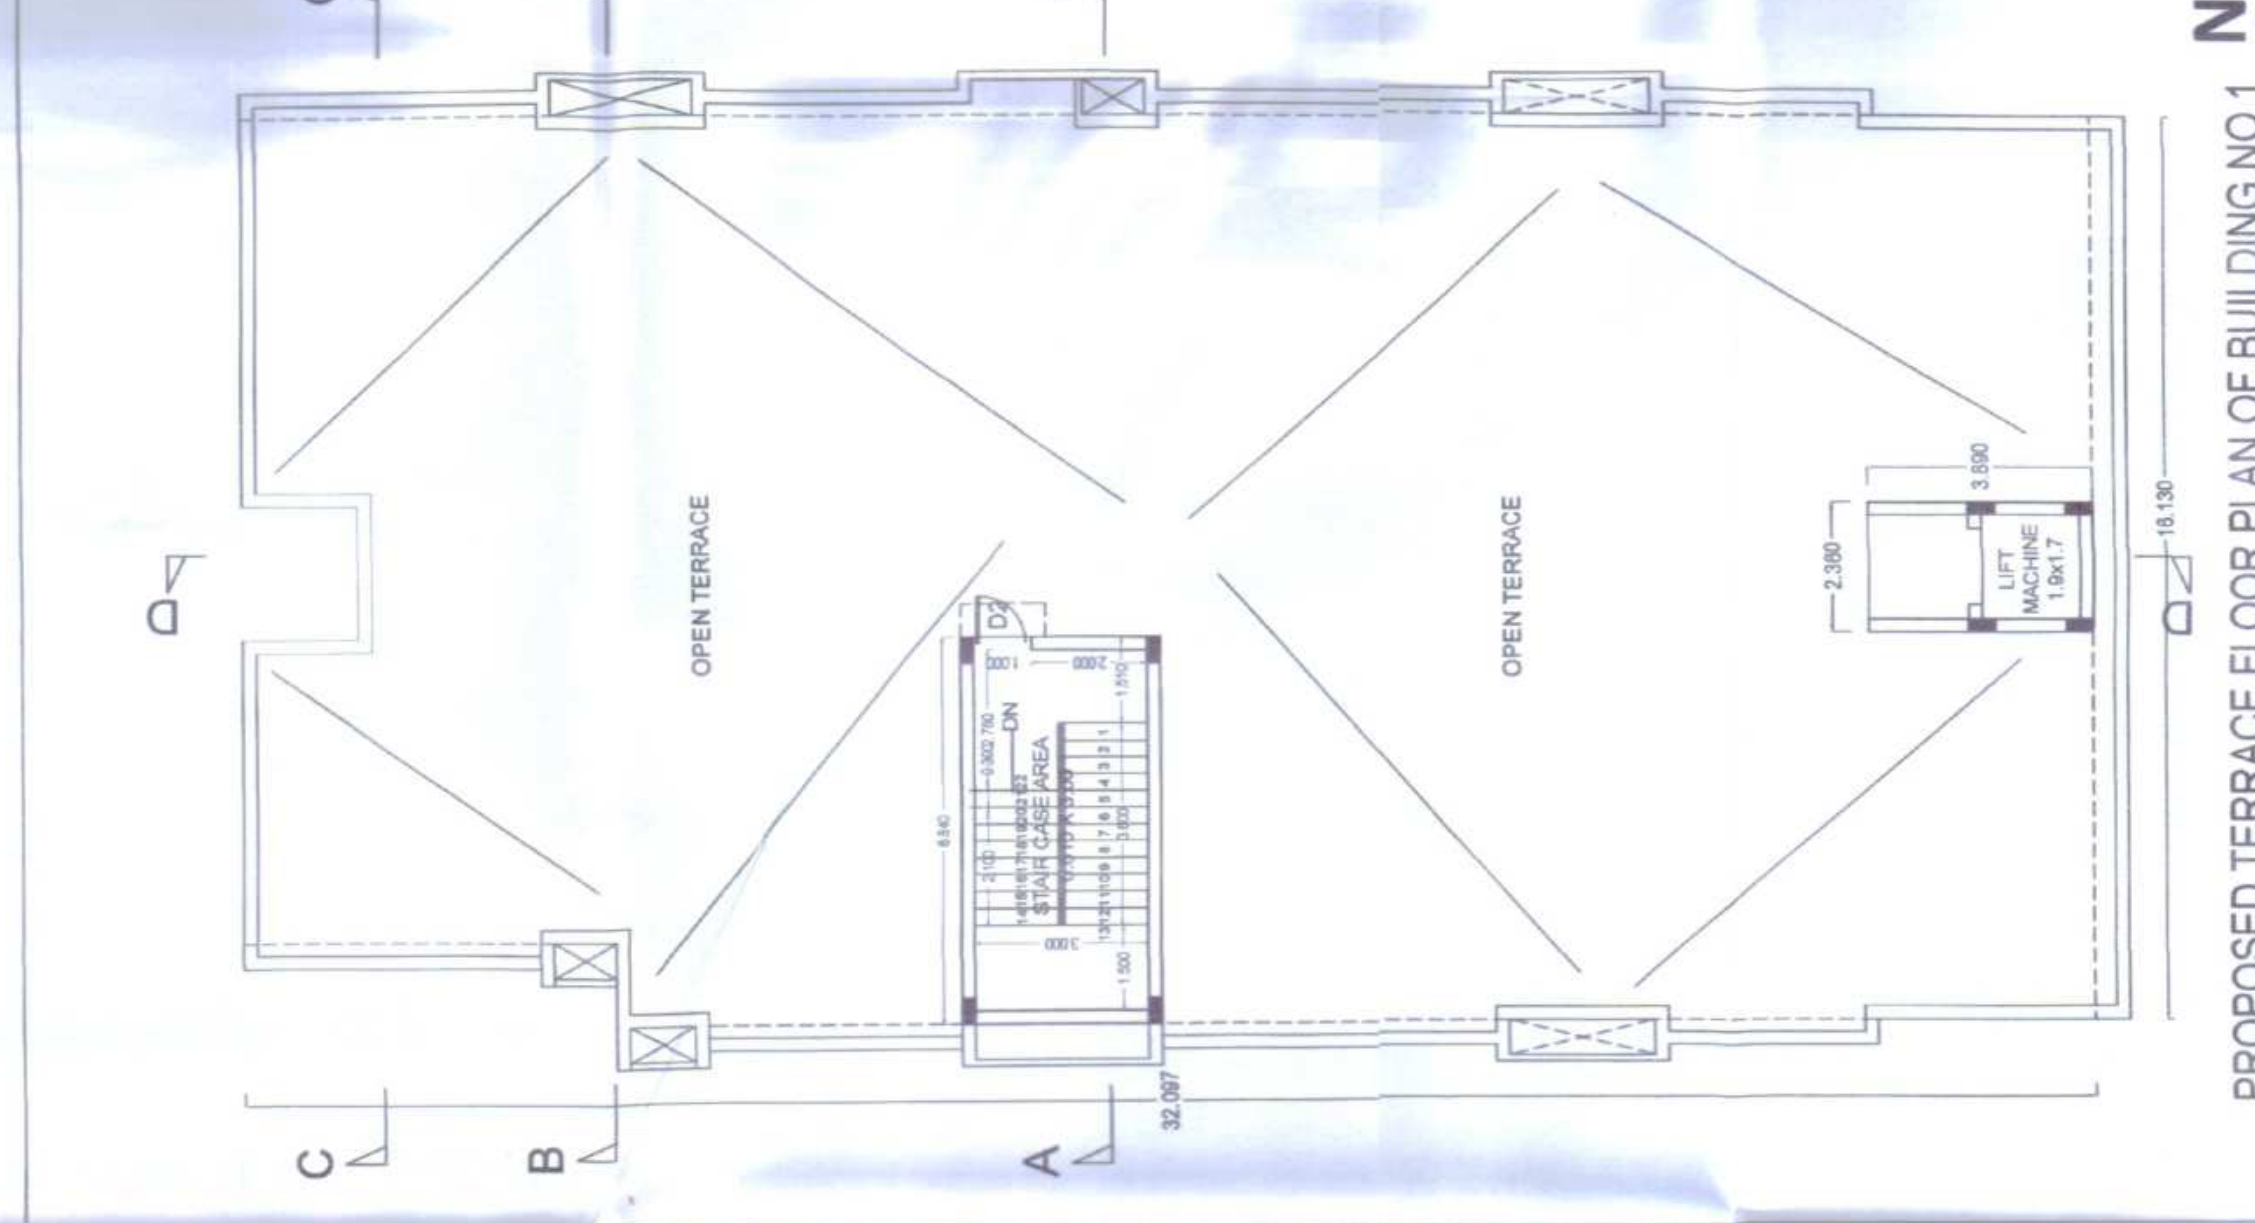


PROPOSED TERRACE FLOOR PLAN OF BUILDING NO.1
SCALE 1:100

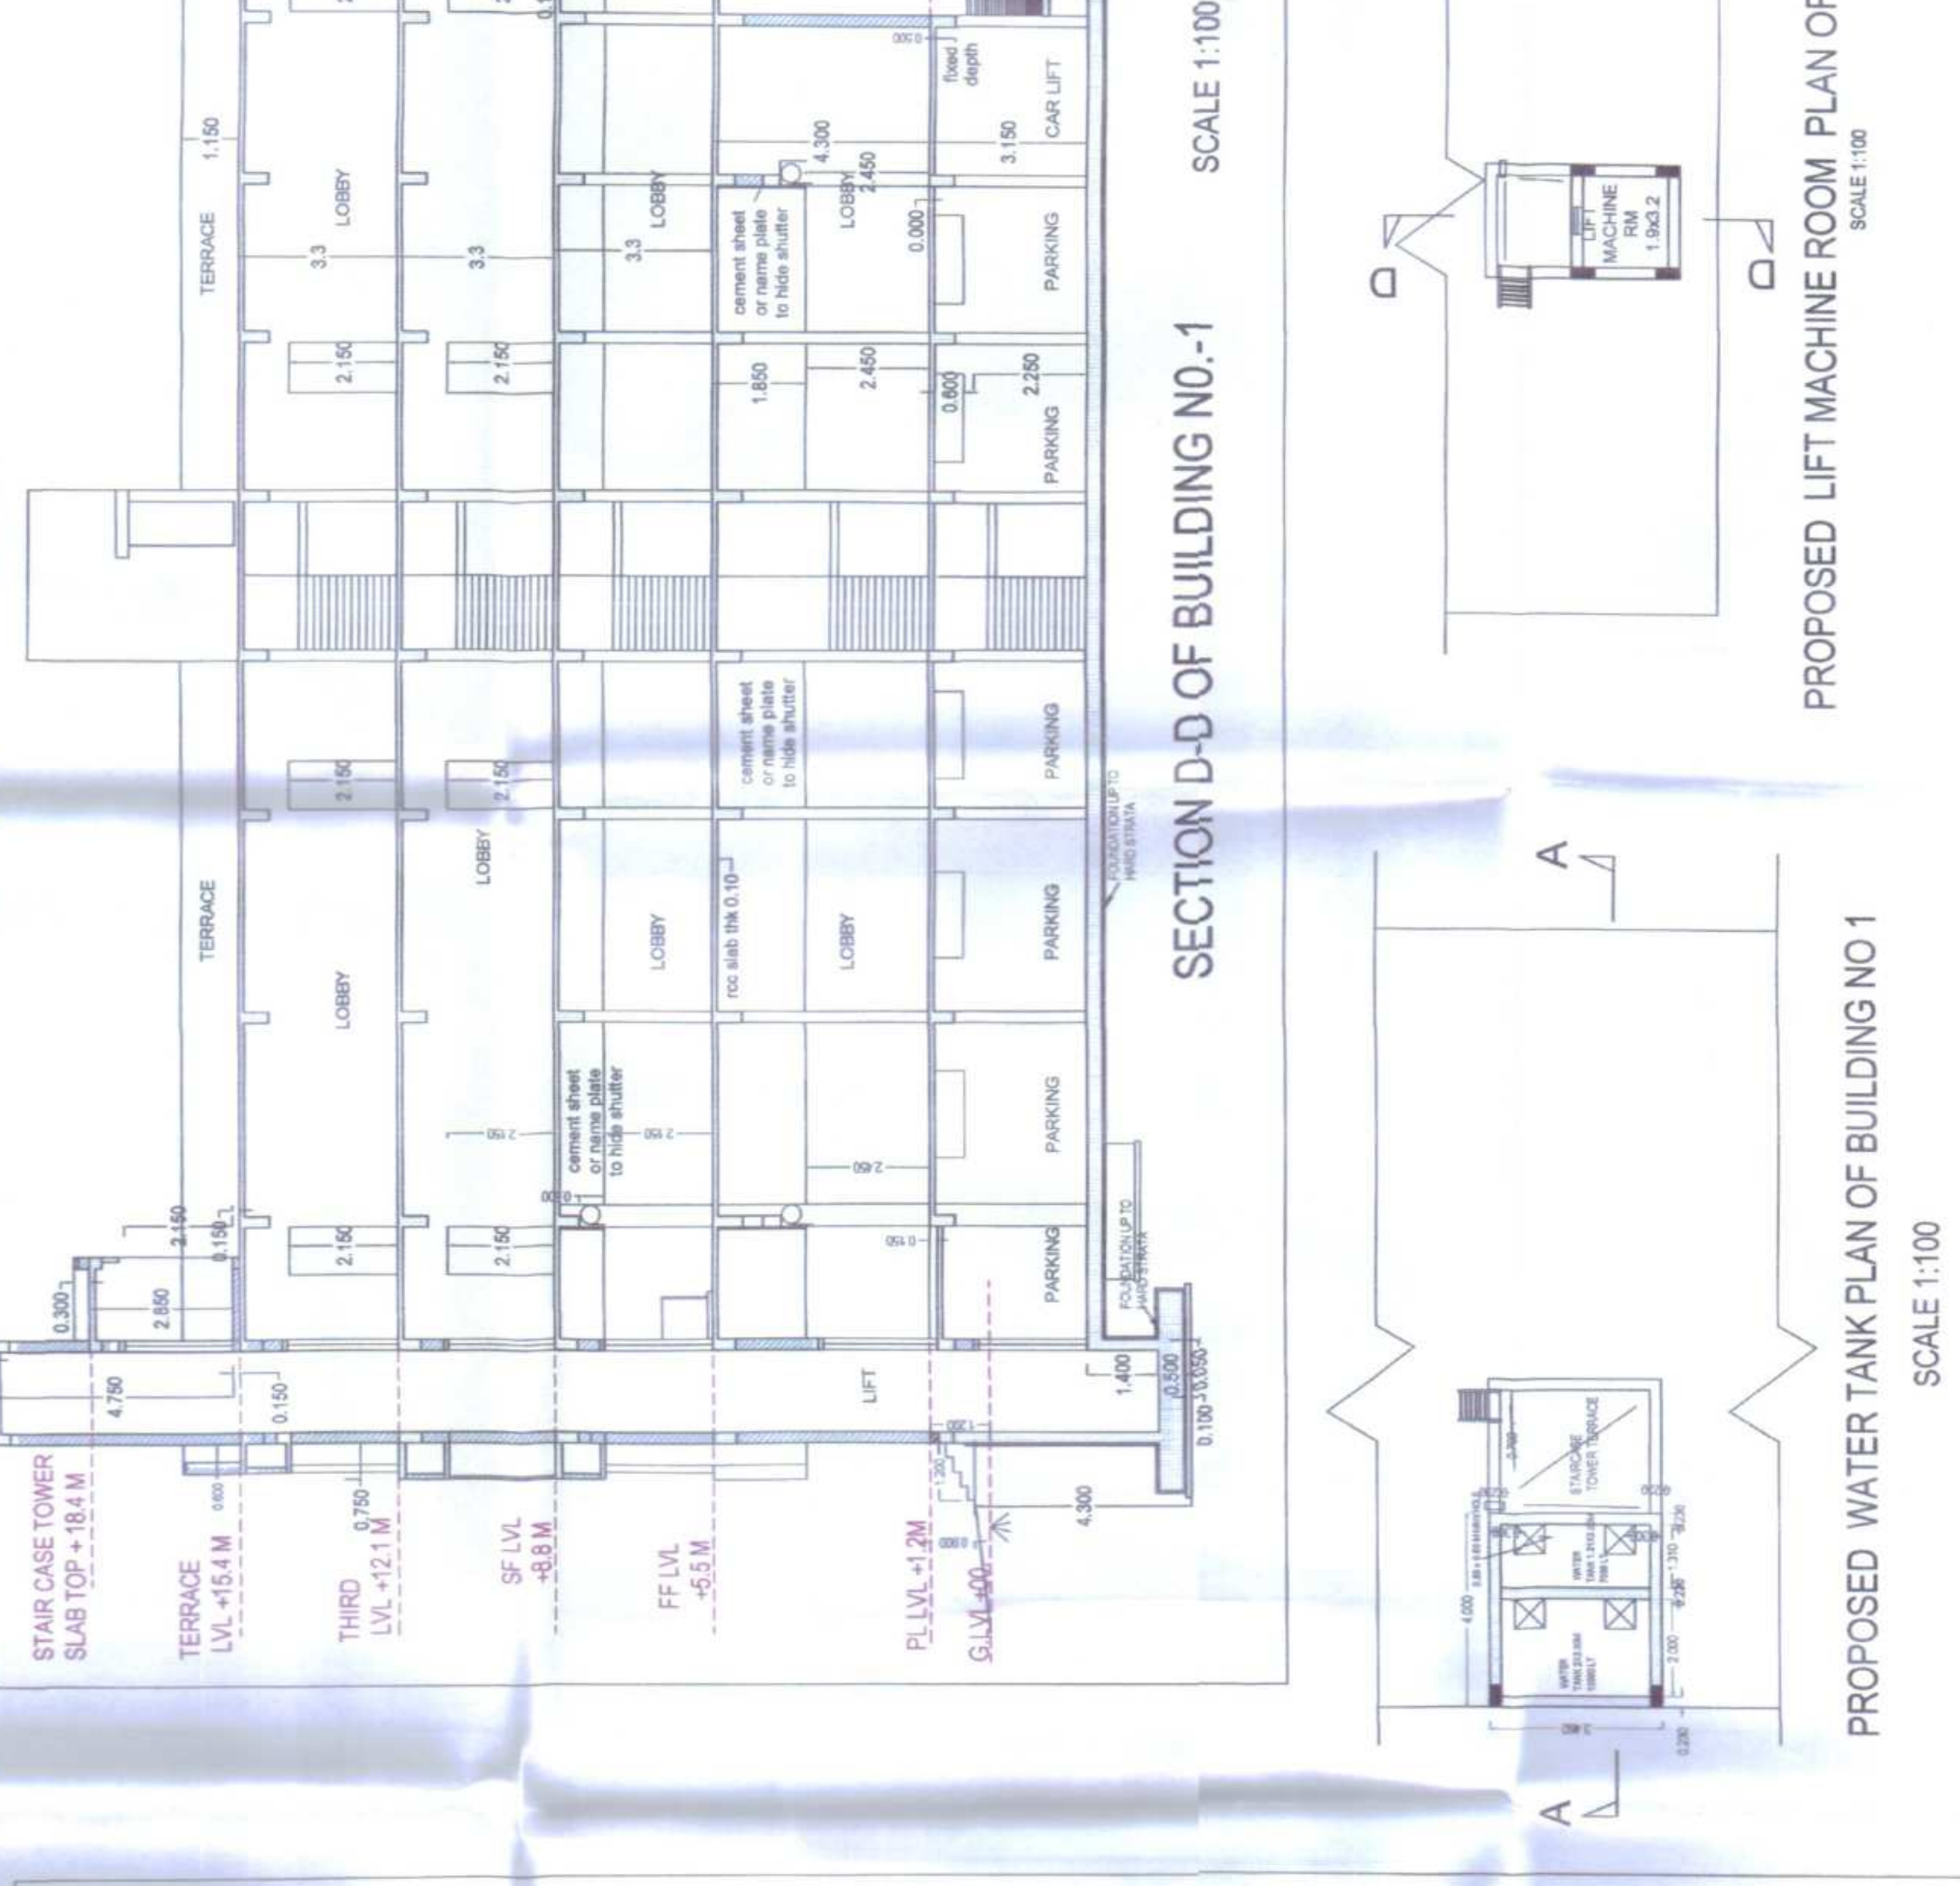


SECTION D-D OF BUILDING NO.1
SCALE 1:100

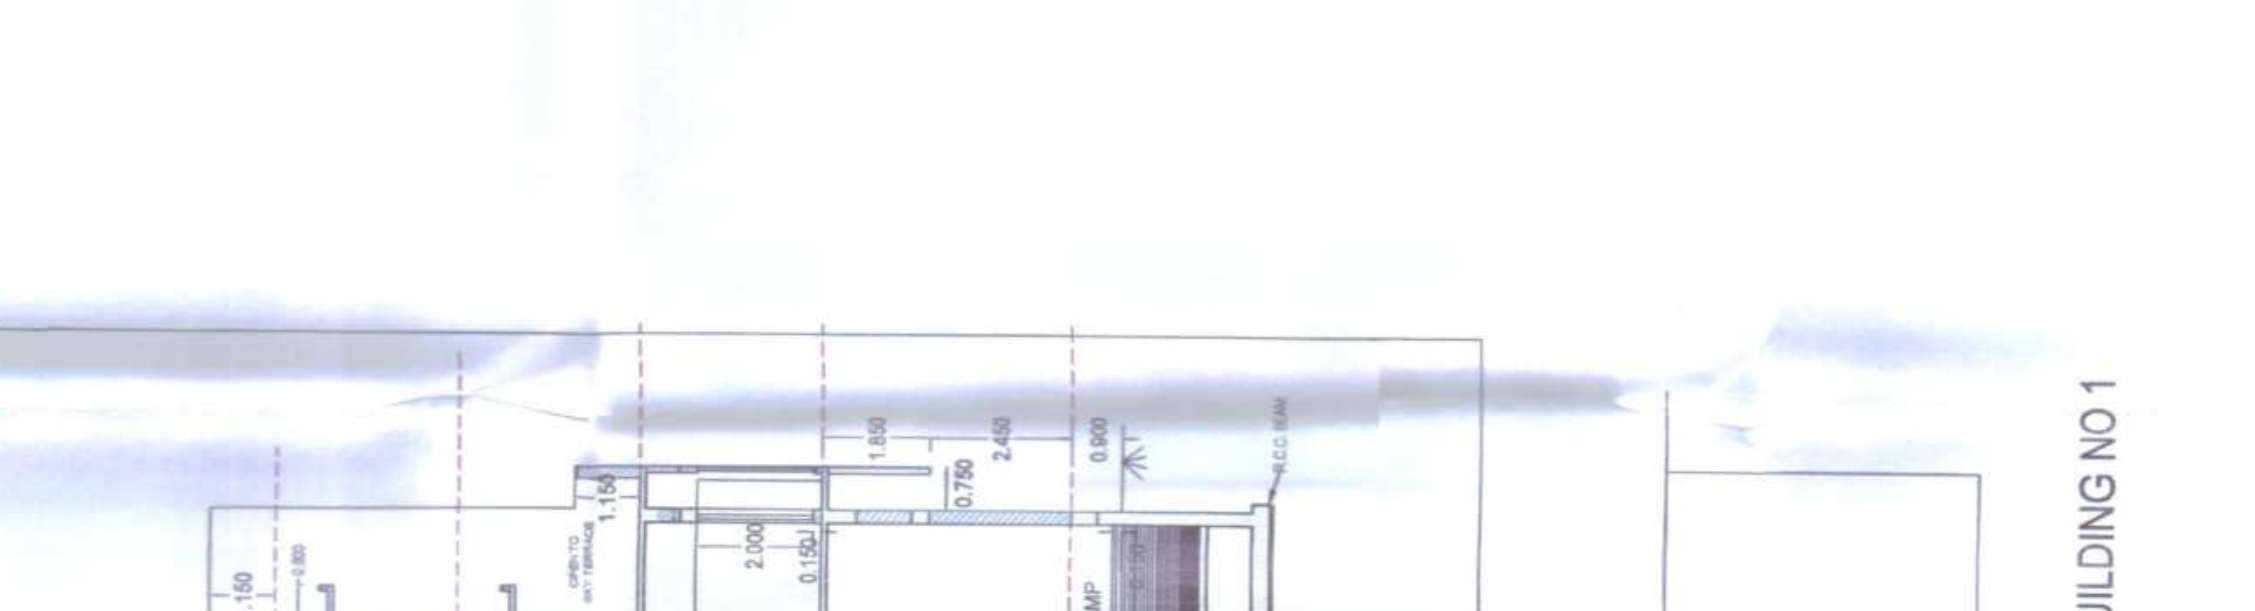

FLOOR KEY SECTION
SCALE 1:100

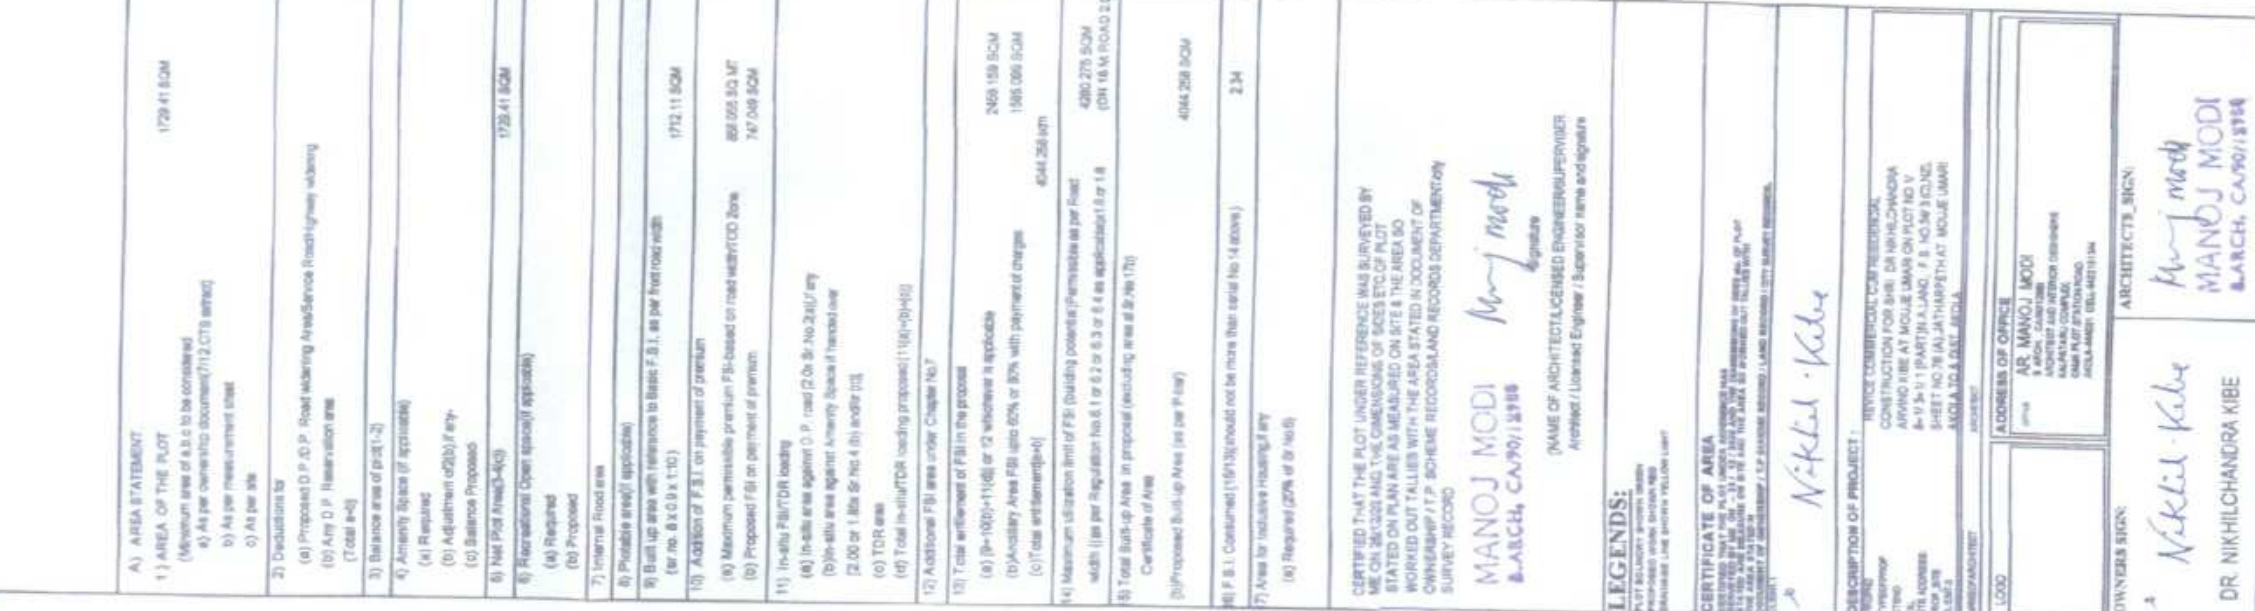

PROPOSED WATER TANK PLAN OF BUILDING NO.1
SCALE 1:100

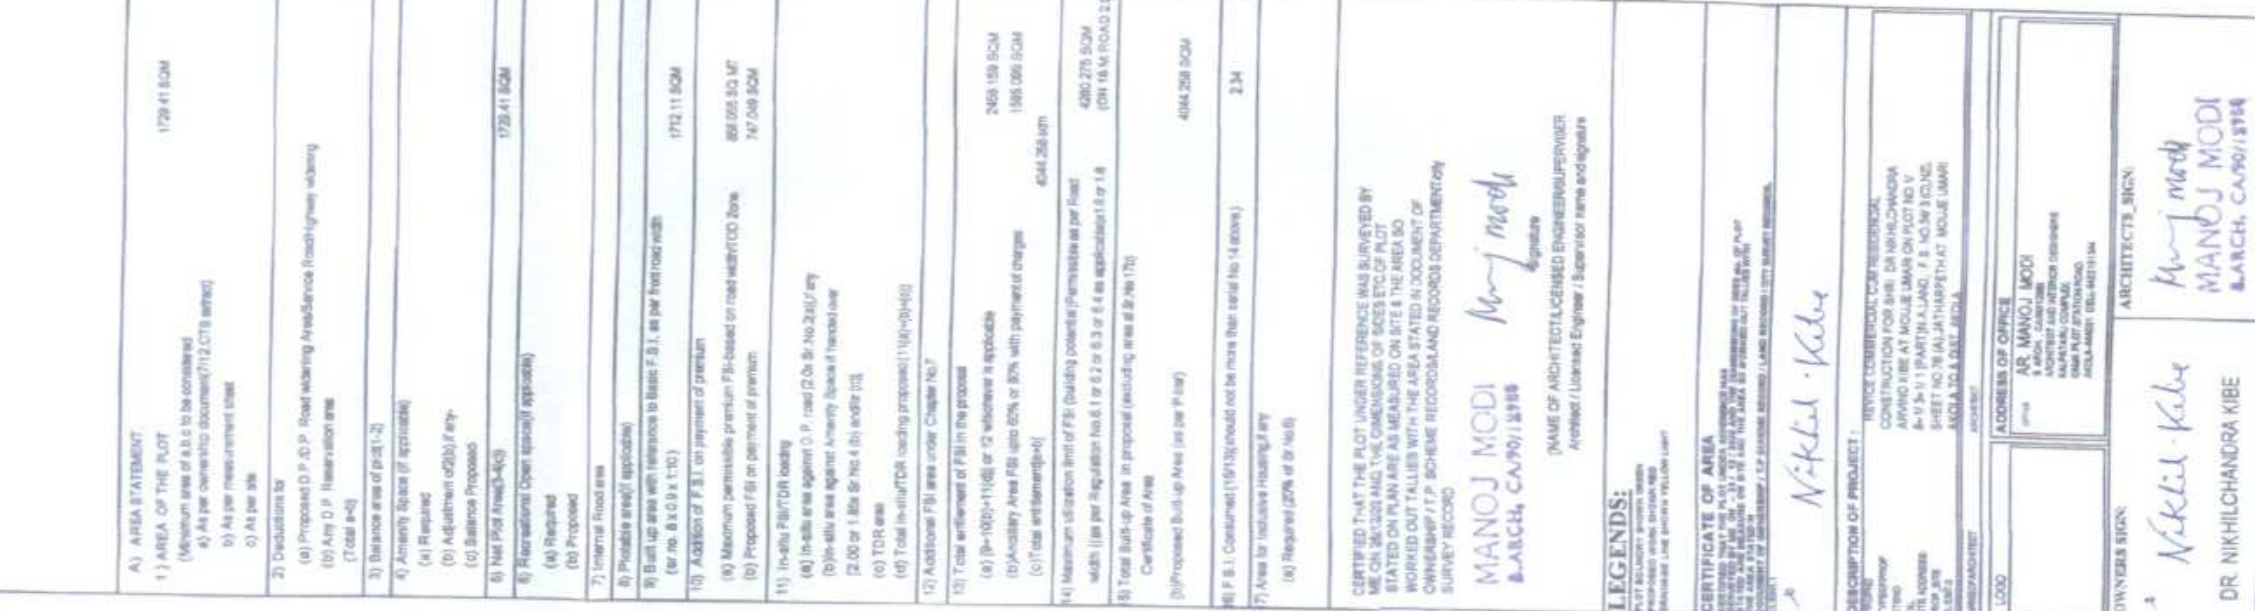

PROPOSED LIFT MACHINE ROOM PLAN OF BUILDING NO.1
SCALE 1:100

