

CONTOUR PLAN AND PROPOSED REVISED
LAY-OUT OF SHRI M.D. BHAGVAT, AKOLA
IN THE FIELD ON JATHAR-PETH UMRI-ROAD
R. SURVEY No. 55 OF UMRI - AKOLA
PART OF NAZUL PLOT No. 4. Sheet No. 64
AKOLA-TOWN.


SCALE : 1" = 40 ft



PLAT	Area	Area
1	15.00	6500
2	15.00	6120
3	15.00	5760
4	15.00	5400
5	15.00	5040
6	15.00	4680
7	15.00	4320
8	15.00	3960
9	15.00	3600
10	15.00	3240
11	15.00	2880
12	15.00	2520
13	15.00	2160
14	15.00	1800
15	15.00	1440
16	15.00	1080
17	15.00	720
18	15.00	360
19	15.00	0
20	15.00	0

PLAT	Area	Area
21	15.00	5855
22	15.00	5400
23	15.00	4950
24	15.00	4500
25	15.00	4050
26	15.00	3600
27	15.00	3150
28	15.00	2700
29	15.00	2250
30	15.00	1800
31	15.00	1350
32	15.00	900
33	15.00	450
34	15.00	0
35	15.00	0

NOTE: - The site plan shown
to Municipal Committee Akola, on
20-3-4-1960 for Shigama Prasad
Mukharji Road is shown in black
hatch lines and marked by
letters A B C D and E F D
Area given is 4340 sq ft
as found by Shri S. S.
Ponkshie Engineer, AKOLA.

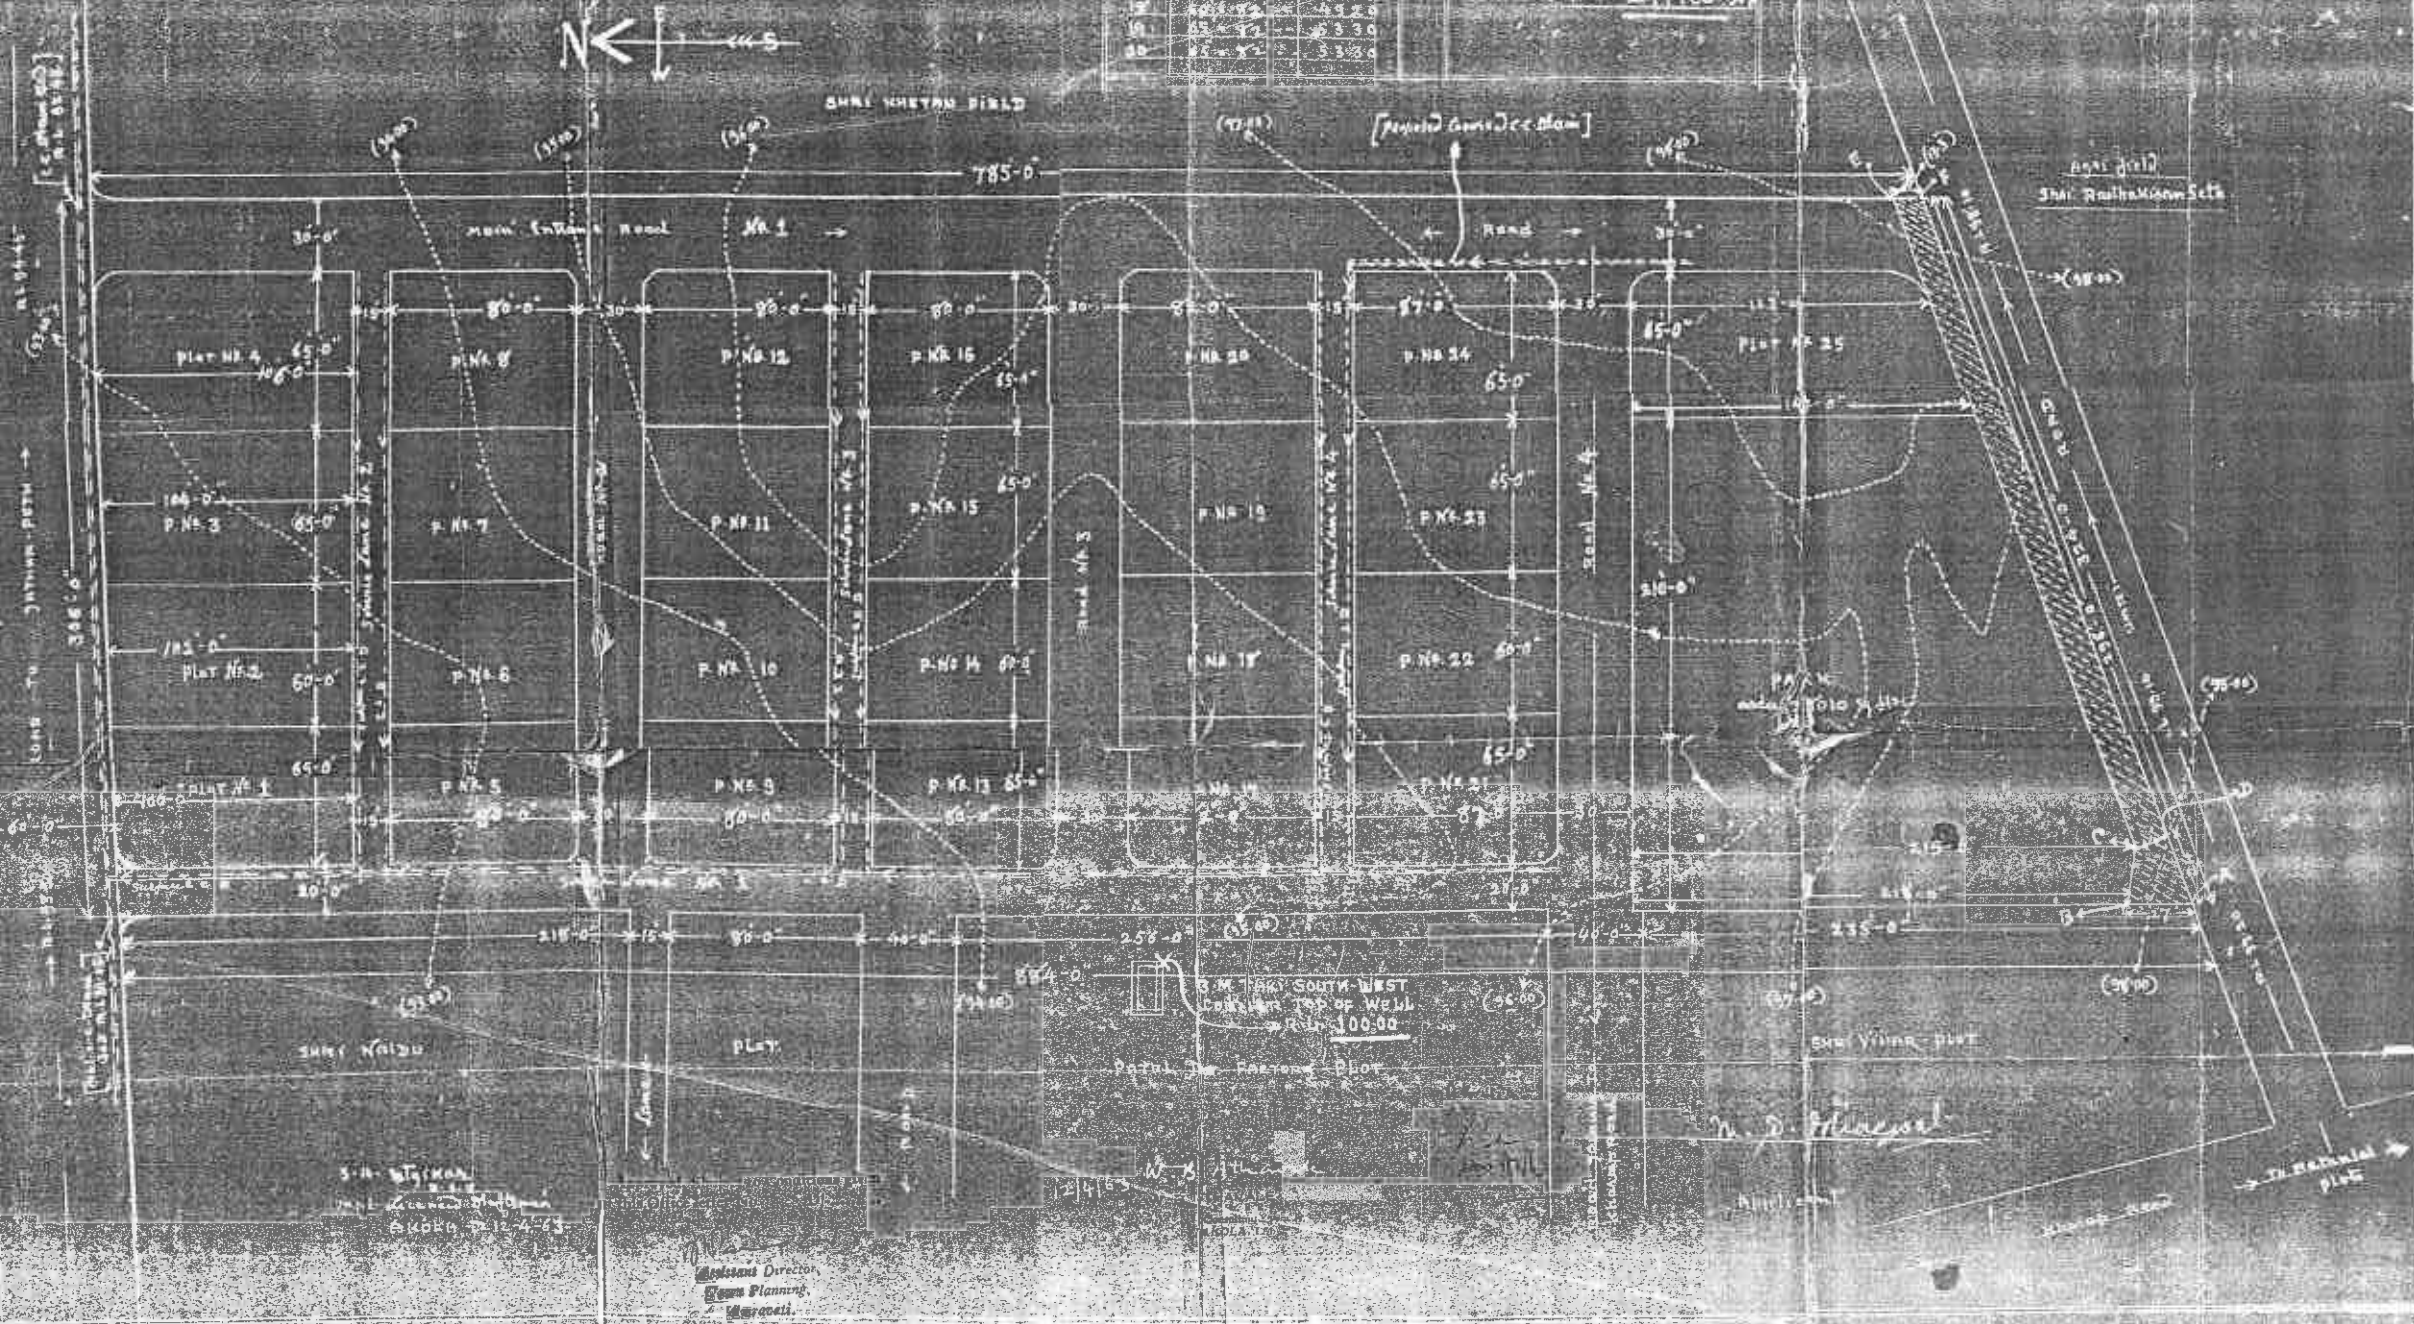

Engineers Direction
Survey Planning
Akola.