


PROPOSED RESIDENTIAL LAYOUT OF SURVEY NO-114 PART OF
VILLAGE RAHATGAON, TAH. # DIST. - AMRAVATI.

SITE PLAN

SCALE 1"=560'

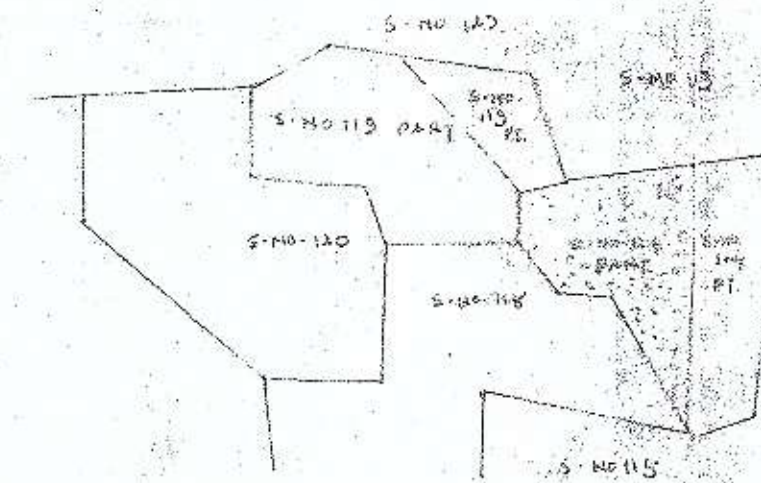


LAND UNDER LAYOUT.

AREA STATEMENT

PLOT NO.	NOS.	AREA	TOTAL AREA
1 TO 4, 6 TO 11	10	3250	32500
45, 46	2	3250	6500
5	1	3150	3150
12	1	3660	3660
13	1	4370	4370
14	1	4750	4750
15 TO 17, 23 TO 25	9	3000	27000
32 TO 34	3	3420	10260
35	1	3600	3600
36	1	3120	3120
37 TO 39	3	3800	11400
40	1	4450	4450
41	1	4300	4300
42	1	3240	3240
43	1	4225	4225
44	1	5200	5200
45, 39, 42 TO 44	5	3055	15275
40, 41	2	3185	6370
42	1	4615	4615
43, 38	1	4900	4900
		4940	4940
TOTAL AREA (6 AC. 27 GUN.)			2,30,763 SP
AREA UNDER WALLS (15 GUN)			10335
AREA UNDER LAYOUT (6 AC. 12 G)			274428
AREA UNDER PLOTS			155710
SHOPPING PLOT NO. 23			2850 4050
OPEN SPACE PLOT NO. 27, 23			27450
ROADS & LANES			73333
			88418



Recommended for approval as annexed
in ... R.S. ... Colour Subject to the
Conditions mentioned in this office letter
No. TPYA/Cons./Rahatgaon/1/205
dated 1/7/2020

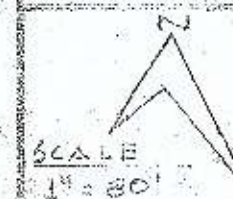

31/1/20
Assistant Director of
Town Planning, Amravati

महाराष्ट्र शासन, अमरावती

DRAWN BY

31/1/20

K.P. Gade

APPLICANT

R.E. NO. NAP/34/Rahatgaon 7/8/88

Approved & sanctioned
vide order dt 21/1/89

Sub
SUB-DIVISIONAL OFFICE
AMRAVATI



TRUE COPY

(S. J. RATHOD)
Joint Magistrate & Naib Tahasildar
Collector Office, Amravati
31 JUL 2020

1250 from
Main land - 10/1/20