

FORM OF STATEMENT 3

LOWER GROUND FLOOR					
Building No.	Plot No.	Plot Area (sq. m)	Area of Double H. Terrace (sq. m)	Area of Double H. Terrace (sq. m)	Area of Double H. Terrace (sq. m)
(1)	(2)	(3)	(4)	(5)	(6)
A	1st FL	L-1	28.17	---	---
	1st FL	L-2	20.64	---	---
		L-3	18.99	---	---
		L-4	19.67	---	---
		L-5	17.36	---	---
		L-6	17.27	---	---
		L-7	18.02	---	---
		L-8	17.32	---	---
		L-9	17.23	---	---
		L-10	17.14	---	---
		L-11	17.04	---	---
		L-12	16.85	---	---
		L-13	16.62	---	---
		L-14	16.53	---	---
		L-15	18.52	---	---
		L-16	17.71	---	---
		L-17	18.98	---	---
		L-18	22.88	---	---
TOTAL			337.14		

FORM OF STATEMENT 3

UPPER GROUND FLOOR					
Building No.	Plot No.	Plot Area (sq. m)	Area of Double H. Terrace (sq. m)	Area of Double H. Terrace (sq. m)	Area of Double H. Terrace (sq. m)
(1)	(2)	(3)	(4)	(5)	(6)
A	1st FL	U-1	28.17	---	---
	1st FL	U-2	20.64	---	---
		U-3	18.99	---	---
		U-4	19.67	---	---
		U-5	17.36	---	---
		U-6	17.27	---	---
		U-7	18.02	---	---
		U-8	17.32	---	---
		U-9	17.23	---	---
		U-10	17.14	---	---
		U-11	17.04	---	---
		U-12	16.85	---	---
		U-13	16.62	---	---
		U-14	16.53	---	---
		U-15	18.52	---	---
		U-16	17.71	---	---
		U-17	18.98	---	---
		U-18	22.88	---	---
		U-19	103.38	---	---
TOTAL			440.52		

FORM OF STATEMENT 3

FIRST FLOOR					
Building No.	Plot No.	Plot Area (sq. m)	Area of Double H. Terrace (sq. m)	Area of Double H. Terrace (sq. m)	Area of Double H. Terrace (sq. m)
(1)	(2)	(3)	(4)	(5)	(6)
A	1st FL	101	78.79	11.49	18.71
	1st FL	102	78.79	11.49	29.06
	1st FL	103	75.67	8.71	35.63
	1st FL	104	55.85	4.58	18.09
	1st FL	105	55.71	3.76	12.67
	1st FL	106	55.71	7.51	13.63
	1st FL	107	57.45	8.36	21.41
	1st FL	108	35.44	6.97	4.04
	1st FL	109	78.79	11.49	25.29
	1st FL	110	78.79	11.49	18.71
	CLUB HOUSE		41.80	N.A.	N.A.
	GYM ROOM		41.80	N.A.	N.A.
TOTAL			734.59		

FORM OF STATEMENT 3


TYPICAL SECOND, FOURTH, SIXTH EIGHTH FLOOR					
Building No.	Plot No.	Plot Area (sq. m)	Area of Double H. Terrace (sq. m)	Area of Double H. Terrace (sq. m)	Area of Double H. Terrace (sq. m)
(1)	(2)	(3)	(4)	(5)	(6)
	201, 401, 601, 801	78.79	11.49	N.A.	N.A.
	202, 402, 602, 802	78.79	11.49	5.30	5.30
	203, 403, 603, 803	75.67	8.71	5.30	4.92
	204, 404, 604, 804	55.85	4.58	4.92	4.92
	205, 405, 605, 805	55.71	3.76	4.92	4.92
	206, 406, 606, 806	55.71	7.51	N.A.	N.A.
	207, 407, 607, 807	55.71	7.51	4.92	4.92
	208, 408, 608, 808	55.71	3.76	5.45	5.45
	209, 409, 609, 809	35.44	6.44	N.A.	N.A.
	210, 410, 610, 810	78.79	11.49	5.30	5.30
	211, 411, 611, 811	78.79	11.49	N.A.	N.A.
	212, 412, 612, 812	78.79	11.49	N.A.	N.A.
TOTAL			762.41 SQ MT X 4 = 3049.64		

FORM OF STATEMENT 3

TYPICAL THIRD FIFTH SEVENTH NINTH FLOOR					
Building No.	Plot No.	Plot Area (sq. m)	Area of Double H. Terrace (sq. m)	Area of Double H. Terrace (sq. m)	Area of Double H. Terrace (sq. m)
(1)	(2)	(3)	(4)	(5)	(6)
	301, 501, 701, 901	78.79	11.49	N.A.	N.A.
	302, 502, 702, 902	78.79	11.49	5.30	5.30
	303, 503, 703, 903	75.67	8.71	5.30	4.92
	304, 504, 704, 904	55.85	4.58	4.92	4.92
	305, 505, 705, 905	55.71	3.76	4.92	4.92
	306, 506, 706, 906	55.71	7.51	N.A.	N.A.
	307, 507, 707, 907	55.71	7.51	4.92	4.92
	308, 508, 708, 908	55.71	3.76	5.45	5.45
	309, 509, 709, 909	35.44	6.44	N.A.	N.A.
	310, 510, 710, 910	78.79	11.49	5.30	5.30
	311, 511, 711, 911	78.79	11.49	N.A.	N.A.
	312, 512, 712, 912	78.79	11.49	N.A.	N.A.
TOTAL			762.41 SQ MT X 4 = 3049.64		


STAMP OF APPROVAL

2

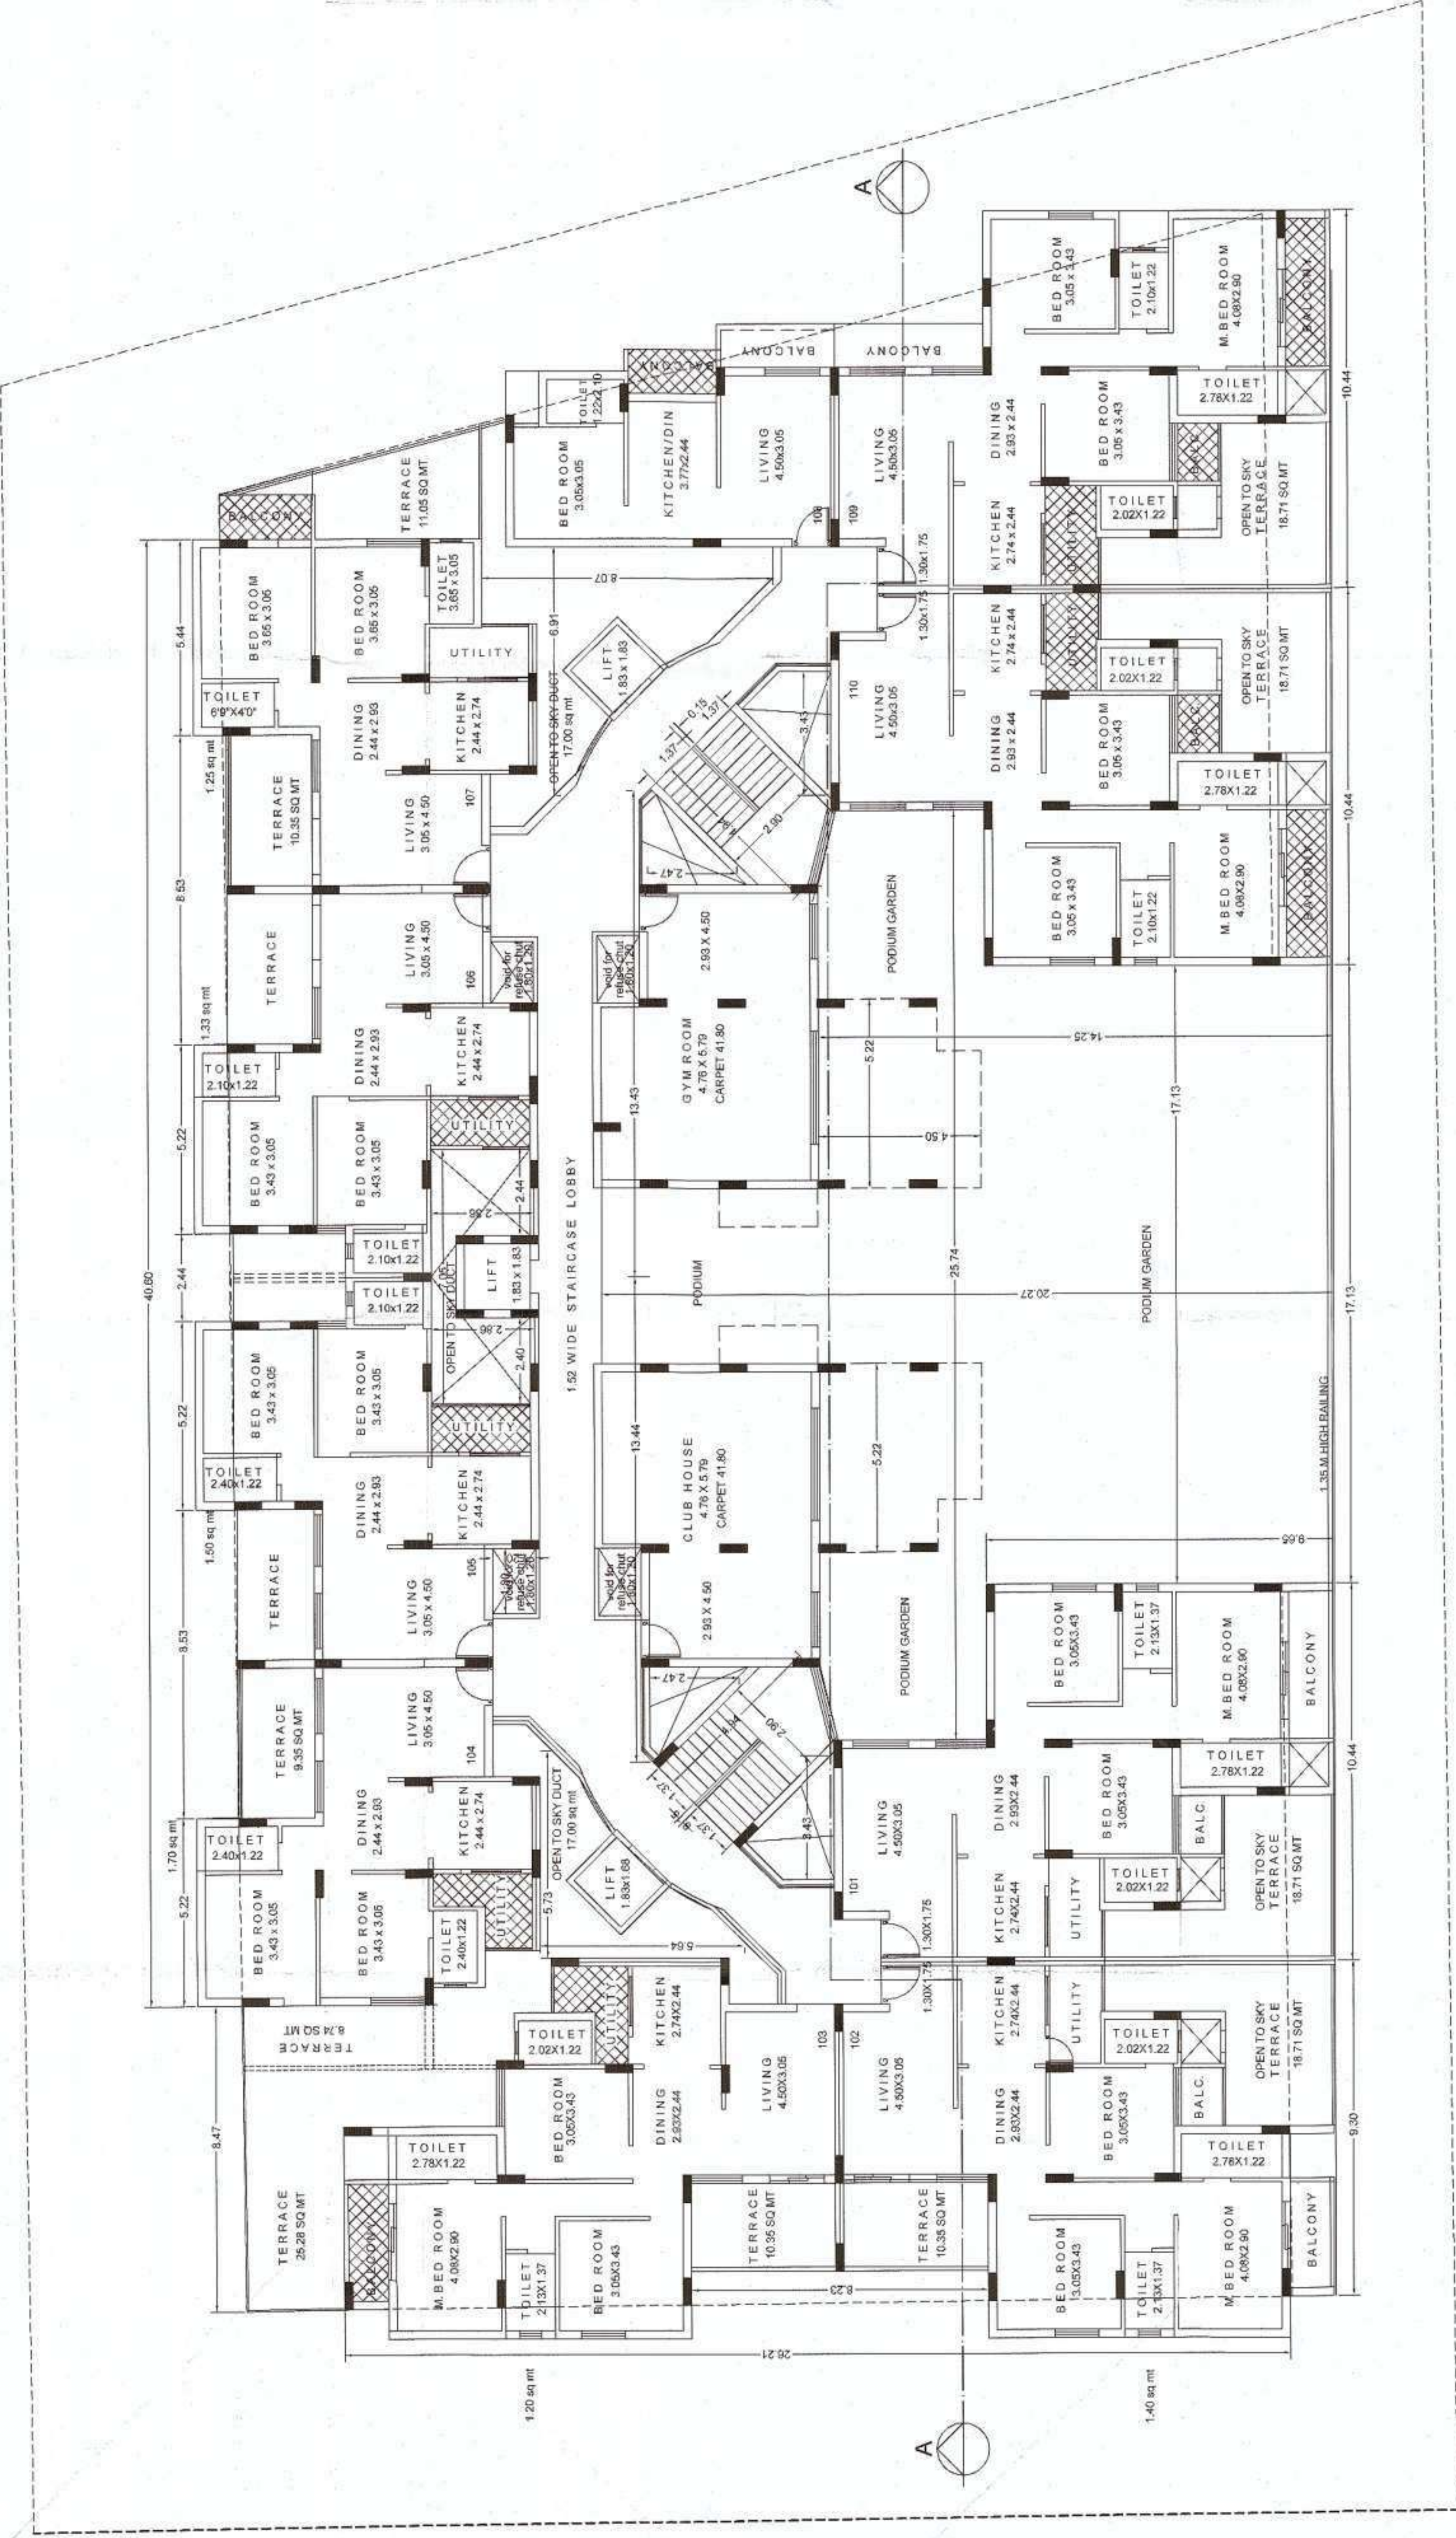

FIRST FLOOR PLAN

SCALE 1:100

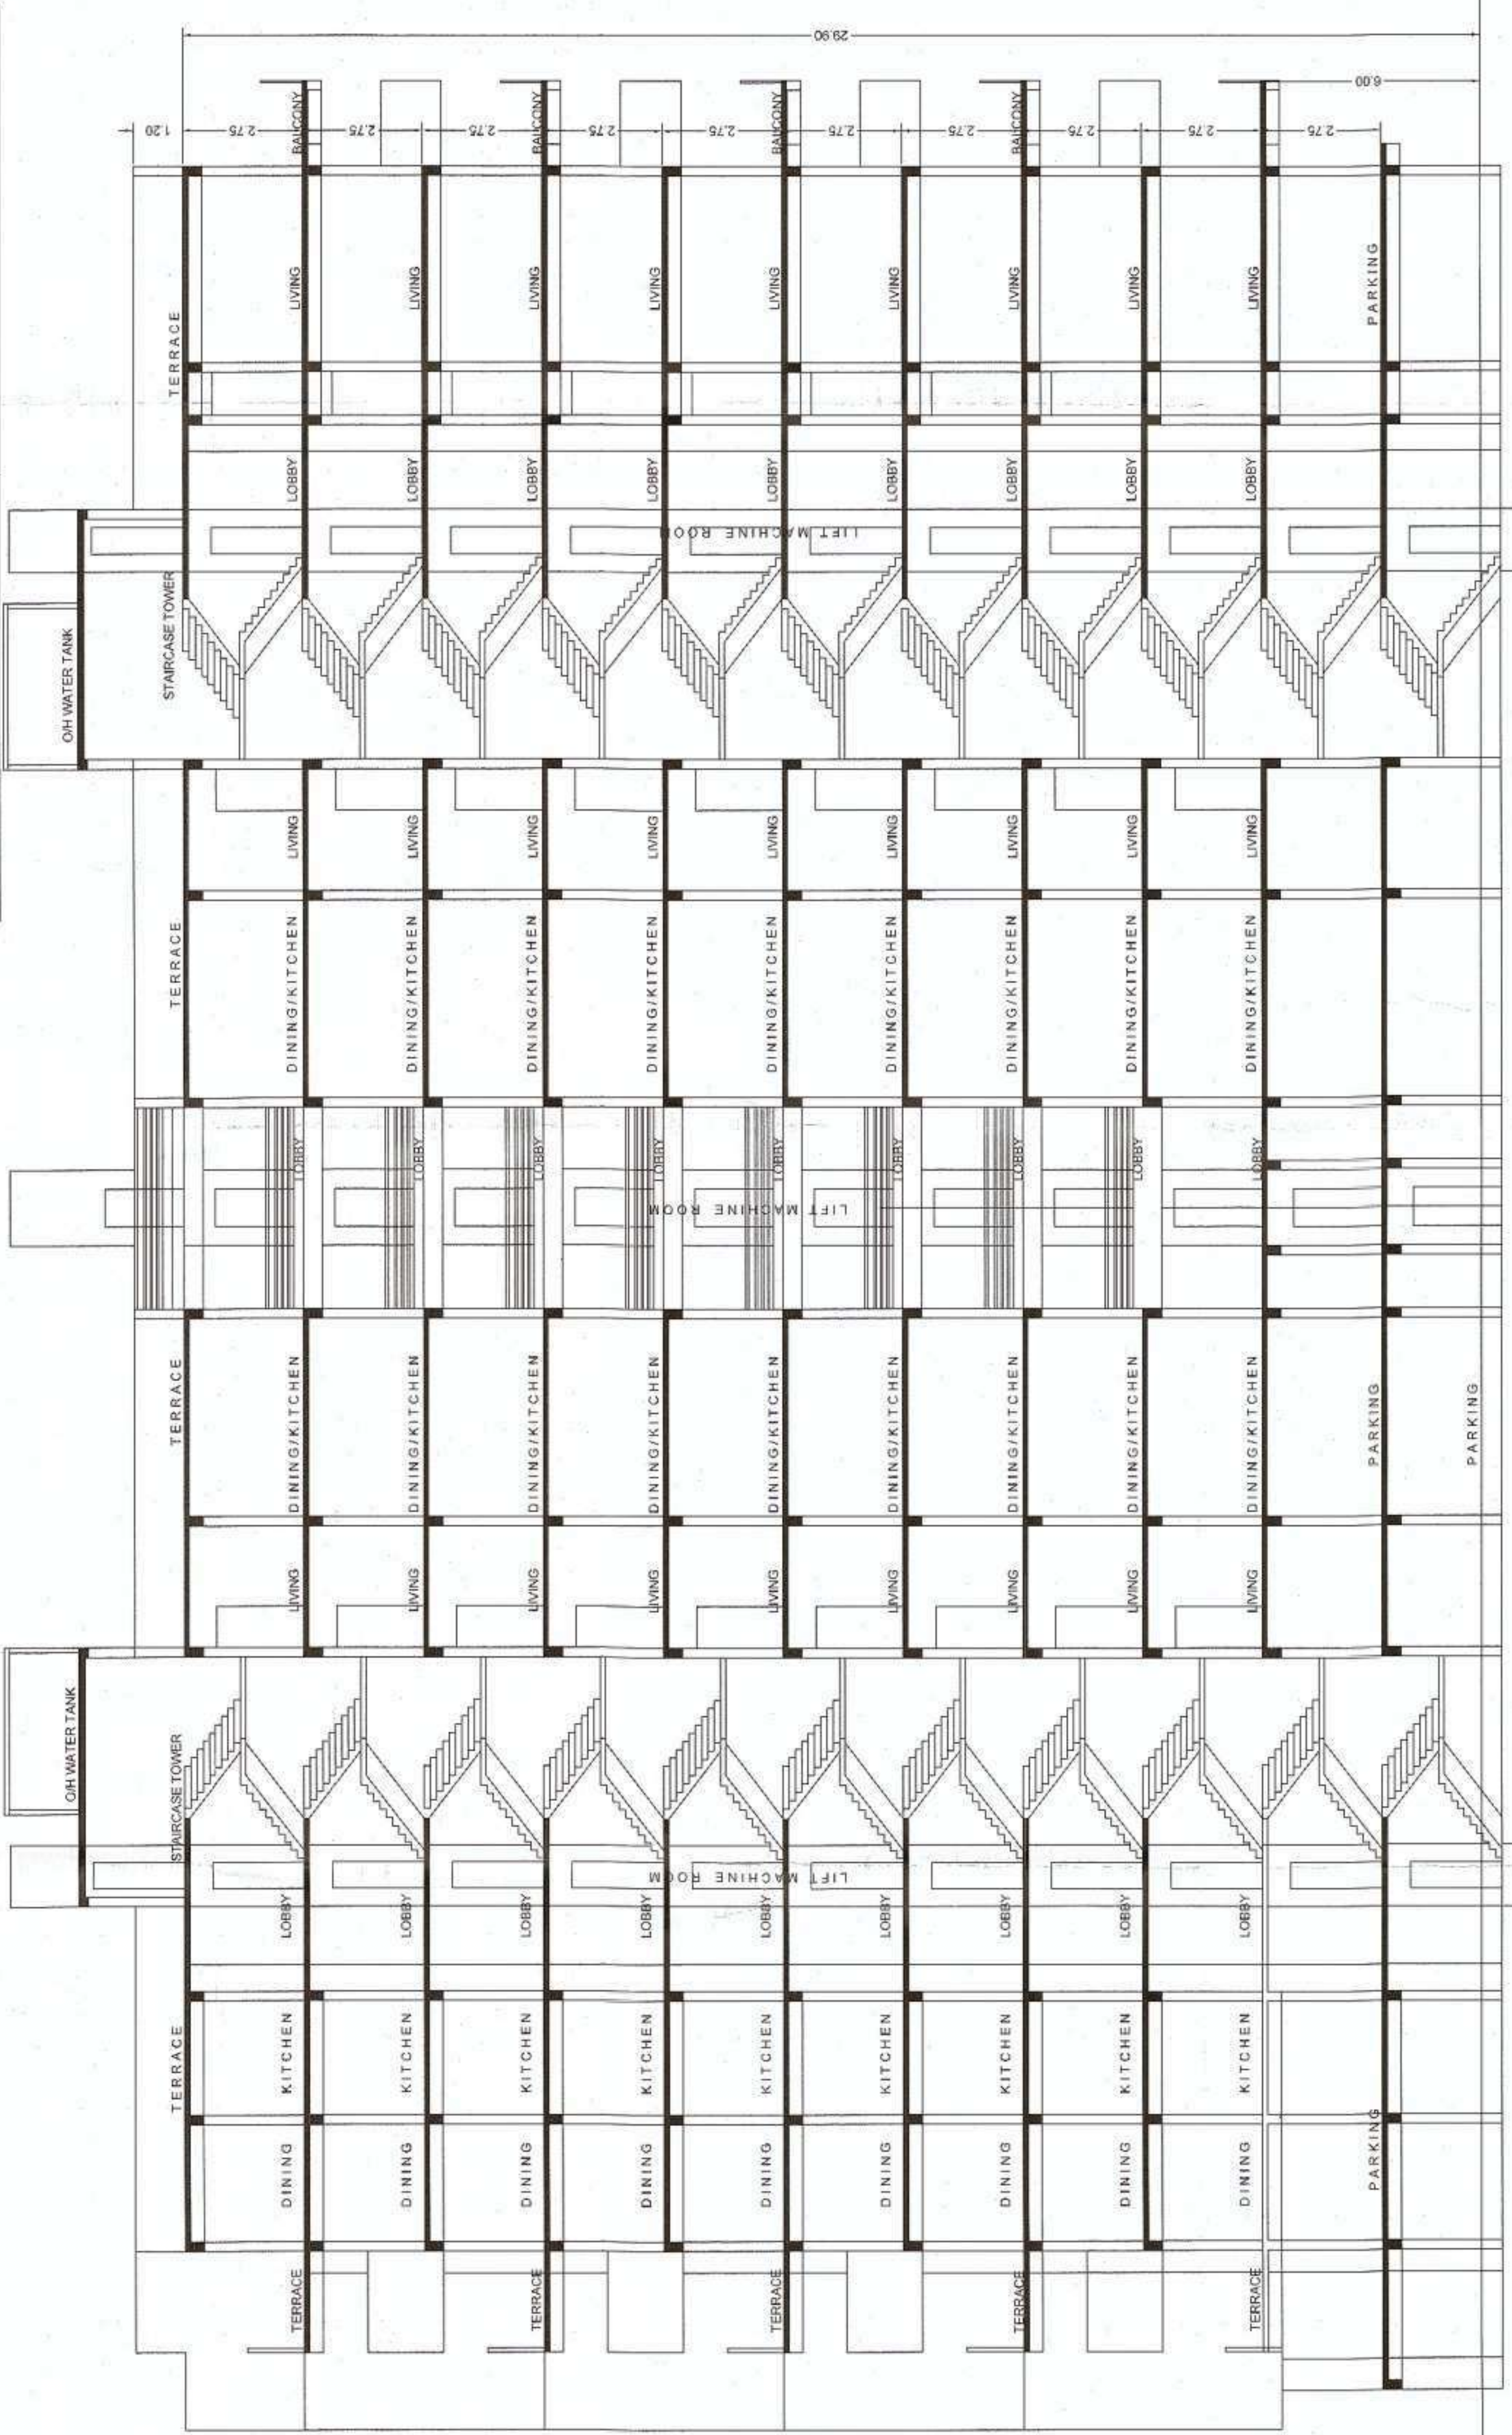

SECTION

SCALE 1:100