

Appendix 1: Area Calculations				
1. Area of site (Maximum area of 8.5 to be considered area of development) (C12 extract)	sqm	9600		
2. Area of site of development (C12 extract)	sqm	9600		
3. (a) per sq. m of City Survey measurement	sqm	9600		
4. (b) per sq. m of City Survey measurement	sqm	9600		
5. (c) per sq. m of City Survey measurement	sqm	9600		
6. (d) per sq. m of City Survey measurement	sqm	9600		
7. (e) per sq. m of City Survey measurement	sqm	9600		
8. (f) per sq. m of City Survey measurement	sqm	9600		
9. (g) per sq. m of City Survey measurement	sqm	9600		
10. (h) per sq. m of City Survey measurement	sqm	9600		
11. (i) per sq. m of City Survey measurement	sqm	9600		
12. (j) per sq. m of City Survey measurement	sqm	9600		
13. (k) per sq. m of City Survey measurement	sqm	9600		
14. (l) per sq. m of City Survey measurement	sqm	9600		
15. (m) per sq. m of City Survey measurement	sqm	9600		
16. (n) per sq. m of City Survey measurement	sqm	9600		
17. (o) per sq. m of City Survey measurement	sqm	9600		
18. (p) per sq. m of City Survey measurement	sqm	9600		
19. (q) per sq. m of City Survey measurement	sqm	9600		
20. (r) per sq. m of City Survey measurement	sqm	9600		
21. (s) per sq. m of City Survey measurement	sqm	9600		
22. (t) per sq. m of City Survey measurement	sqm	9600		
23. (u) per sq. m of City Survey measurement	sqm	9600		
24. (v) per sq. m of City Survey measurement	sqm	9600		
25. (w) per sq. m of City Survey measurement	sqm	9600		
26. (x) per sq. m of City Survey measurement	sqm	9600		
27. (y) per sq. m of City Survey measurement	sqm	9600		
28. (z) per sq. m of City Survey measurement	sqm	9600		
257. (iu) per sq. m of City Survey measurement	sqm	9600		
258. (iv) per sq. m of City Survey measurement	sqm	9600		
259. (iw) per sq. m of City Survey measurement	sqm	9600		
260. (ix) per sq. m of City Survey measurement				

It is a subdivision (see 192, 296, 1201 or 1491) then increased open space is required. (A) 10 % Subject to minimum 200 sqm	0.00
Proposed _____ (B) Exemption to leave open space subject to existing sales ESR of 75 %. (C) Exemption to leave open space subject to payment of 10 % land value of land at 17/ as per annual statement of rate.	0.40
Certificate of Area: Certified that the plot under reference was surveyed by me on _____ and the area of the plot is _____ sqm. The plot is situated in _____ and the area is measured in _____ and the area is without any claim by the area situated in _____ of _____ T.P. Some time _____ and _____ of _____. Recorded and Recount Department Survey records. Signature _____	

Owner's Declaration: I/we understand hereby confirm that I/we would abide by plans approved by Authority / Collector. I/We would execute the structure as per approved plans. Also I/we would execute the work under supervision of proper technical person so as to ensure the quality and safety at the work site.

DESCRIPTION OF PROJECT :
Owner (s) name and signature


Architect/ Licensed Engineer/ Supervisor name and signature
Job No. SITE ADDRESS :
Survey No.-171172/Block No.-158 RD-16018 Mouja-Haripur, Aurangabad

Name Of Engineer : SURENDR SURESHRAO CHIKTE	
LOGO	ADDRESS OF OFFICE
	OFFICE - AT BOPAT NERURJI, WALUR TALUKA, CHITRADRUGA

OWNERS SIGN- Signature valid  Date: _____ Name: _____	TECHNICAL PERSON SIGN Signature valid  Date: _____ Name: _____
---	--

SCALE = 1:100	Date: 03/10/23
JOB NO = 5TRRP5-2-54626	CHECK BY ~
SUBMISSION DRAWING	

Owner details		
Owner Name	Postal Address	Contact Number
Dipak Ramesh Lal Godwani	Krishna 65, Rajapeth Amravati Ma hara street-444606	9325777790
Arijun Manoj Bhende	Near Khaparde bagicha Amravati, 444601	8990026209

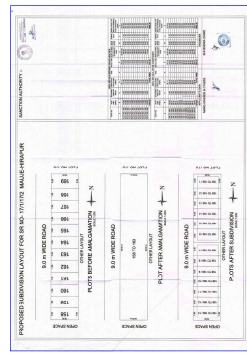



Project Details	
Bulking Type - Building Development	
Zone Type - Residential Zone - (R1)	
Location - Non-Congested	
Ward No -	
Plot No. - 158 To 169/8	
City No./Survey No. - 04/20	
Sheet No. - 1	
Zone Number -	Anaravali
Ward Name -	Hispur
Pro rata Value :	1.30

LEGENDS:
PLOT BOUNDARY SHOWN WHITE
PROPOSED WORK SHOWN RED
DRAINAGE LINE SHOWN YELLOW/LIGHT
WATER LINE SHOWN BLUE DOTTED
ENCLOSED BAL SHOWN BROWN
TERRACE SHOWN DARK YELLOW
OPEN BAL SHOWN BROWN
EXISTING SHOWN BLUE HATCHED

BUILT UP AREA CALCULATION FOR GROUND FLOOR, Goldsmith House (05 A8)			
AREA NAME	LENGTH	WIDTH	Area (Sq.m)
BLOCK	11.50	6.00	69.00
BLOCK AREA TOTAL			=69.00Sq.m
TOTAL Deduction			=0.000Sq.m
Net Built Up Area			=69.00 Sq.m


BUILT-UP AREA CALCULATION GROUND FLOOR Gokulam House 08 A8

BUILT UP AREA CALCULATION FOR FIRST FLOOR Gokulam House 88.48			
AREA NAME	LENGTH	WIDTH	Area(Sq.M)
BLOCK	8.42	6.00	44.01
BLOCK AREA TOTAL =			44.01 Sq.M
TOTAL Deduction =			0.008 Sq.M
Net Builtup Area =			44.01 Sq.M



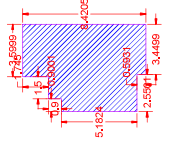
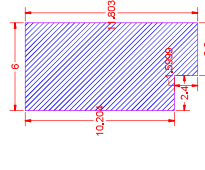


NORMAL CATALAN CATEGORIES				
Base class	Model	Sparsity	χ^2 diff	100%
Base class (no)	0%	0%	0.0	1
Base class (yes)	1%	0%	0.0	1
Base class (yes)	5%	0%	0.0	2
Base class (yes)	10%	0%	0.0	1
Base class (yes)	50%	0%	0.0	1
Base class (yes)	90%	0%	0.0	3

NORMAL CATALAN CATEGORIES				
Base class	Model	Sparsity	χ^2 diff	100%
Base class (no)	0%	0%	0.0	1
Base class (yes)	0%	0%	0.0	1
Base class (yes)	0%	0%	0.0	2
Base class (yes)	0%	0%	0.0	1
Base class (yes)	0%	0%	0.0	2
Base class (yes)	0%	0%	0.0	2

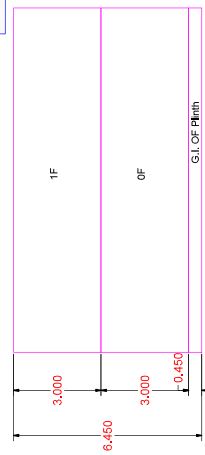

SECTION VIEW - Gokulam House 08 A8

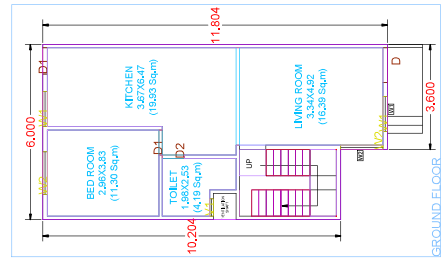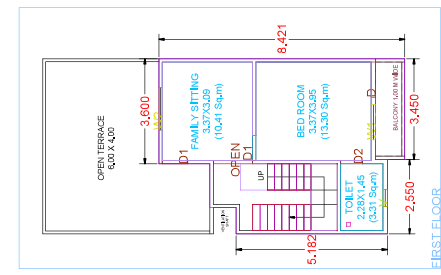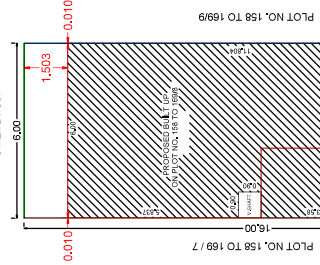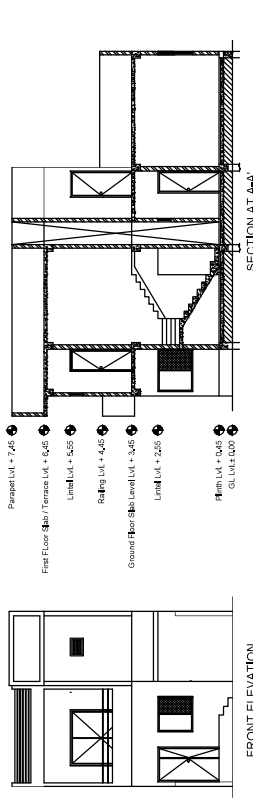[illegible]

S. No.	Particulars	REVENUES					Total	Total Revenue (2014-15)	Revenue % of GSDP
		Basic grant (2014-15)	Additional grant (2014-15)	15% (2014-15)	Revenue (2014-15)	Revenue (2014-15)			
1	Grants-in-aid	4.45	5.13	0.69	0.26	0.26	1.24	0.22	0.26
2	Grants-in-aid	0.01	0.01	0.01	0.01	0.01	0.01	0.01	0.01
3	Grants-in-aid	4.45	4.13	0.69	0.26	0.26	0.90	0.19	0.19
4	Grants-in-aid	112.29	12.48	0.00	0.00	69.31	120.01	0.49	0.49
5	Grants-in-aid	05.00	0.00	0.00	0.00	0.00	0.00	0.00	0.00
6	Grants-in-aid	4.45	5.00	0.69	0.26	0.26	1.15	0.22	0.26

Sustainable Growth Rate							
Planning Horizon	Planned Assets	Capital costs	Treasury bill	Target Asset	Required planning Asset	Speeded planning Asset	Target Capital Asset
Short-Term (1-3 yr)	SPOT PLANS	5%	1	5%	100	600	500
Long-Term (3-5 yr)	1-5 YEAR PLANS	7%	1	7%	100	600	700

Bidding system	Tendering system (or method)				Preparation		Preparation of the tender documents
	Open	Two-stage or sequential	Invitation	RFQ or Request for proposal	RFQ	Invitation	
Cost-plus fee	Invitation	+	+	+	+	+	+
Cost-plus percentage fee	Invitation	+	+	+	+	+	+
Fixed fee	Invitation	+	+	+	+	+	+
Fixed fee	Invitation	+	+	+	+	+	+

[illegible]

GROUND FLOOR PLAN
SCALE 1:100

FIRST FLOOR PLAN
SCALE 1:100

9.0 m WIDE

SITE PLAN
SCALE 1:100

The site plan shows a building footprint with a central rectangular section and two smaller rectangular sections on the left and right sides. The building is surrounded by parking spaces, indicated by dashed lines. A north arrow is located in the upper right corner, pointing towards the top right of the plan.

3.4459

BUILT-UP AREA CALCULATION FIRST FLOOR Gokulam House 08 A8

