


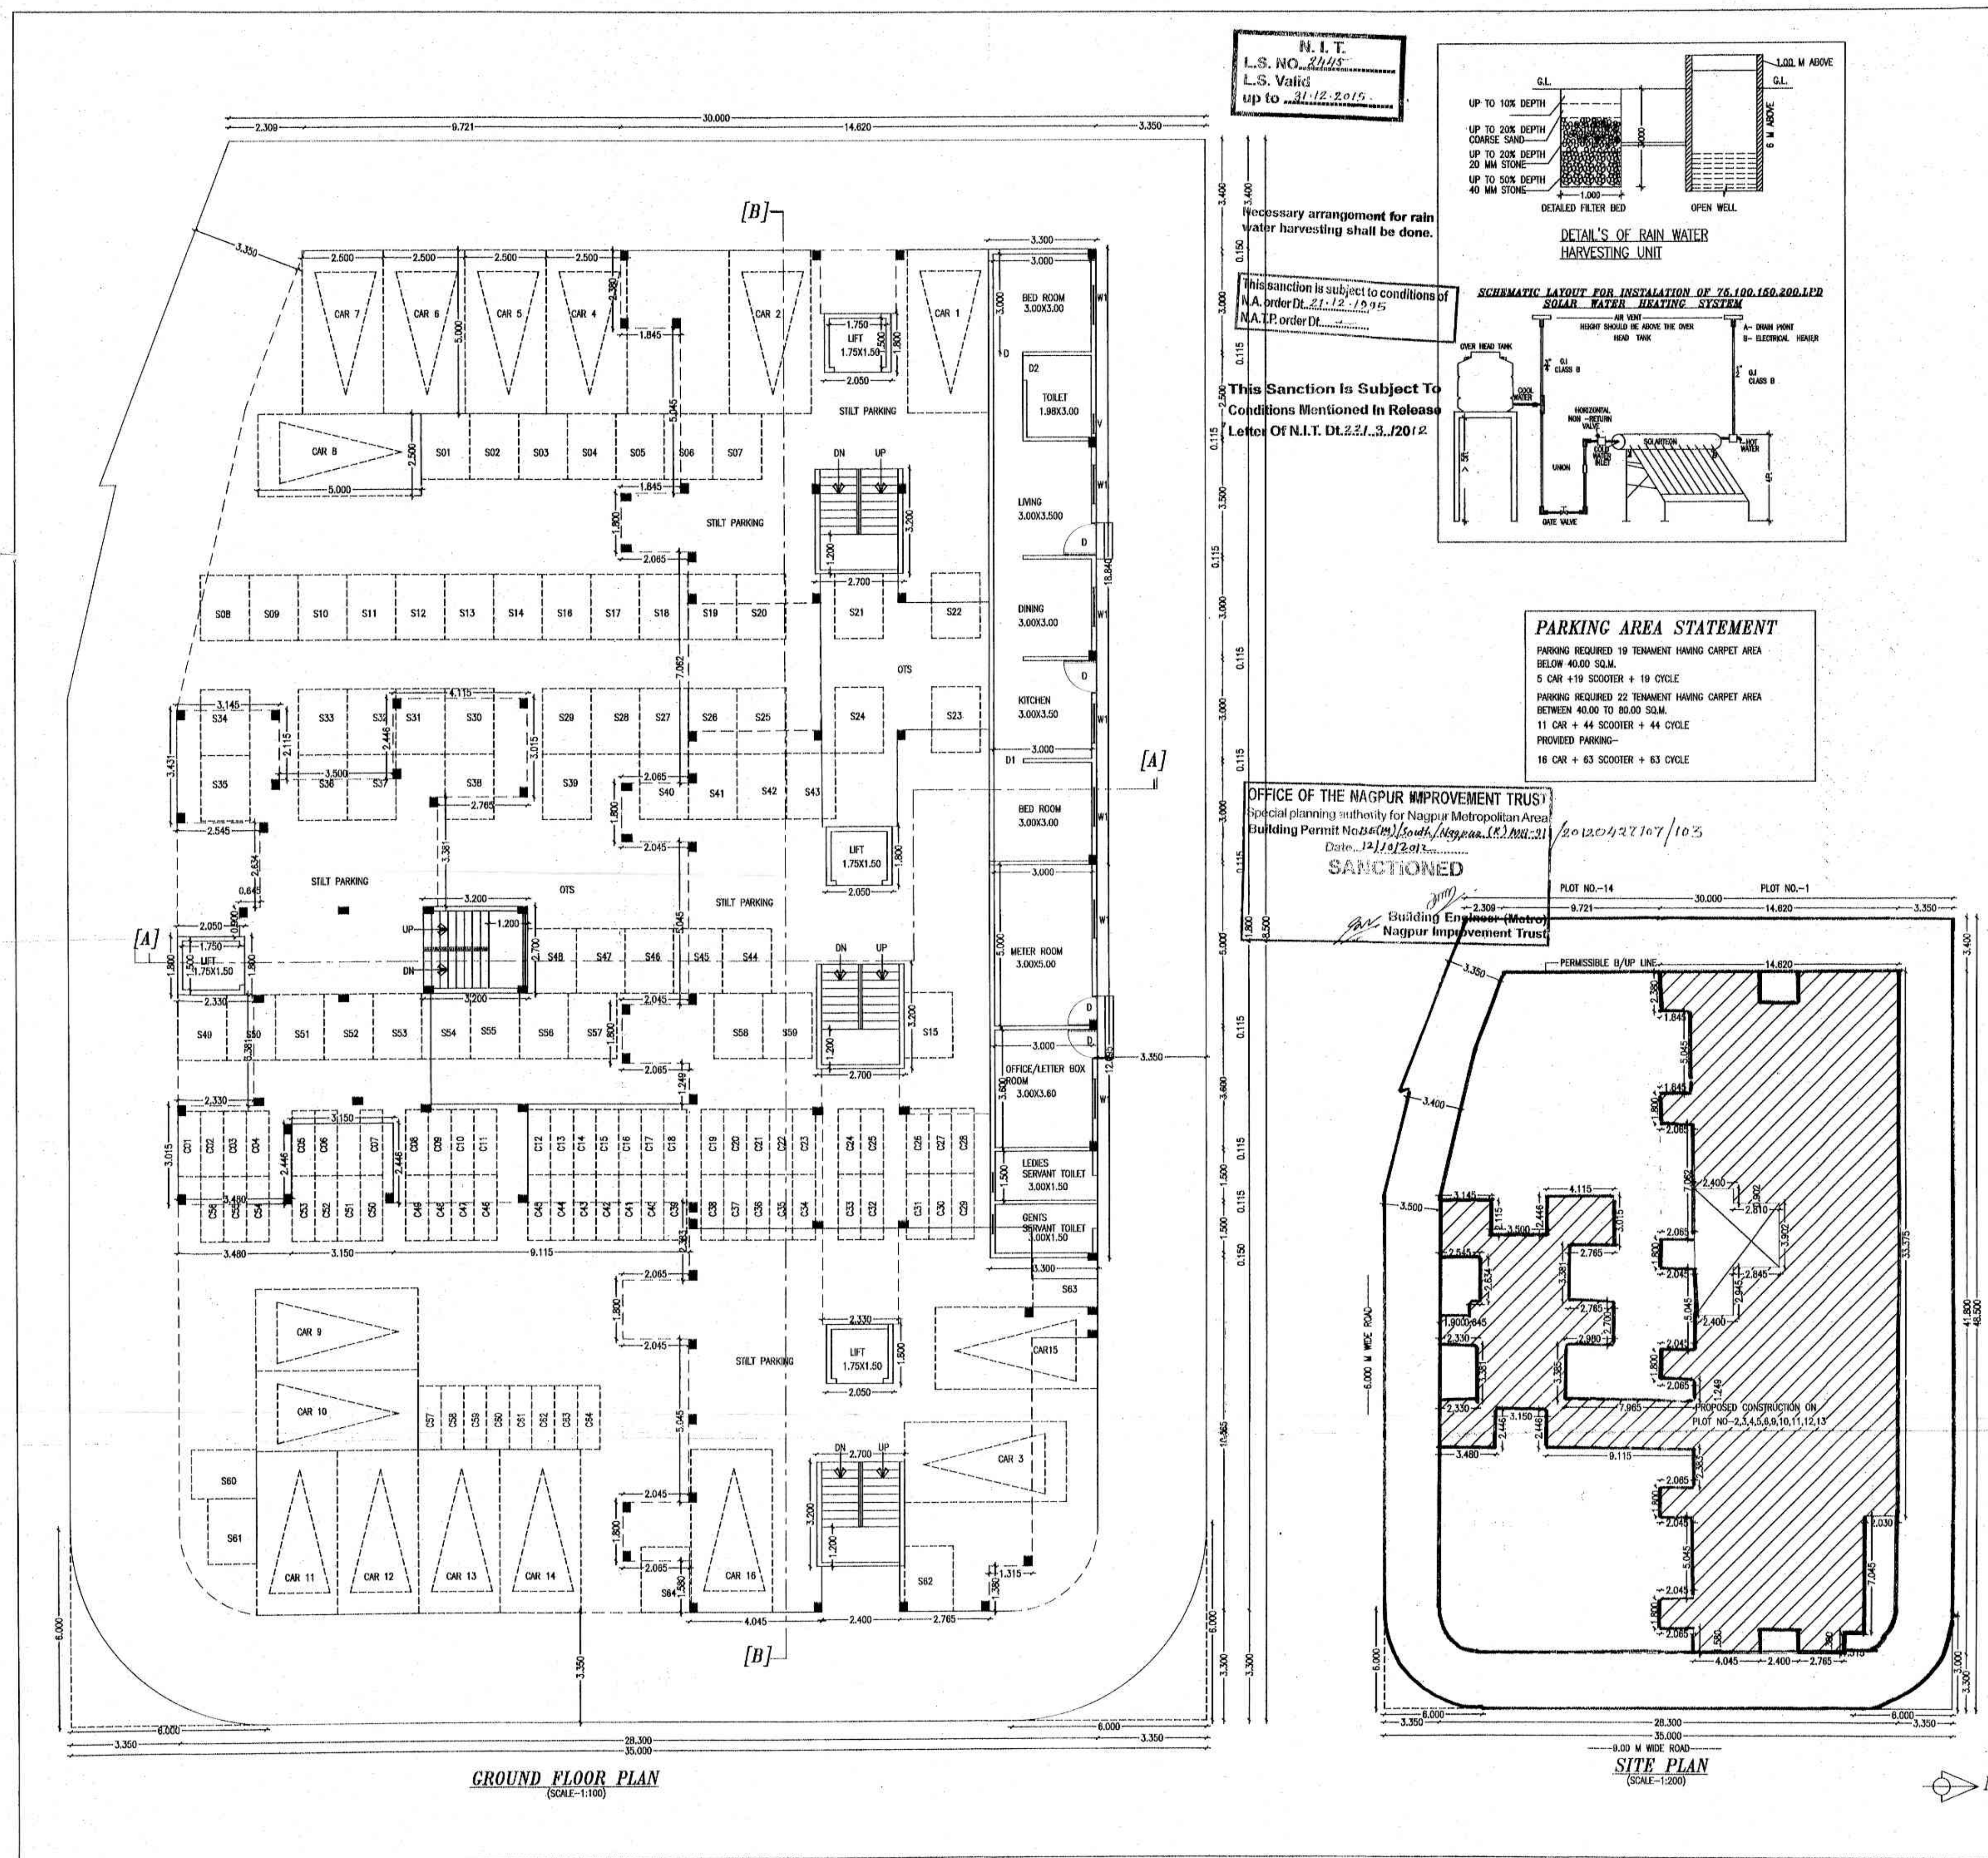

SHEET NO.01 GROUND FLOOR & SITE PLAN

PROPOSED RESIDENTIAL BUILDING PLAN

ON PLOT NO.-2,3,4,5,6,9,10,11,12,13 KH. NO.
-115, MOUZA-BORI,THA.NAGPUR.(RURAL)
DIST-NAGPUR.

BELONGING TO-


- [1] MR. CHANDRANANTH NARAYANRAO PANDHARE
- [2] MR. VISHNU NARAYANRAO PANDHARE
- [3] MR. VIMAL NARAYANRAO PANDHARE
- [4] MRS. MAYA SUDHAKAR SARODE
- [5] MRS. MEENA VIJAYRAO SHAWAR
- [6] MRS. BHARTI VIJAY SHAWAR
- [7] MR. PRASANNA SHIVAJI PANDHARE
- [8] MR. PRAFUL SHIVAJI PANDHARE
- [9] MRS. PREETEE KISHOR VARAGADE
- [10] MRS. SAROJ SHIVAJI PANDHARE

N.I.T.
L.S. NO. 2745
L.S. Valid
up to 31.12.2015

Necessary arrangement for rain
water harvesting shall be done.


This sanction is subject to conditions of
N.A. order Dt. 21.12.1995
N.A.P. order Dt.

This Sanction is Subject To
Conditions Mentioned in Release
Letter Of N.I.T. Dt. 22.1.2012

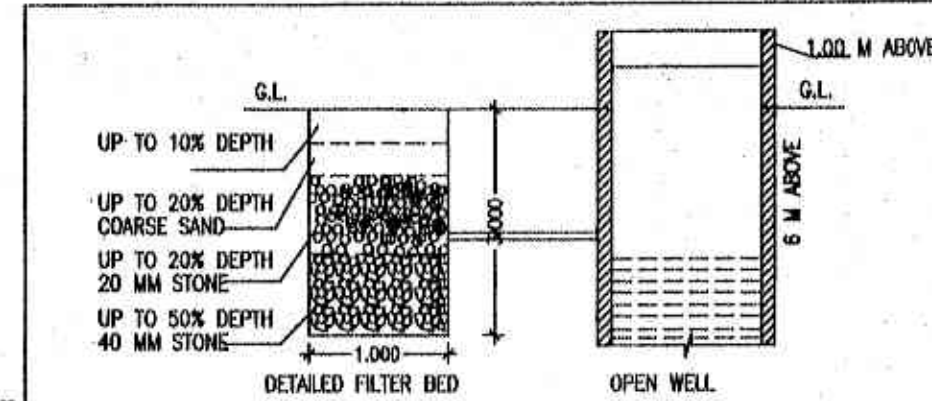

DETAILS OF RAIN WATER
HARVESTING UNIT

SCHEMATIC LAYOUT FOR INSTALLATION OF 75.100.150.200.LPD
SOLAR WATER HEATING SYSTEM

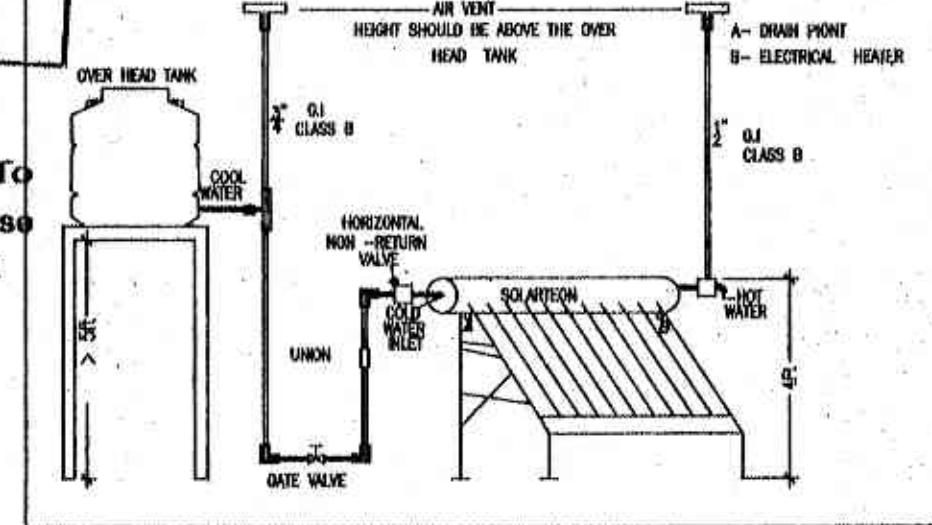

PARKING AREA STATEMENT

PARKING REQUIRED 19 TENAMENT HAVING CARPET AREA
BELOW 40.00 SQ.M.
6 CAR + 19 SCOOTER + 19 CYCLE
PARKING REQUIRED 22 TENAMENT HAVING CARPET AREA
BETWEEN 40.00 TO 80.00 SQ.M.
11 CAR + 44 SCOOTER + 44 CYCLE
PROVIDED PARKING-
16 CAR + 63 SCOOTER + 63 CYCLE

OFFICE OF THE NAGPUR IMPROVEMENT TRUST
Special planning authority for Nagpur Metropolitan Area
Building Permit No. 1460/1004/1005/1006/2914/2915