



STAMP OF APPROVAL

DRAWING(S) APPROVED SUBJECT TO
CONDITIONS CONTAINED IN THE
LETTER NO. EE-1/Auto-DCR / A-15952 /
DATED 11.01.2018


BUILDING: 1 (B)

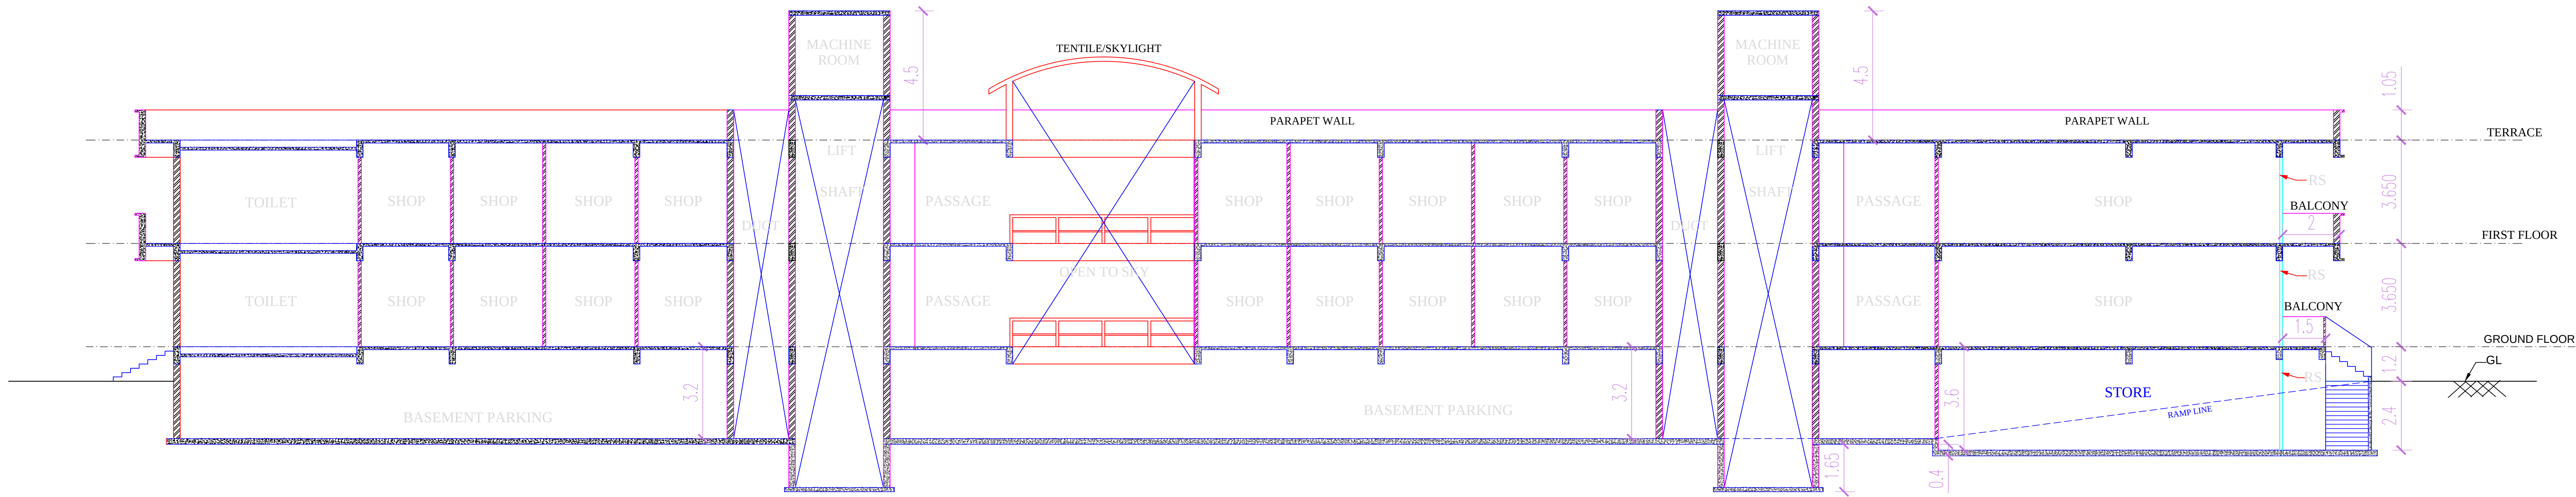

SECTION A-A SCALE - 1:100

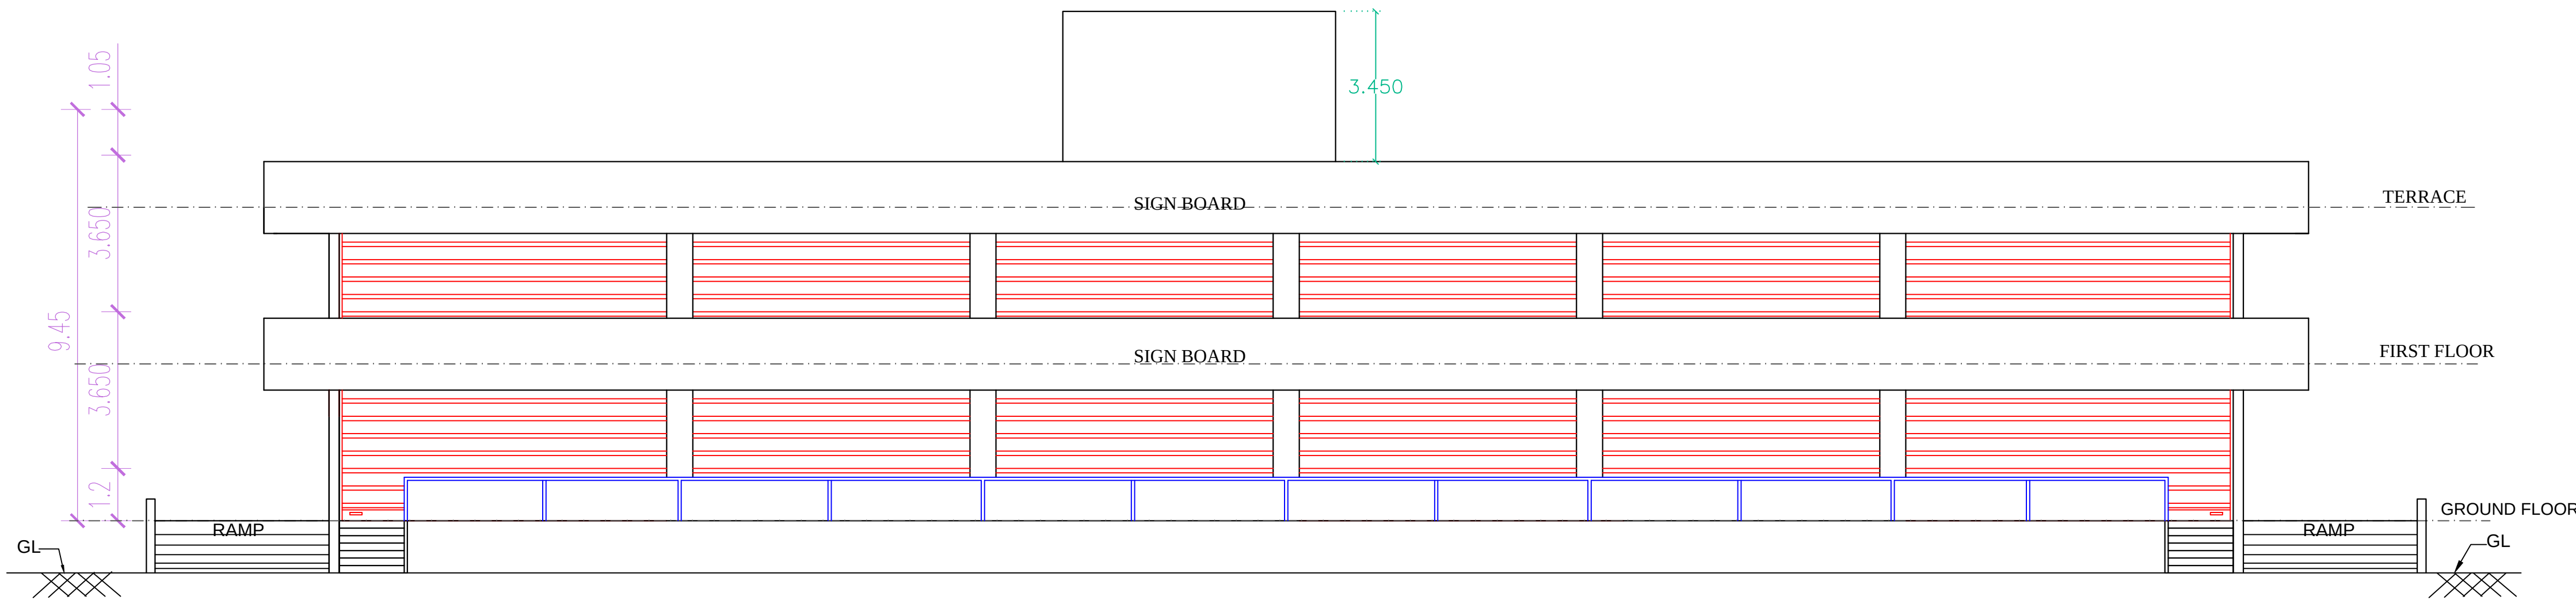


FRONT ELEVATION SCALE - 1:100

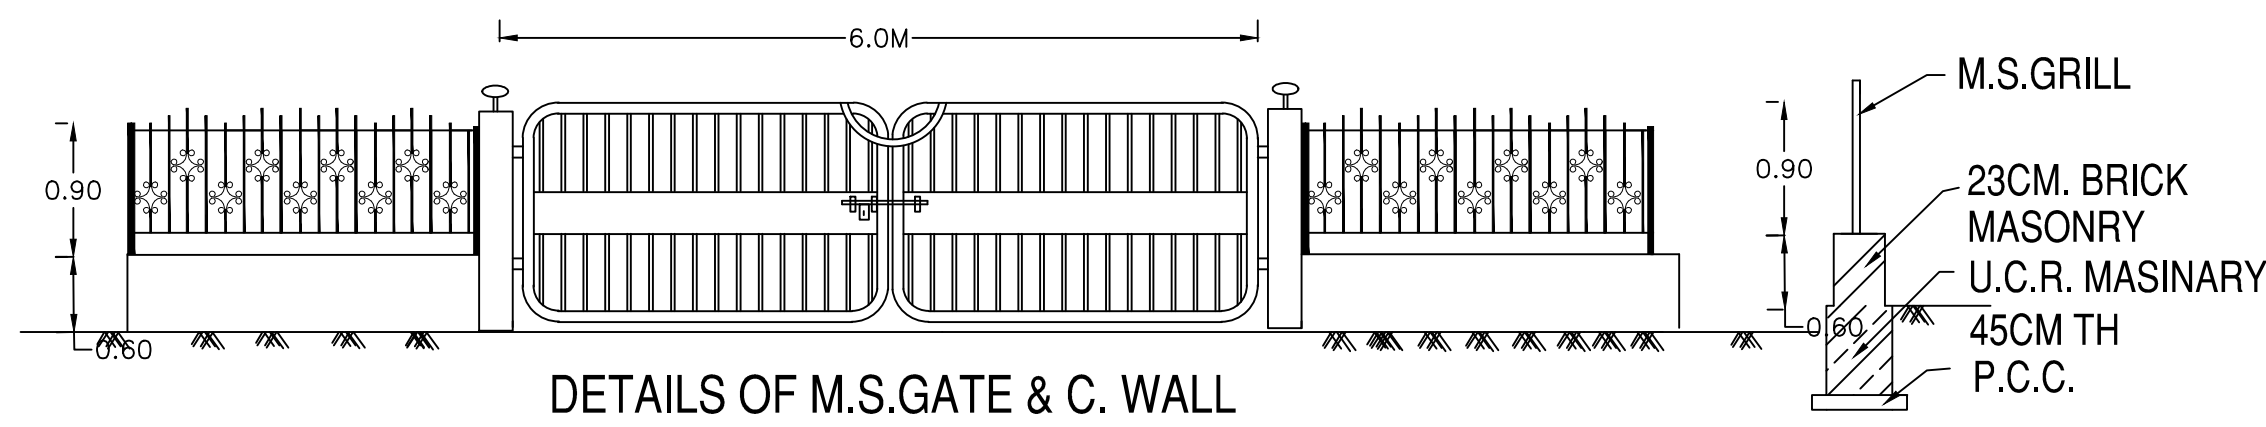

DETAILS OF M.S. GATE & C. WALL


ROAD SIDE COMPOUND WALL
SECTION

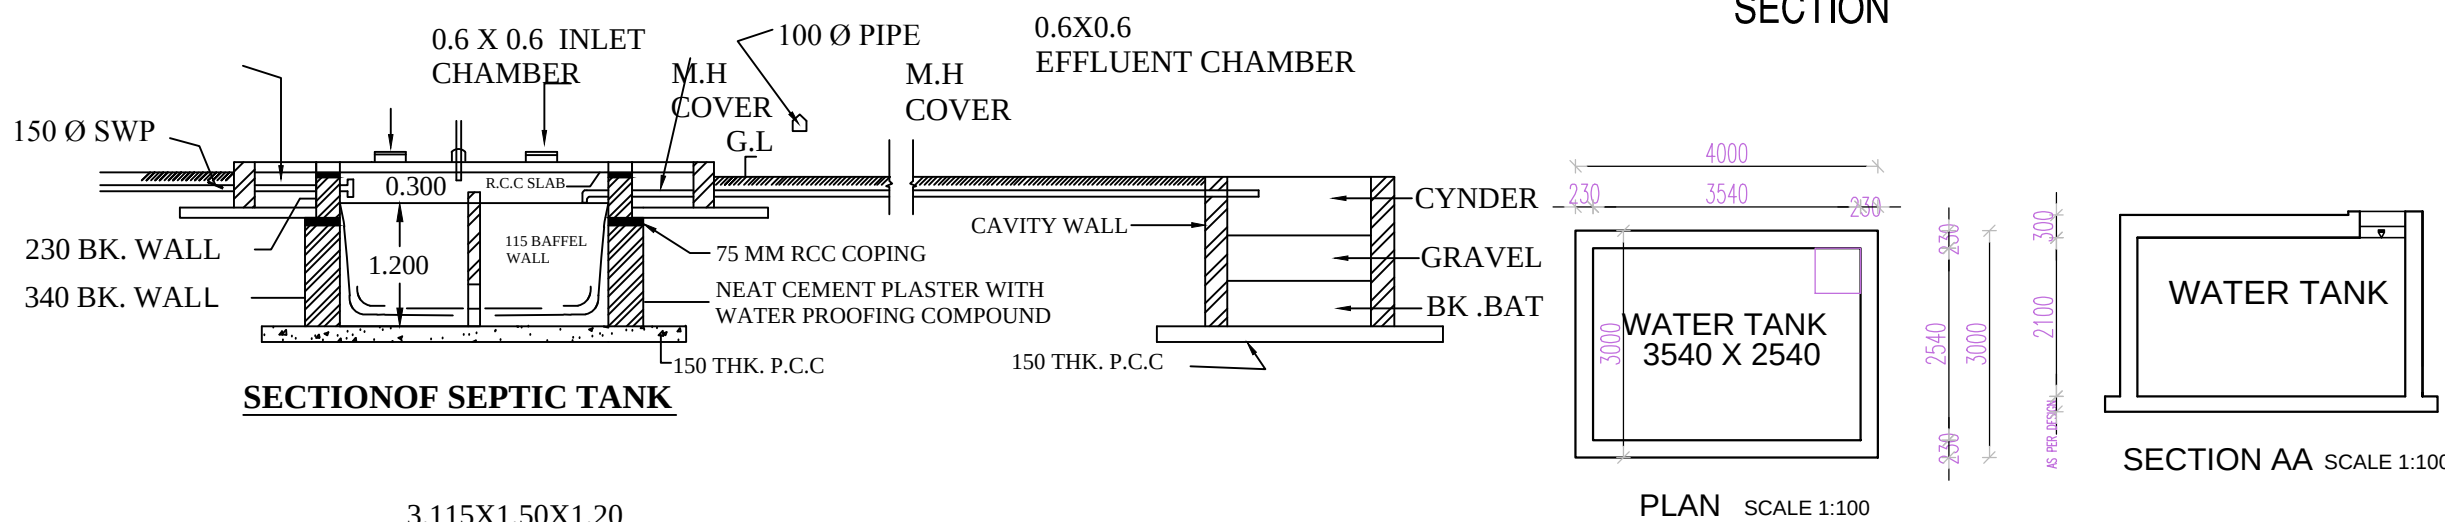

SECTION OF SEPTIC TANK

PLAN SCALE 1:100


SECTION AA SCALE 1:100

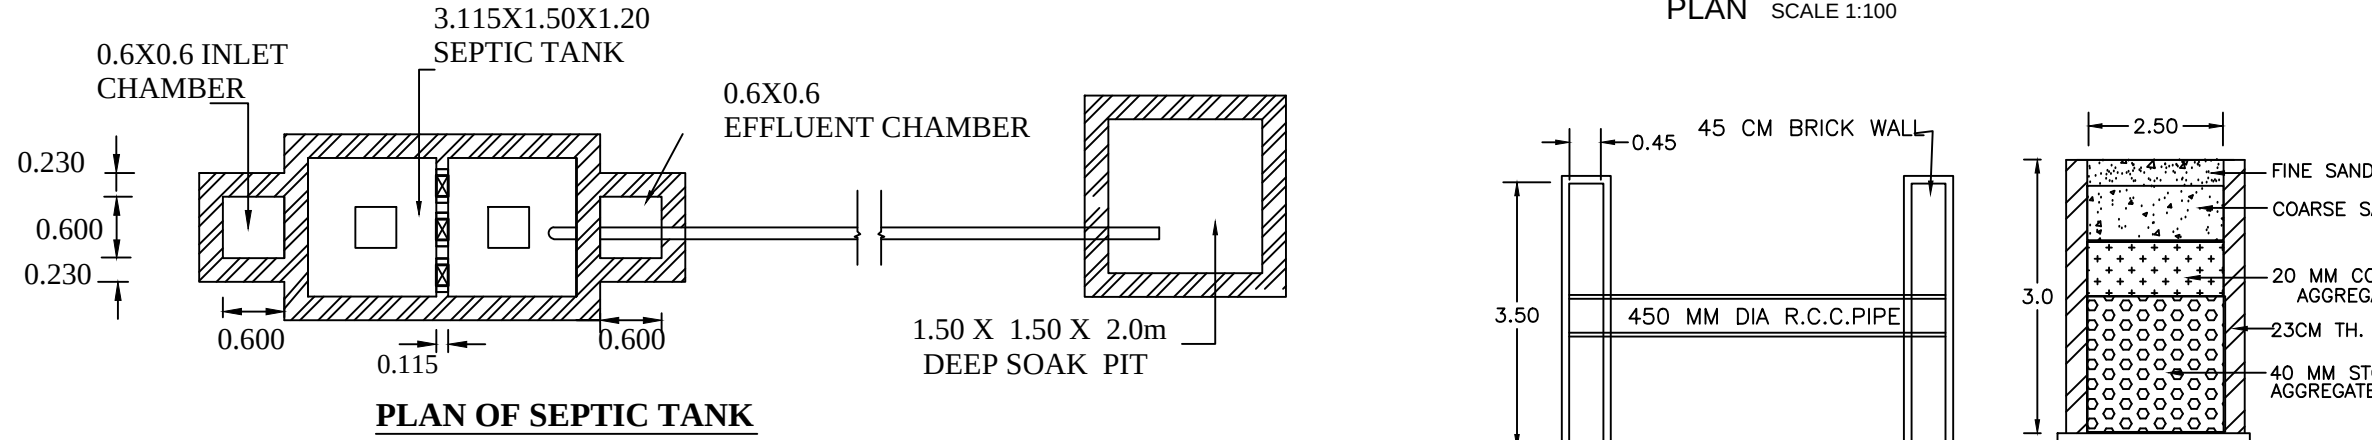

PLAN OF SEPTIC TANK

DEAILTS OF C.D.WORK

SECTION OF FILTER PIT
[2.5 X 2.5 X3.00] R.W.H.S.

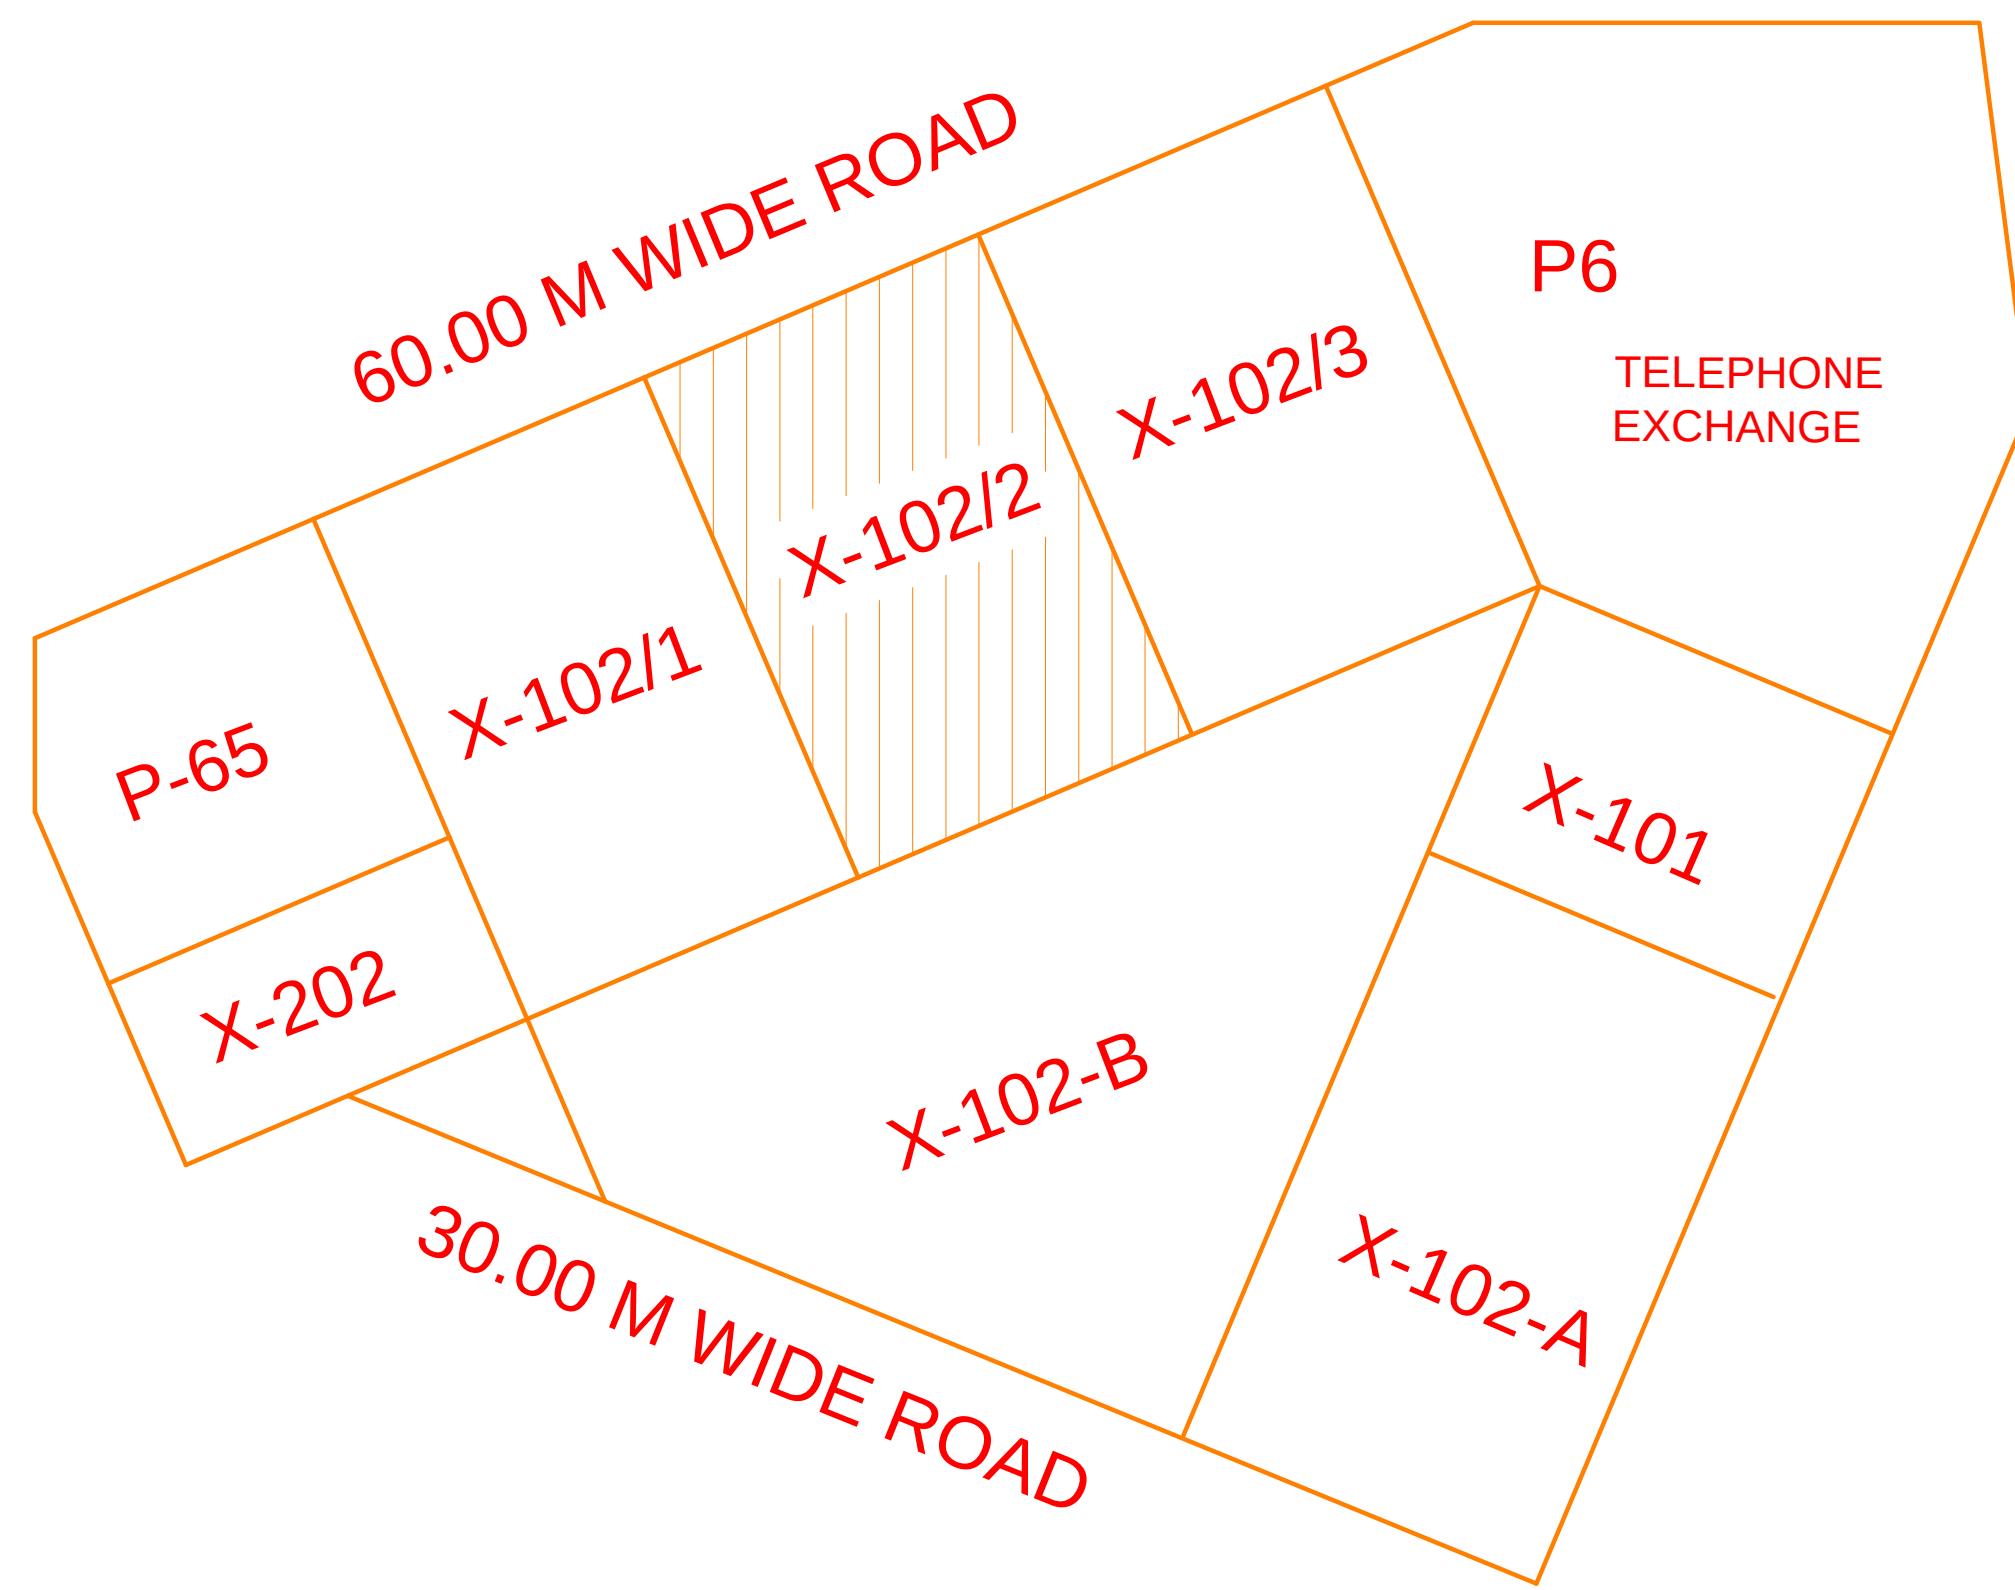

LOCATION PLAN

OWNER'S NAME: Shri. Anuj Badjate			OWNER'S SIGN: <		
-------------------------------------	--	--	--	--	--