




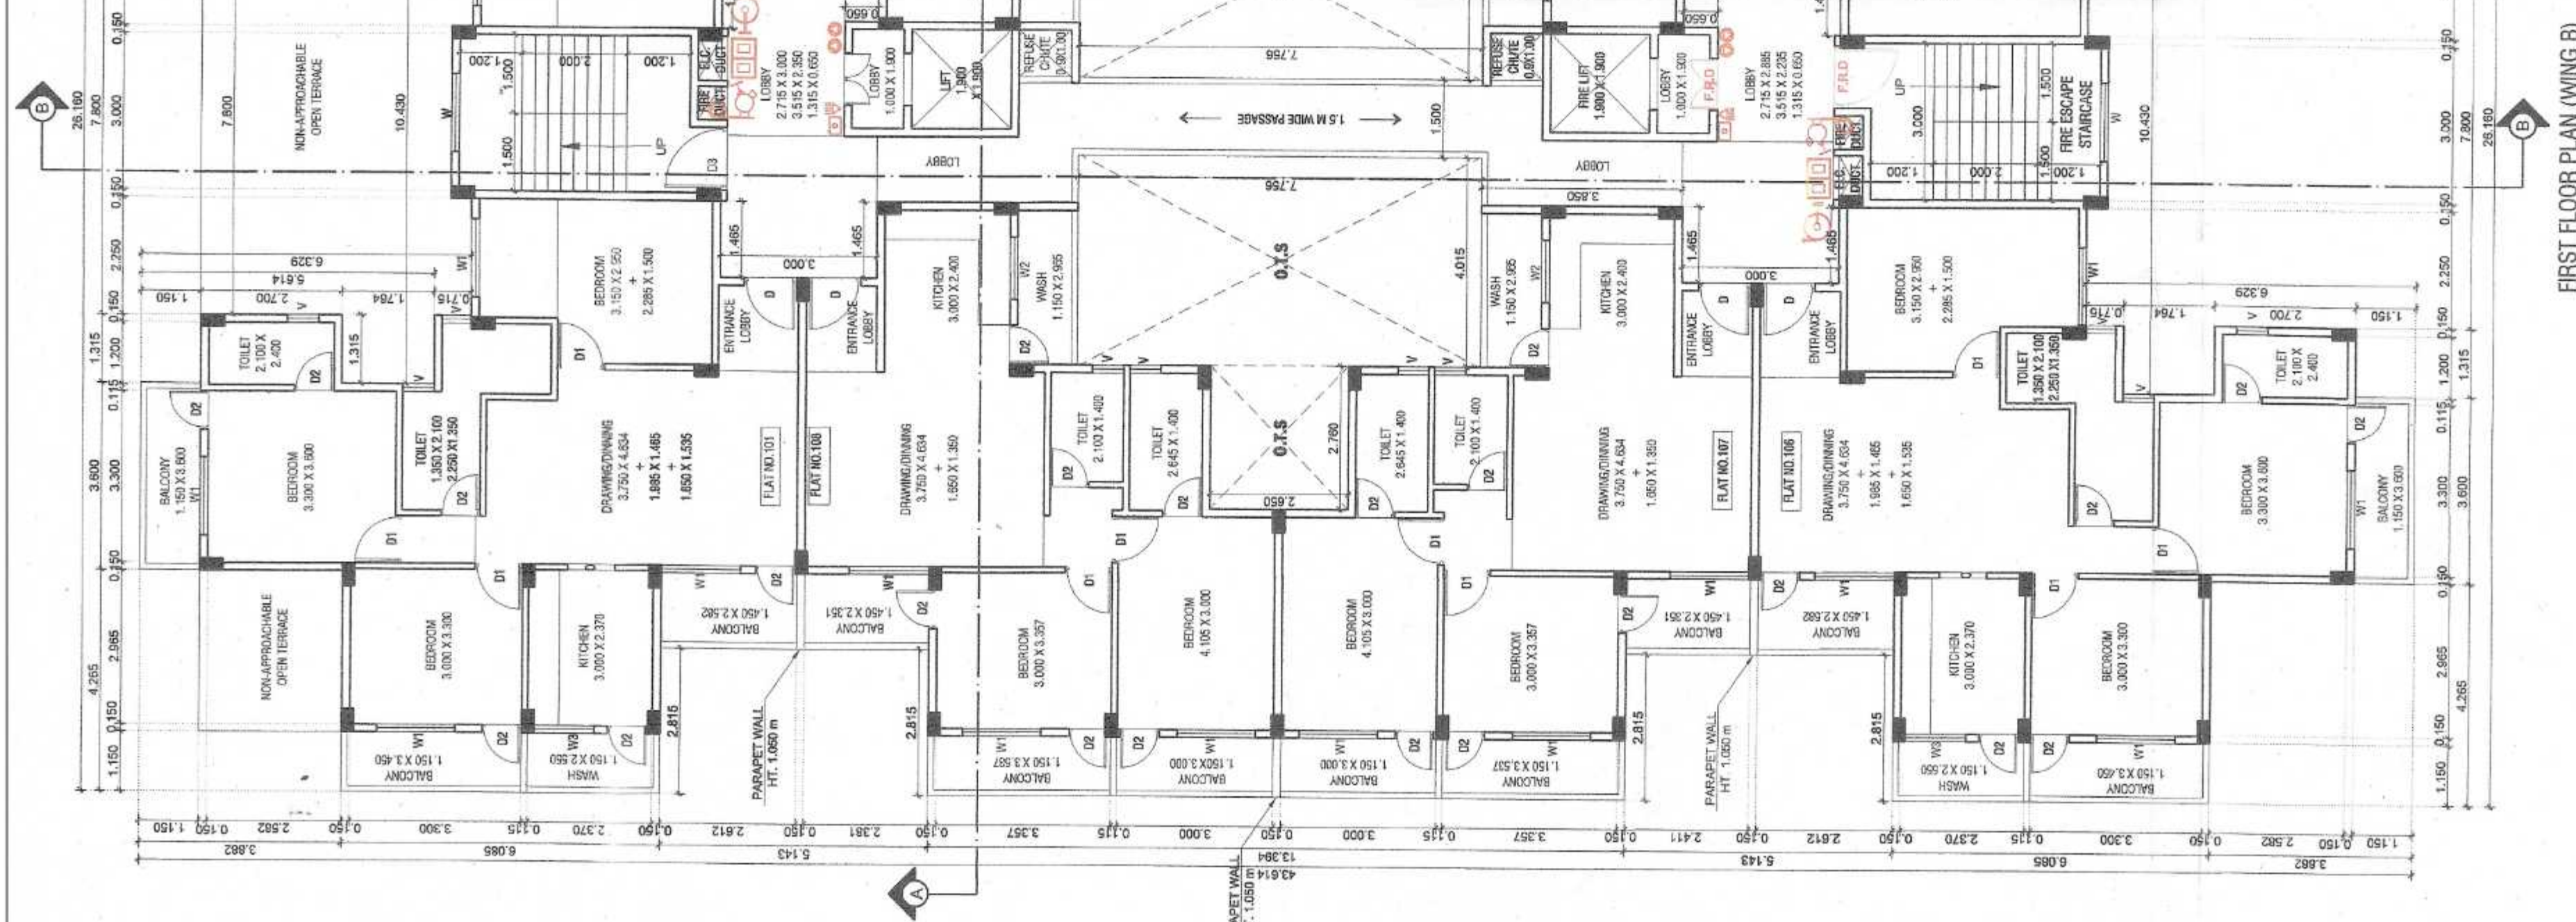


FIRST FLOOR PLAN (WING B)

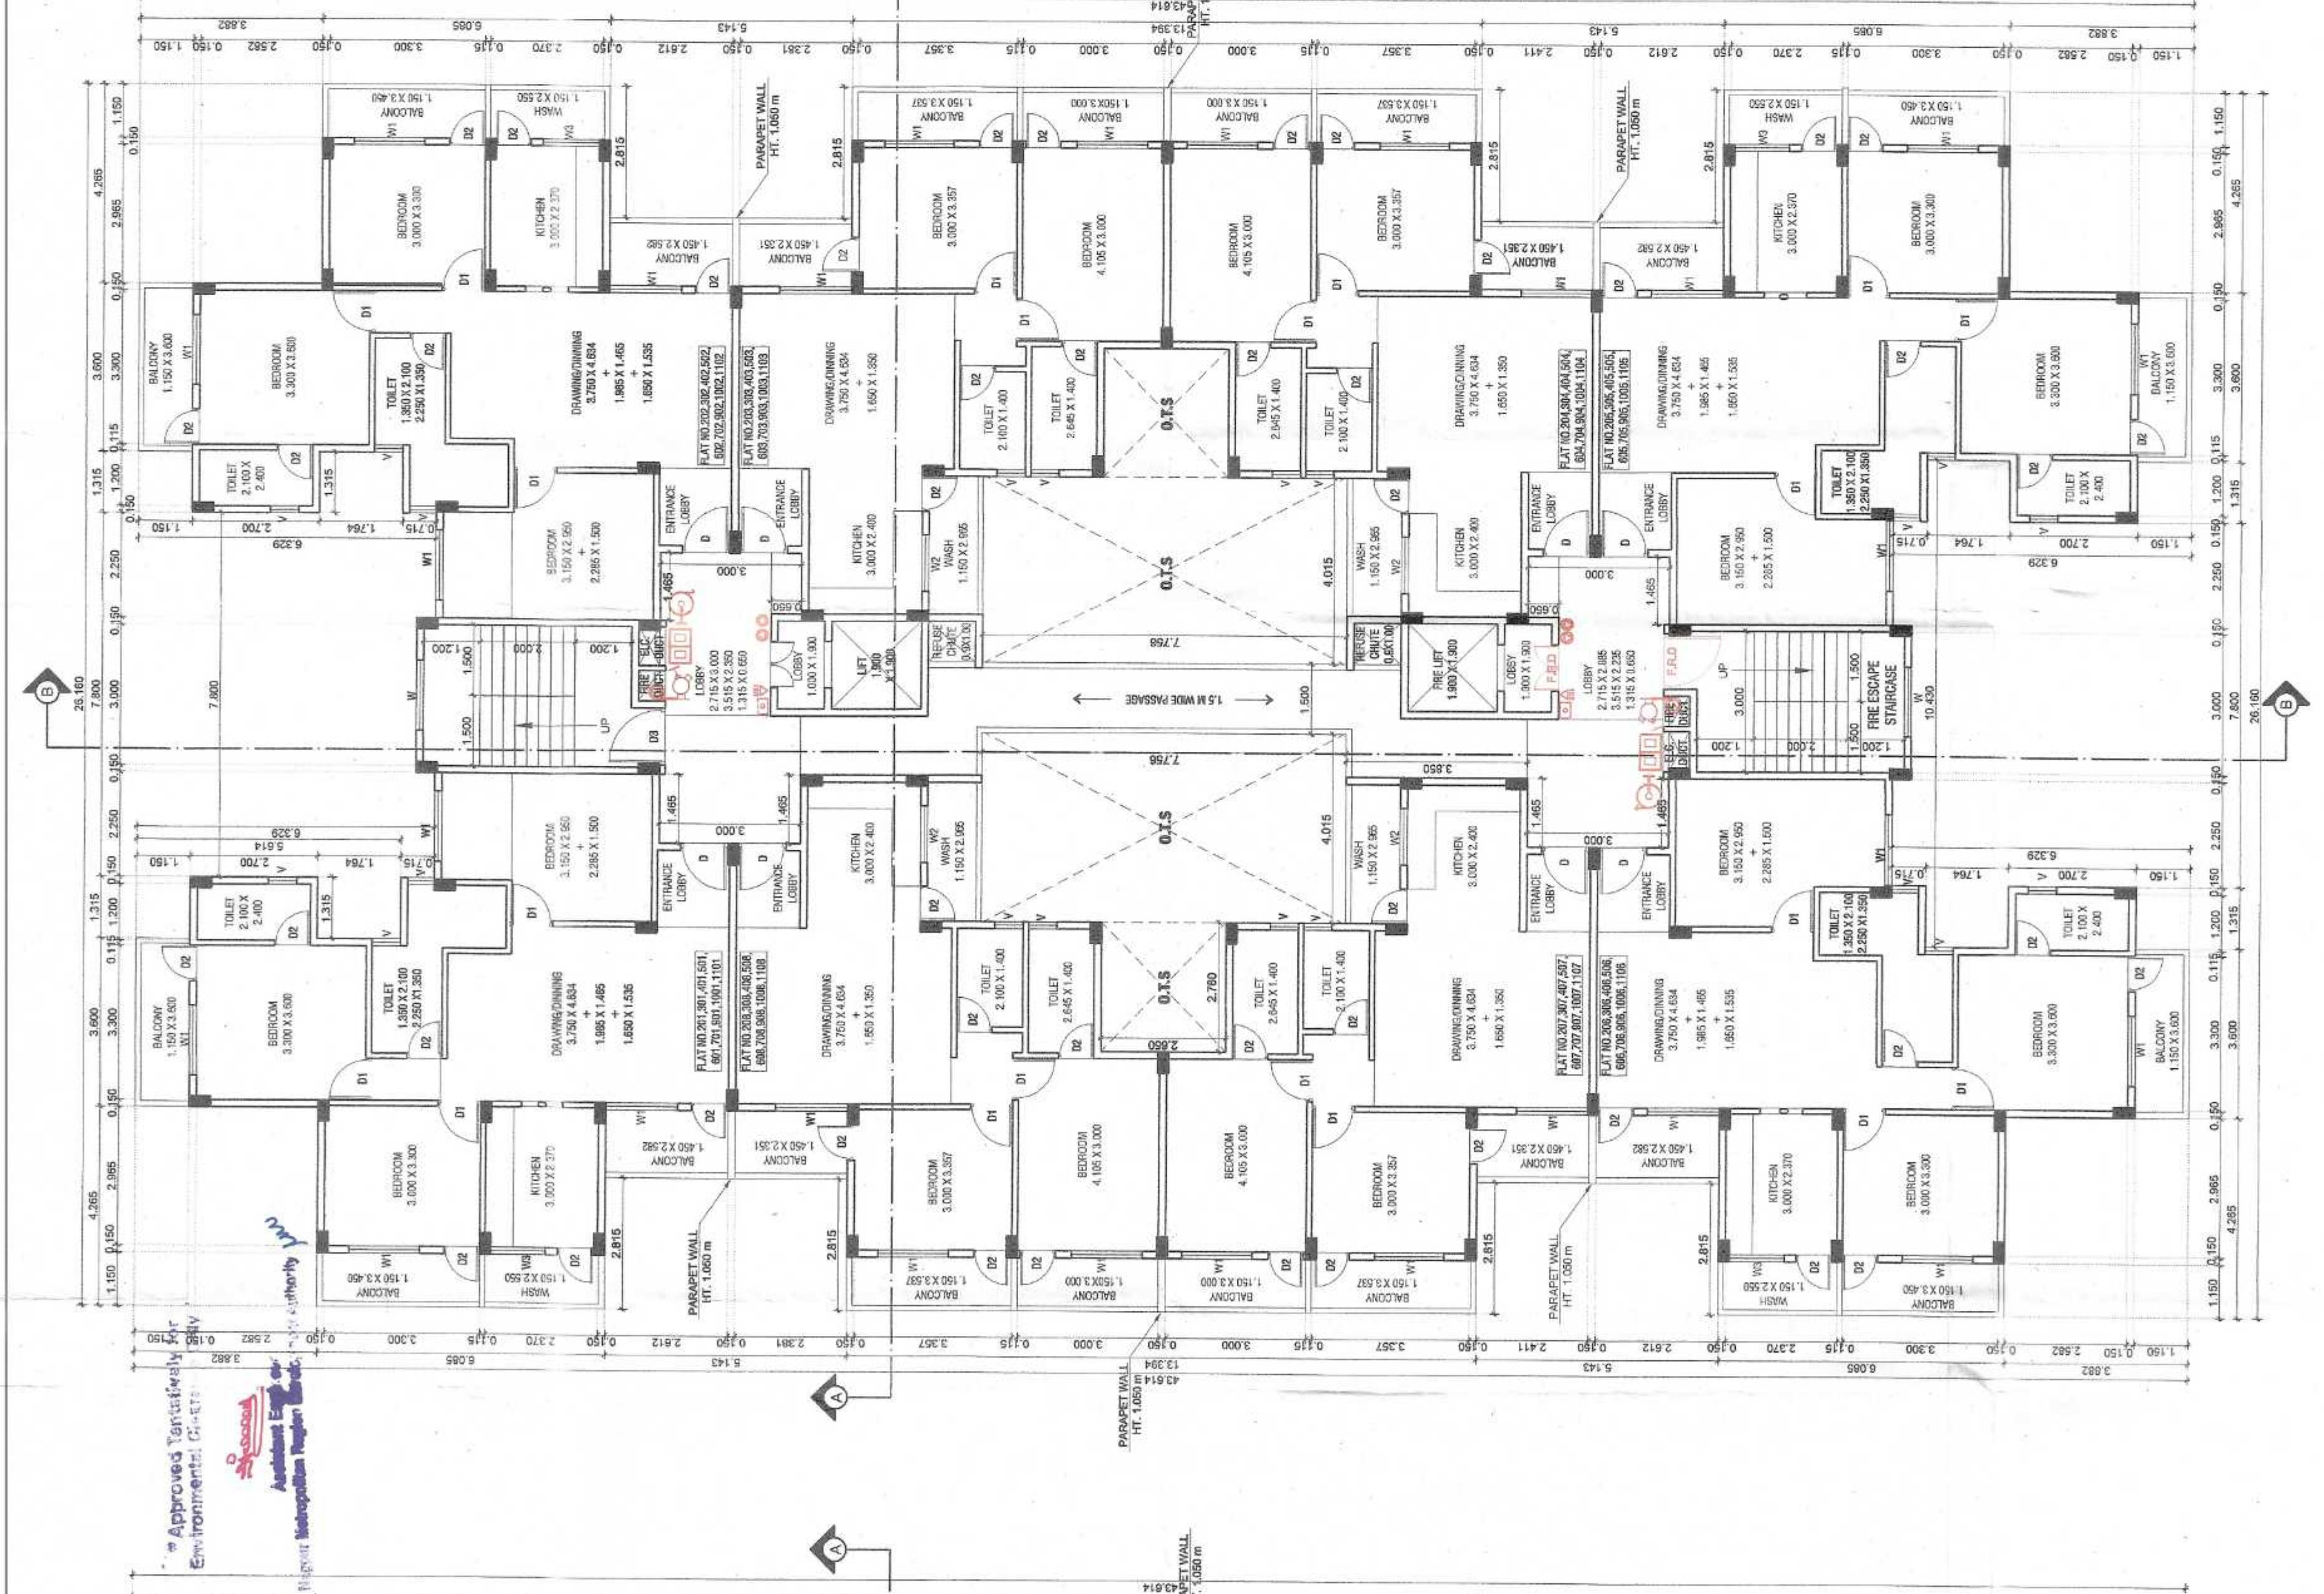

TYPICAL FLOOR PLAN: 2ND,3RD,4TH,5TH,6TH,7TH,9TH,10TH & 11TH FLOOR (WING B)

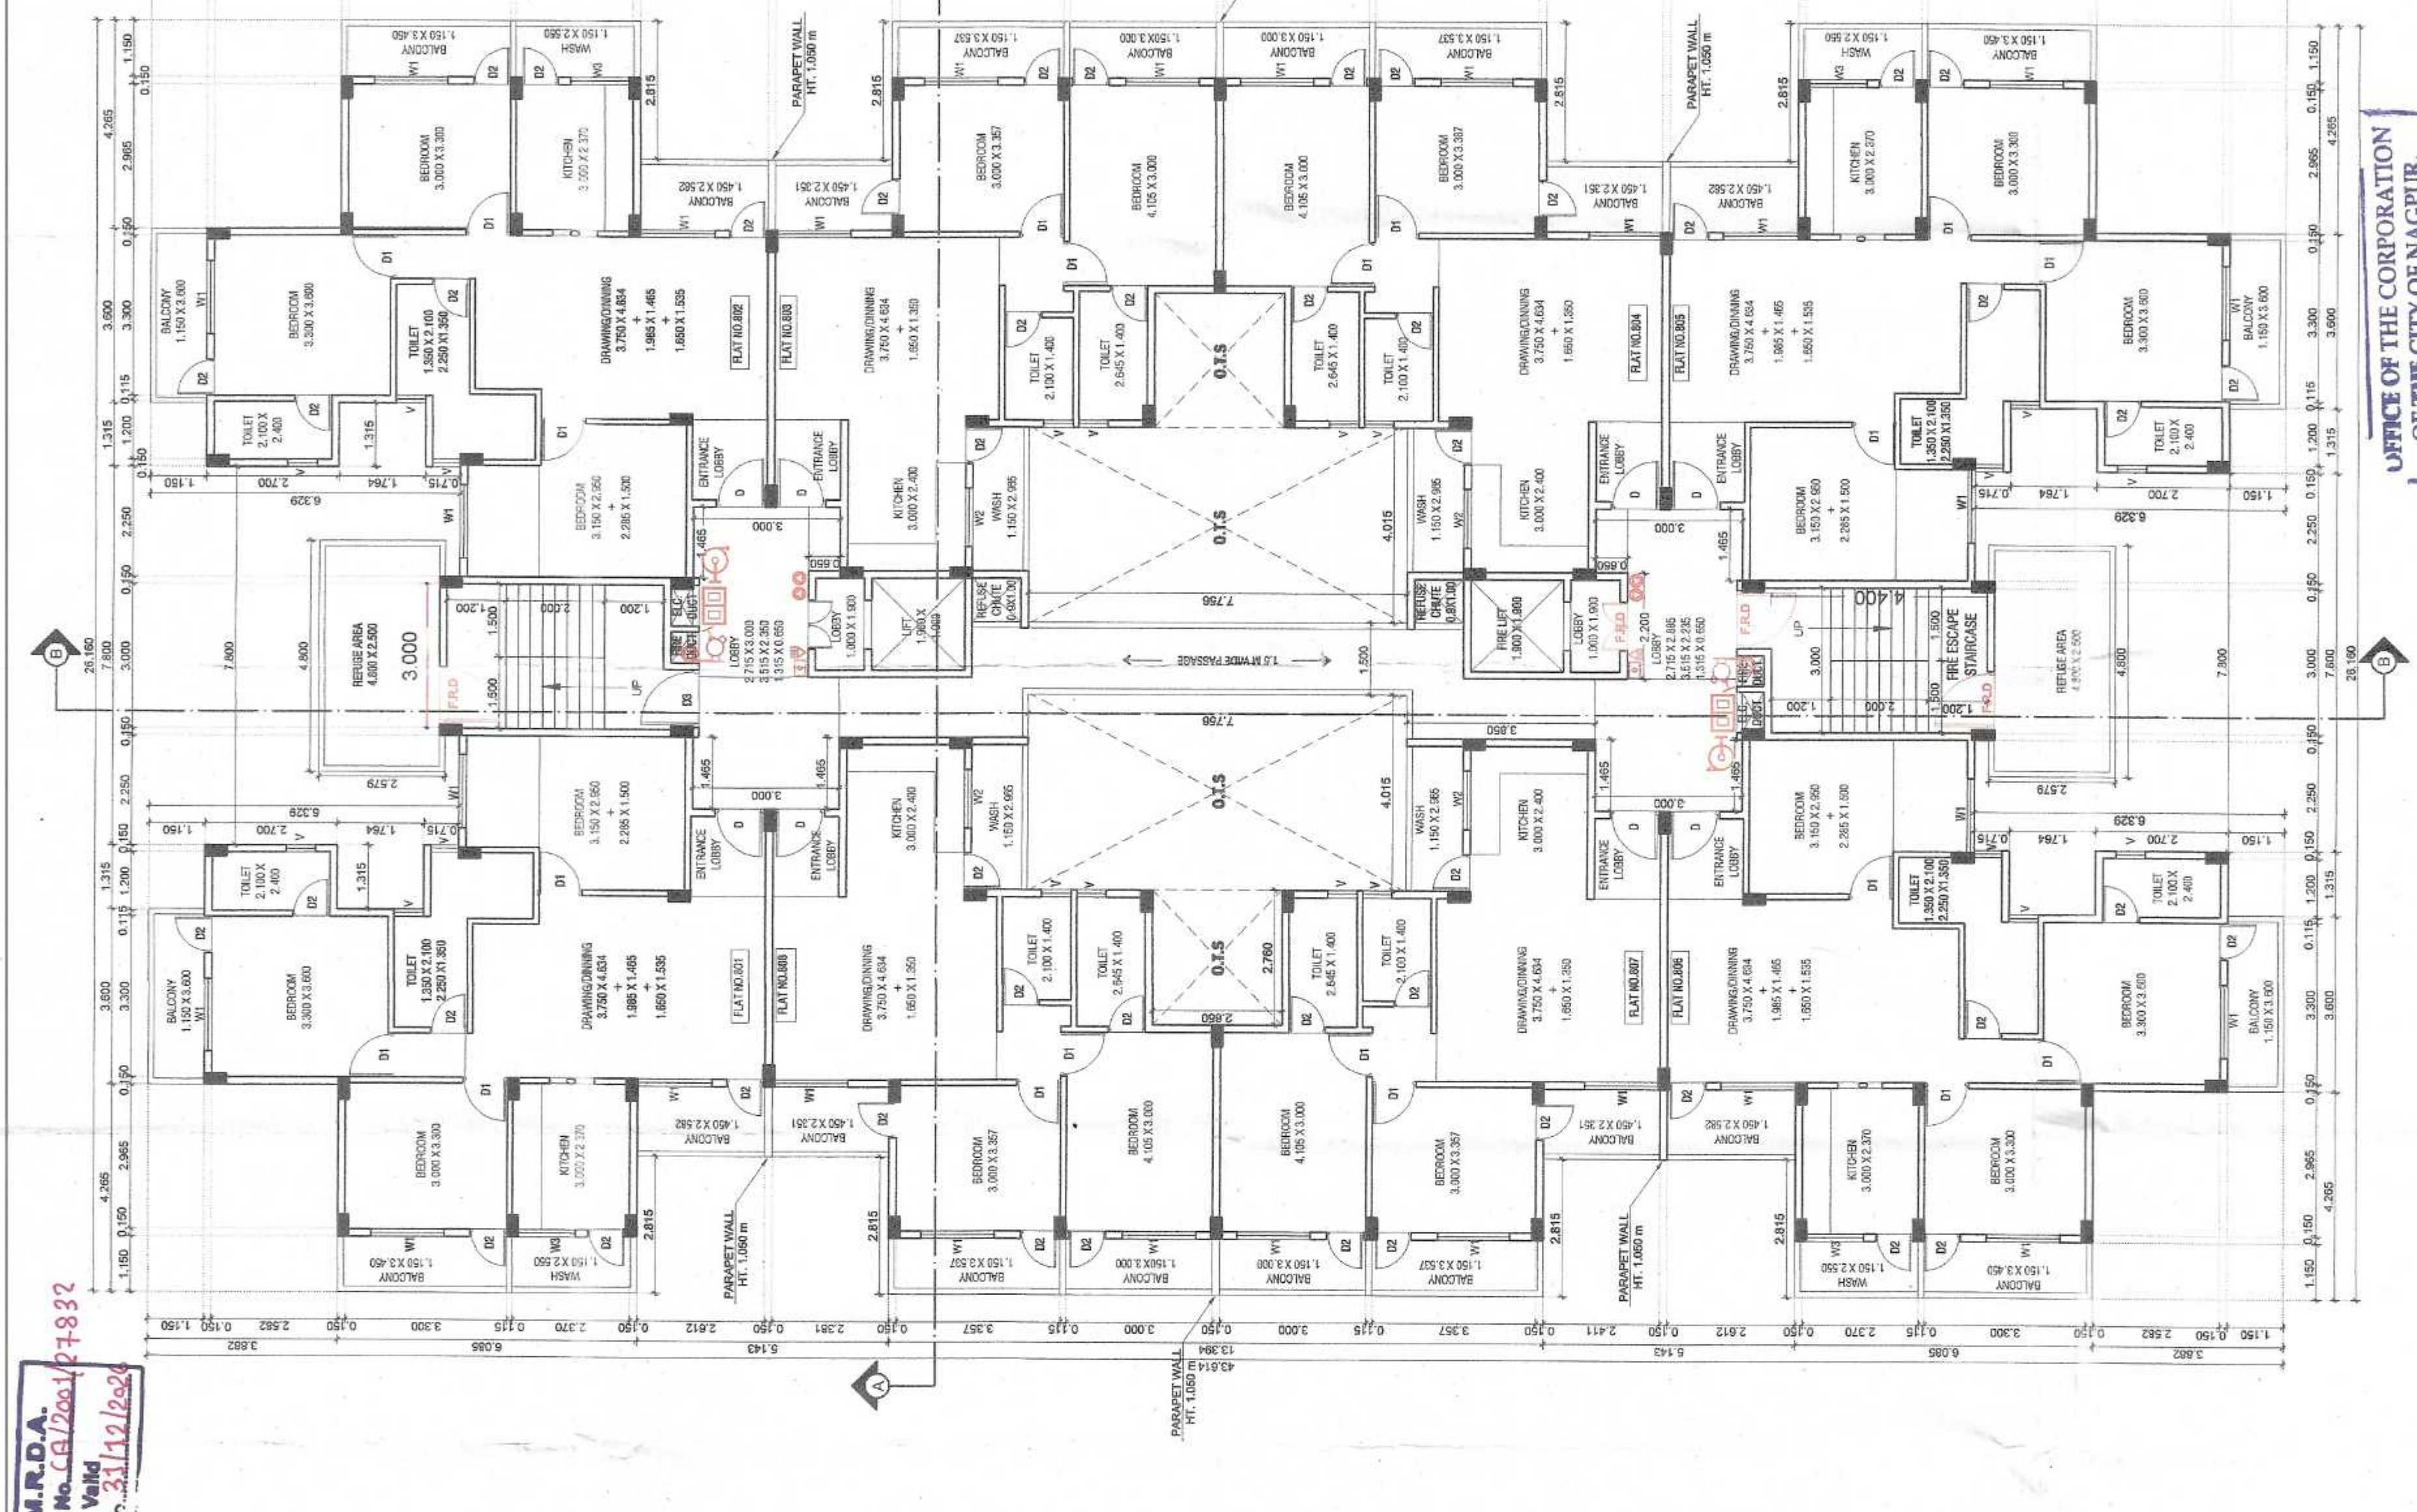

EIGHTH FLOOR PLAN (WING B)

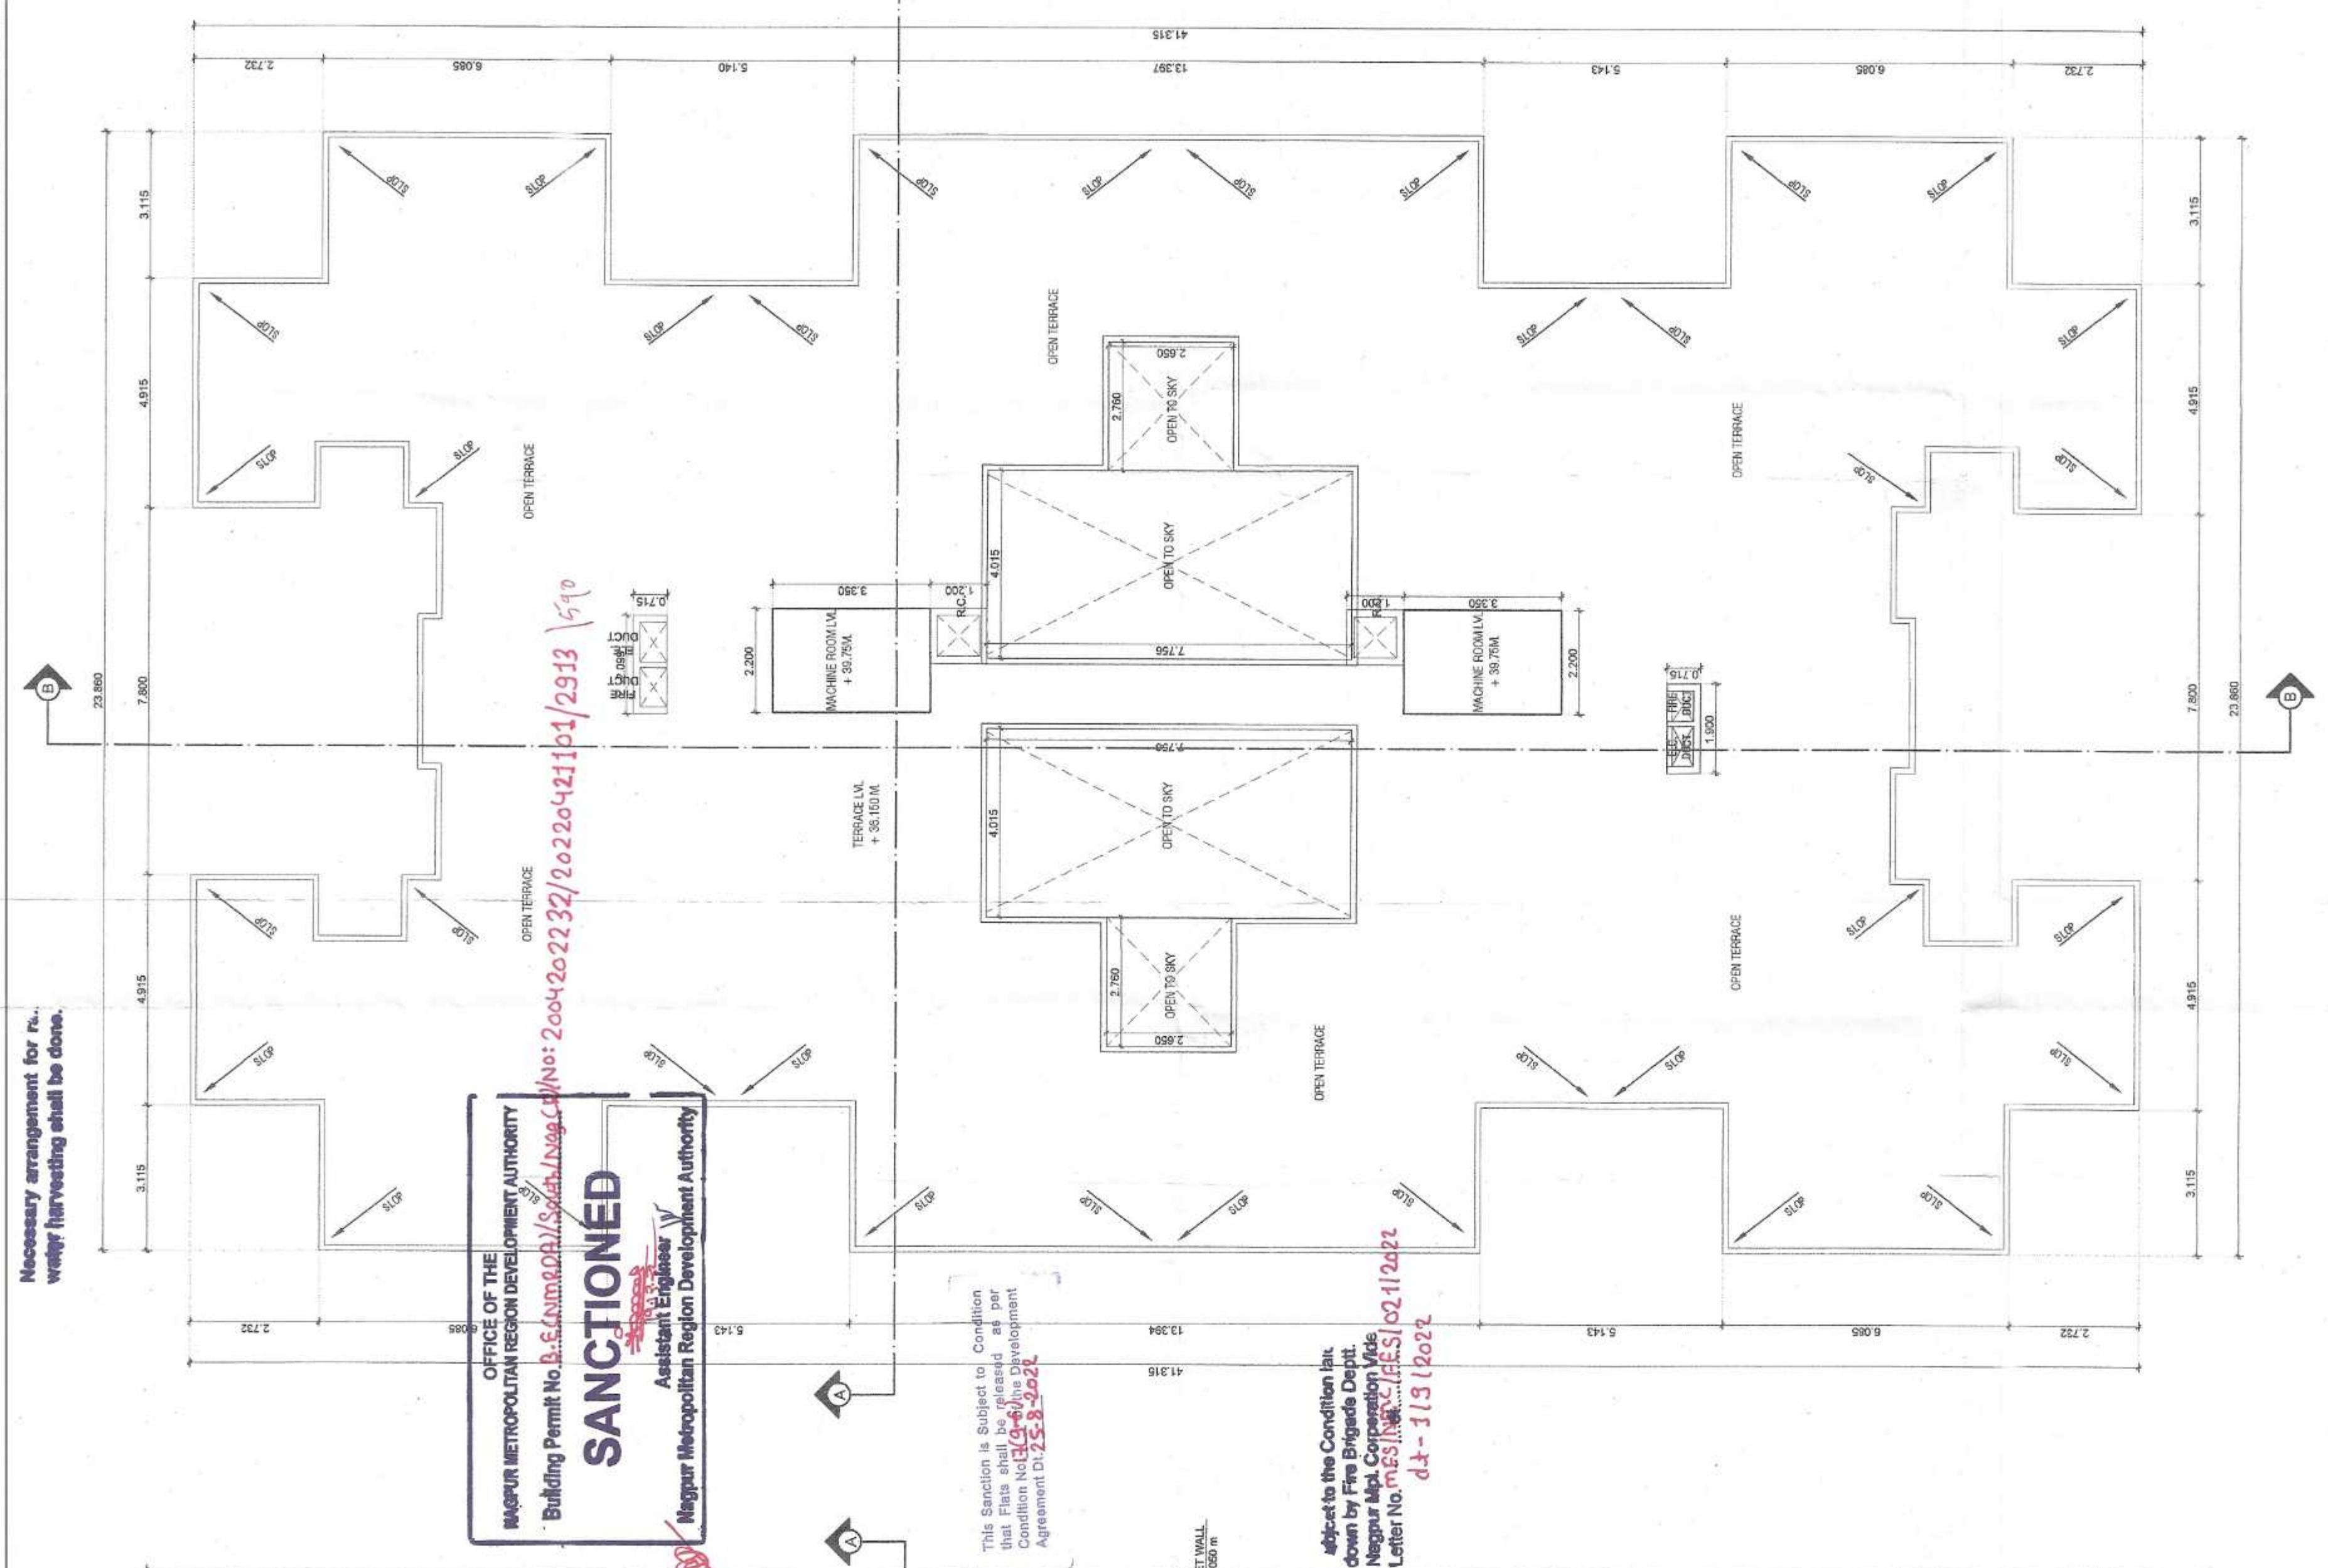

TERRACE FLOOR PLAN (WING-B)

SCHEDULE OF OPENINGS			DESCRIPTION
SER. NO.	TYPE	SIZE	
01	D	1.00 X 2.10	T.W. PANELLLED DOOR
02	D1	0.90 X 2.10	T.W. PANELLLED DOOR
03	D2	0.75 X 2.10	T.W. PANELLLED DOOR
04	D3	1.20 X 2.10	T.W. PANELLLED DOOR
05	W	1.50 X 1.80	T.W. GLAZED WINDOW
06	W1	1.50 X 1.50	T.W. GLAZED WINDOW
07	W2	1.20 X 1.50	T.W. GLAZED WINDOW
08	W3	1.20 X 0.90	T.W. GLAZED WINDOW
09	W4	0.90 X 0.90	T.W. GLAZED WINDOW
10	F.R.D.	1.00 X 2.10	M.S. LOUVERED VENTILATOR
			M.S. RESSISTOR DOOR

LEGEND:

	PLOT BOUNDARY SHOWN IN
	PROPOSED CONSTRUCTION SHOWN IN

SUBMISSION DRAWING	ARCHITECT		North
	Date	SUB-01	
	Dwg. No.	CHANDU SIR	
	Scale	1:100	
	OWNER		



 1/MS. GOLDEN HOMES INFRASTRUCTURE
 THROUGH
 SINGAPORE INVESTMENT HOLDING
 PTE. LTD.
 2/MS. SHINSHAW OLIVETTES PVT. LTD.
 THROUGH
 SINGAPORE INVESTMENT HOLDING
 PTE. LTD.

SHEET NO. - 03/06
BUILDING (WING B)
PROPOSED MULTY - FAMILY RESIDENTIAL BUILDING PLAN ON
KH. NO.-136/2,P.H. NO. -38,MOUZA- PIPLA, TAL.- NAGPUR
(GRAMIN), DIST. - NAGPUR

1) M/S. GOLDEN HOMES INFRASTRUCTURES THROUGH
SHRI. ASHOK WEDPRAKASH AGRAWAL
2) M/S. GHANSHAM CULTIVATORS PVT. LTD. THROUGH
SHRI VINAY RANCHHODAS RATHI

This section is subject to conditions of
N.A. order Dt. 1 Oct 2022
N.A. order Dt. —

Subject to the provisions of structural drawings submitted by applicant.

This Section is Subject to Conditions
Mentioned in Development Agreement
Dt. 25/8/2022

SUBJECT TO THE PROVISIONS OF STRUCTURAL DESIGN
SUPPLEMENTARY CERTIFICATE DATED 19/11/2022-05
STRUCTURAL DESIGNER AND APPROVANT

Subject to Condition of
N.O.C. from A.I.

Subject to the condition that Developer shall construct sewage treatment

plant (STP) as per the required norms of Maharashtra Pollution Control Board and shall submit the NOC from MPCB without compliance of same occupation permission not be issued

Subject to terms and condition of Government circular dated 30-01-2016 that Developer have to construct the temporary share toilet and arrangement of drinking

shades, sizes and arrangements of existing water for the labours.