


Description of area utilisation		Area utilisation of Roads and Pavementations			
		surrounding Area m ²	Quantity of DR/1500 generation	Total Quantity of DR/1500 generation	
BEILDING	Reservemore floor	reservemore floor			
-	-	24 300 m ² GP Road			
-	-		671.272	1342.544	1342.544
-	-				
-	-	Total	671.272	1342.544	1342.544
		Parking Crack As Per Multiplying Factor 8.683			
		Required		Proposed	
Building Name	Car	Scooter	Transport Vehicle/Tranceience Mini bus	Car	Scooter
Total	160	647	0	160	647

[illegible]

TOWER 4	FIRST FLOOR	136	1	86,229
BUILDING 4 TOWER E	FIRST FLOOR	137	1	86,221
BUILDING 4 TOWER E	FIRST FLOOR	138	1	86,296

GENERATOR	SAFETY	RELATIVE PERIOD	RELATIVE PERIOD	RELATIVE PERIOD	RELATIVE PERIOD	RELATIVE PERIOD
TOWER-1	SAFETY	100.00000000000000	0.00000000000000	0.00000000000000	0.00000000000000	0.00000000000000
TOWER-1	PERIOD	100.00000000000000	0.00000000000000	0.00000000000000	0.00000000000000	0.00000000000000
BULKHEAD-1	SAFETY	100.00000000000000	0.00000000000000	0.00000000000000	0.00000000000000	0.00000000000000
BULKHEAD-1	PERIOD	100.00000000000000	0.00000000000000	0.00000000000000	0.00000000000000	0.00000000000000
TOWER-2	SAFETY	100.00000000000000	0.00000000000000	0.00000000000000	0.00000000000000	0.00000000000000
TOWER-2	PERIOD	100.00000000000000	0.00000000000000	0.00000000000000	0.00000000000000	0.00000000000000
BULKHEAD-2	SAFETY	100.00000000000000	0.00000000000000	0.00000000000000	0.00000000000000	0.00000000000000
BULKHEAD-2	PERIOD	100.00000000000000	0.00000000000000	0.00000000000000	0.00000000000000	0.00000000000000
TOWER-3	SAFETY	100.00000000000000	0.00000000000000	0.00000000000000	0.00000000000000	0.00000000000000
TOWER-3	PERIOD	100.00000000000000	0.00000000000000	0.00000000000000	0.00000000000000	0.00000000000000
BULKHEAD-3	SAFETY	100.00000000000000	0.00000000000000	0.00000000000000	0.00000000000000	0.00000000000000
BULKHEAD-3	PERIOD	100.00000000000000	0.00000000000000	0.00000000000000	0.00000000000000	0.00000000000000

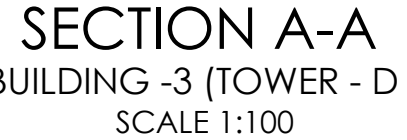

DISTT. NAGPUR:	
Name Of Architect : Sanjay Govind Soni	
LOGO	ADDRESS OF OFFICE
	OFFICE :

		10, Ganesh Nagar near S.D Hospital Nagpur	
OWNERS SIGN -		TECHNICAL PERSON SIGN	
Verified by applicant			
	SCALE -	DATE: 02/04/28	
JOB NO - BPNM-24-ENTRY-1130		CHECK BY -	
SUBMISSION DRAWING			

BUILDING 1 - TOWER 1															
BUILDING	FLOOR	CONC	REIN	FE-CELS	FE-CELS	FE-CELS	MEZZ	REINCY	THURAGE	LIFT	LF-DETAIL	DEPT	DEPT	THUR	TOTAL
															FE-DETAIL
BUILDING 1	PH 100	0.00	2101.90	0.00	0.00	0.00	0.00	2101.90	0.00	0.00	31.76	2237.67	0.00	0.00	844.13
BUILDING 1	2ND FLOOR	0.00	1588.80	0.00	0.00	0.00	157.88	0.00	0.00	168.75	1738.33	0.00	0.00	993.65	
BUILDING 1	3RD FLOOR	0.00	1588.80	0.00	0.00	0.00	157.88	0.00	0.00	168.75	1738.33	0.00	0.00	993.65	
BUILDING 1	4TH FLOOR	0.00	1588.80	0.00	0.00	0.00	157.88	0.00	0.00	168.75	1738.33	0.00	0.00	993.65	
BUILDING 1	5TH FLOOR	0.00	1588.80	0.00	0.00	0.00	157.88	0.00	0.00	168.75	1738.33	0.00	0.00	993.65	
BUILDING 1	6TH FLOOR	0.00	1588.80	0.00	0.00	0.00	157.88	0.00	0.00	168.75	1738.33	0.00	0.00	993.65	
BUILDING 1	7TH FLOOR	0.00	1588.80	0.00	0.00	0.00	157.88	0.00	0.00	168.75	1738.33	0.00	0.00	993.65	
BUILDING 1	8TH FLOOR	0.00	1588.80	0.00	0.00	0.00	157.88	0.00	0.00	168.75	1738.33	0.00	0.00	993.65	
BUILDING 1	9TH FLOOR	0.00	1588.80	0.00	0.00	0.00	157.88	0.00	0.00	168.75	1738.33	0.00	0.00	993.65	
BUILDING 1	10TH FLOOR	0.00	1588.80	0.00	0.00	0.00	157.88	0.00	0.00	168.75	1738.33	0.00	0.00	993.65	
BUILDING 1	11TH FLOOR	0.00	1588.80	0.00	0.00	0.00	157.88	0.00	0.00	168.75	1738.33	0.00	0.00	993.65	
BUILDING 1	12TH FLOOR	0.00	1588.80	0.00	0.00	0.00	157.88	0.00	0.00	168.75	1738.33	0.00	0.00	993.65	
BUILDING 1	13TH FLOOR	0.00	1588.80	0.00	0.00	0.00	157.88	0.00	0.00	168.75	1738.33	0.00	0.00	993.65	
BUILDING 1	77TH FLOOR	0.00	1588.80	0.00	0.00	0.00	157.88	0.00	0.00	168.75	1738.33	0.00	0.00	993.65	
BUILDING 1	78TH FLOOR	0.00	1588.80	0.00	0.00	0.00	157.88	0.00	0.00	168.75	1738.33	0.00	0.00	993.65	

Project Name	LOC	EXPLANATION	Patching Sheet VISA 801 801010				Resources		
			CFW	ACCOUNT	NO OF TECHNICAL STAFF	CFW	ACCOUNT	Estimated Total Project Cost	
REALISING 4 TOWERS 1	Nonresident	CFW scope: hardware equipment, software and training	1	1	62	60,000	60,000	-	
REALISING 4 TOWERS 2	Nonresident	Nonresident staff equipment, software and training	1	2	50	20,000	50,000	-	
REALISING 4 TOWERS 3	Nonresident	CFW scope: hardware equipment and staff costs are covered by other projects	1	2	52	26,000	52,000	-	
REALISING 4 TOWERS 4	Nonresident	CFW scope: hardware equipment and staff costs are covered by other projects	1	1	50	50,000	50,000	-	
REALISING 3 TOWERS 1	Nonresident	CFW scope: hardware equipment, training, support and staff costs are covered by other projects	1	2	54	27,000	54,000	-	
REALISING 3 TOWERS 2	Nonresident	Nonresident staff equipment, software and training	1	1	50	50,000	50,000	-	
REALISING 2 TOWERS 1	Nonresident	CFW scope: hardware equipment and staff costs are covered by other projects	1	1	64	64,000	64,000	-	
REALISING 2 TOWERS 2	Nonresident	Nonresident staff equipment and staff costs are covered by other projects	1	2	20	14,000	28,000	-	
Total	-	-	-	-	-	354,000	430,000	-	
Grand total	-	-	-	-	-	60,000	27,000	-	
Grand total	-	-	-	-	-	414,000	457,000	-	0.00%

[illegible][illegible]

	ETC&N.F.	NOM./206	2	89.959	-0.000	13.492	0.000	89.000
is considered OK utilization		Formulating idea for DPC generation						
0.000		-0.000						
1342.004		-0.000						
Forwarded to Ambassadors Office Desk		Status						
0		OK						

Asset Name	Asset Class	Credit Asset Data						Total Contracted
		Coupon	Term to Maturity	Notional	Current Market Value	Unrealized Gain/Loss	Remaining Risk	
Portfolio A	HY	75% 100%	1/1/2015	2	80,000	0.00	0.00	80,000
Portfolio A	HY	75% 100%	3/1/2015	2	80,000	0.00	0.00	80,000
Portfolio A	HY	75% 100%	5/1/2015	2	79,800	0.00	0.00	79,800
Portfolio A	HY	75% 100%	7/1/2015	2	79,600	0.00	0.00	79,600
Portfolio A	HY	75% 100%	9/1/2015	2	79,400	0.00	0.00	79,400
Portfolio A	HY	75% 100%	11/1/2015	2	79,200	0.00	0.00	79,200
Portfolio A	HY	75% 100%	1/1/2016	2	79,000	0.00	0.00	79,000
Portfolio A	HY	75% 100%	3/1/2016	2	78,800	0.00	0.00	78,800
Portfolio A	HY	75% 100%	5/1/2016	2	78,600	0.00	0.00	78,600
Portfolio A	HY	75% 100%	7/1/2016	2	78,400	0.00	0.00	78,400
Portfolio A	HY	75% 100%	9/1/2016	2	78,200	0.00	0.00	78,200
Portfolio A	HY	75% 100%	11/1/2016	2	78,000	0.00	0.00	78,000
Portfolio A	HY	75% 100%	1/1/2017	2	77,800	0.00	0.00	77,800
Portfolio A	HY	75% 100%	3/1/2017	2	77,600	0.00	0.00	77,600
Portfolio A	HY	75% 100%	5/1/2017	2	77,400	0.00	0.00	77,400
Portfolio A	HY	75% 100%	7/1/2017	2	77,200	0.00	0.00	77,200
Portfolio A	HY	75% 100%	9/1/2017	2	77,000	0.00	0.00	77,000
Portfolio A	HY	75% 100%	11/1/2017	2	76,800	0.00	0.00	76,800
Portfolio A	HY	75% 100%	1/1/2018	2	76,600	0.00	0.00	76,600
Portfolio A	HY	75% 100%	3/1/2018	2	76,400	0.00	0.00	76,400
Portfolio A	HY	75% 100%	5/1/2018	2	76,200	0.00	0.00	76,200
Portfolio A	HY	75% 100%	7/1/2018	2	76,000	0.00	0.00	76,000
Portfolio A	HY	75% 100%	9/1/2018	2	75,800	0.00	0.00	75,800
Portfolio A	HY	75% 100%	11/1/2018	2	75,600	0.00	0.00	75,600
Portfolio A	HY	75% 100%	9/1/2037	2	53,000	0.00	0.00	53,000
Portfolio A	HY	75% 100%	11/1/2037	2	52,800	0.00	0.00	52,800
Portfolio A	HY	75% 100%	1/1/2038	2	52,600	0.00	0.00	52,600
Portfolio A	HY	75% 100%						

PULLING #	FIRST FLOOR	104	1	70.805	0.000	10.478	0.000	73.883
PULLING #	TOWER 1							
PULLING #	FIRST FLOOR	105	1	70.805	0.000	10.478	0.000	73.883
PULLING #	TOWER 1							
PULLING #	FIRST FLOOR	106	1	80.224	0.000	10.255	0.000	88.224
PULLING #	TOWER 1							
PULLING #	FIRST FLOOR	107	1	80.224	0.000	13.481	0.000	88.224
PULLING #	TOWER 1							
PULLING #	FIRST FLOOR	108	1	80.290	0.000	15.888	0.000	88.290
PULLING #	TOWER 1							


Grand Area Totals							
Year	Year Name	Count Lines	Revenue \$	Contracted Revenue \$	Actual Revenue \$	Revenue %	Total Contracted
2015	2015	37,021 (100%)	1,000,000	1,000,000	1,000,000	100%	1,000,000
2016	2016	37,021 (100%)	1,000,000	1,000,000	1,000,000	100%	1,000,000
2017	2017	37,021 (100%)	1,000,000	1,000,000	1,000,000	100%	1,000,000
[illegible]

Production of spores				
	NAME	LOCUS	EDISIT	Size
CHANG	4	0.780	2.100	41
CHANG	5	0.800	2.100	43
CHANG	D1	0.800	2.100	43
CHANG	D2	0.780	2.100	16
CHANG	D3	0.800	2.100	2
CHANG	F80	0.800	2.100	2
CHANG	1	0.800	2.100	38
CHANG	2	0.800	2.100	38
CHANG	3	0.720	2.100	38
CHANG	4	0.780	2.100	38
CHANG	5	0.780	2.100	38
CHANG	6	0.780	2.100	38
CHANG	7	0.780	2.100	38
CHANG	8	0.780	2.100	38
CHANG	9	0.780	2.100	38
CHANG	10	0.780	2.100	38
CHANG	11	0.800	2.100	38
CHANG	12	0.800	2.100	38
Production of spores

	NAME	LOCUS	EDISIT	Size
CHANG	4	0.780	2.100	41
CHANG	5	0.800	2.100	43
CHANG	D1	0.800	2.100	43
CHANG	D2	0.780	2.100	16
CHANG	D3	0.800	2.100	2
CHANG	F80	0.800	2.100	2
CHANG	1	0.800	2.100	38
CHANG	2	0.800	2.100	38
CHANG	3	0.720	2.100	38
CHANG	4	0.780	2.100	38
CHANG	5	0.780	2.100	38
CHANG	6	0.780	2.100	38
CHANG	7	0.780	2.100	38
CHANG	8	0.780	2.100	38
CHANG	9	0.780	2.100	38
CHANG	10	0.780	2.100	38
CHANG	11	0.800	2.100	38
CHANG	12	0.800	2.100	38
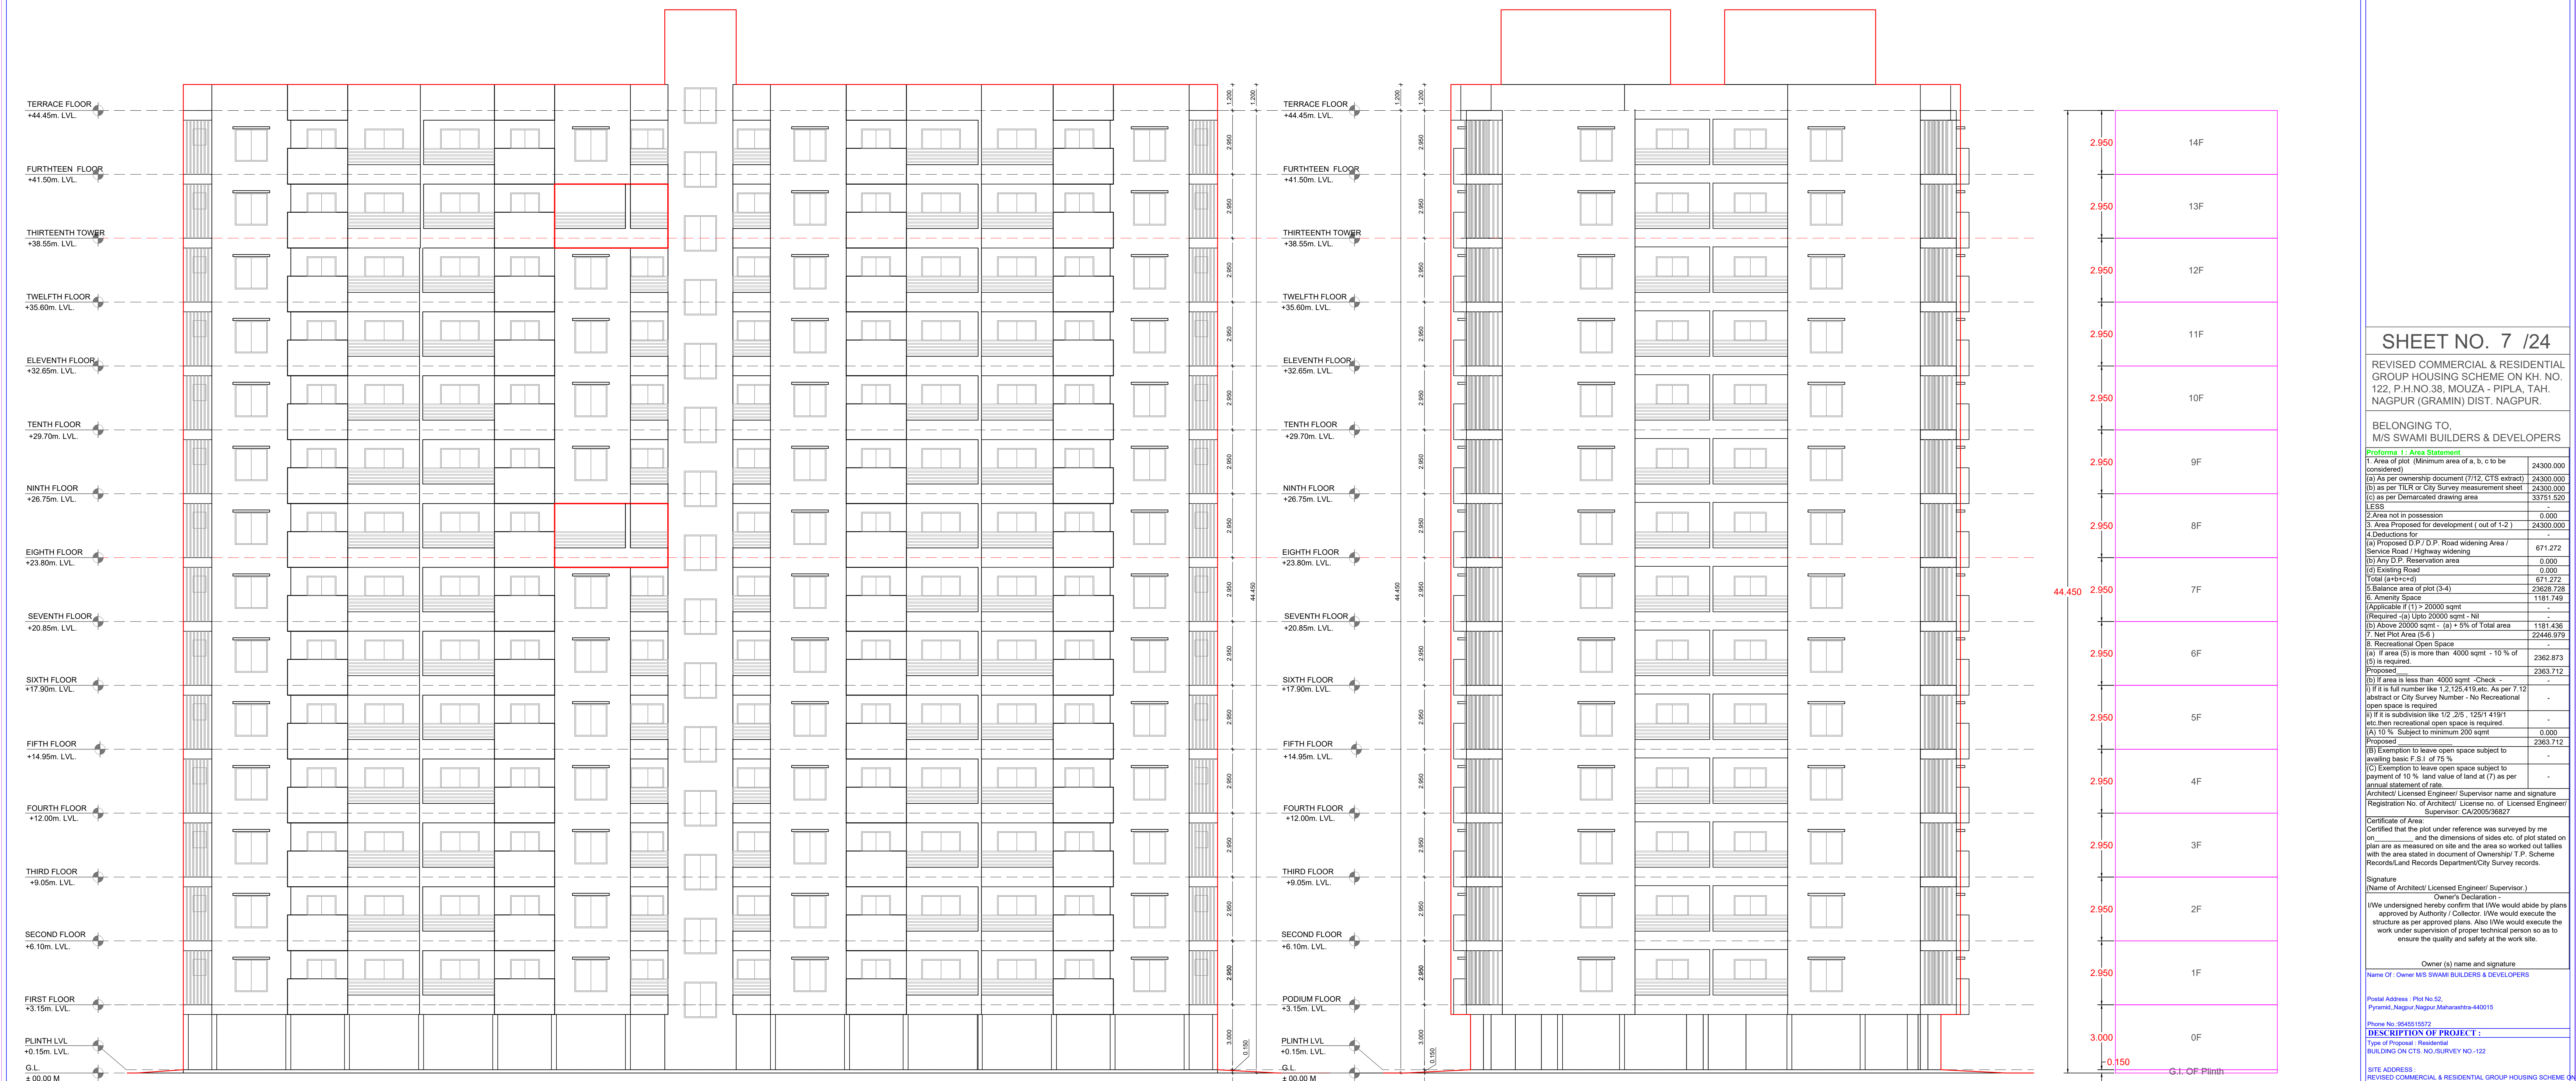

FRONT ELEVATION
BUILDING -3 (TOWER - D)
SCALE 1:100

SIDE ELEVATION
BUILDING -3 (TOWER - D)
SCALE 1:100

SECTION VIEW - BUILDING 3 TOWER D

CROSS SECTION

WATER STORAGE U/W INTERLOCK

PLAN OF UNDERGROUND WATER STORAGE TANK

WATER STORAGE REQUIREMENT

M.S. GATE

COMPOUND WALL DETAIL

OWNERS SIGN _____ **TECHNICAL PERSON SIGN** _____

Noted by applicant _____

SCALE _____ **DATE** 08/04/28


JOB NO - BPNM-24-ENTRY-1130 **CHECK BY** _____

SUBMISSION DRAWING

Figure 1 illustrates a typical layout of a building with a perimeter duct system. The diagram shows a rectangular building footprint with a perimeter duct system (ducts 1-10) and internal ducts (ducts 11-14) connecting to lift wells. Dimensions are provided in feet and inches. A table on the right lists the duct lengths and areas.

DUCT LENGTHS AND AREAS		
FOR BENCHMARK BUILDING WITH 10 FLOORS INCLUDING A ROOF & BASE		
DUCT NUMBER	LENGTH (FEET)	AREA (SQ. FT.)
PERIMETER	10,000	1,000,000
DUCT 1	10,000	1,000,000
DUCT 2	10,000	1,000,000
BUILT-UP AREA CALCULATION SANCTION EIGHT AND THIRTEEN FLOOR BUILDING 3 TOWER D

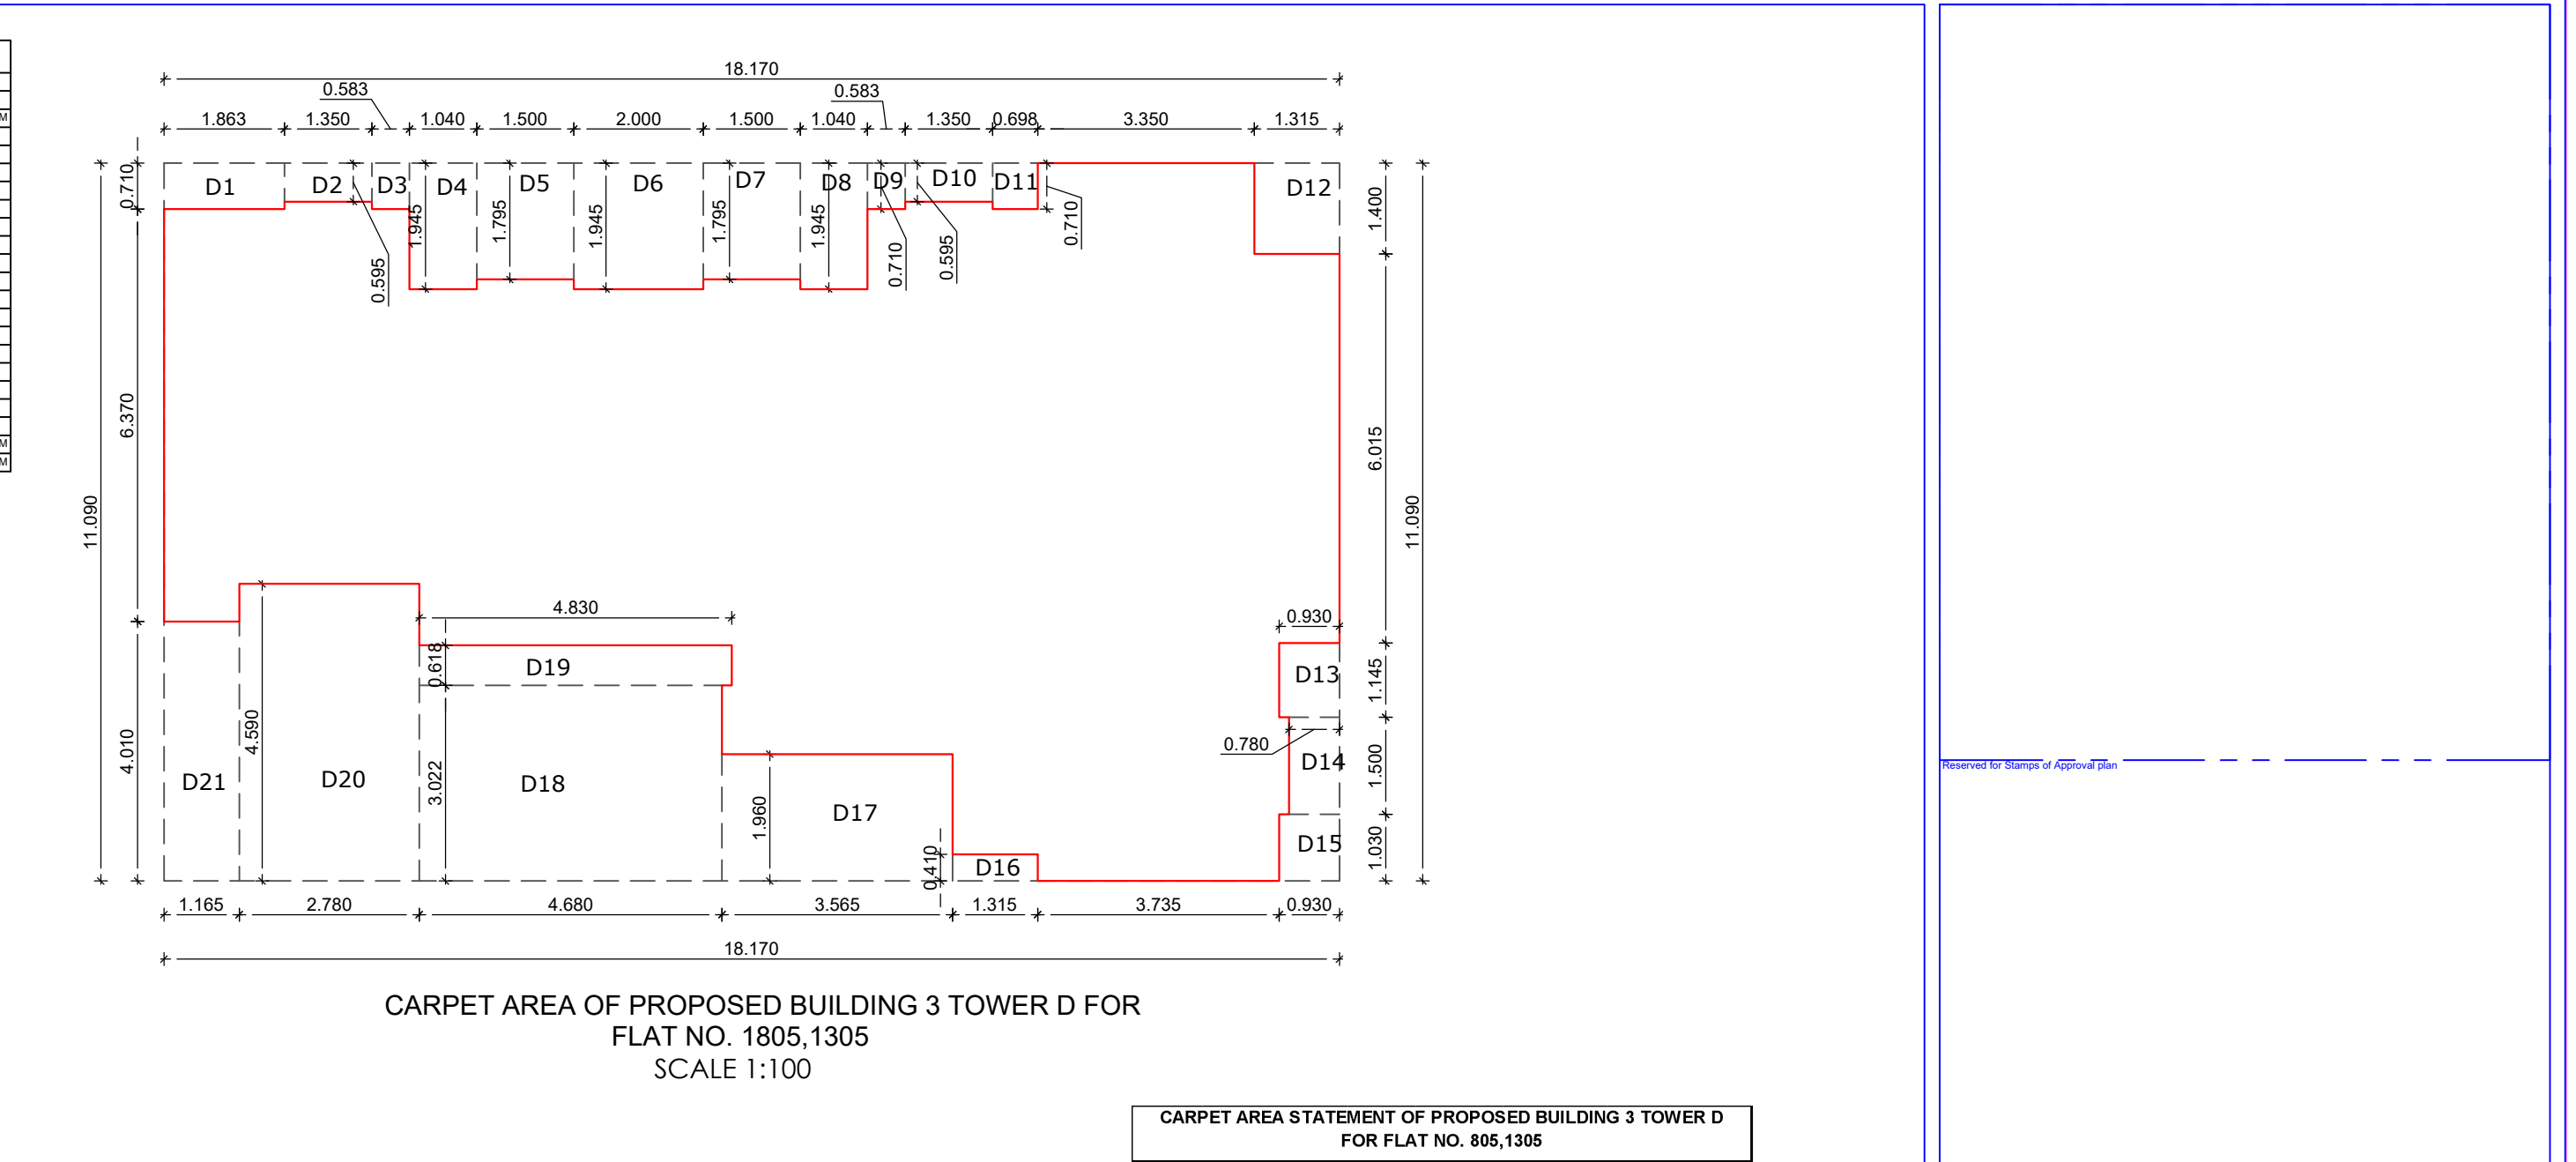

BUILDING NO - 3 (TOWER D)
TERRACE FLOOR
SCALE 1:100

47.780

5.735 3.000 5.735 2.780 0.000 5.735 2.780 5.555







 


Figure 10 is a typical floor plan of building 3 tower D, showing the duct layout. The plan is a rectangular area with dimensions 16.34m by 7.50m. It features a central core with Lift Wells 4, 5, 6, and 7. Ducts are labeled Duct15 through Duct27. The layout includes a grid of ducts with dimensions and a central core area.

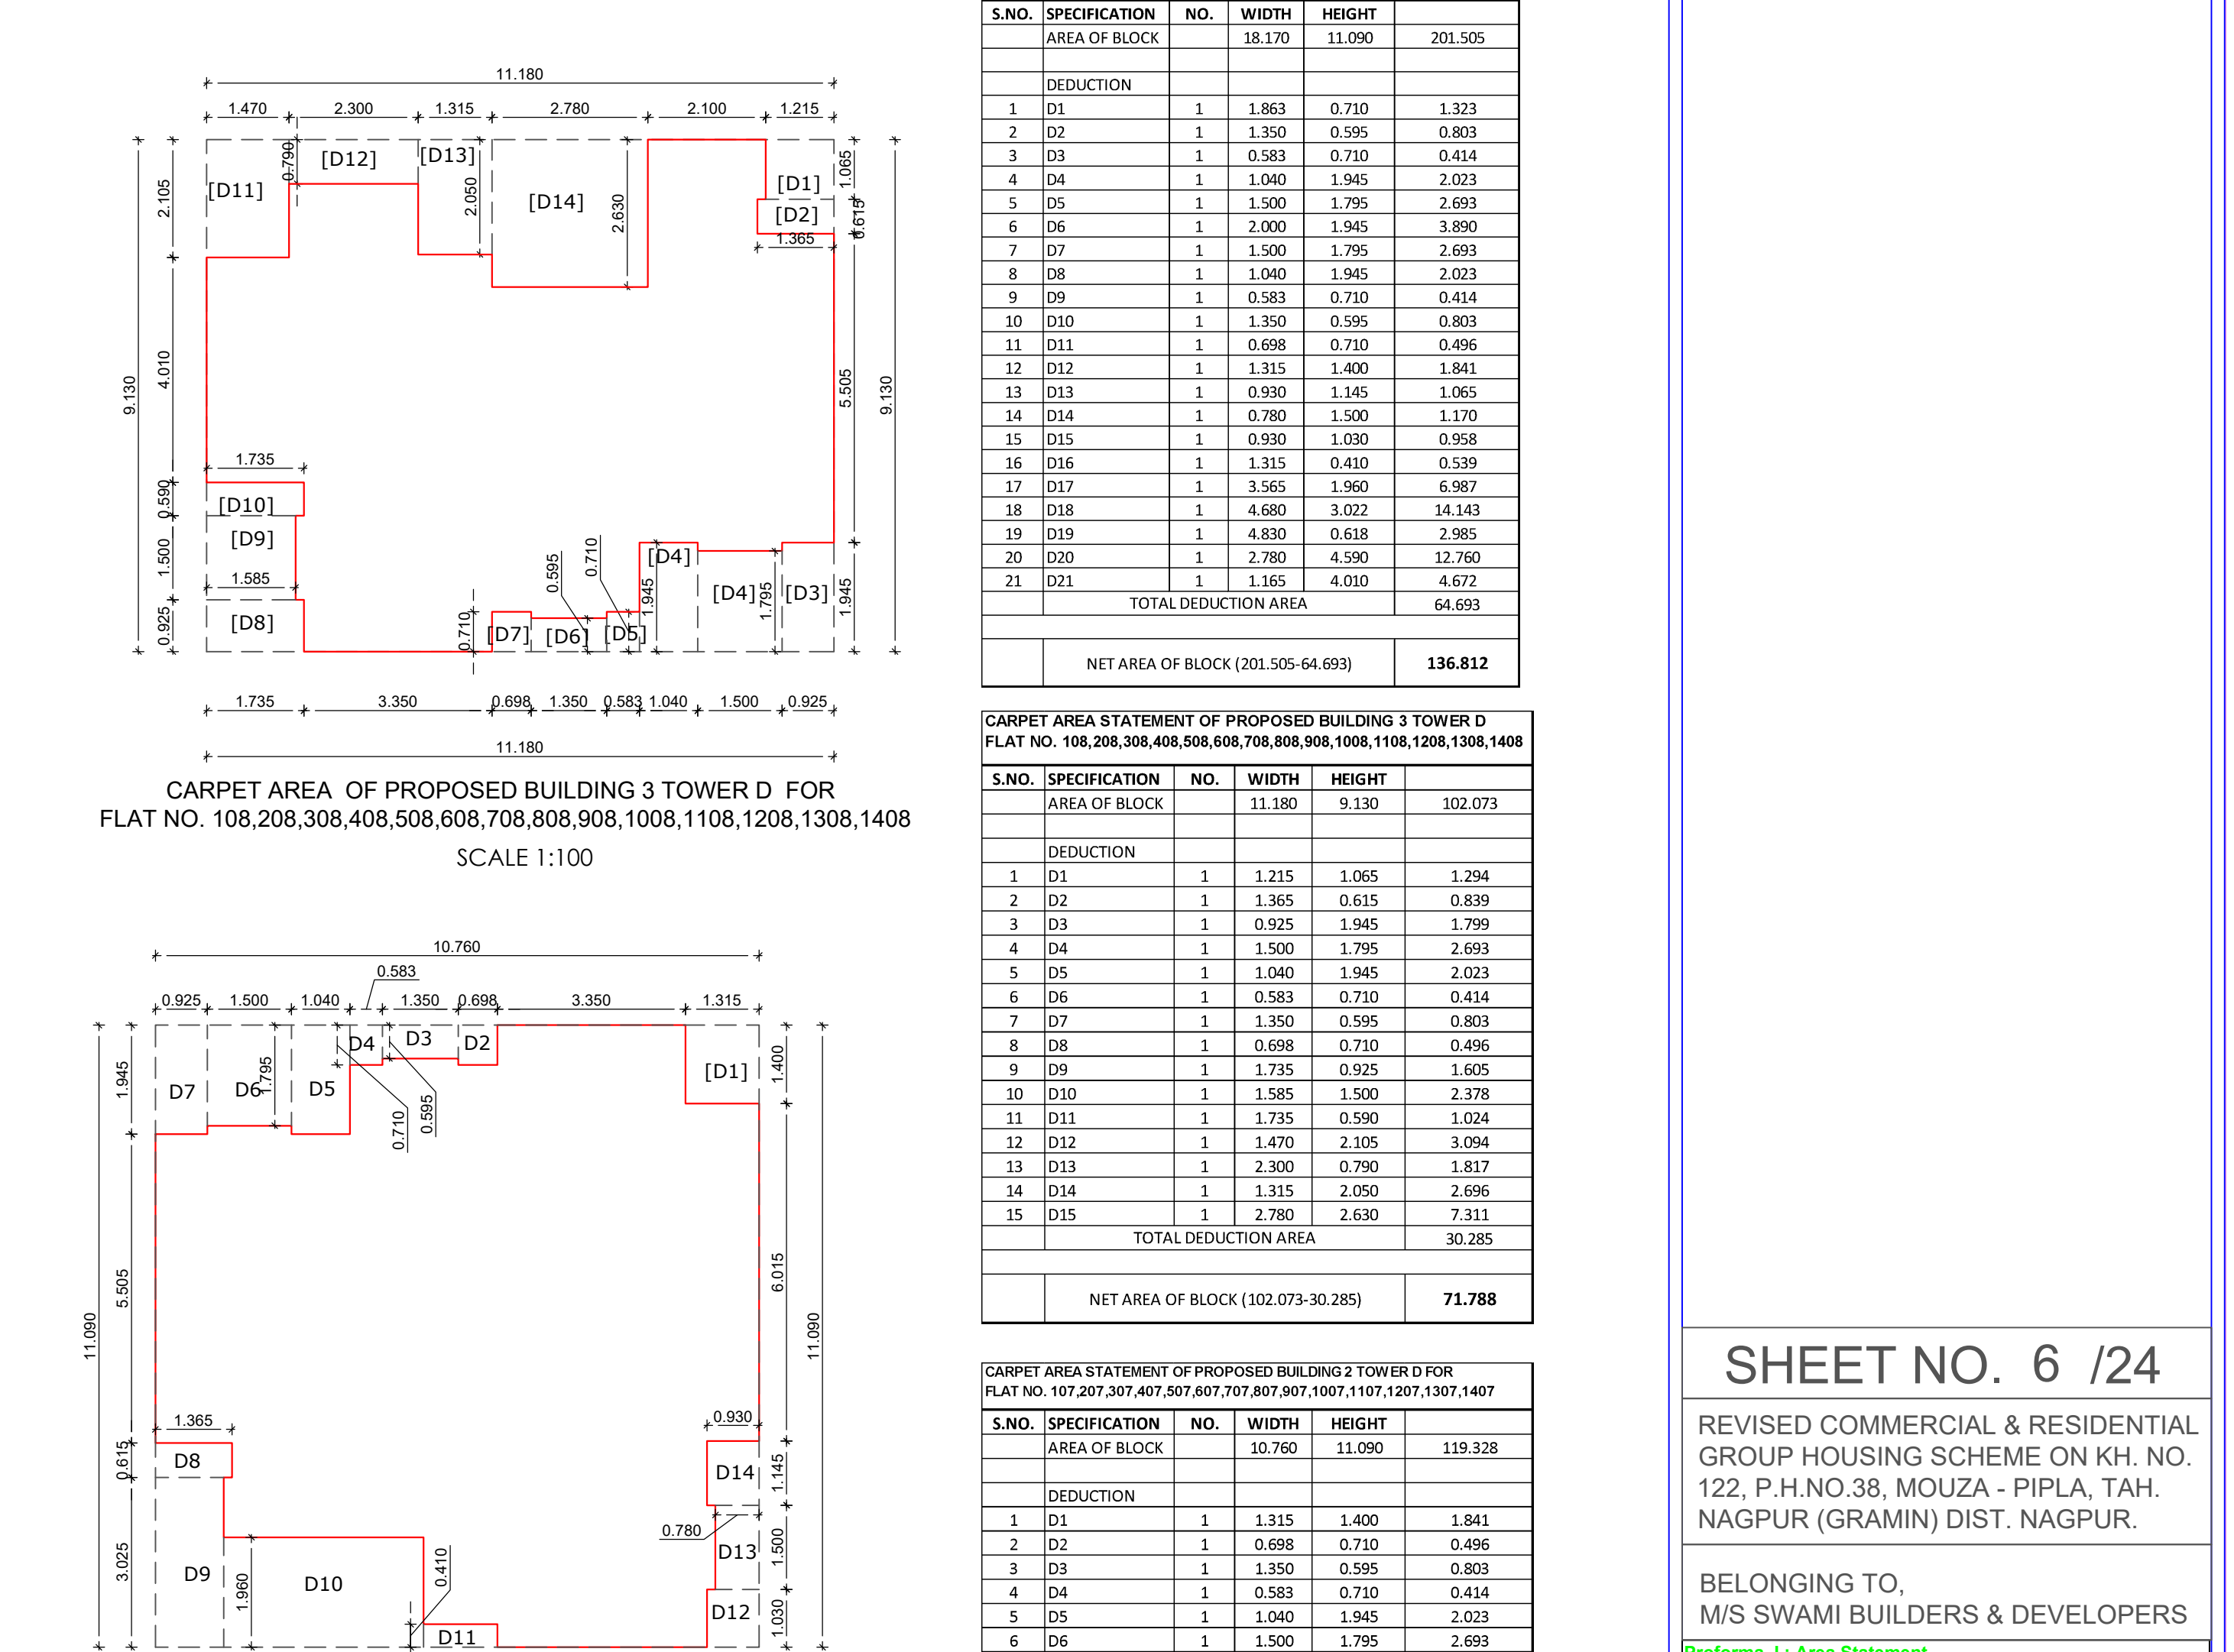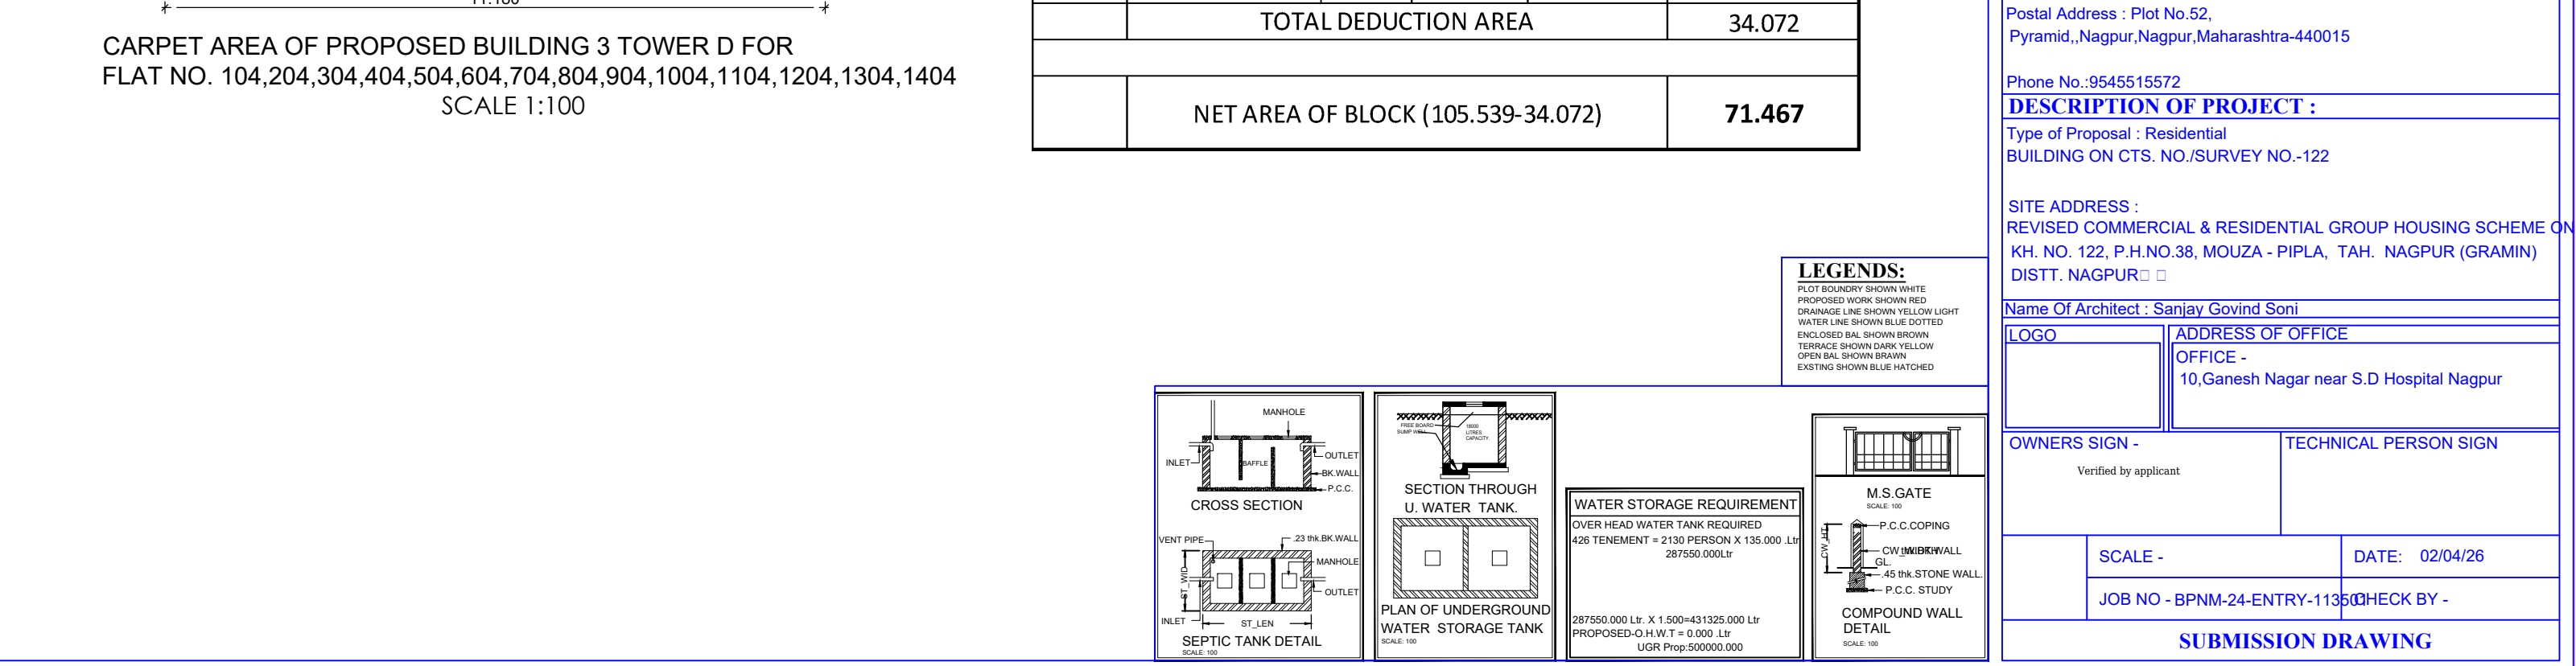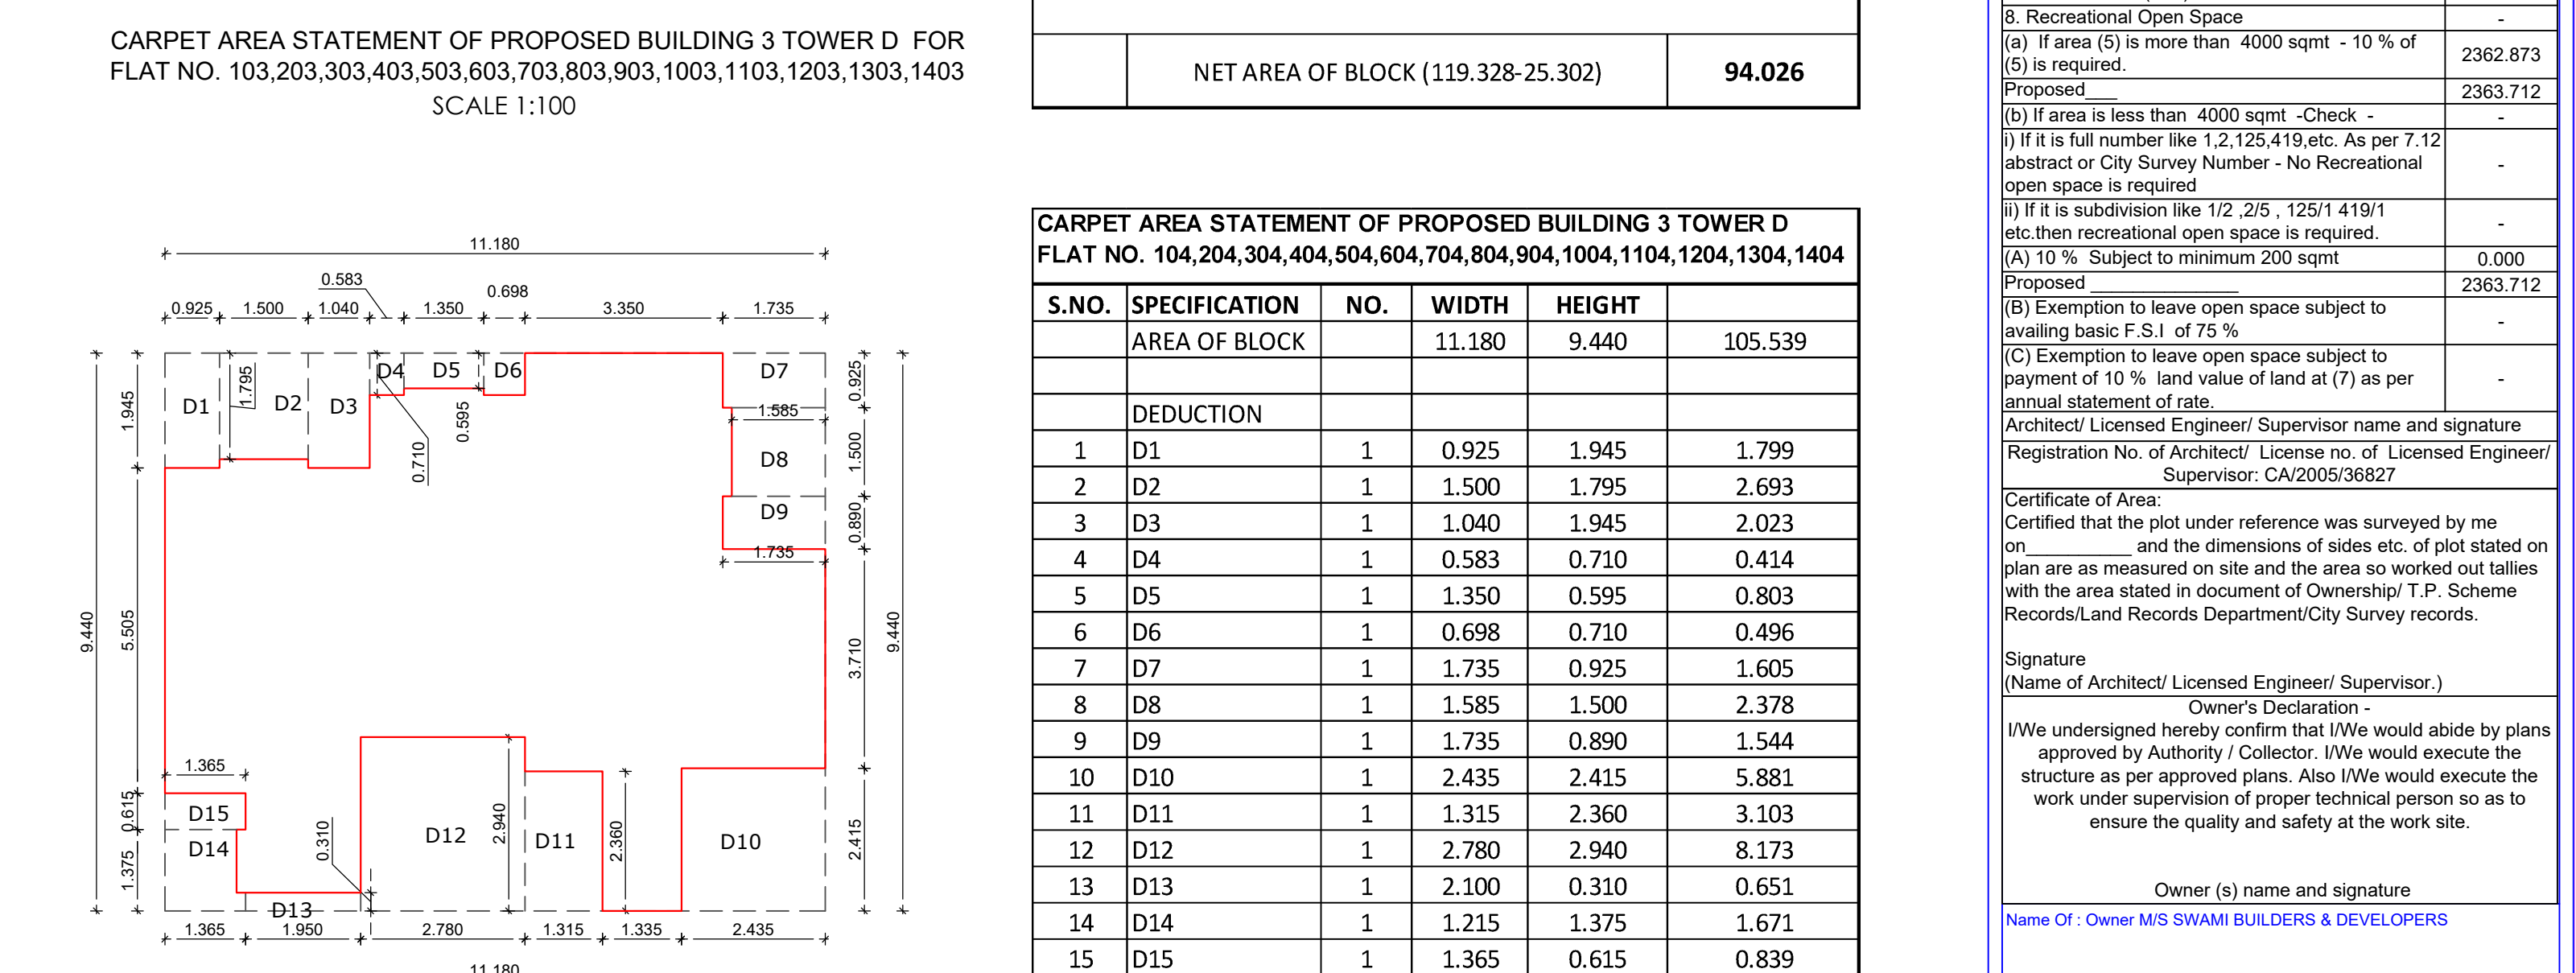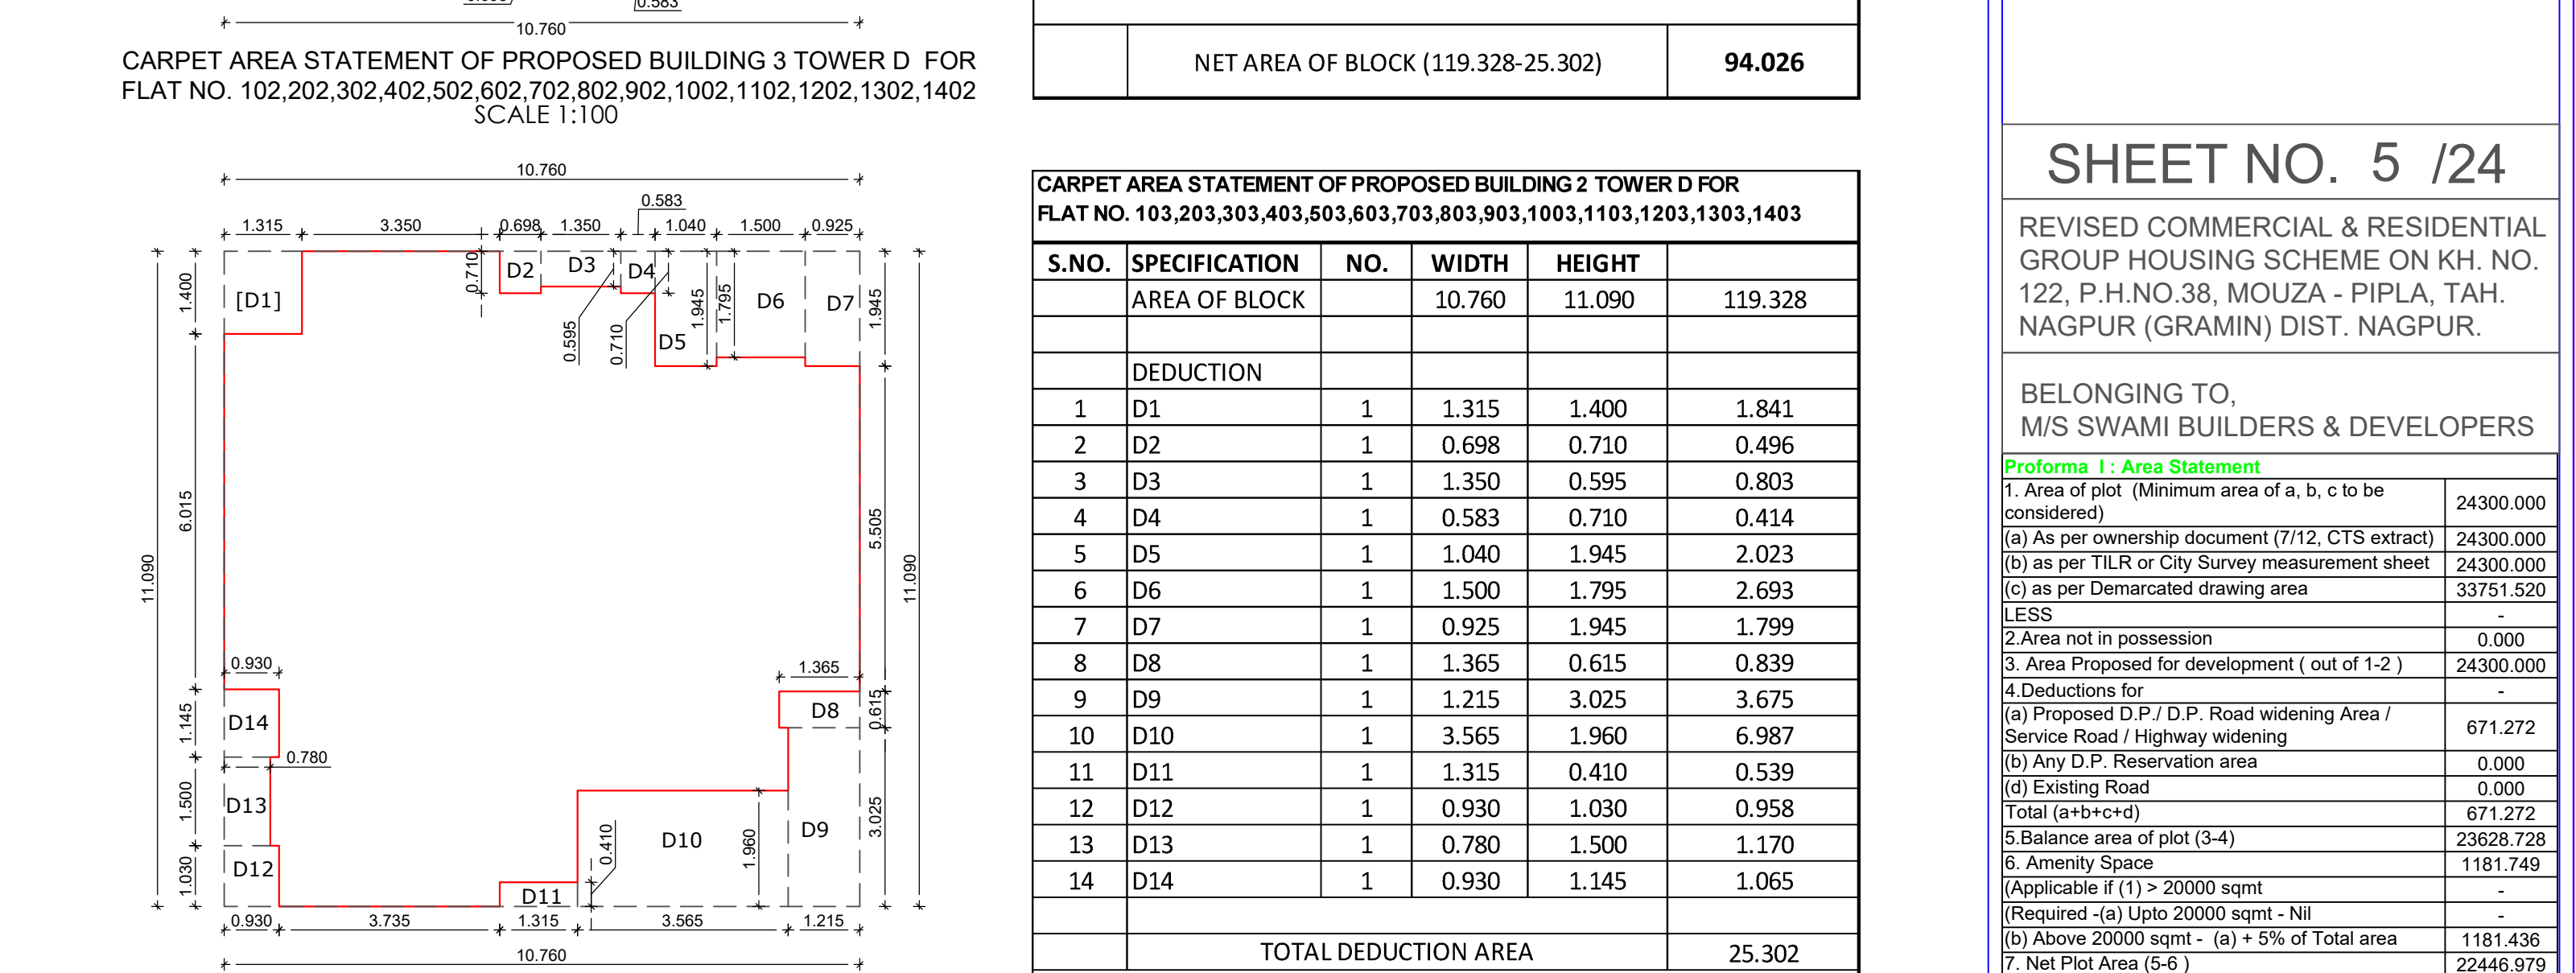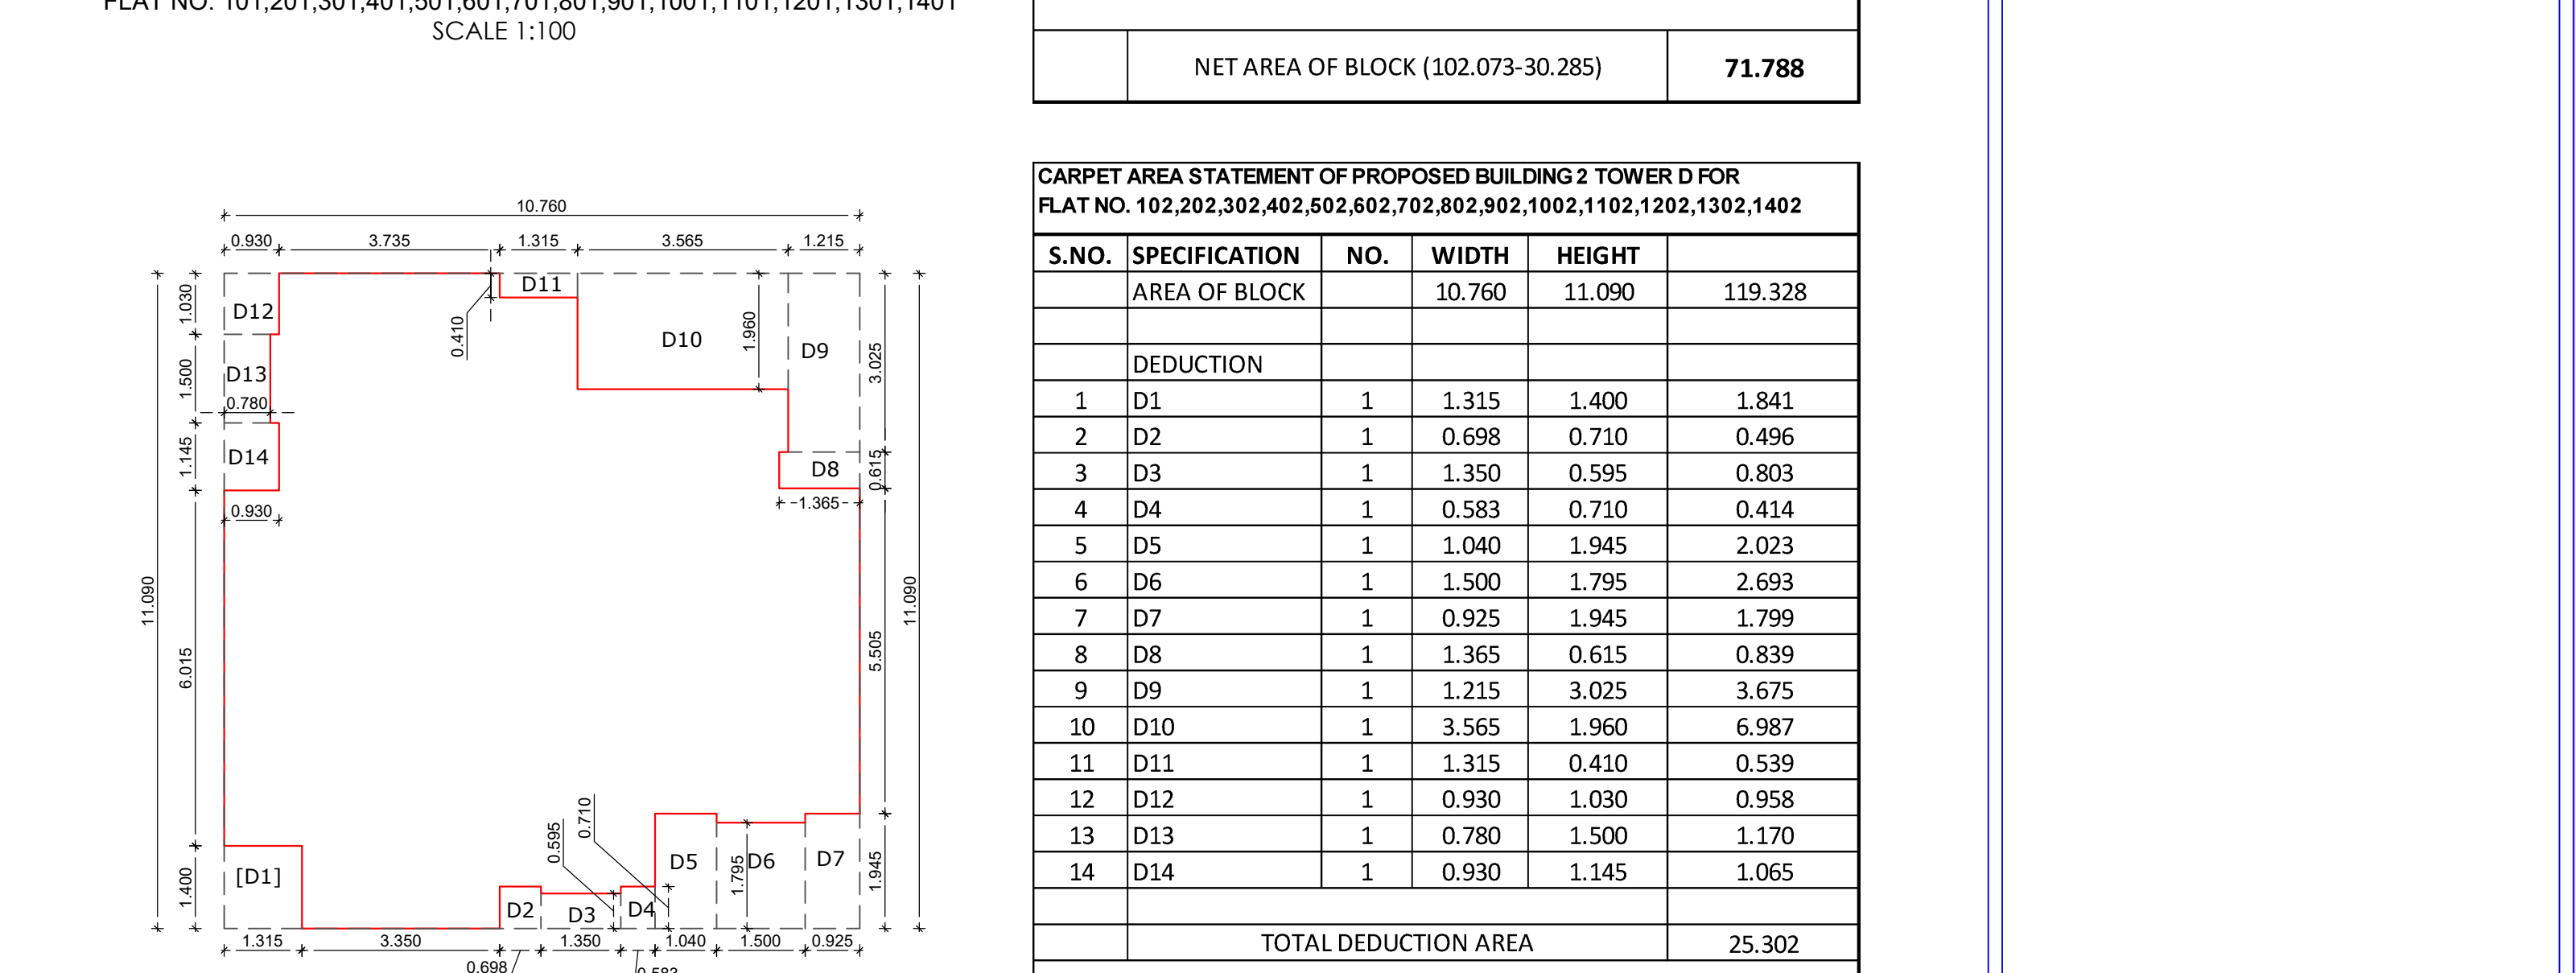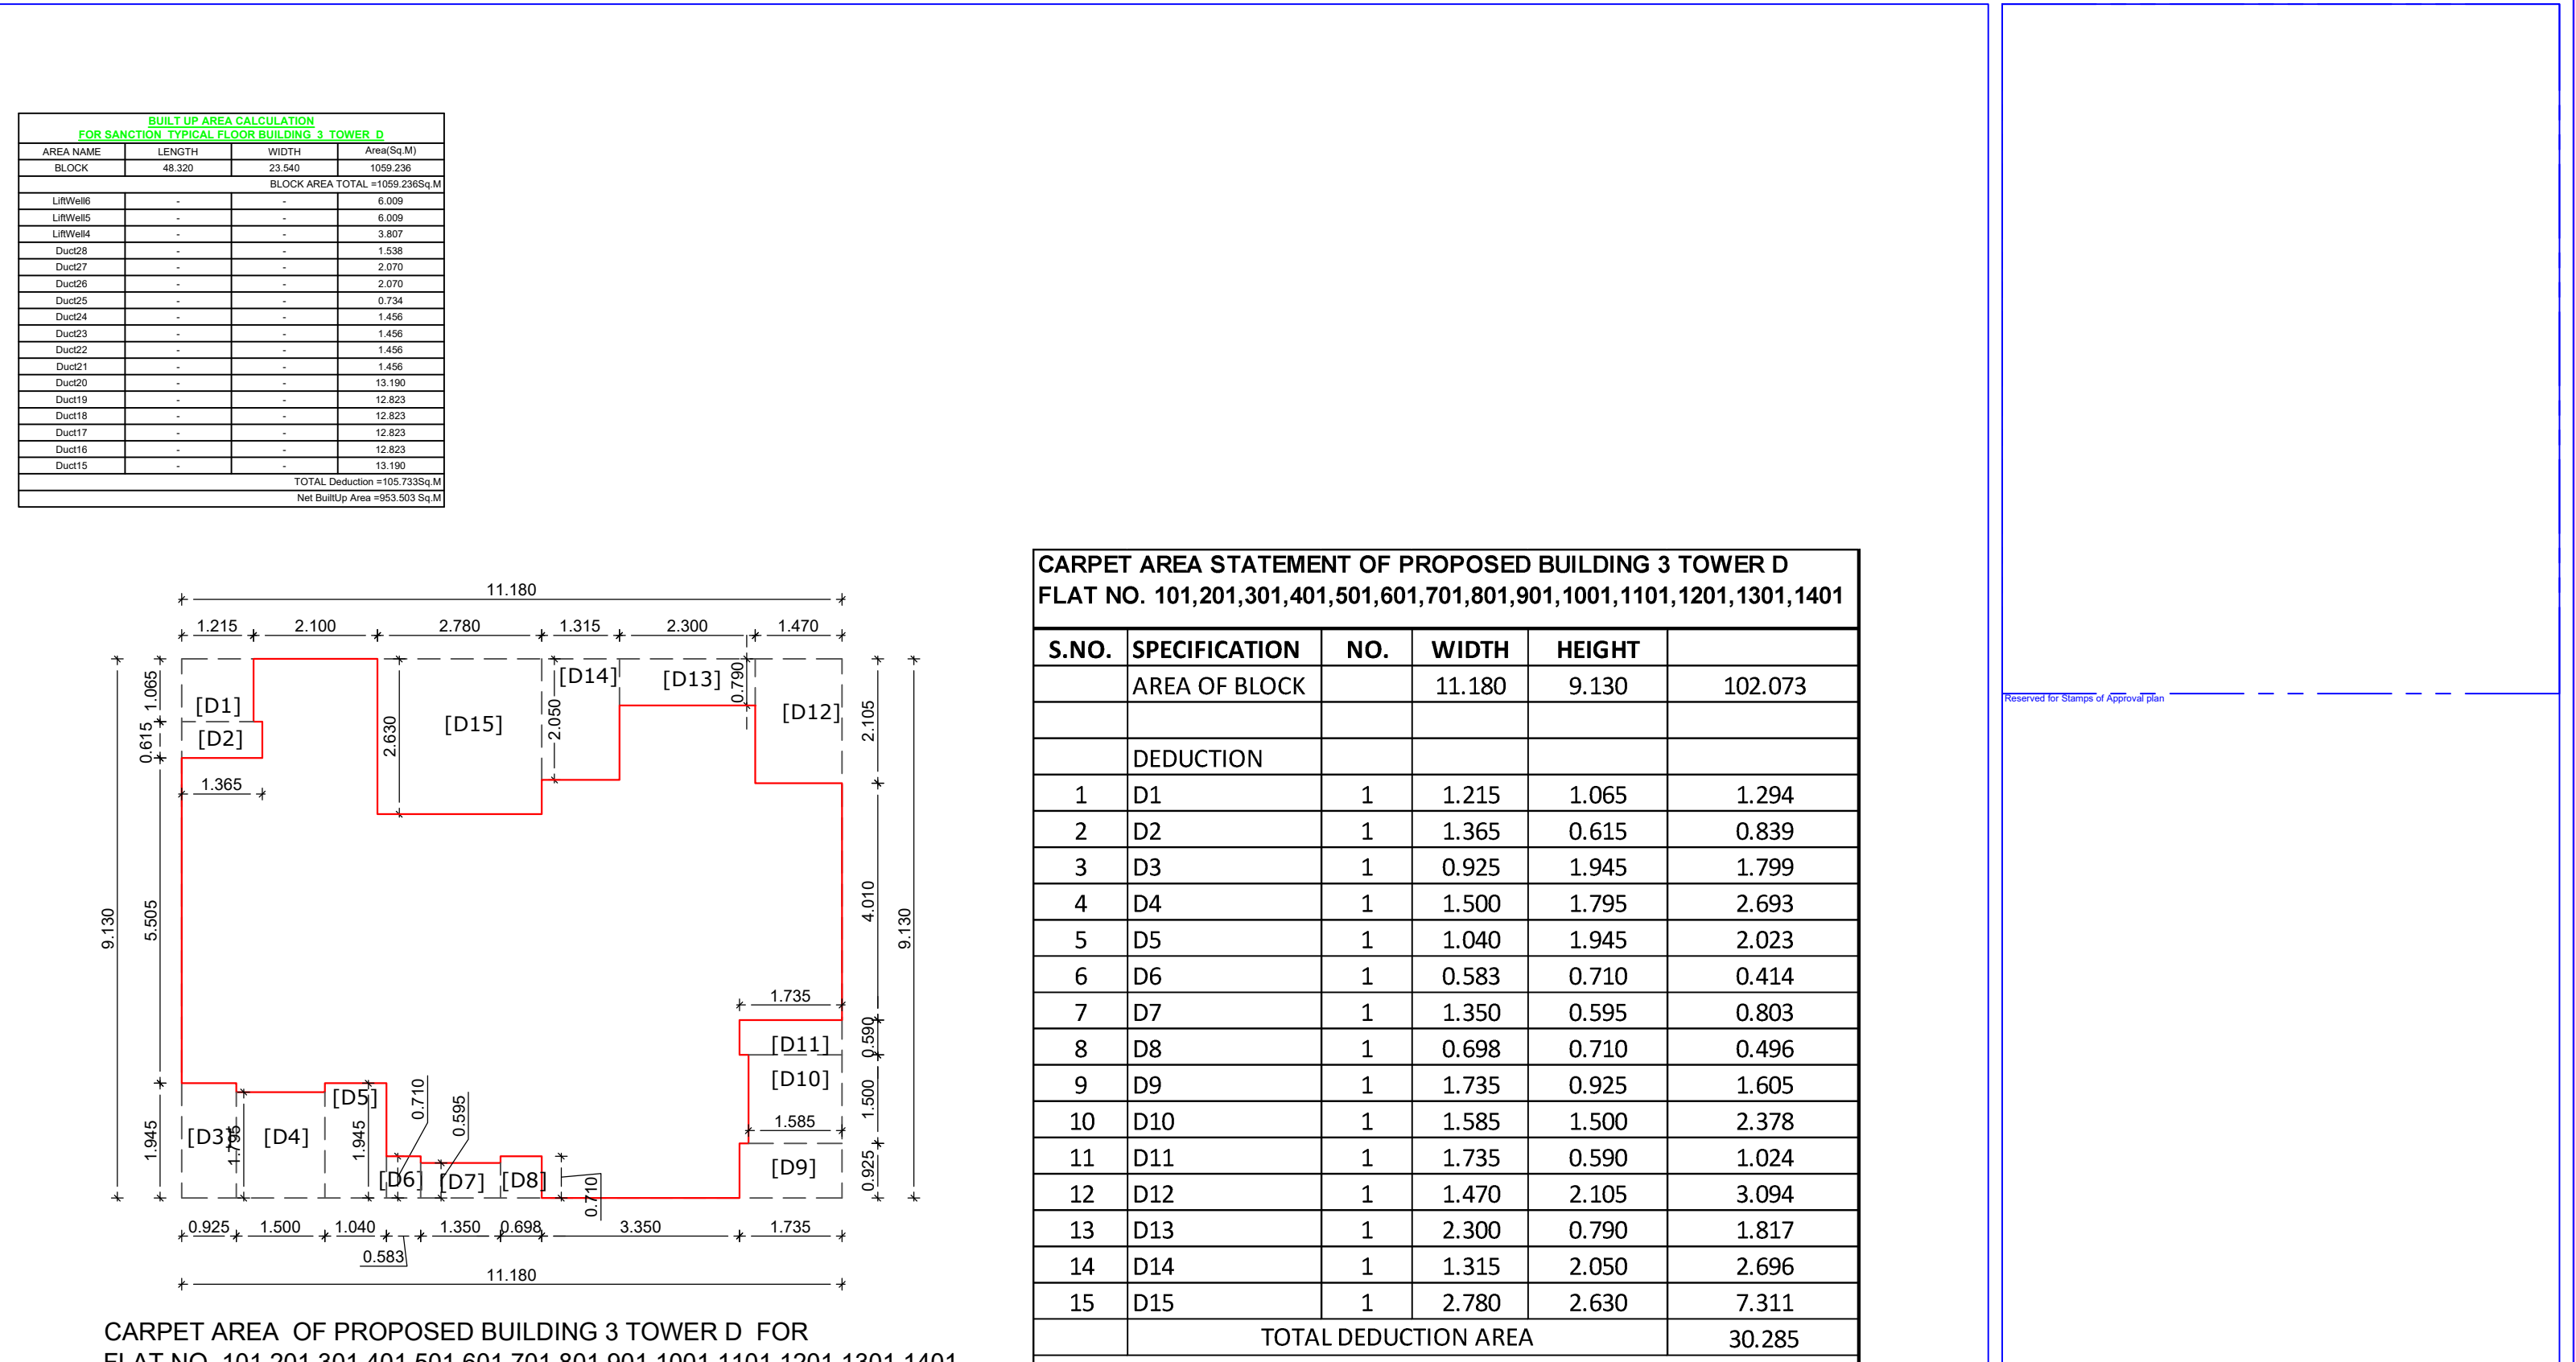

NO - 3 (TOWER D)
9TH,10TH,11TH,12TH,14TH FLOOR
 SCALE 1:100