




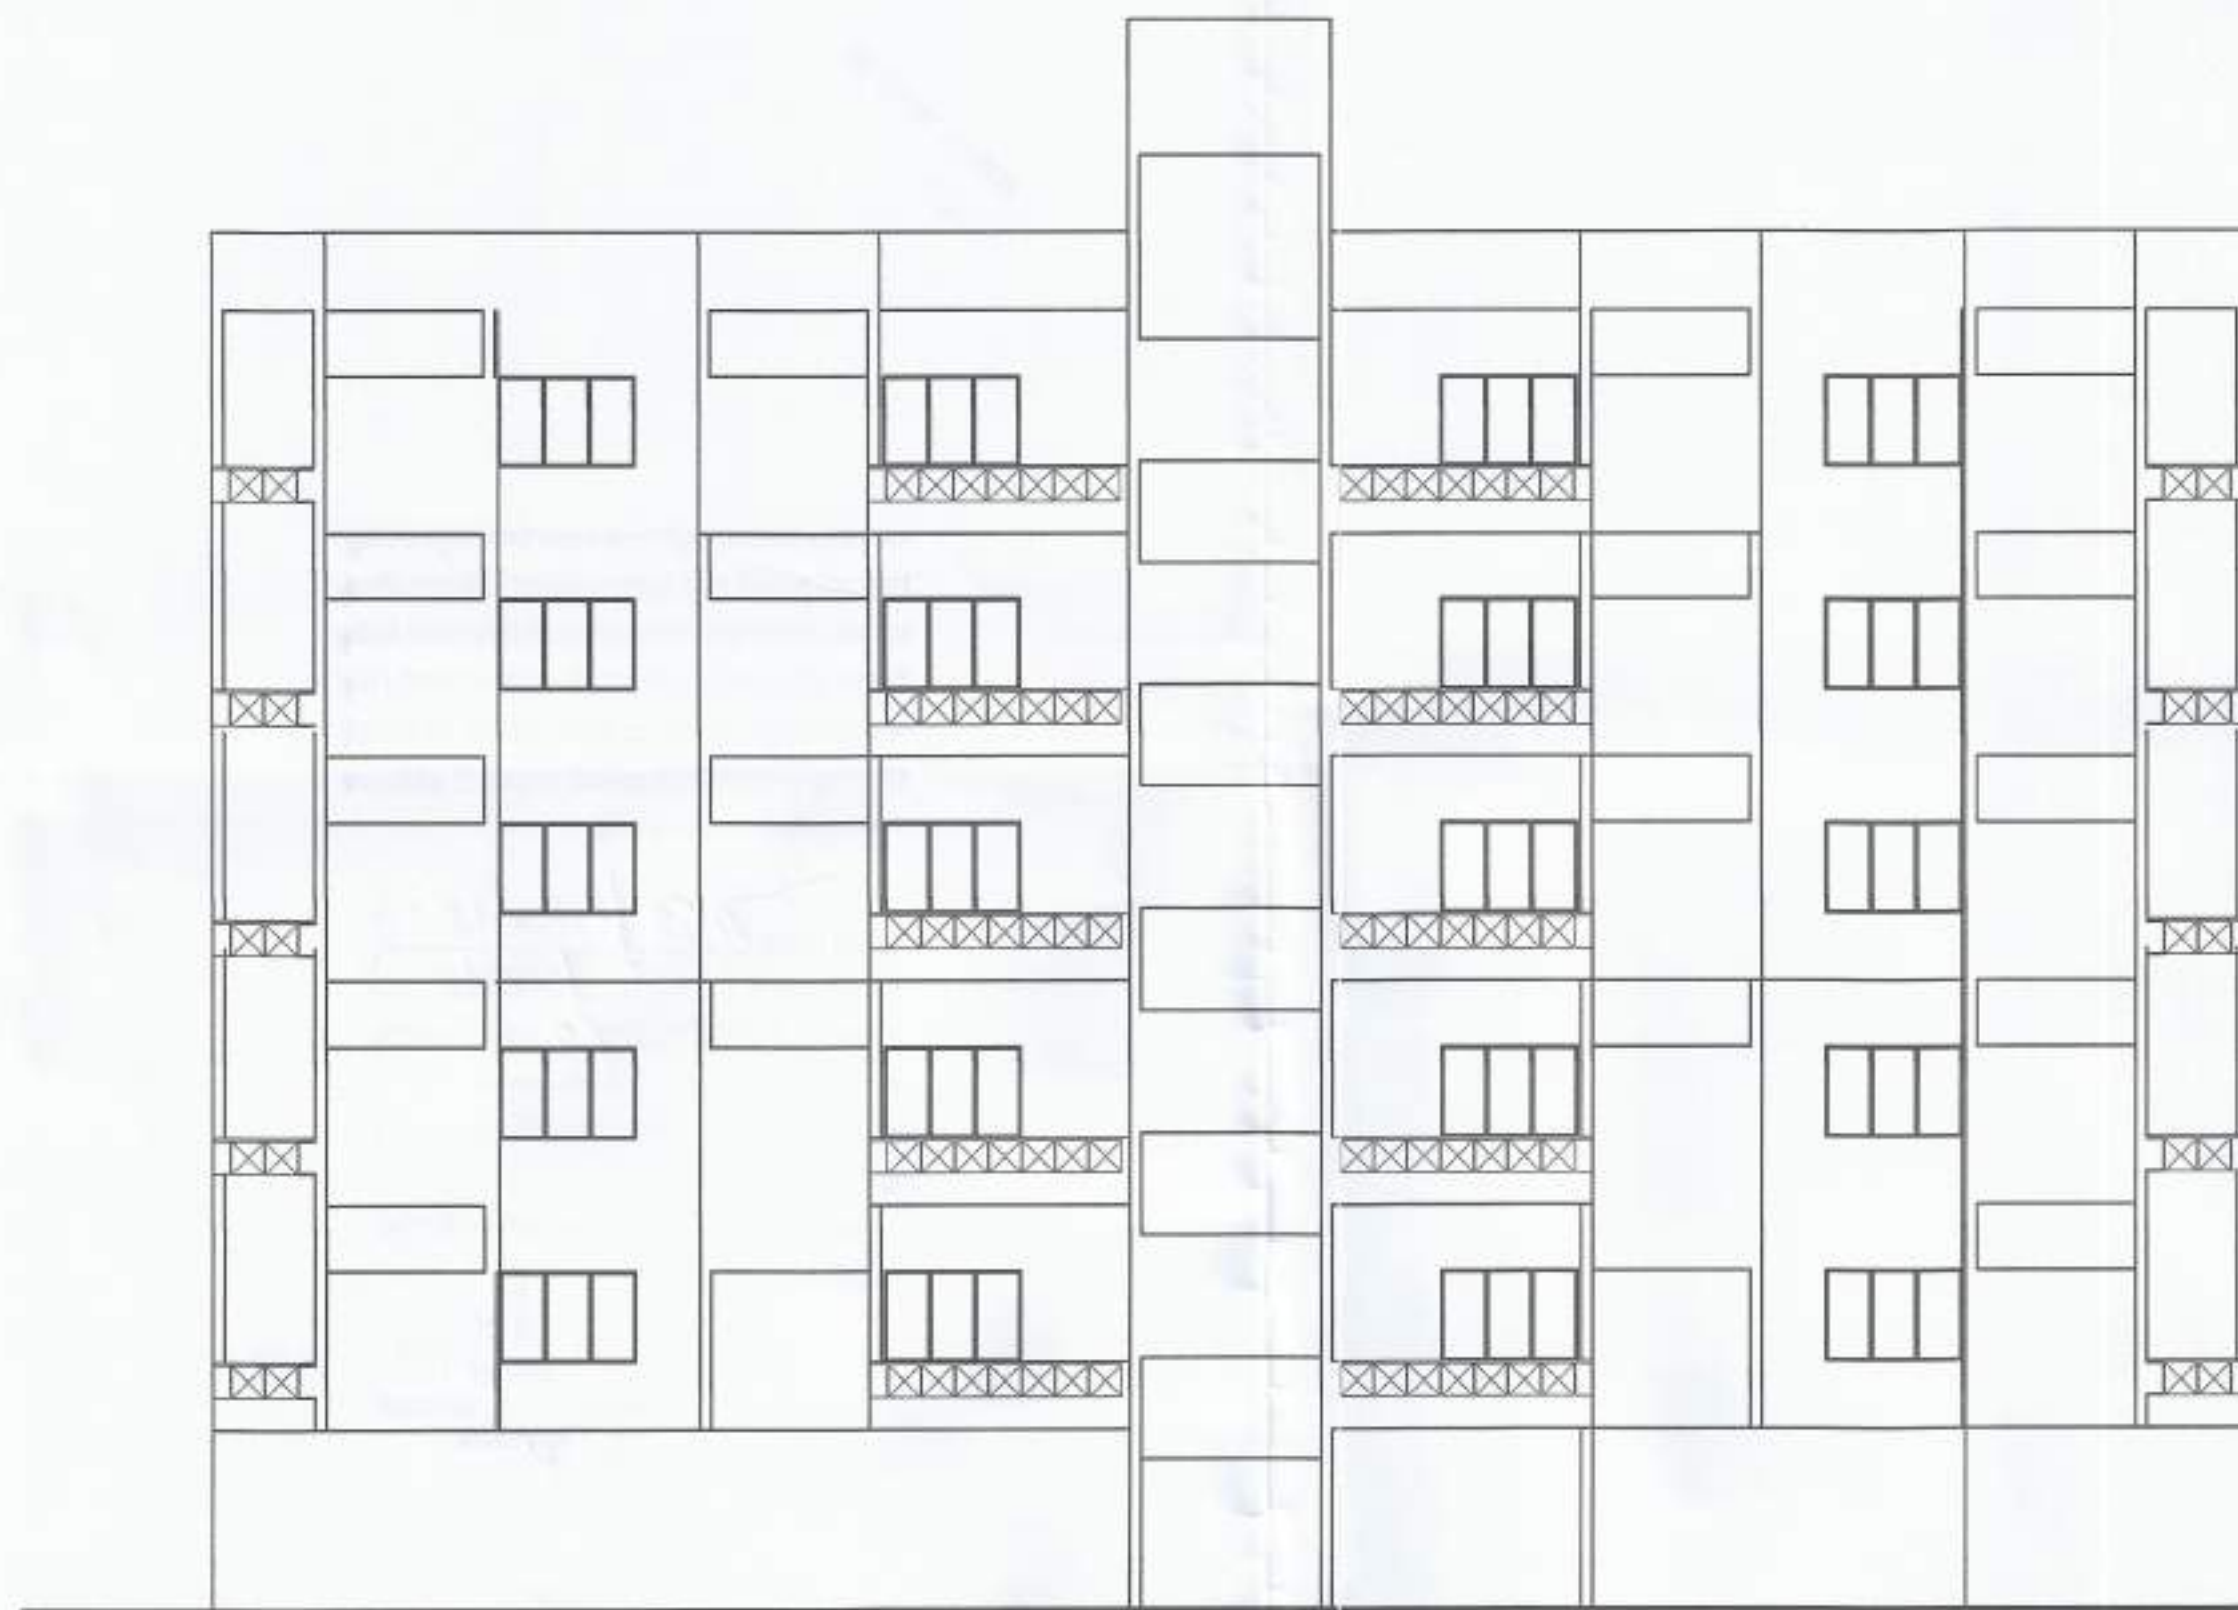


FRONT ELEVATION

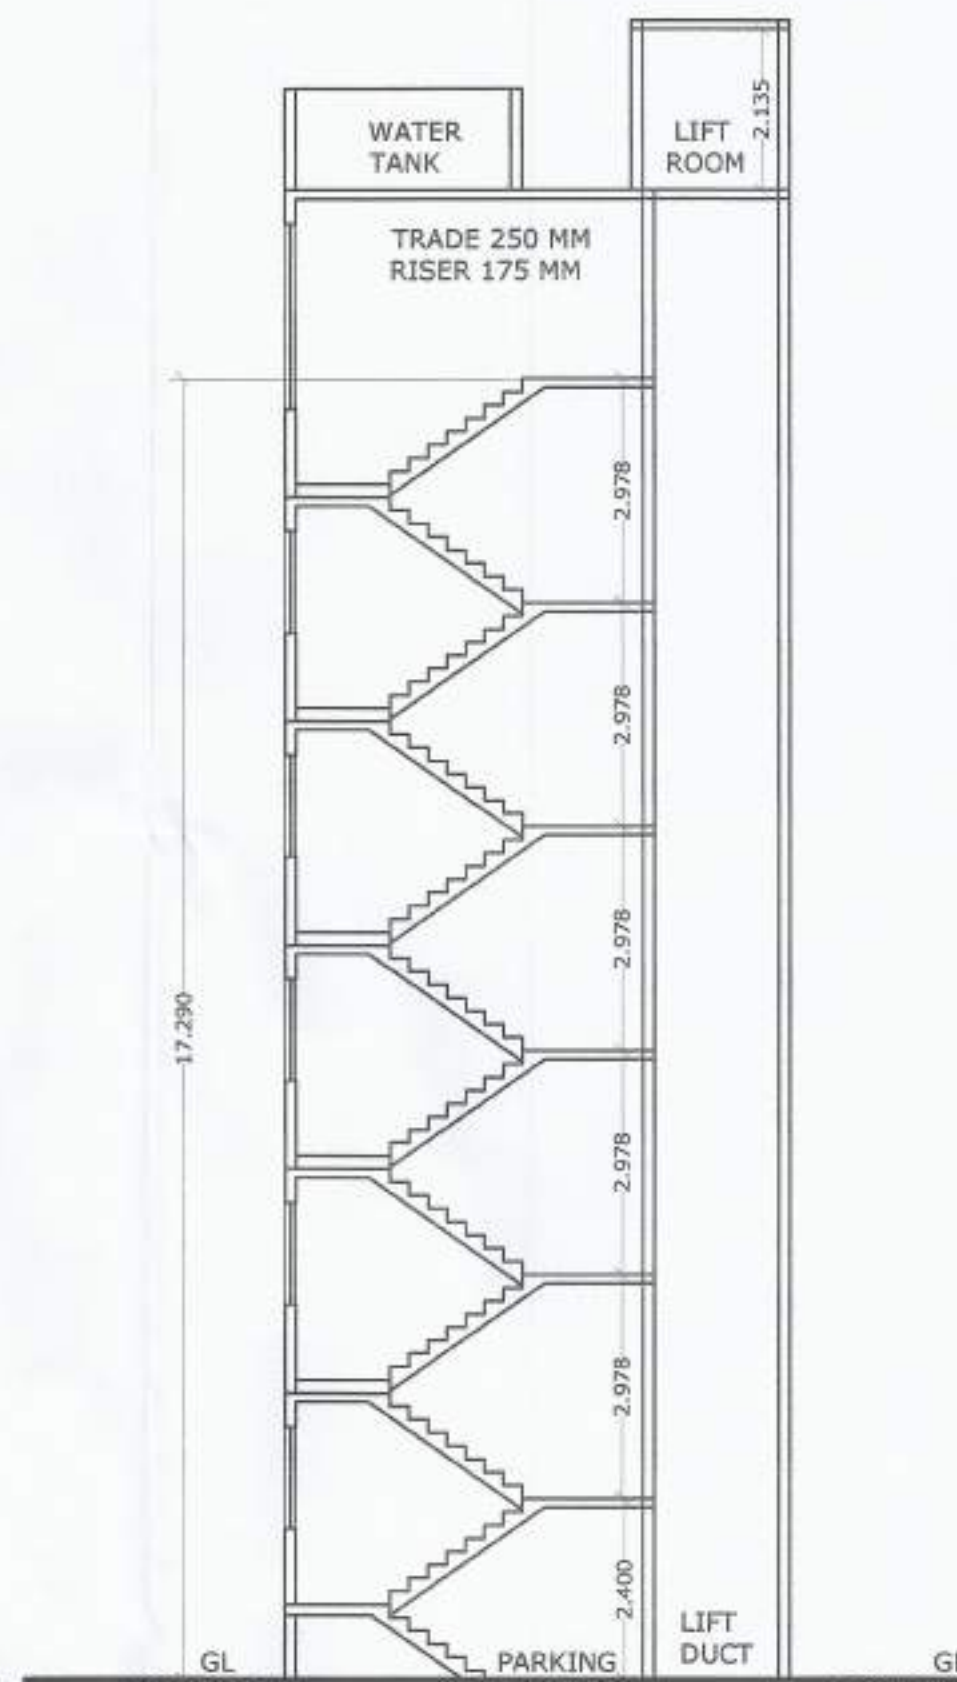


SECTION A-A

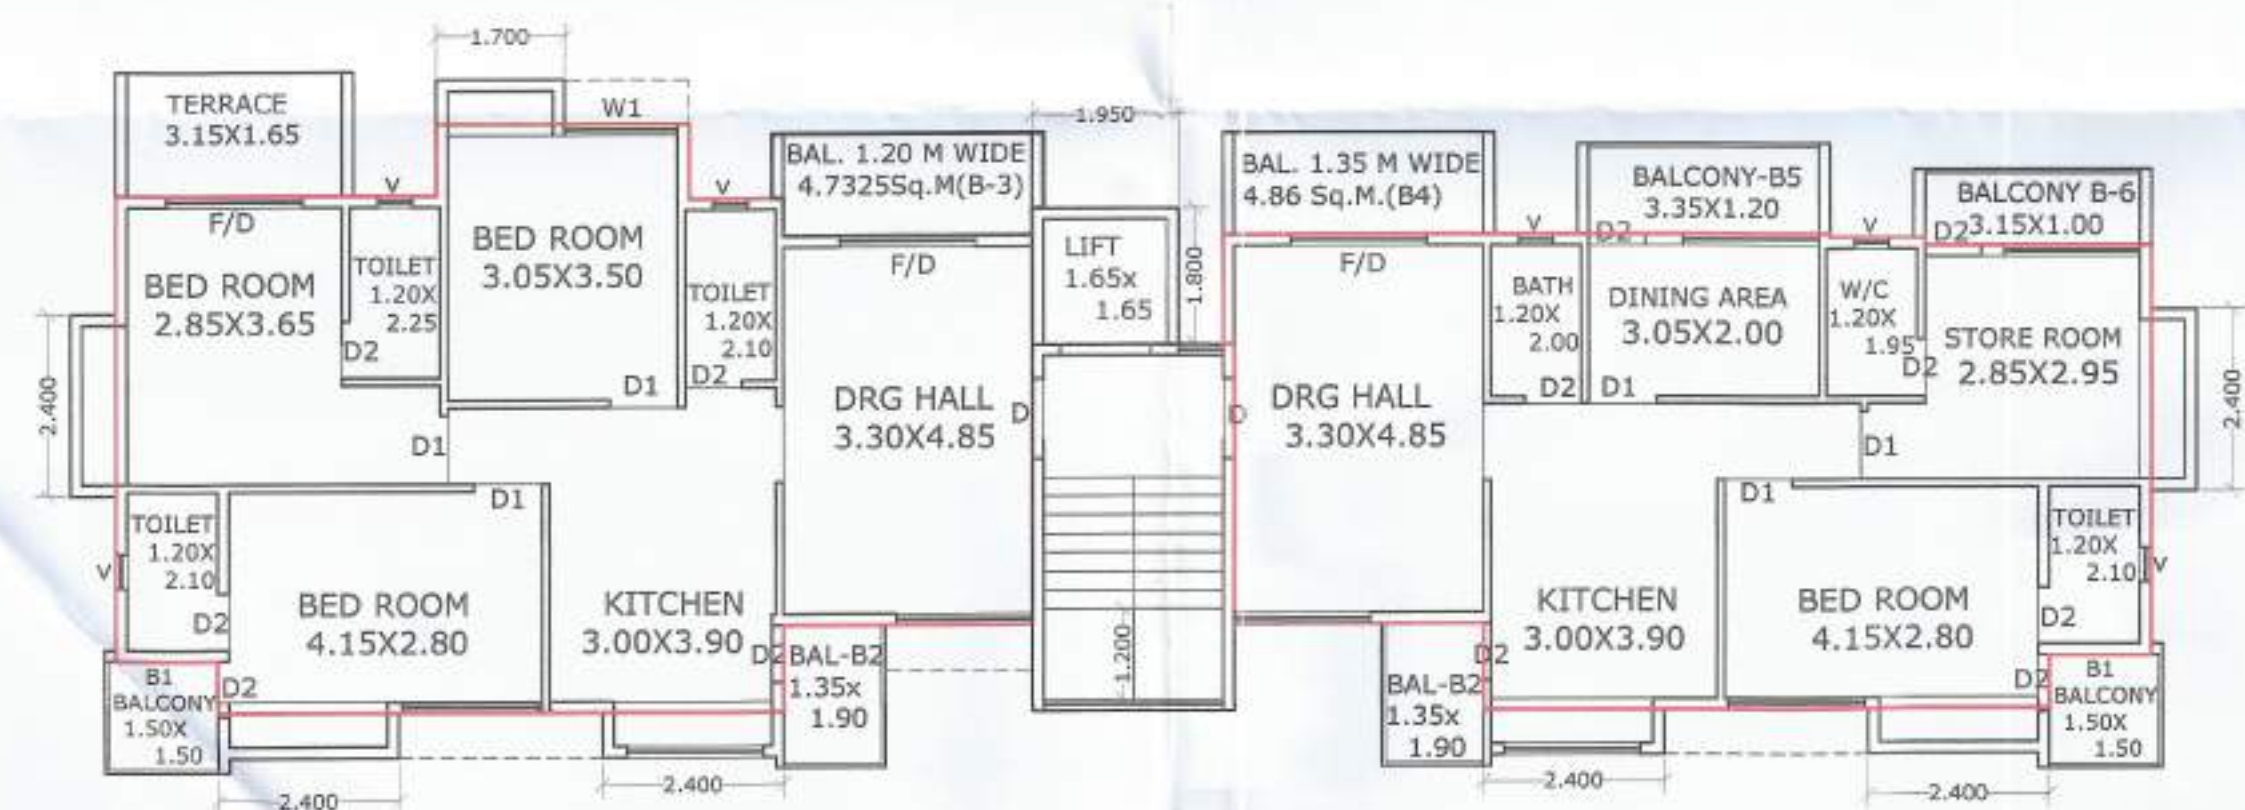


TYPICAL STILT, STILT SECOND FLOOR PLAN
A- TYPE BUILDING (phase-I)

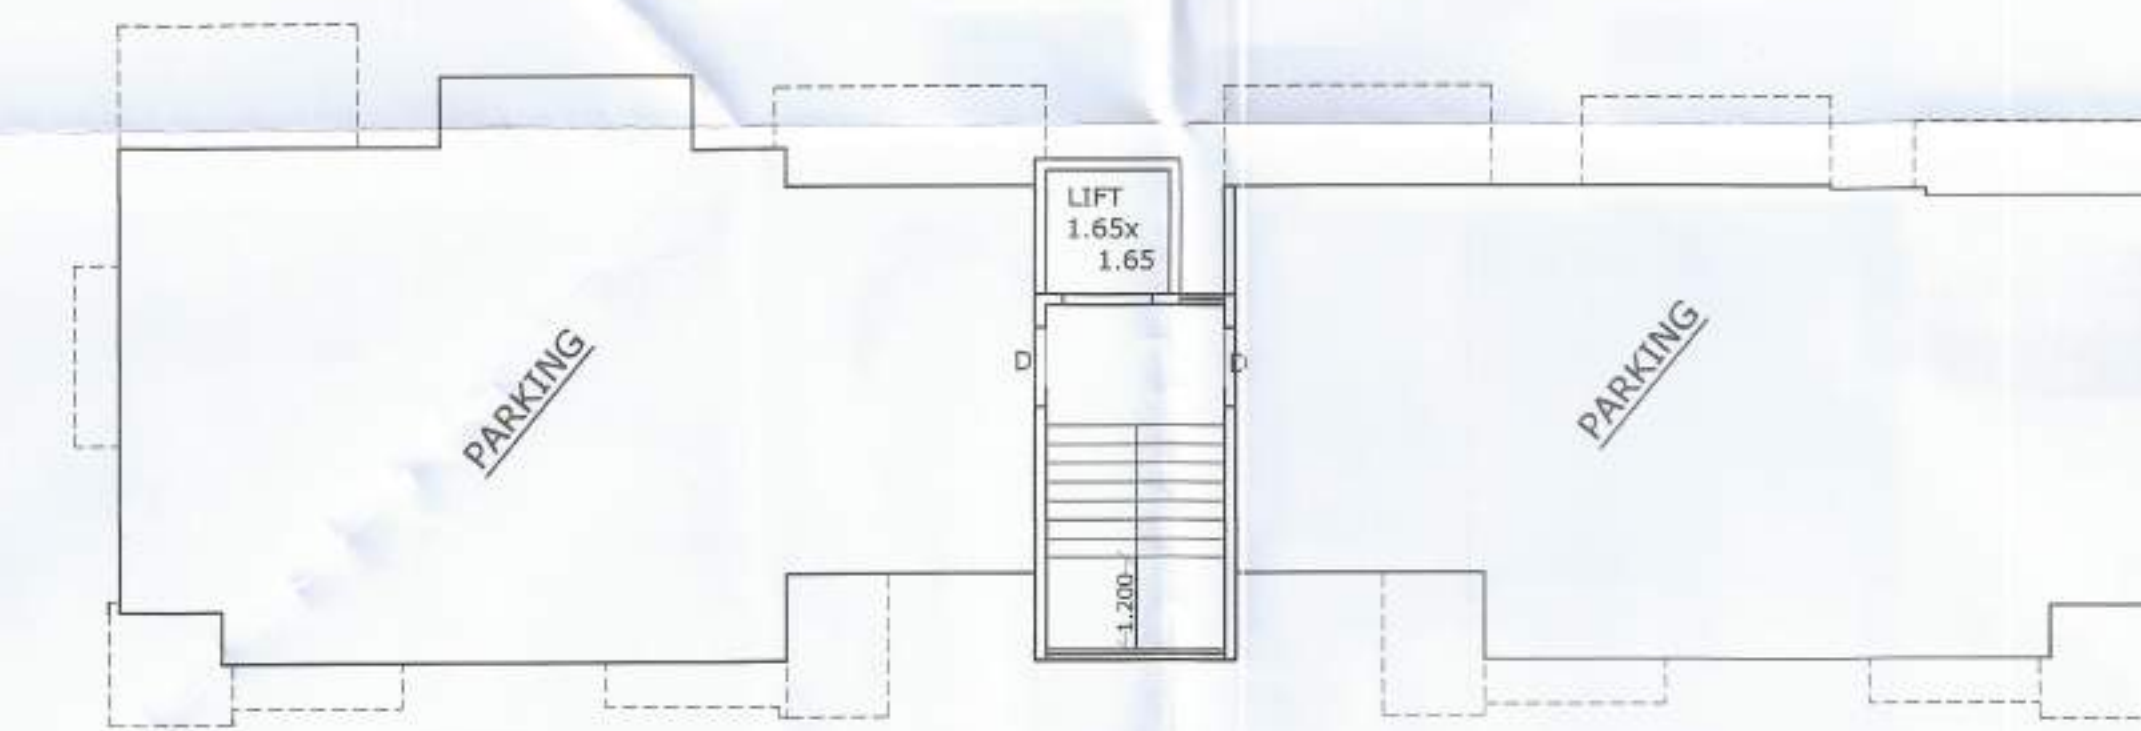

GROUND FLOOR
A TYPE BUILDING (phase-I)

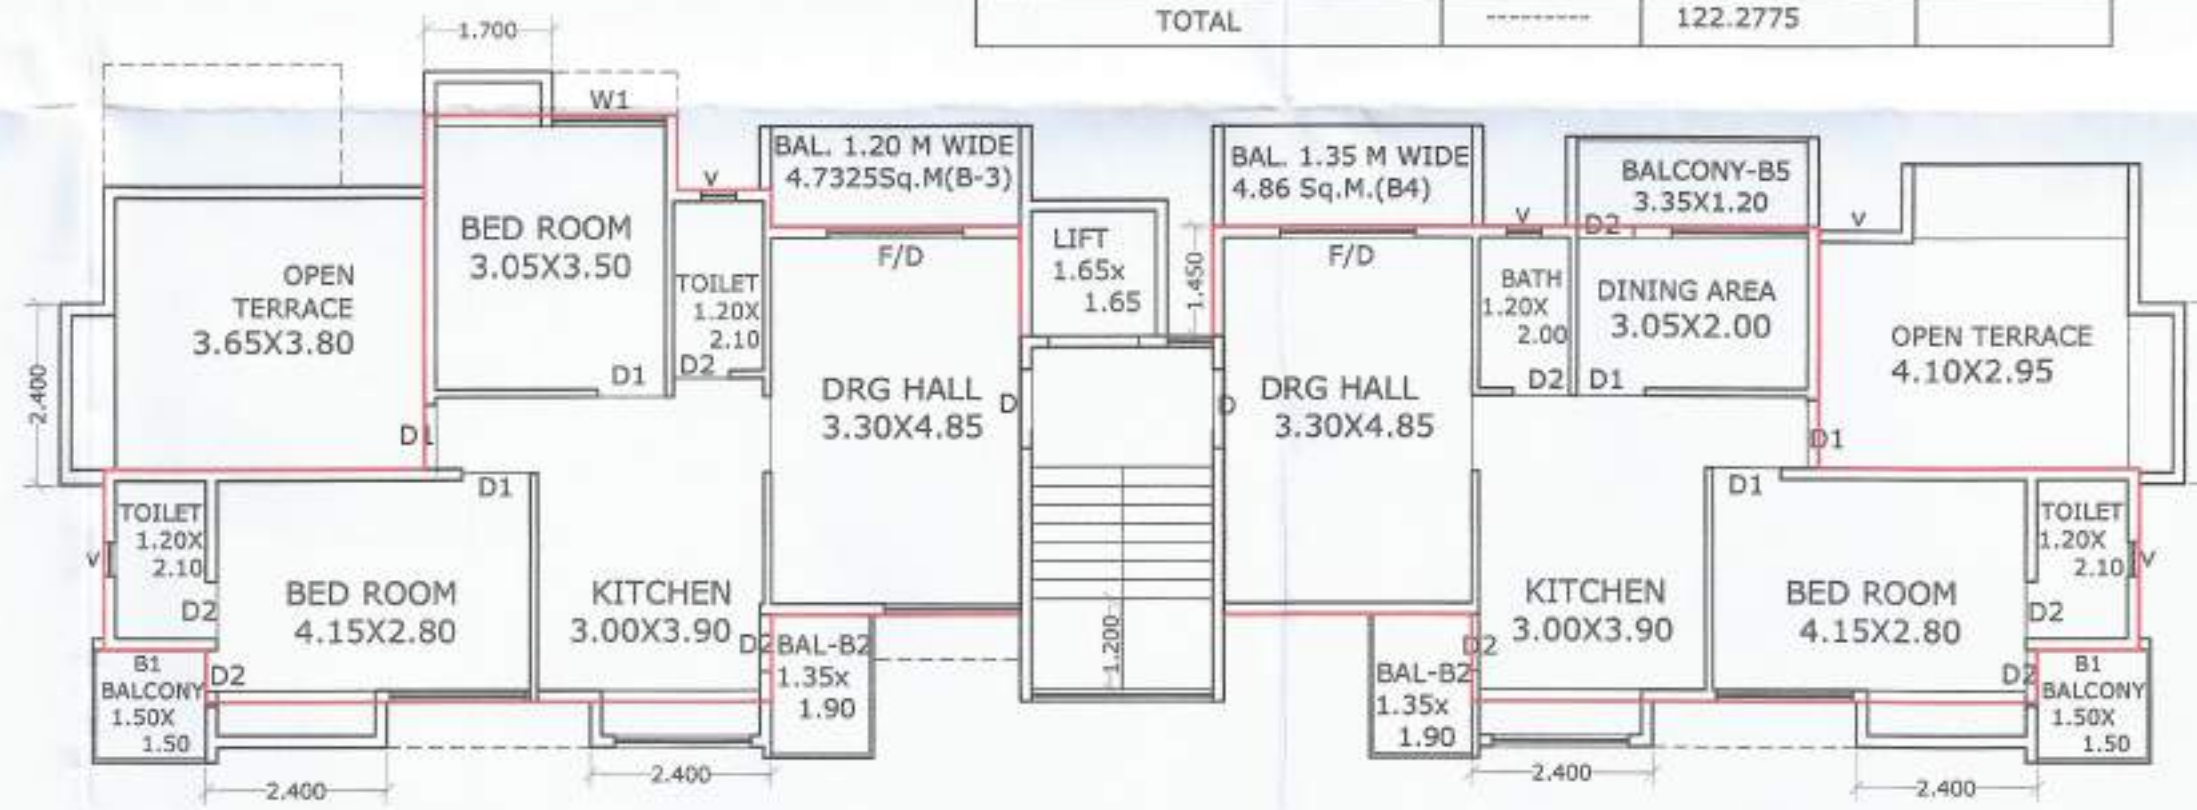

TYPICAL STILT THIRD FLOOR PLAN
A TYPE BUILDING (phase-I)

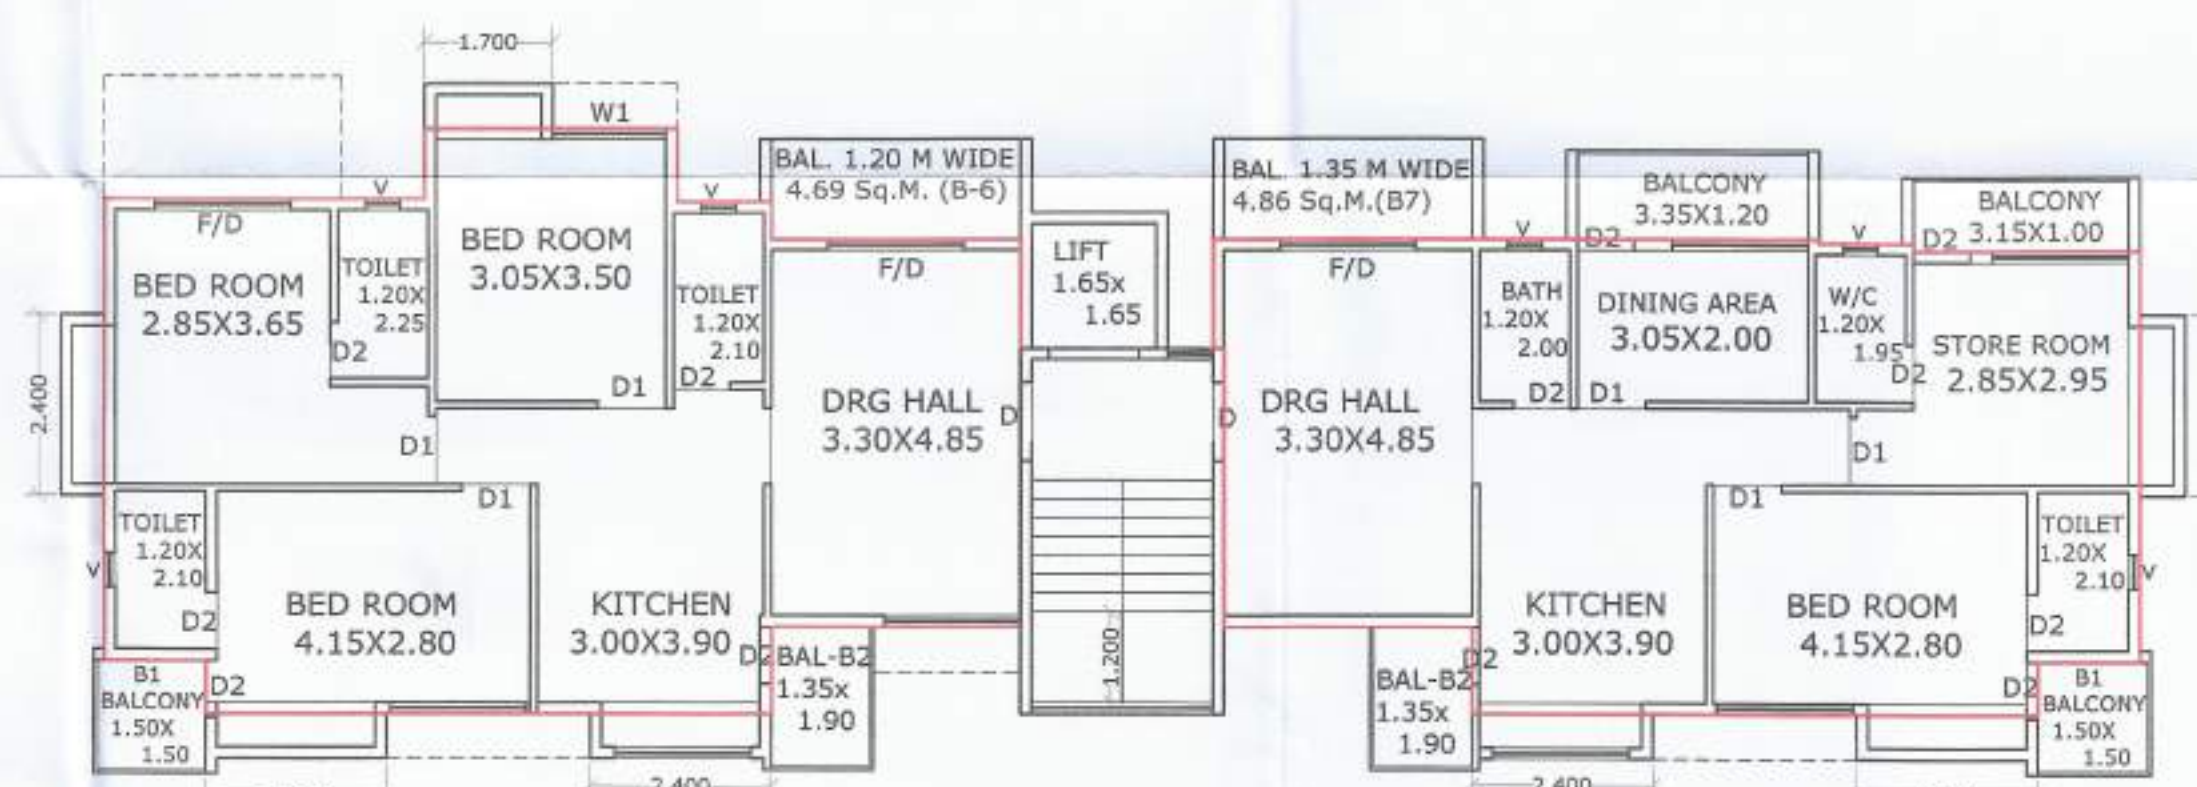

TYPICAL STILT FIRST, STILT THIRD FLOOR PLAN
A TYPE BUILDING (phase-I)

AREA CALCULATION

1. GROUND FLOOR (PARKING)

SR. BLOCK NO.	MARK	SIZE IN M.	STAIRCASE AREA WITH PREMIUM	B/U AREA COUNTED IN FSI	TOTAL B/U AREA
1	LIFT	1.95X1.80	3.51	-----	3.51
2	STAIRCASE	2.70X4.85	13.095	-----	13.095
TOTAL			16.605	-----	16.605

STILT FLOOR, STILT FIRST, STILT SECOND & STILT THIRD FLOOR

SR. BLOCK NO.	MARK	SIZE IN M.	STAIRCASE AREA WITH PREMIUM	B/U AREA COUNTED IN FSI	TOTAL B/U AREA
1	1	1.35X6.15	-----	8.3025	8.3025
2	2	2.90X6.85	-----	19.0865	19.0865
3	3	3.35X7.80	-----	26.13	26.13
4	4	1.25X6.80	-----	8.50	8.50
5	5	3.30X5.15	-----	16.995	16.995
6	6	0.15X1.45	-----	0.2175	0.2175
7	STAIRCASE	2.70X4.85	13.095	-----	13.095
8	7	3.30X5.15	-----	16.995	16.995
9	8	4.60X6.30	-----	28.98	28.98
10	9	1.25X6.25	-----	7.8125	7.8125
11	10	1.65X6.15	-----	10.1475	10.1475
12	11	1.35X5.45	-----	7.3575	7.3575
TOTAL			13.095	151.3025	151.3025

BALCONY AREA CALCULATION

STILT FLOOR, STILT FIRST, STILT SECOND & STILT THIRD FLOOR (TOTAL 4 FLOOR)

SR. NO.	BALCONY MARK	SIZE IN M.	BALCONY AREA
1	B-1	1.50X1.50X2	4.50
2	B-2	1.35X1.90X2	5.13
3	B-3	-----	4.7325
4	B-4	3.60X1.35	4.86
5	B-5	3.35X1.20	4.02
6	B-6	3.150X1.00	3.15
BALCONY AREA PROVIDED			26.3925
BALCONY AREA PERMISSIBLE 151.3025X 15%			22.6953
EXCESS BALCONY AREA PROVIDED (COUNTED IN FSI) PER FLOOR FOR 4 FLOOR			3.6972 X4 14.7888
TOTAL EXCESS AREA=			14.7888

STILT THIRD FLOOR

SR. NO.	BALCONY MARK	SIZE IN M.	BALCONY AREA
1	B-1	1.50X1.50X2	4.50
2	B-2	1.35X1.90X2	5.13
3	B-3	-----	4.7325
4	B-4	3.60X1.35	4.86
5	B-5	3.35X1.20	4.02
BALCONY AREA PROVIDED			23.2425
BALCONY AREA PERMISSIBLE 122.2775X 15%			18.3416
EXCESS BALCONY AREA PROVIDED (COUNTED IN FSI) PER FLOOR FOR 1 FLOOR			4.9009
TOTAL EXCESS BALCONY FOR A-TYPE BUILDING 4.9009+14.7888 (COUNTED IN FSI)			19.6897

DRG. NO-2

Approved as amended in.....

Subject to the condition map No. 102/2019

12/08/19

DR. ENGINEER
Town Planning
Municipal Corporation
AURANGABAD.

O. C. Signed by A.D.T.P.

अटी व नियम

या बांधकाम परवानगीनुसार बांधकाम शु. केवळानंतर जोलायपीत (Plinth Level) चे बांधकाम पूर्ण झाल्यावर जास्तीत जास्त / व्यवसायीक अभियंता/ सुपर-व्हायर, यांचे मार्फत जमिनीचे पूर्णत्वाचे जागणयत ह्या कार्यवाहीत नसत असल्याचे नंतरचे प्रतीत आहे. / सुक करावे अन्वय आणणे या पूर्त केर बांधकाम अनधिकृत समजुन न घ्यावे असे नमूद आहे.

भारत बांधकाम सांख्यिक

व माती न.न.पा.च्या

चक्यावर ठेवू नये

AREA STATEMENT

1	AREA OF PLOT		877.31 SQ. M.	
2	PERMISSIBLE B/U AREA AS PER FSI 1.10		965.041 SQ. M.	
AREA STATEMENT FOR A- TYPE BUILDING				
	FLOOR	NET B/U AREA	STAIRCASE AREA	TOTAL B/U AREA
3	GROUND FLOOR	-----	16.605 Sq. M	16.605 Sq. M
4	STILT FLOOR	151.3025	16.605 Sq. M	167.9075 Sq.M
5	STILT FIRST FLOOR	151.3025	16.605 Sq. M	167.9075 Sq.M
6	STILT SECOND FLOOR	151.3025	16.605 Sq. M	167.9075 Sq.M
6	STILT THIRD FLOOR	151.3025	16.605 Sq. M	167.9075 Sq.M
7	STILT FORTH FLOOR	122.2775	16.605 Sq. M	138.8825 Sq. M
8	TOTAL AREA OF BUILDING-A	727.4875	99.63 Sq. M	827.1175 Sq. M
9	EXCESS AREA BALCONY (COUNTED IN FSI)			19.6897 SQ. M.
10	TOTAL B/U AREA OF BUILDING A (COUNTED IN FSI)			744.1772 SQ. M.

SCHEDULE OF OPENING

1	D	1.0X2.10	SINGLE SHUTTRE FLUSH DOOR
2	D1	0.9X2.10	SINGLE SHUTTRE FLUSH DOOR
3	D2	0.75X2.10	SINGLE SHUTTRE FLUSH DOOR
4	D/W	1.80X2.10	ALUMINIUM GLAZED WINDOW CUMD DOOR
5	W1	1.80X1.20	ALUMINIUM GLAZED WINDOW
6	W2	2.10X0.90	ALUMINIUM GLAZED WINDOW
7	W3	1.5 x1.20	ALUMINIUM GLAZED WINDOW
8	V	0.6 x0.75	LOUVERED WINDOW

PROPOSED RESIDENTIAL BUILDING
ON PLOT NO- 3,4,& 6 GUT
NO.55,ITKHEDA,AURANGABAD.
FOR- SHRI ABHAY HOUSRAO SHIRSAT
& SHRI SANDEEP HOUSRAO SHIRSAT

REFERENCES

- 1 PLOT BOUNDARY SHOWN IN
- 2 PROPOSED CONSTRUCTION SHOWN IN
- 3 WATER SUPPLY LINE SHOWN IN
- 4 DRAINAGE LINE SHOWN IN

N

OWNER'S SIGN

RAHUL S. BADHIA
Consulting Engineer
Plot No. 5, Shri Sairam Residenc
Wellcome Nagar, Opposit Krida
Bankal Garheda, Aurangabad
Reg No. E-570/2014