




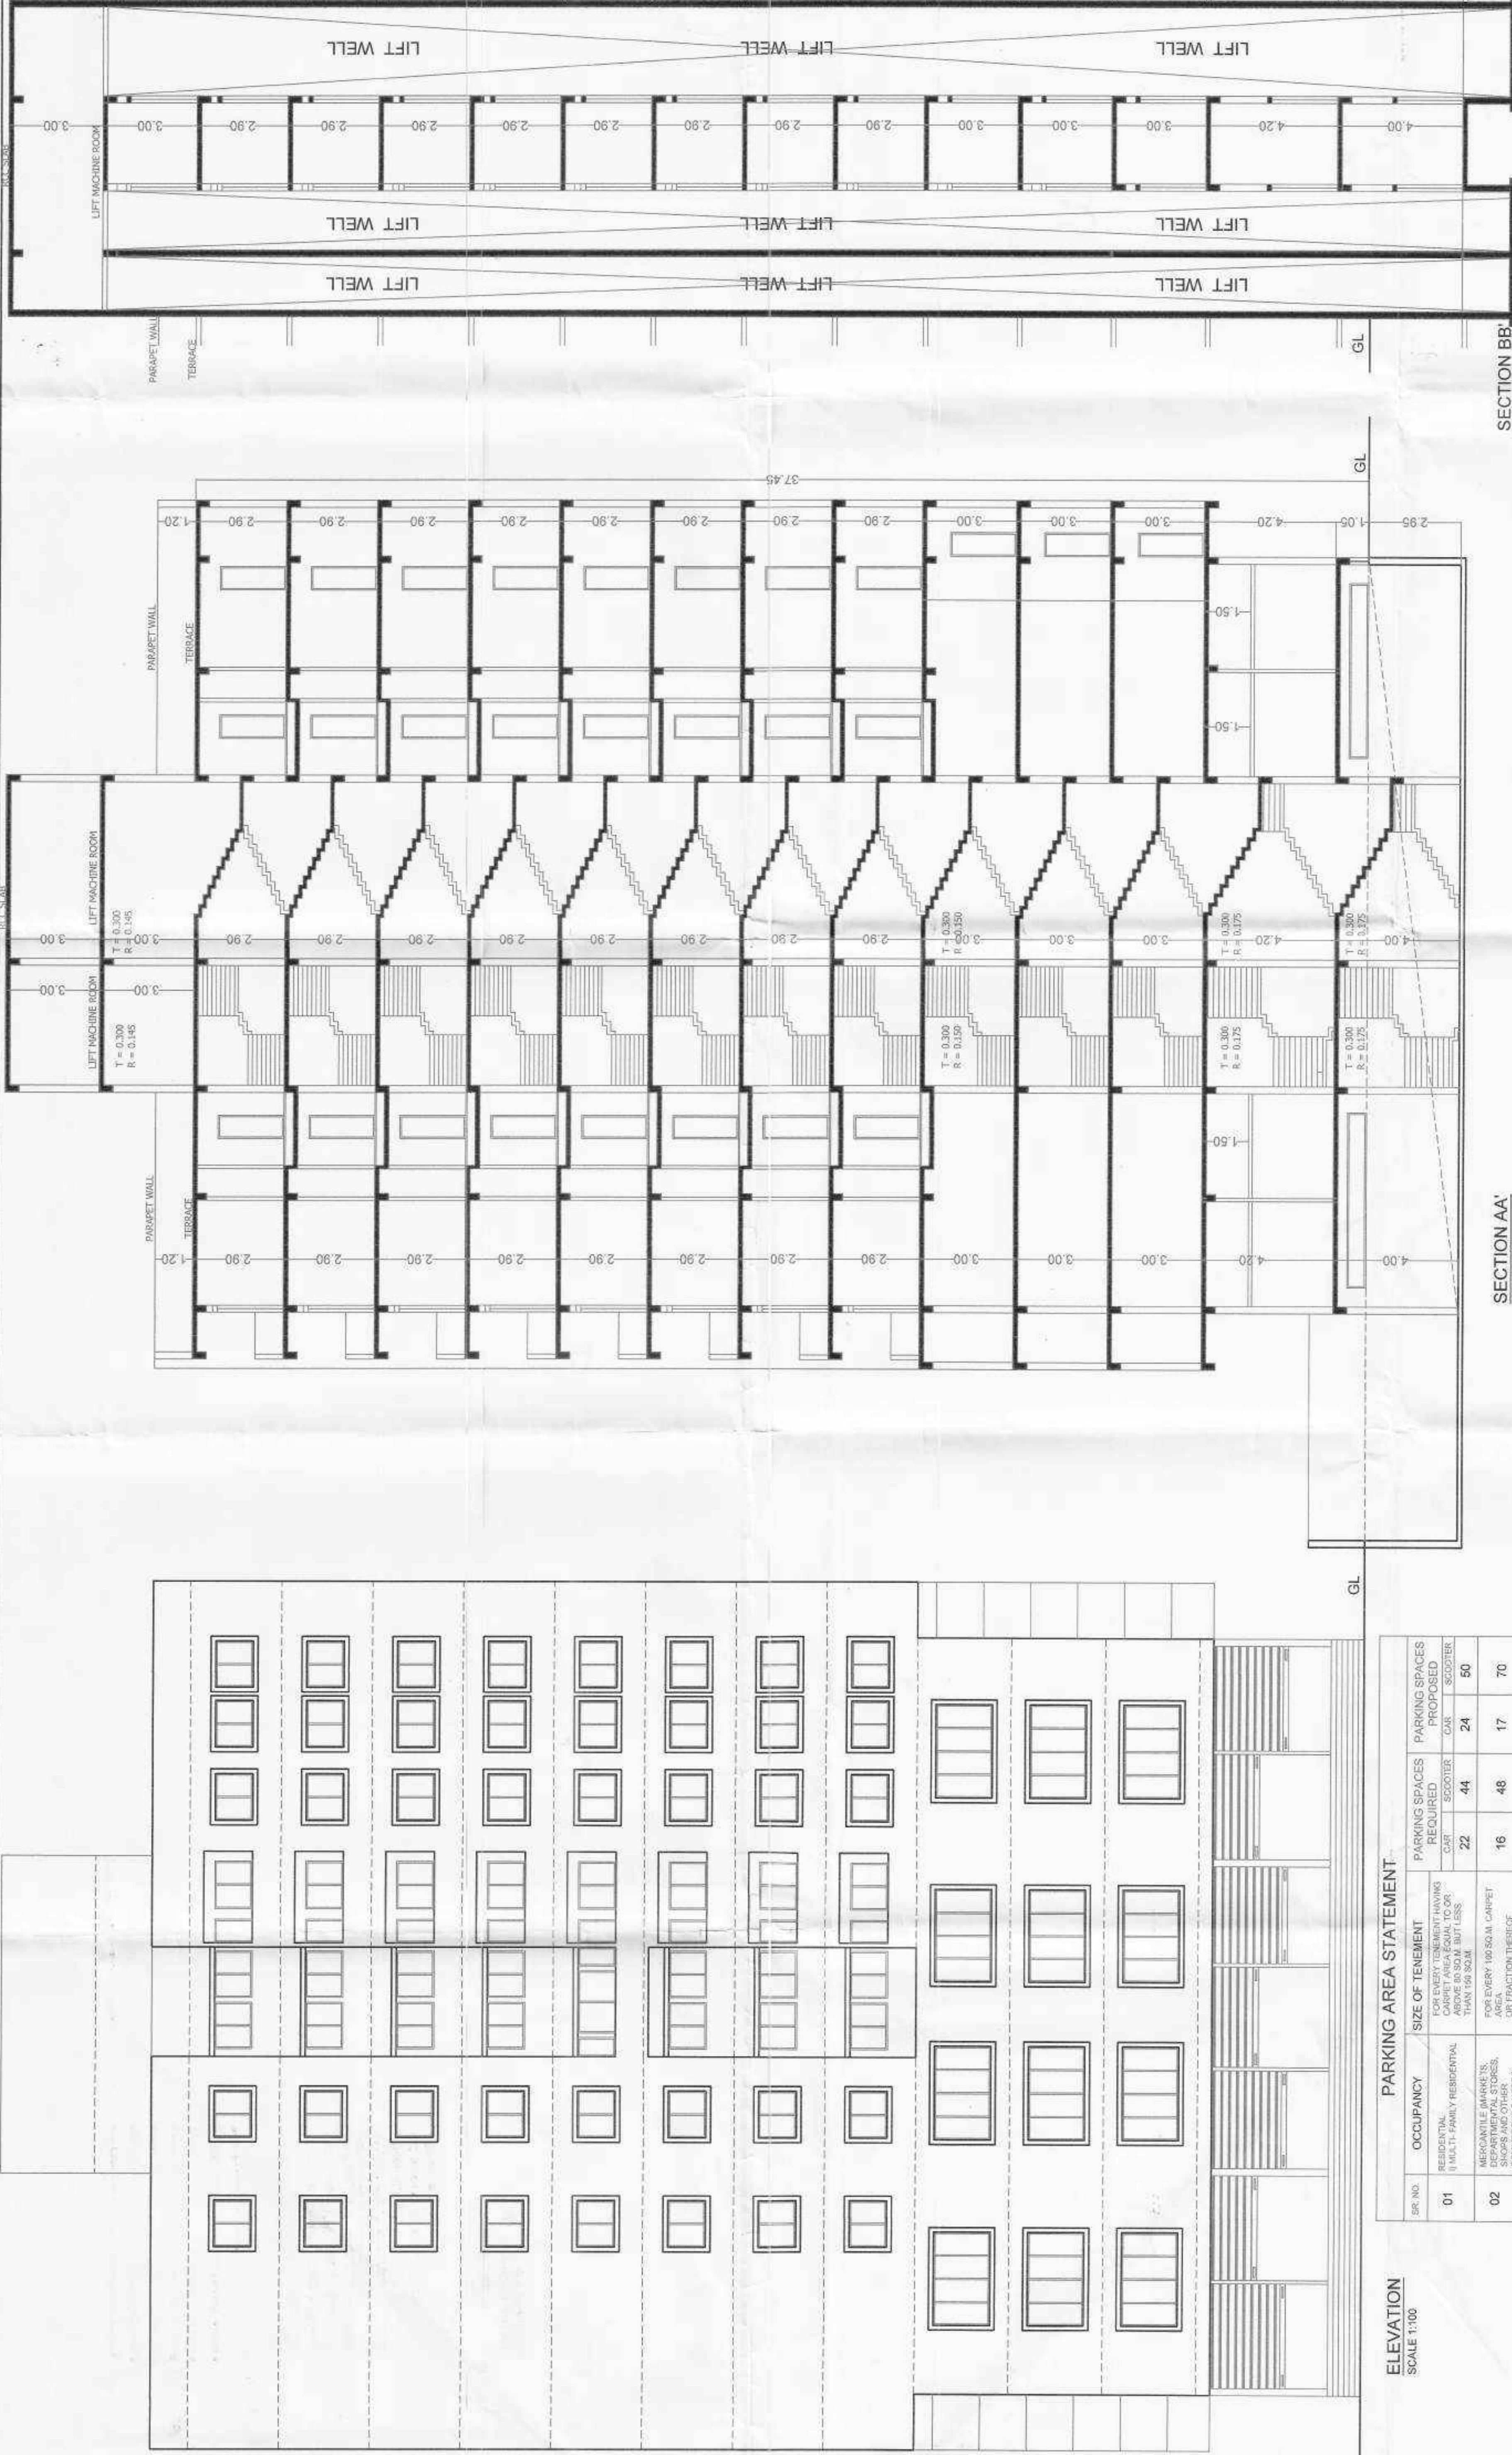

| PARKING AREA STATEMENT |             |                            |                         |                         |
|------------------------|-------------|----------------------------|-------------------------|-------------------------|
| Sr. No.                | Occupancy   | Size of Tenement           | Parking Spaces Required | Parking Spaces Proposed |
| 01                     | Residential | For every tenement parking | 1                       | 1                       |
|                        |             | For every tenement parking | 1                       | 1                       |
| 02                     | Commercial  | For every tenement parking | 1                       | 1                       |
|                        |             | For every tenement parking | 1                       | 1                       |
| 03                     | Total       | For every tenement parking | 1                       | 1                       |
|                        |             | For every tenement parking | 1                       | 1                       |

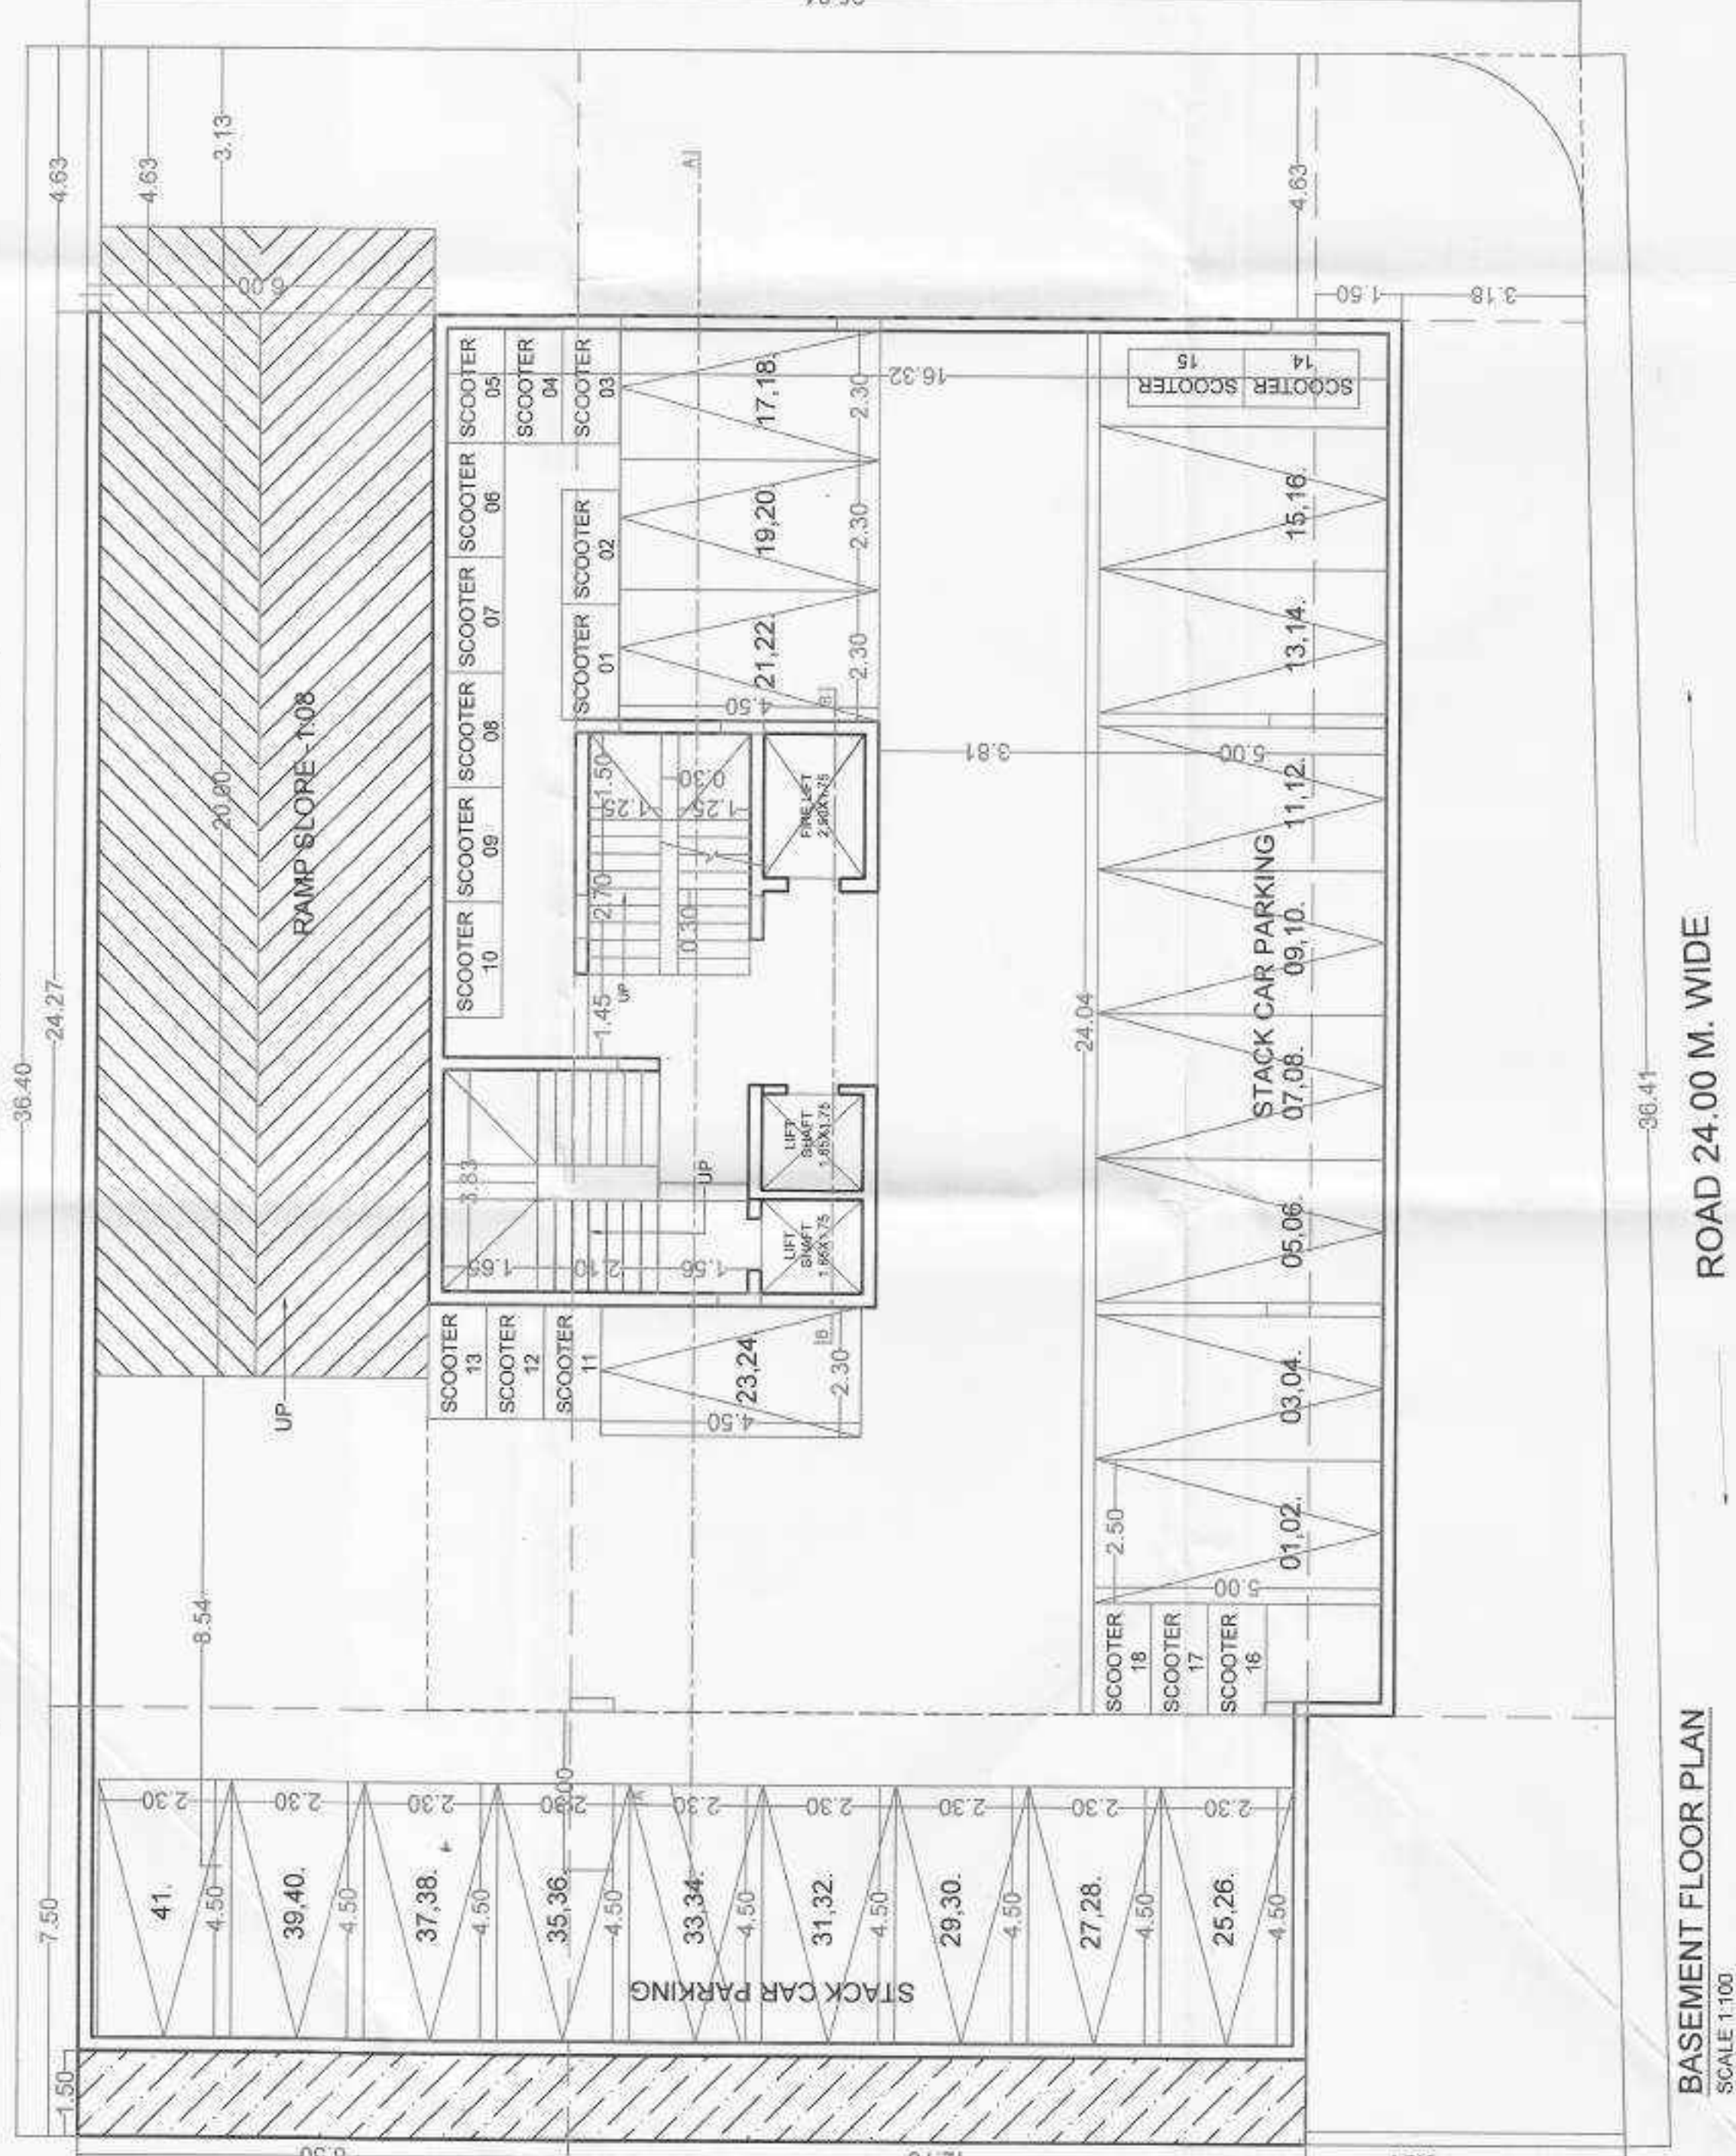

BASEMENT FLOOR PLAN  
SCALE 1:100

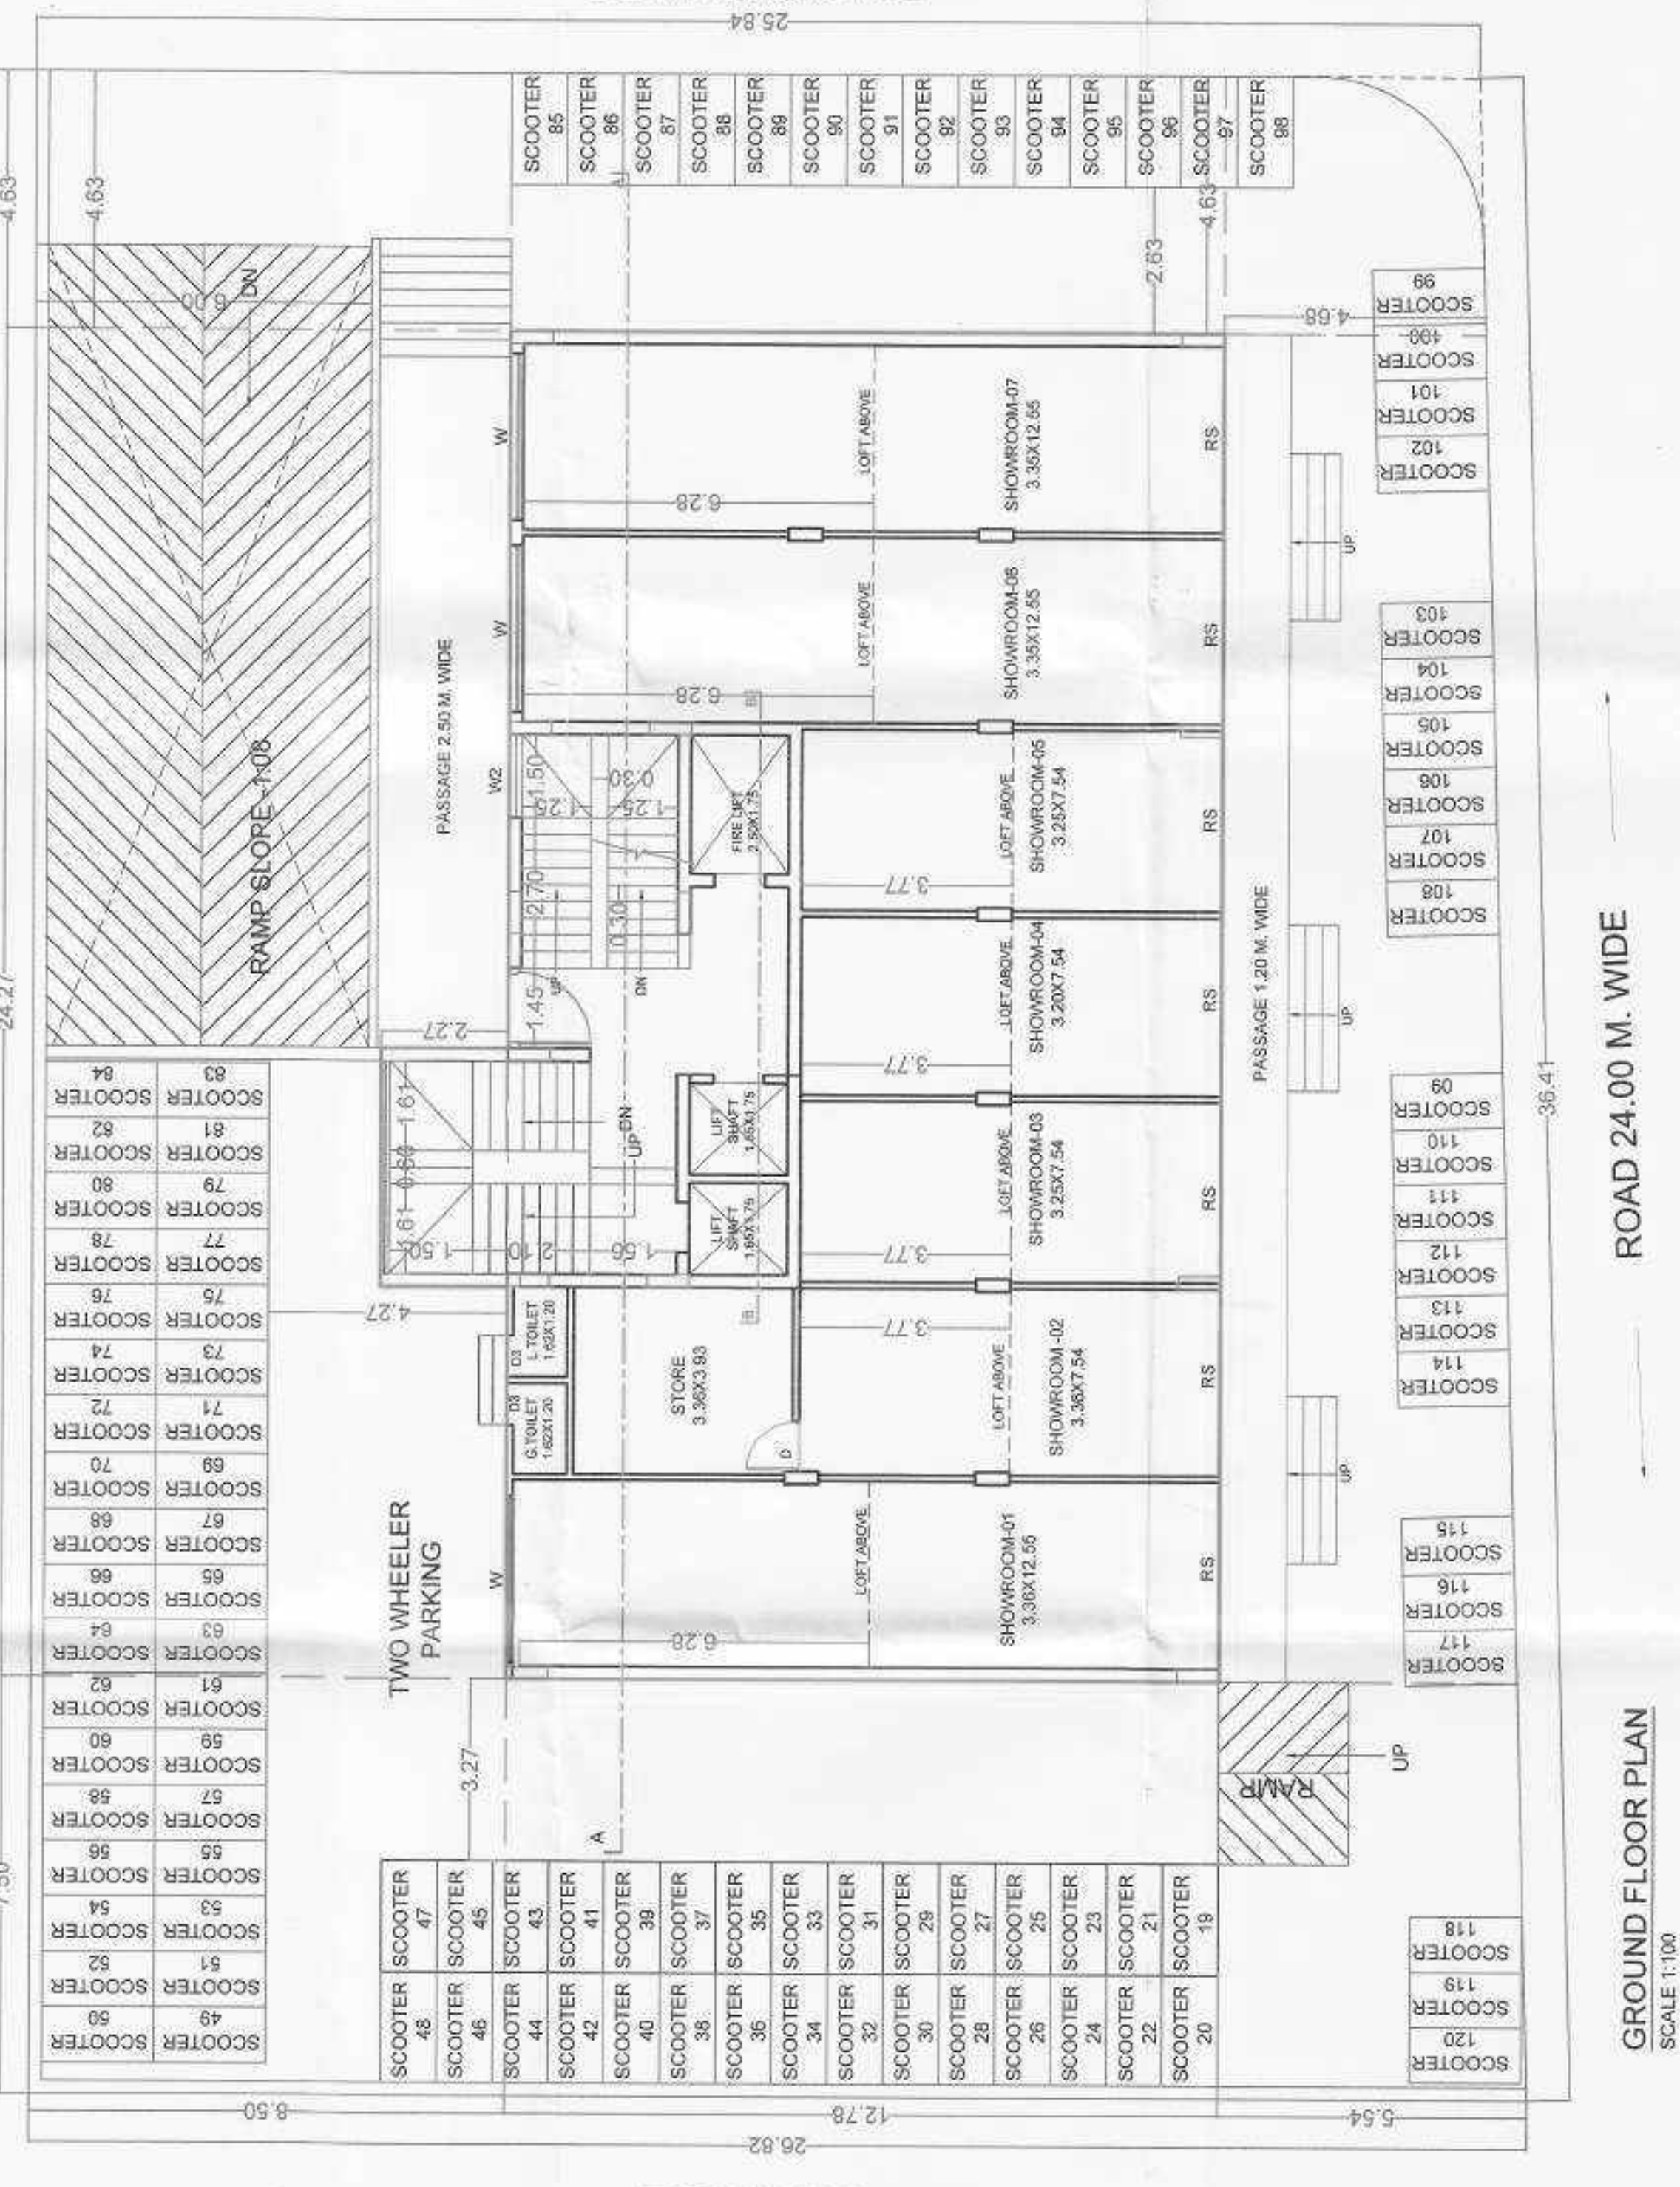

GROUND FLOOR PLAN  
SCALE 1:100

| OFFICE USE   |  | SHEET NO. 1/2  |  |
|---|--|----------------|--|
| 1. Area of plot (Minimum area of a, b, c to be considered)   |  | 960.40 SQ. M.  |  |
| (a) As per ownership document (7/12, CTS extract)   |  | 960.40 SQ. M.  |  |
| (b) As per measurement sheet   |  | 960.40 SQ. M.  |  |
| (c) As per site   |  | 960.40 SQ. M.  |  |
| 2. Deductions for   |  | 960.40 SQ. M.  |  |
| (a) Proposed D.P./D.P. Road widening Area/Service Road / Highway widening                                                                                              |  | 960.40 SQ. M.  |  |
| (b) Any D.P. Reservation area   |  | 960.40 SQ. M.  |  |
| (Total a+b)   |  | 960.40 SQ. M.  |  |
| 3. Balance area of plot (1-2)   |  | 960.40 SQ. M.  |  |
| 4. Amenity Space (if applicable)   |  | 960.40 SQ. M.  |  |
| (a) Required - 65%   |  | 960.40 SQ. M.  |  |
| (b) Adjustment of 2(b), if any -   |  | 960.40 SQ. M.  |  |
| (c) Balance Proposed -   |  | 960.40 SQ. M.  |  |
| 5. Net Plot Area (3-4 (c))   |  | 960.40 SQ. M.  |  |
| 6. Recreational Open space (if applicable)   |  | 960.40 SQ. M.  |  |
| (a) Required - 10%   |  | 960.40 SQ. M.  |  |
| (b) Proposed -   |  | 960.40 SQ. M.  |  |
| 7. Internal Road area   |  | 960.40 SQ. M.  |  |
| 8. Net Area of Plot = [3-4(c)] for Basic F.S.I. = 1.00   |  | 960.40 SQ. M.  |  |
| 9. Built up area with reference to Basic F.S.I. as per front road width                                                                                                |  | 1056.44 SQ. M. |  |
| (Sr. No. 5xbasic FSI) 960.40 X 1.10   |  | 480.20 SQ. M.  |  |
| 10. Addition of FSI on payment of premium   |  | 480.20 SQ. M.  |  |
| (a) Maximum permissible premium FSI - based on road width / TOD Zone                                                                                                   |  | 480.20 SQ. M.  |  |
| (b) Proposed FSI on payment of premium   |  | 480.20 SQ. M.  |  |
| 11. In-situ FSI / TDR loading   |  | 480.20 SQ. M.  |  |
| (a) In-situ area against D.P. road [2.0 x Sr. No. 2 (a)], if any   |  | 480.20 SQ. M.  |  |
| UDCPR-2020   |  | 480.20 SQ. M.  |  |
| (b) In-situ area against Amenity Space if handed over   |  | 480.20 SQ. M.  |  |
| 12.00 or 1.85 x Sr. No. 4 (b) and/or (c)   |  | 480.20 SQ. M.  |  |
| (c) TDR area (Sr. No. 5x1.40) 960.40 X 1.40   |  | 480.20 SQ. M.  |  |
| (d) Total in-situ / TDR loading proposed (11 (a)+(b)+(c))   |  | 480.20 SQ. M.  |  |
| 13. Additional FSI area under Chapter No. 7   |  | 480.20 SQ. M.  |  |
| 14. Total entitlement of FSI in the proposal   |  | 480.20 SQ. M.  |  |
| (a) [9 + 10(b)+(11(d)) or 12 whichever is applicable]   |  | 480.20 SQ. M.  |  |
| (b) Ancillary Area FSI upto 60% for residential with payment of charges.                                                                                               |  | 480.20 SQ. M.  |  |
| (c) Ancillary Area FSI upto 80% for commercial with payment of charges.                                                                                                |  | 480.20 SQ. M.  |  |
| (d) Total entitlement (a+b+c)   |  | 480.20 SQ. M.  |  |
| 15. Maximum utilization limit of F.S.I. (building potential) Permissible as per Road width (as per Regulation No. 6.1 or 6.2 or 6.3 or 6.4 as applicable) x 1.6 or 1.8 |  | 480.20 SQ. M.  |  |
| 16. Total Built-up Area in proposal (excluding area at Sr. No. 17 b)                                                                                                   |  | 480.20 SQ. M.  |  |
| (a) Existing Built-up Area   |  | 480.20 SQ. M.  |  |
| (b) Proposed Built-up Area (as per 'P-line')   |  | 480.20 SQ. M.  |  |
| (c) Total (a+b)   |  | 480.20 SQ. M.  |  |
| 17. F.S.I. Consumed (15/13) (should not be more than serial No. 14 above)                                                                                              |  | 480.20 SQ. M.  |  |
| 18. Area for inclusive Housing, if any   |  | 480.20 SQ. M.  |  |
| (a) Required (20% of Sr. No. 5)   |  | 480.20 SQ. M.  |  |
| (b) Proposed   |  | 480.20 SQ. M.  |  |
| AREA STATEMENT   |  | TOTAL AREA     |  |
| Commercial Building Bup Area   |  | 1592.24 SQ. M. |  |
| Residential Building Bup Area   |  | 370.04 SQ. M.  |  |
| Total Bup Area   |  | 1962.28 SQ. M. |  |

| SCHEDULE OF OPENINGS                           |             |
|------------------------------------------------|-------------|
| D                                              | 1.20 X 2.10 |
| D1                                             | 0.90 X 2.10 |
| D2                                             | 0.75 X 2.10 |
| W                                              | 3.00 X 1.20 |
| W2                                             | 1.50 X 1.20 |
| W3                                             | 2.0 X 1.20  |
| V                                              | 0.75 X 0.75 |
| LEGENDS                                        |             |
| PLOT BOUNDARY SHOWN IN                         |             |
| PROPOSED SHOWN IN                              |             |
| PROJECT                                        |             |
| PROPOSED RESH+COMM. BUILDING                   |             |
| ON PLOT NO.03 & 04, CTS NO.20298/3&NO.20298/4, |             |
| AT-CHINTAMANI COLONY, TQ. DIST. AURANGABAD     |             |
| BELONGING TO :-                                |             |
| 1) SHRI. RITESH MAHAVIR DEODA &                |             |
| 2) SHRI. HARSHAL MAHAVIR DEODA                 |             |
| OWNERS SIGN                                    |             |
| NORTH                                          |             |
| JOB NO.                                        |             |
| DATE -                                         |             |
| SCALE : 1:100, 1:200                           |             |
| DRAWING TYPE : SITE DRAWING                    |             |

**CERTIFICATE OF AREA**

WE HEREBY CERTIFY THAT THE AREA OF THE PLOT AS SHOWN IN THE ATTACHED MAP IS CORRECT AND ACCURATE. WE HAVE CONDUCTED A SURVEY OF THE PLOT AND FOUND THAT THE AREA IS AS STATED ABOVE. WE HAVE ALSO CONDUCTED A SURVEY OF THE PLOT AND FOUND THAT THE AREA IS AS STATED ABOVE. WE HAVE ALSO CONDUCTED A SURVEY OF THE PLOT AND FOUND THAT THE AREA IS AS STATED ABOVE.

**OWNERS DECLARATION**

WE HEREBY DECLARE THAT THE AREA OF THE PLOT AS SHOWN IN THE ATTACHED MAP IS CORRECT AND ACCURATE. WE HAVE CONDUCTED A SURVEY OF THE PLOT AND FOUND THAT THE AREA IS AS STATED ABOVE. WE HAVE ALSO CONDUCTED A SURVEY OF THE PLOT AND FOUND THAT THE AREA IS AS STATED ABOVE. WE HAVE ALSO CONDUCTED A SURVEY OF THE PLOT AND FOUND THAT THE AREA IS AS STATED ABOVE.

**ARCHITECT**

M. K. PANGHALLI

103 MAJESTIC, SURGRI ROAD, GARDHIA, AURANGABAD (431001)

9029818883/902982288