


SITE PLAN SCALE 1:10000

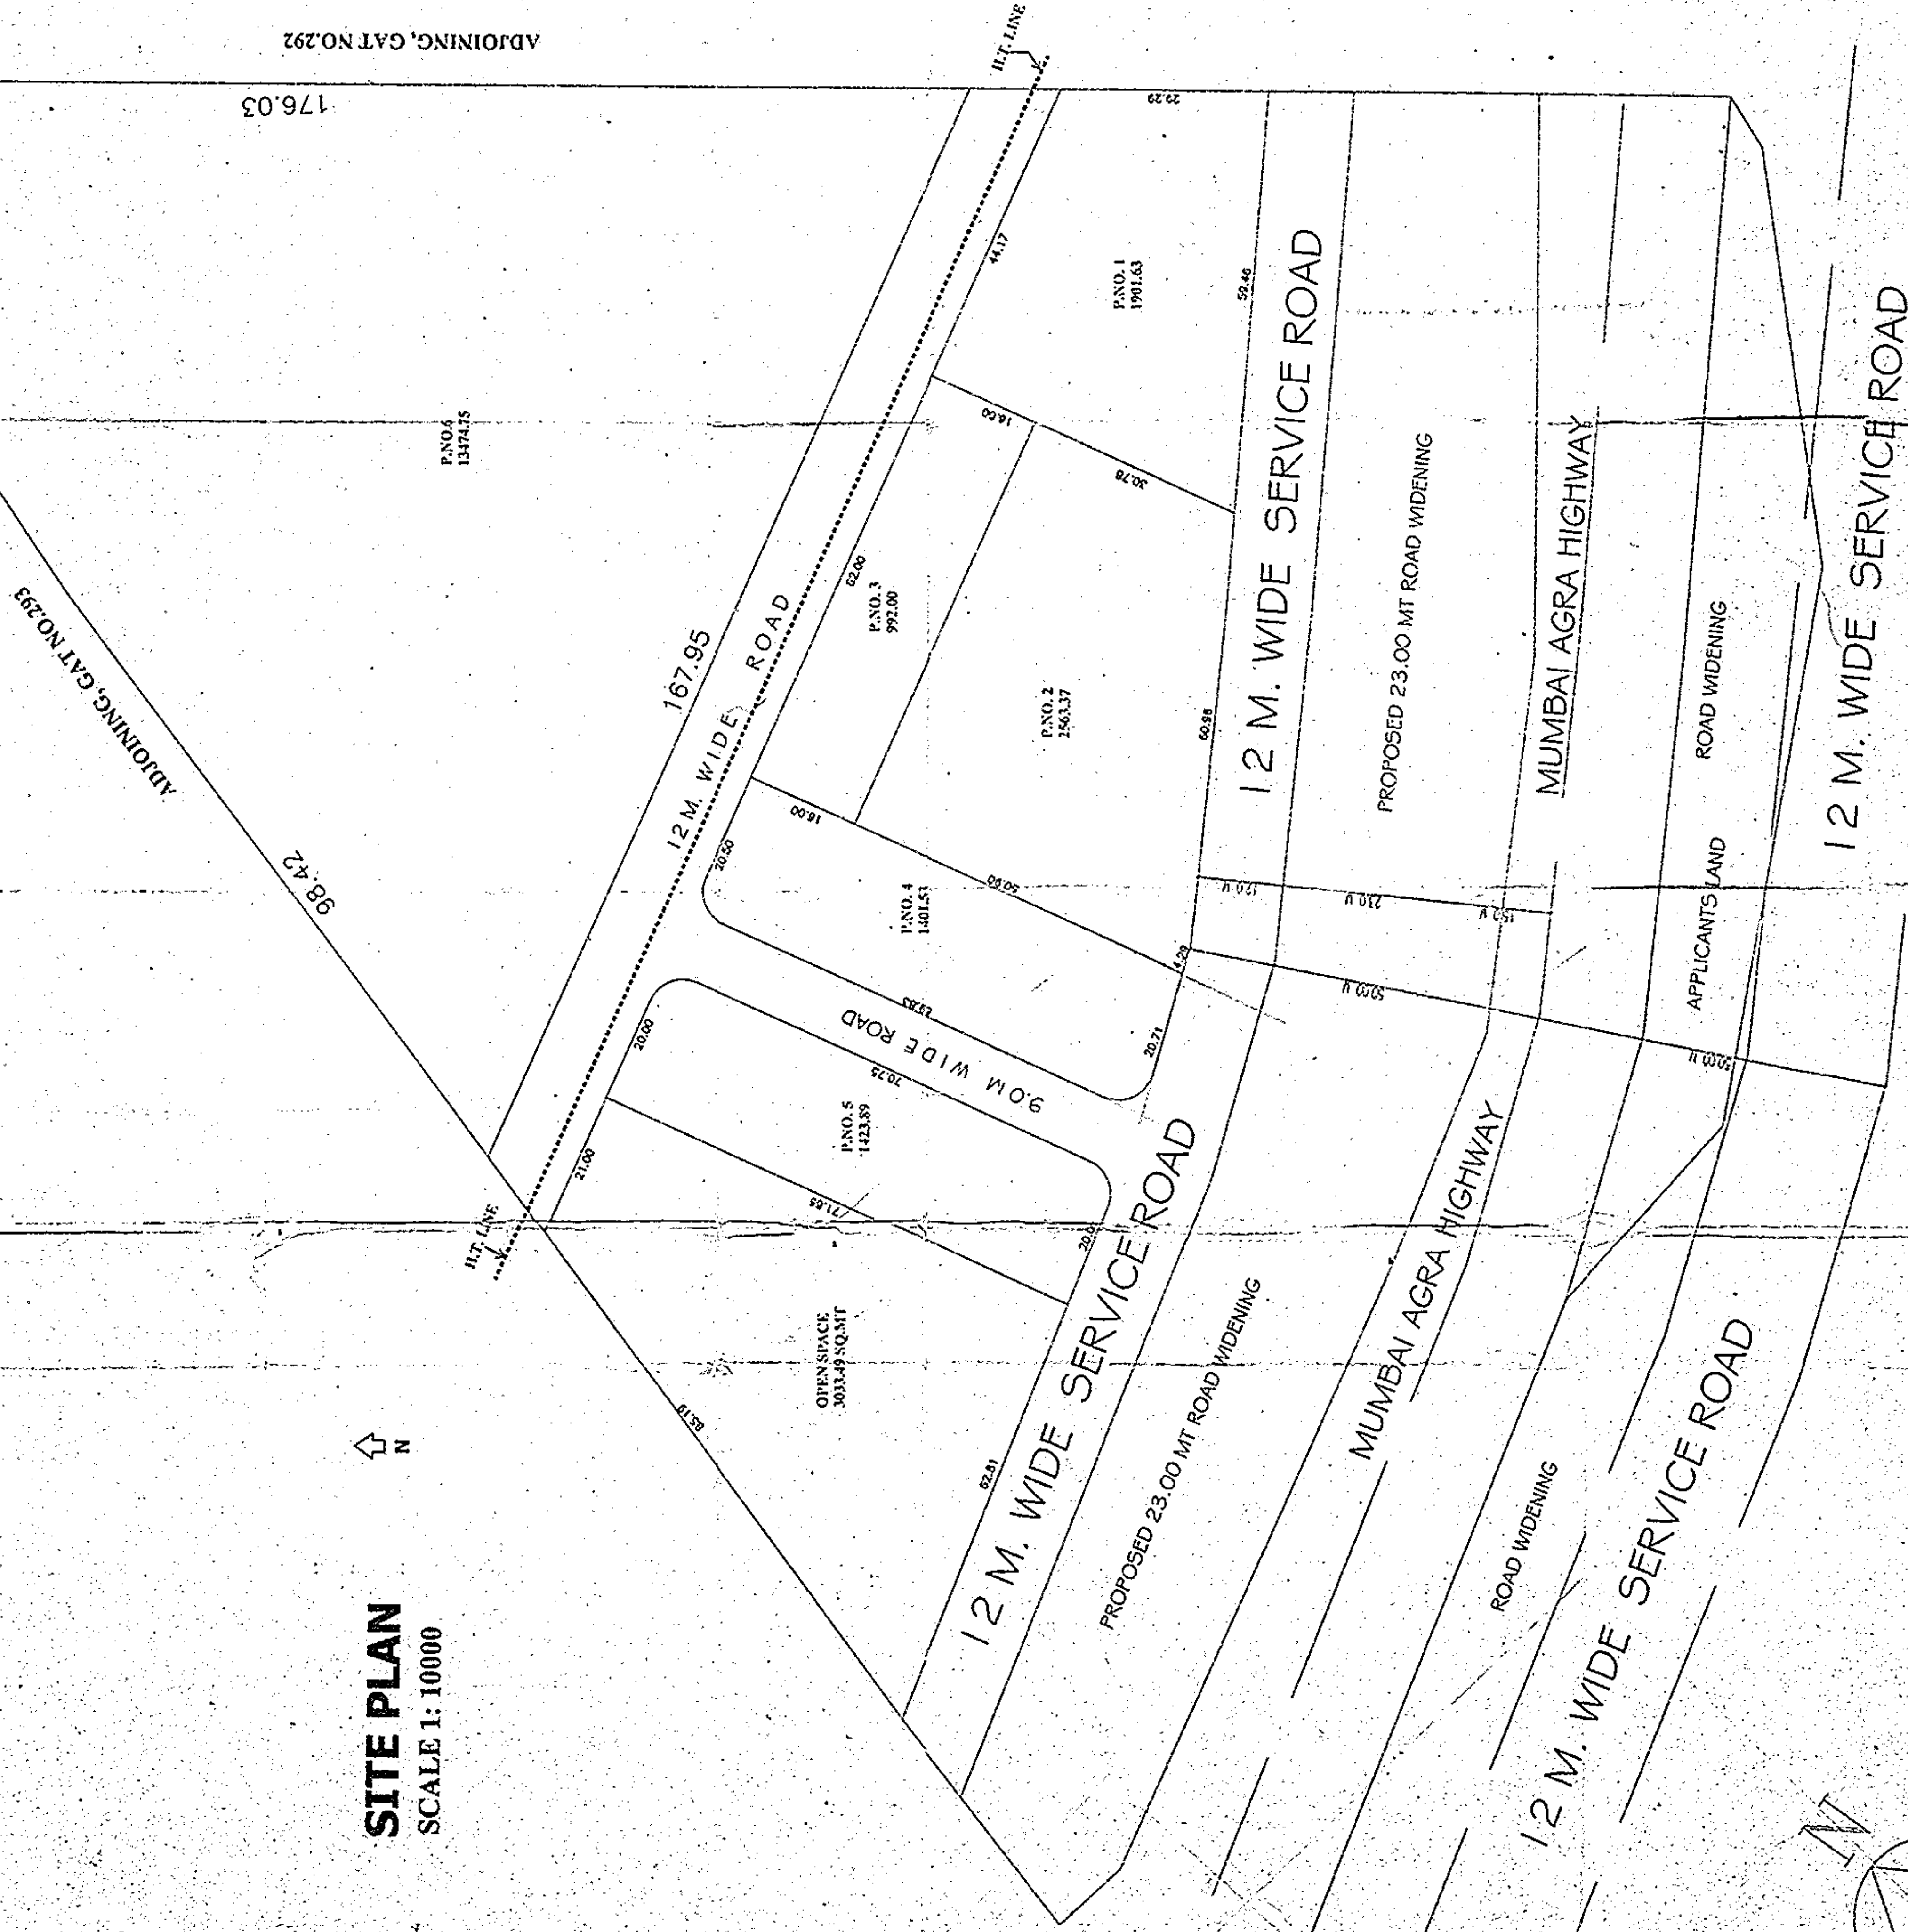

SCALE 1:500

PROPOSED LAYOUT IN GAT NO. 291. AT. TALEGAON Bk.TAL. IGATPURI

APP. AUTHORITY

Recommended for approval by...
Proposed City/State/Union Territory...
Subject to the provisions mentioned in this Office...
Letter No. 12/2027... Dated 01/07/2027



APPROVED
As per the provisions of the Maharashtra Town Planning Act, 1947
Subject to the provisions mentioned in this Office
Letter No. 12/2027... Dated 01/07/2027

OVERSEER
Municipal Council, Nashik

Asstt. Director of
Town Planning
NASHIK

**REVISED RESIDENTIAL LAY OUT
IN GAT NO.291.AT.TALEGAON Bk.
TAL.IGATPURI DIST.NASHIK.....**

AREA STATEMENT

TOTAL AREA OF LAND	= 38600.00 SQ.MT.
AREA UNDER ROAD WIDENING / D.P. ROAD	= 9570.00 SQ.MT.
NET AREA UNDER LAY-OUT	= 28530.00 SQ.MT.
AREA UNDER OPEN SPACE.	= 3033.49 SQ.MT.
AREA UNDER ROADS	= 3739.34 SQ.MT.
AREA UNDER PLOTS	= 21757.17 SQ.MT.

AREA OF PLOTS. IN SQMT.

PLOT NO.	AREA OF PLOTS. IN SQMT.
1	1901.63
2	2563.37
3	992.00
4	1401.53
5	1423.89
6	13474.75

S.21 OF ORDER.

PROPOSED DEVELOPMENT ON GUT.291
AT VILLAGE TALEGAON TAL. IGATPURI

R.K. DESIGN CONSULTANTS
ARCHITECTS & TOWN PLANNERS
PLOT NO. 291, TALEGAON TAL. IGATPURI
DIST. NASHIK

DATE

SCALE

BY

FOR