



7. Executing Engineer
TOWN PLANNING
Municipal Corporation
Rajahmundry


SITE PLAN

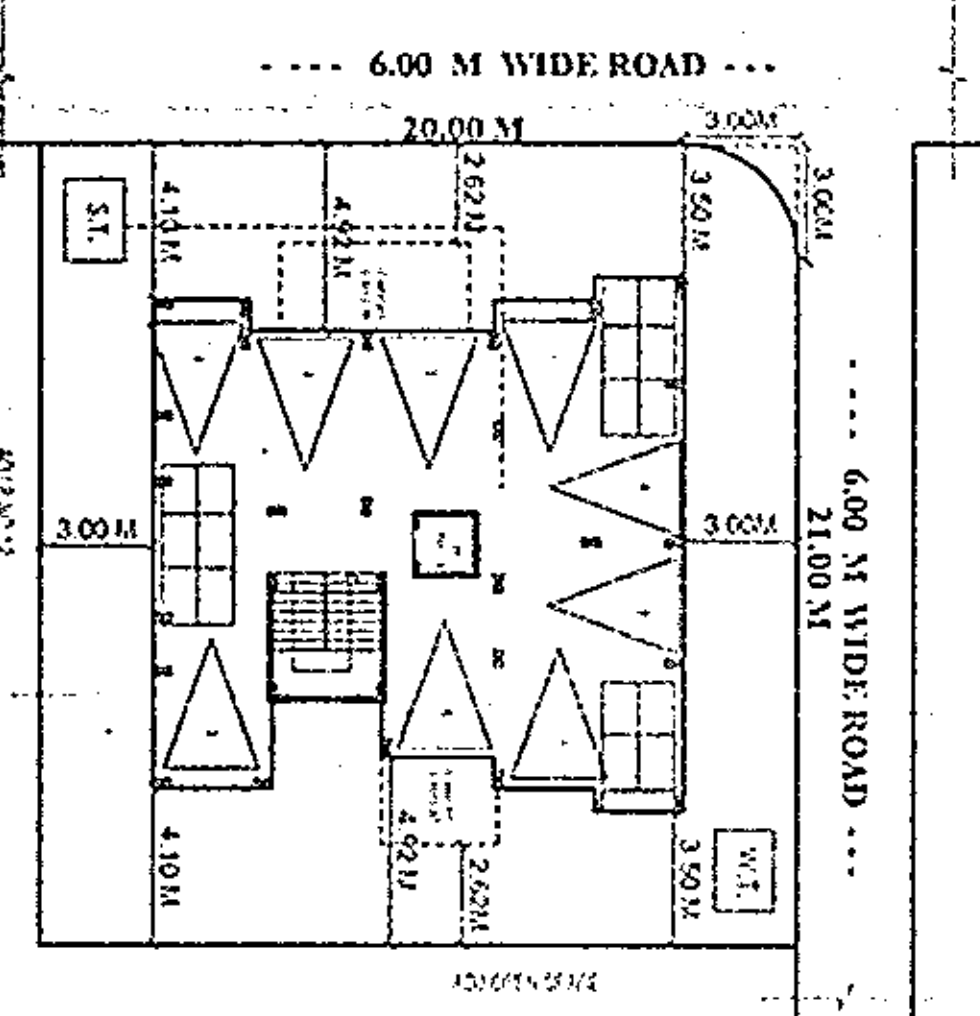


FOR TYPICAL 1ST, 2ND, 3RD, 4TH FLOOR

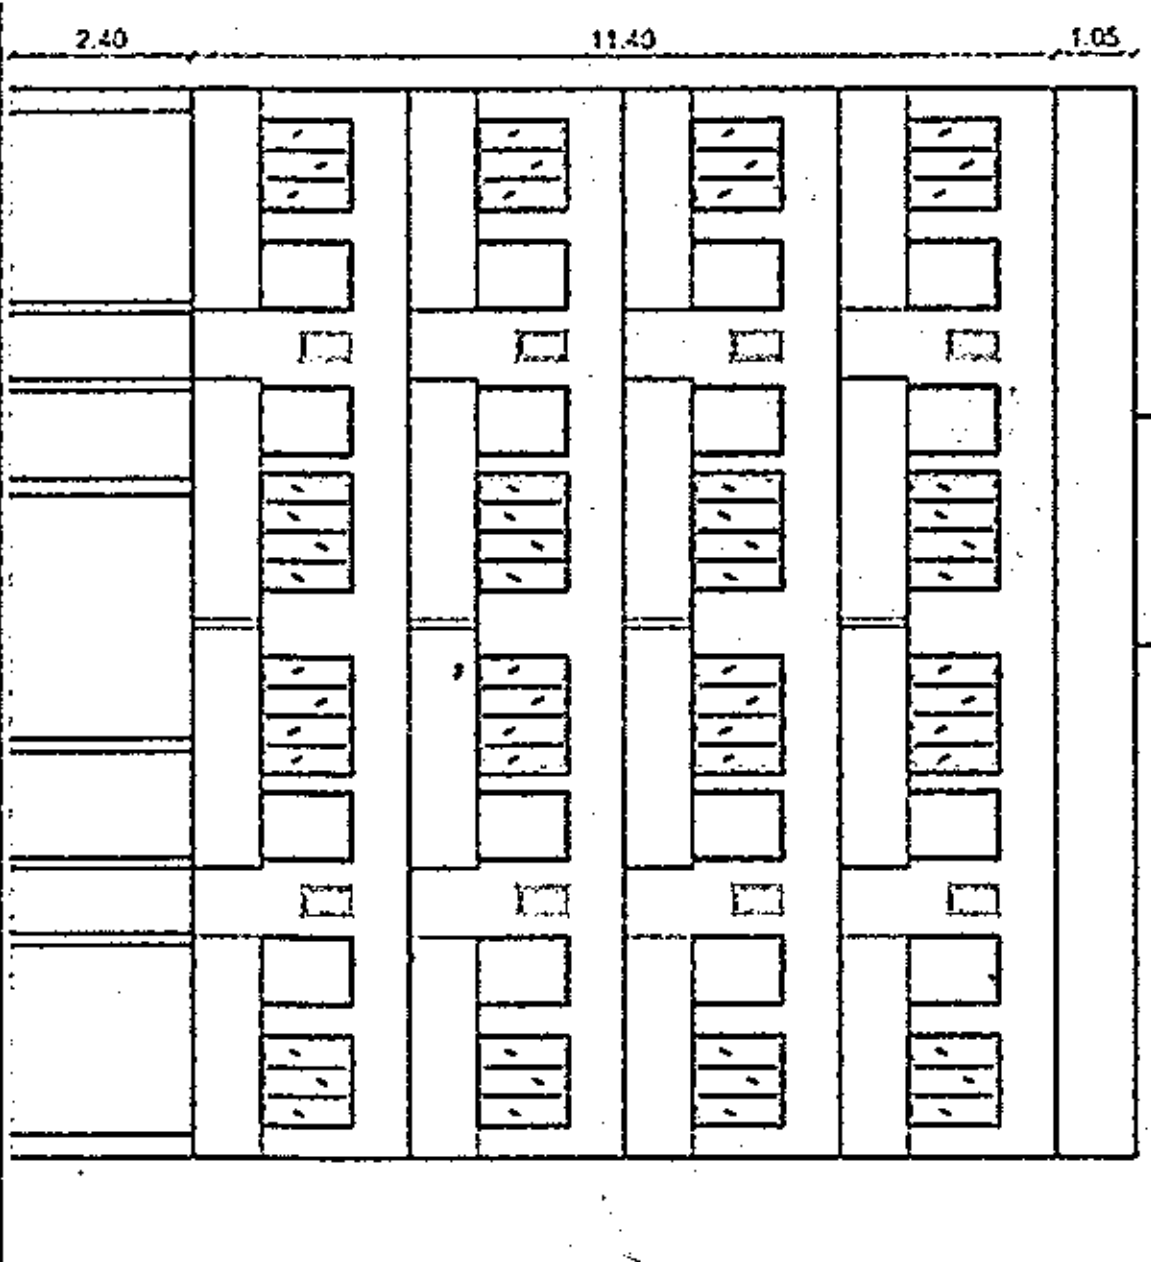


SCALE 1:150

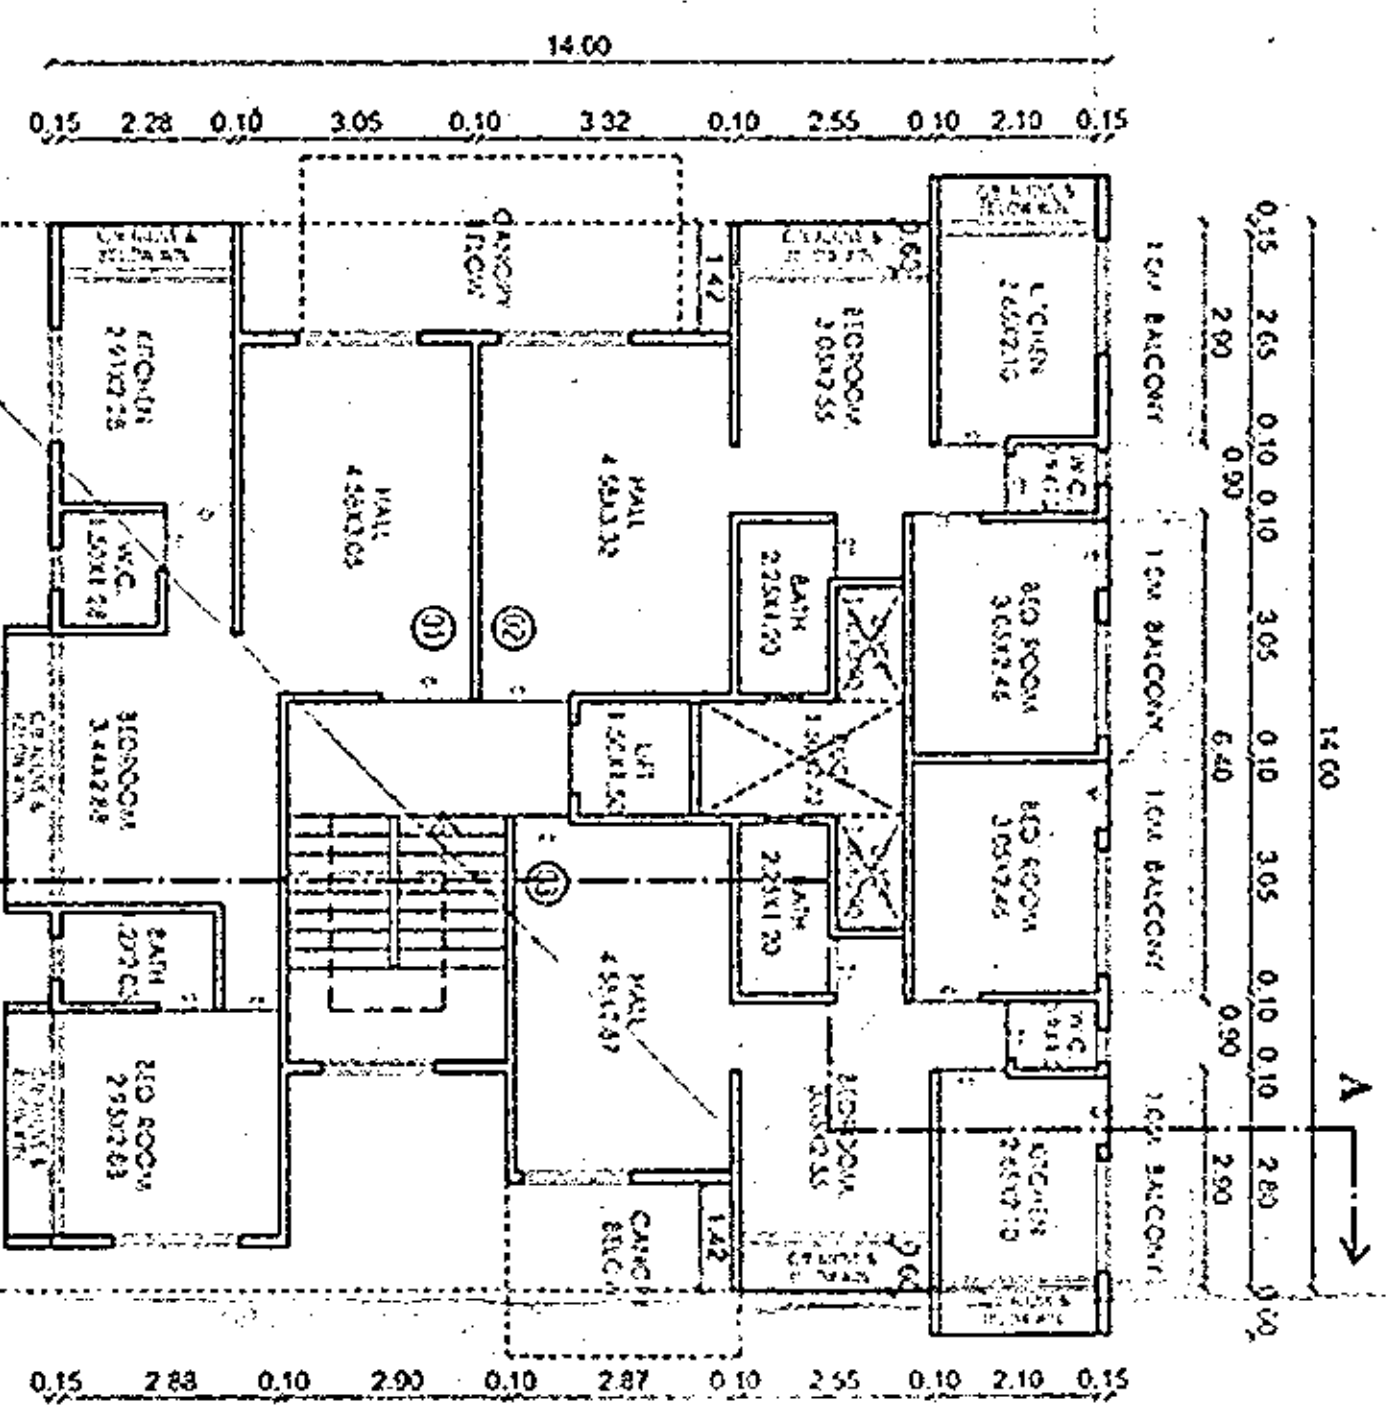

SCAF 100

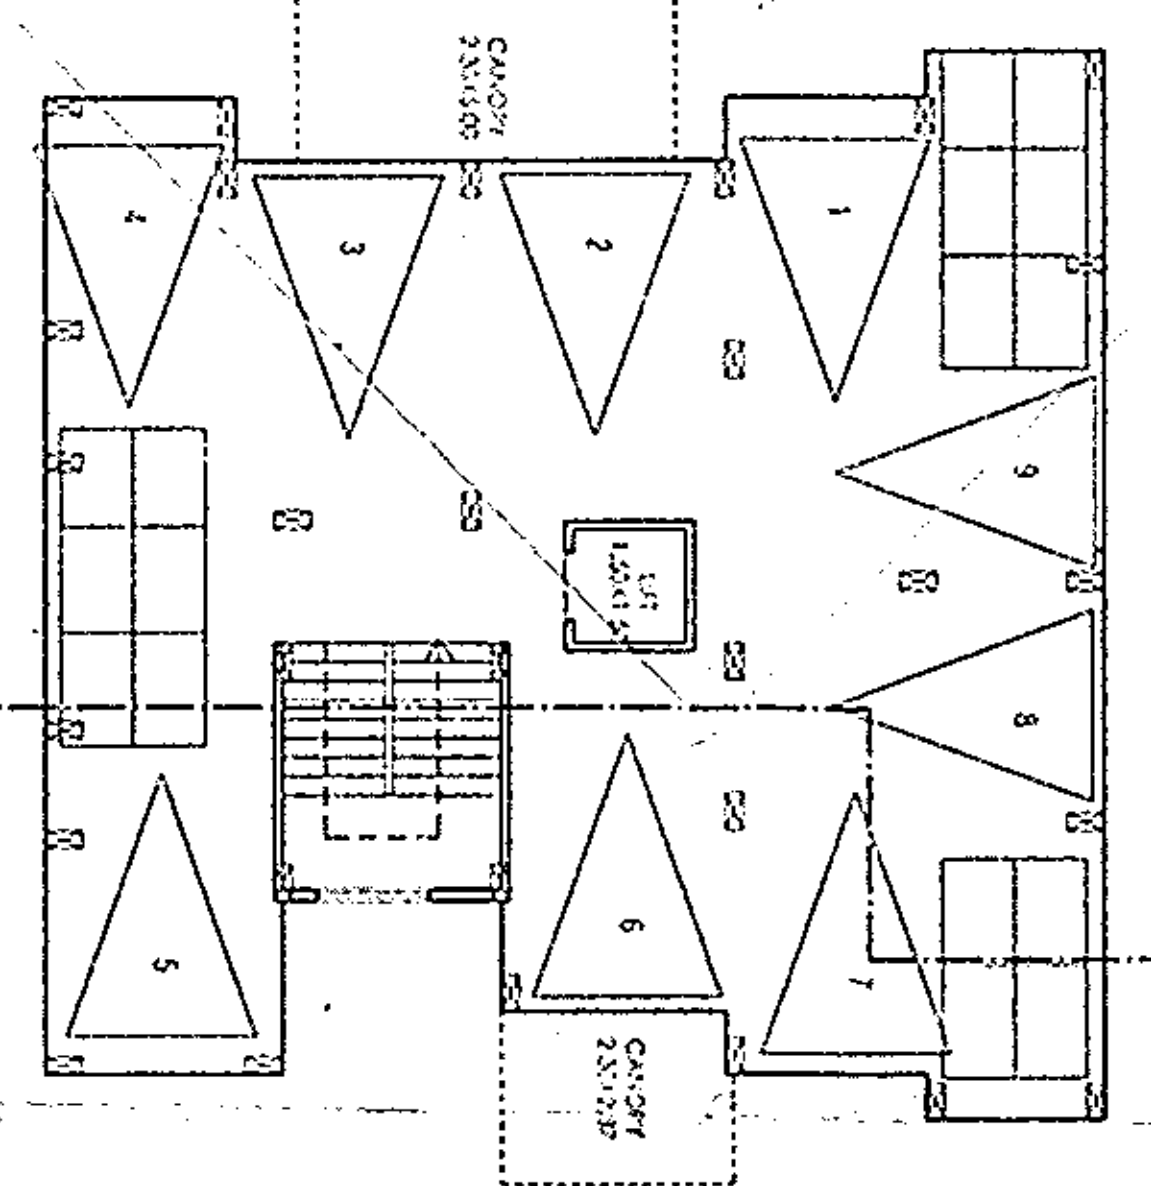

2011-2012

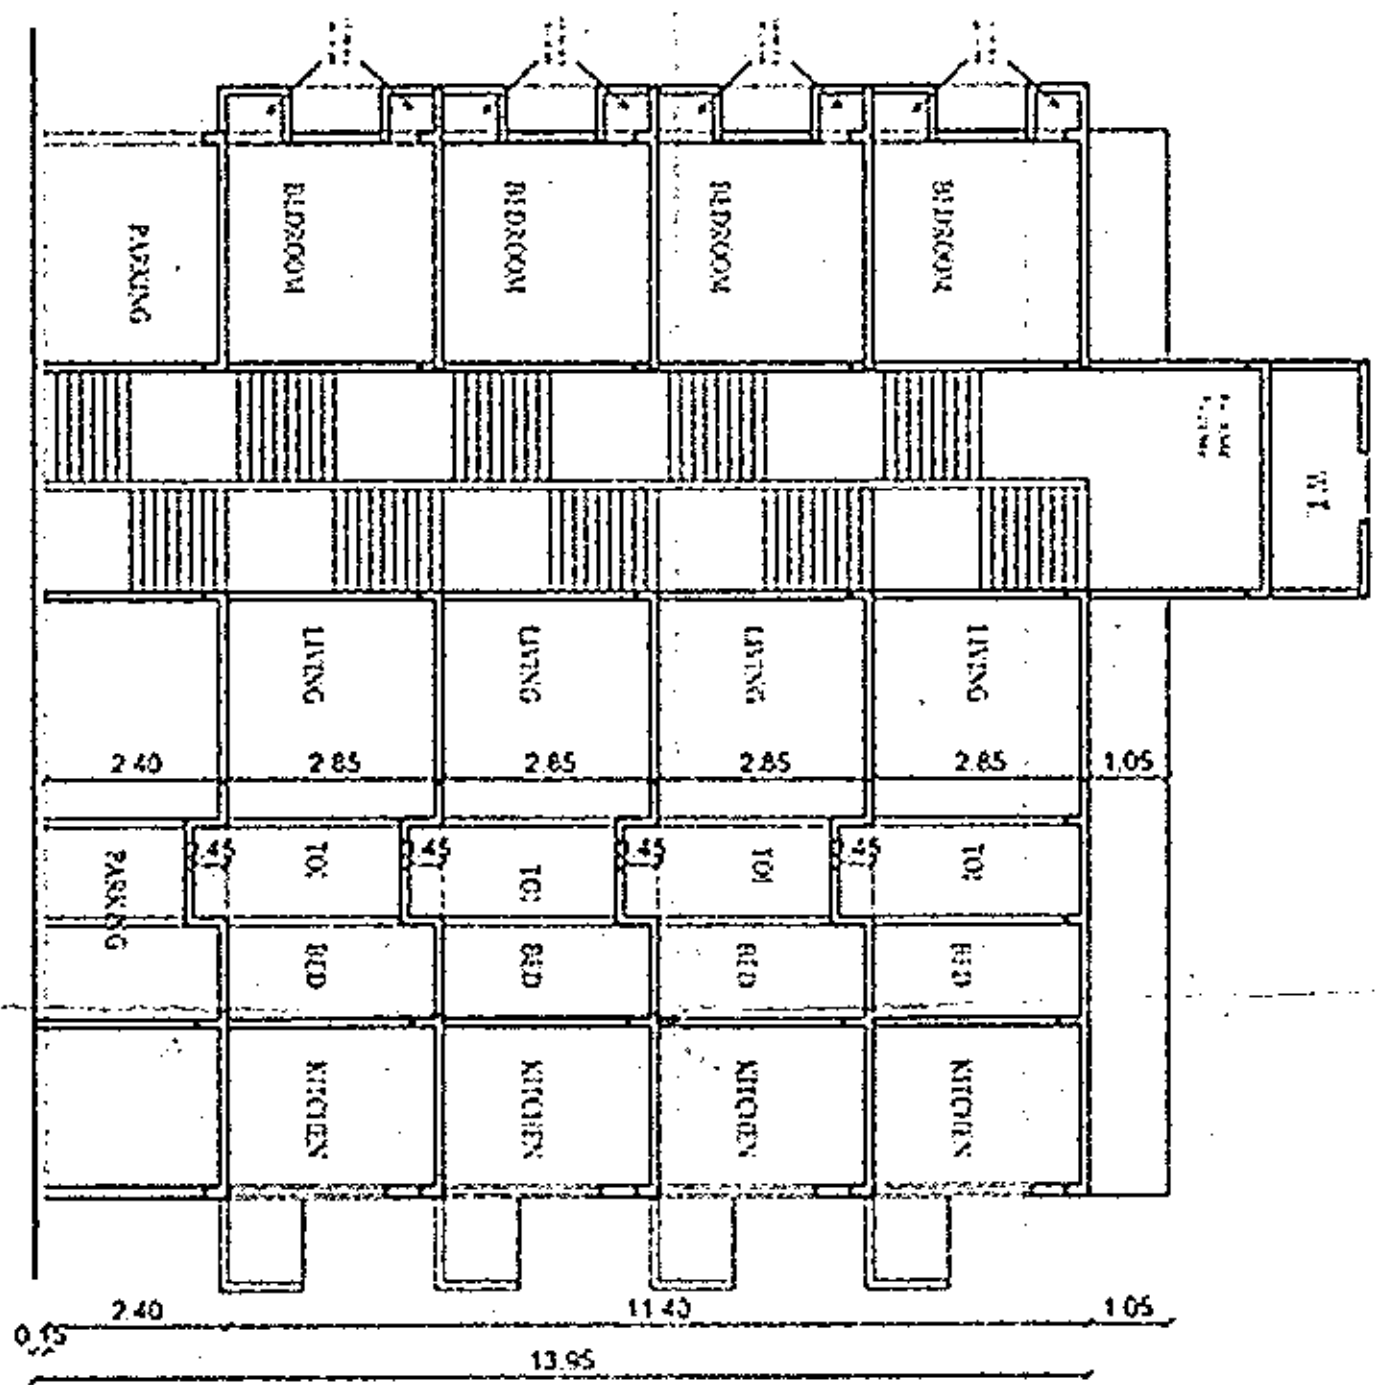


BACONY AREA STATISTICS				
1988	1990	PROPOSED 1990	1991-92	
107.70	124.71 SQ.M.	124.70 SQ.M.	124.70 SQ.M.	NIL
107.70	124.71 SQ.M.	124.70 SQ.M.	124.70 SQ.M.	4.78
107.70	124.71 SQ.M.	124.70 SQ.M.	124.70 SQ.M.	4.0
107.70	124.71 SQ.M.	124.70 SQ.M.	124.70 SQ.M.	4.9


TOTAL BACONY BACON = 14.0 SQ.M.

[illegible]


10

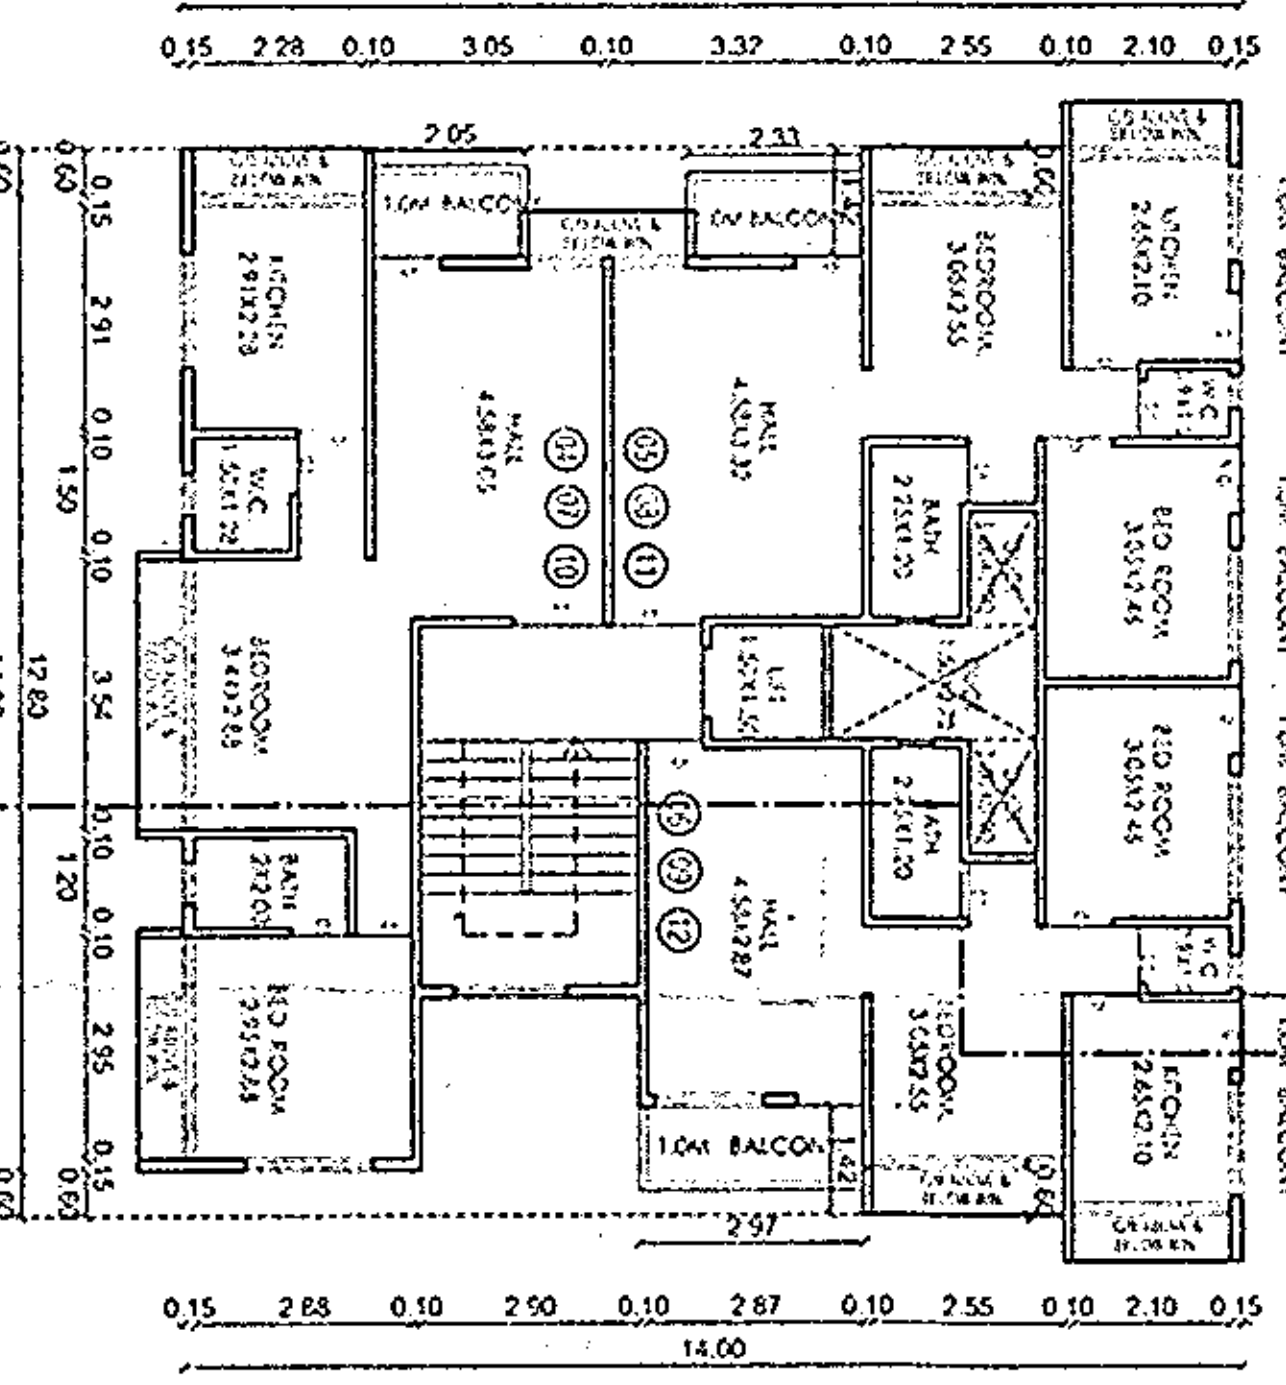

Case 1:08-cv-00001-UNA Document 1-1 Filed 02/25/10 Page 1 of 1

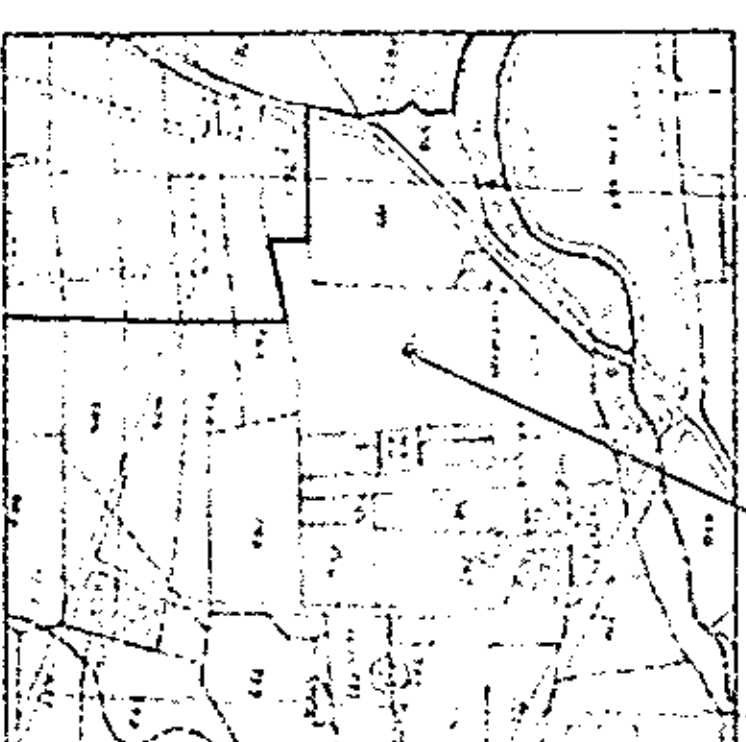

LOCATION MAP

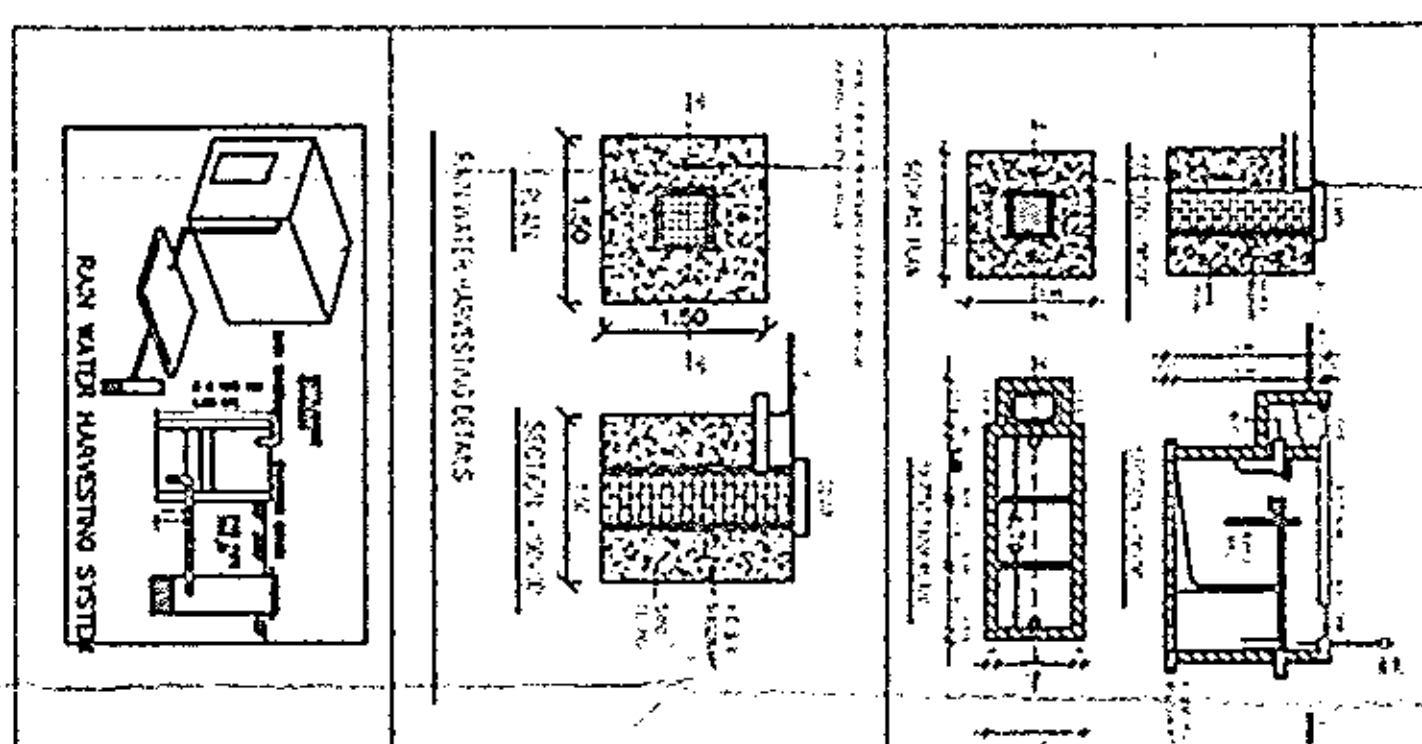


■ NET TOTAL FIRST FLOOR
 BLT UP AREA = 142.76 SQ.MT.
 ■ NET TOTAL SECOND FLOOR
 BLT UP AREA = 142.76 SQ.MT.
 ■ NET TOTAL THIRD FLOOR
 BLT UP AREA = 142.76 SQ.MT.
 ■ NET TOTAL FOURTH FLOOR
 BLT UP AREA = 142.76 SQ.MT.
 ADD LIFT
 1.59 X 5.50 = 8.745 SQ.MT.
 TOTAL AREA = 571.29 SQ.MT.
 EXCESS BALCONY AREA = 14.10 SQ.MT.
 TOTAL NET UP AREA = 567.19 SQ.MT.

FOR :-
SÂU.MANISHA VISNŪ RANE.

CERTIFICATE OF ASEA

AREA STATEMENT		\$3.91
ALCOA TRUST	4,216,793	585.00
ALCOA TRUST		0.00
ALCOA TRUST		52.97
ALCOA TRUST		50.00
ALCOA TRUST		124.76
ALCOA TRUST		142.76
ALCOA TRUST		142.76
ALCOA TRUST		142.76
ALCOA TRUST		2.75
ALCOA TRUST		14.10
ALCOA TRUST		582.09

✓

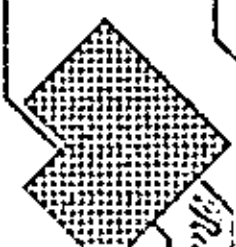[illegible]

101 - 110	101 - 110
1011 - 1000	101 - 3085
1001 - 10000	1000 - 1000000000